
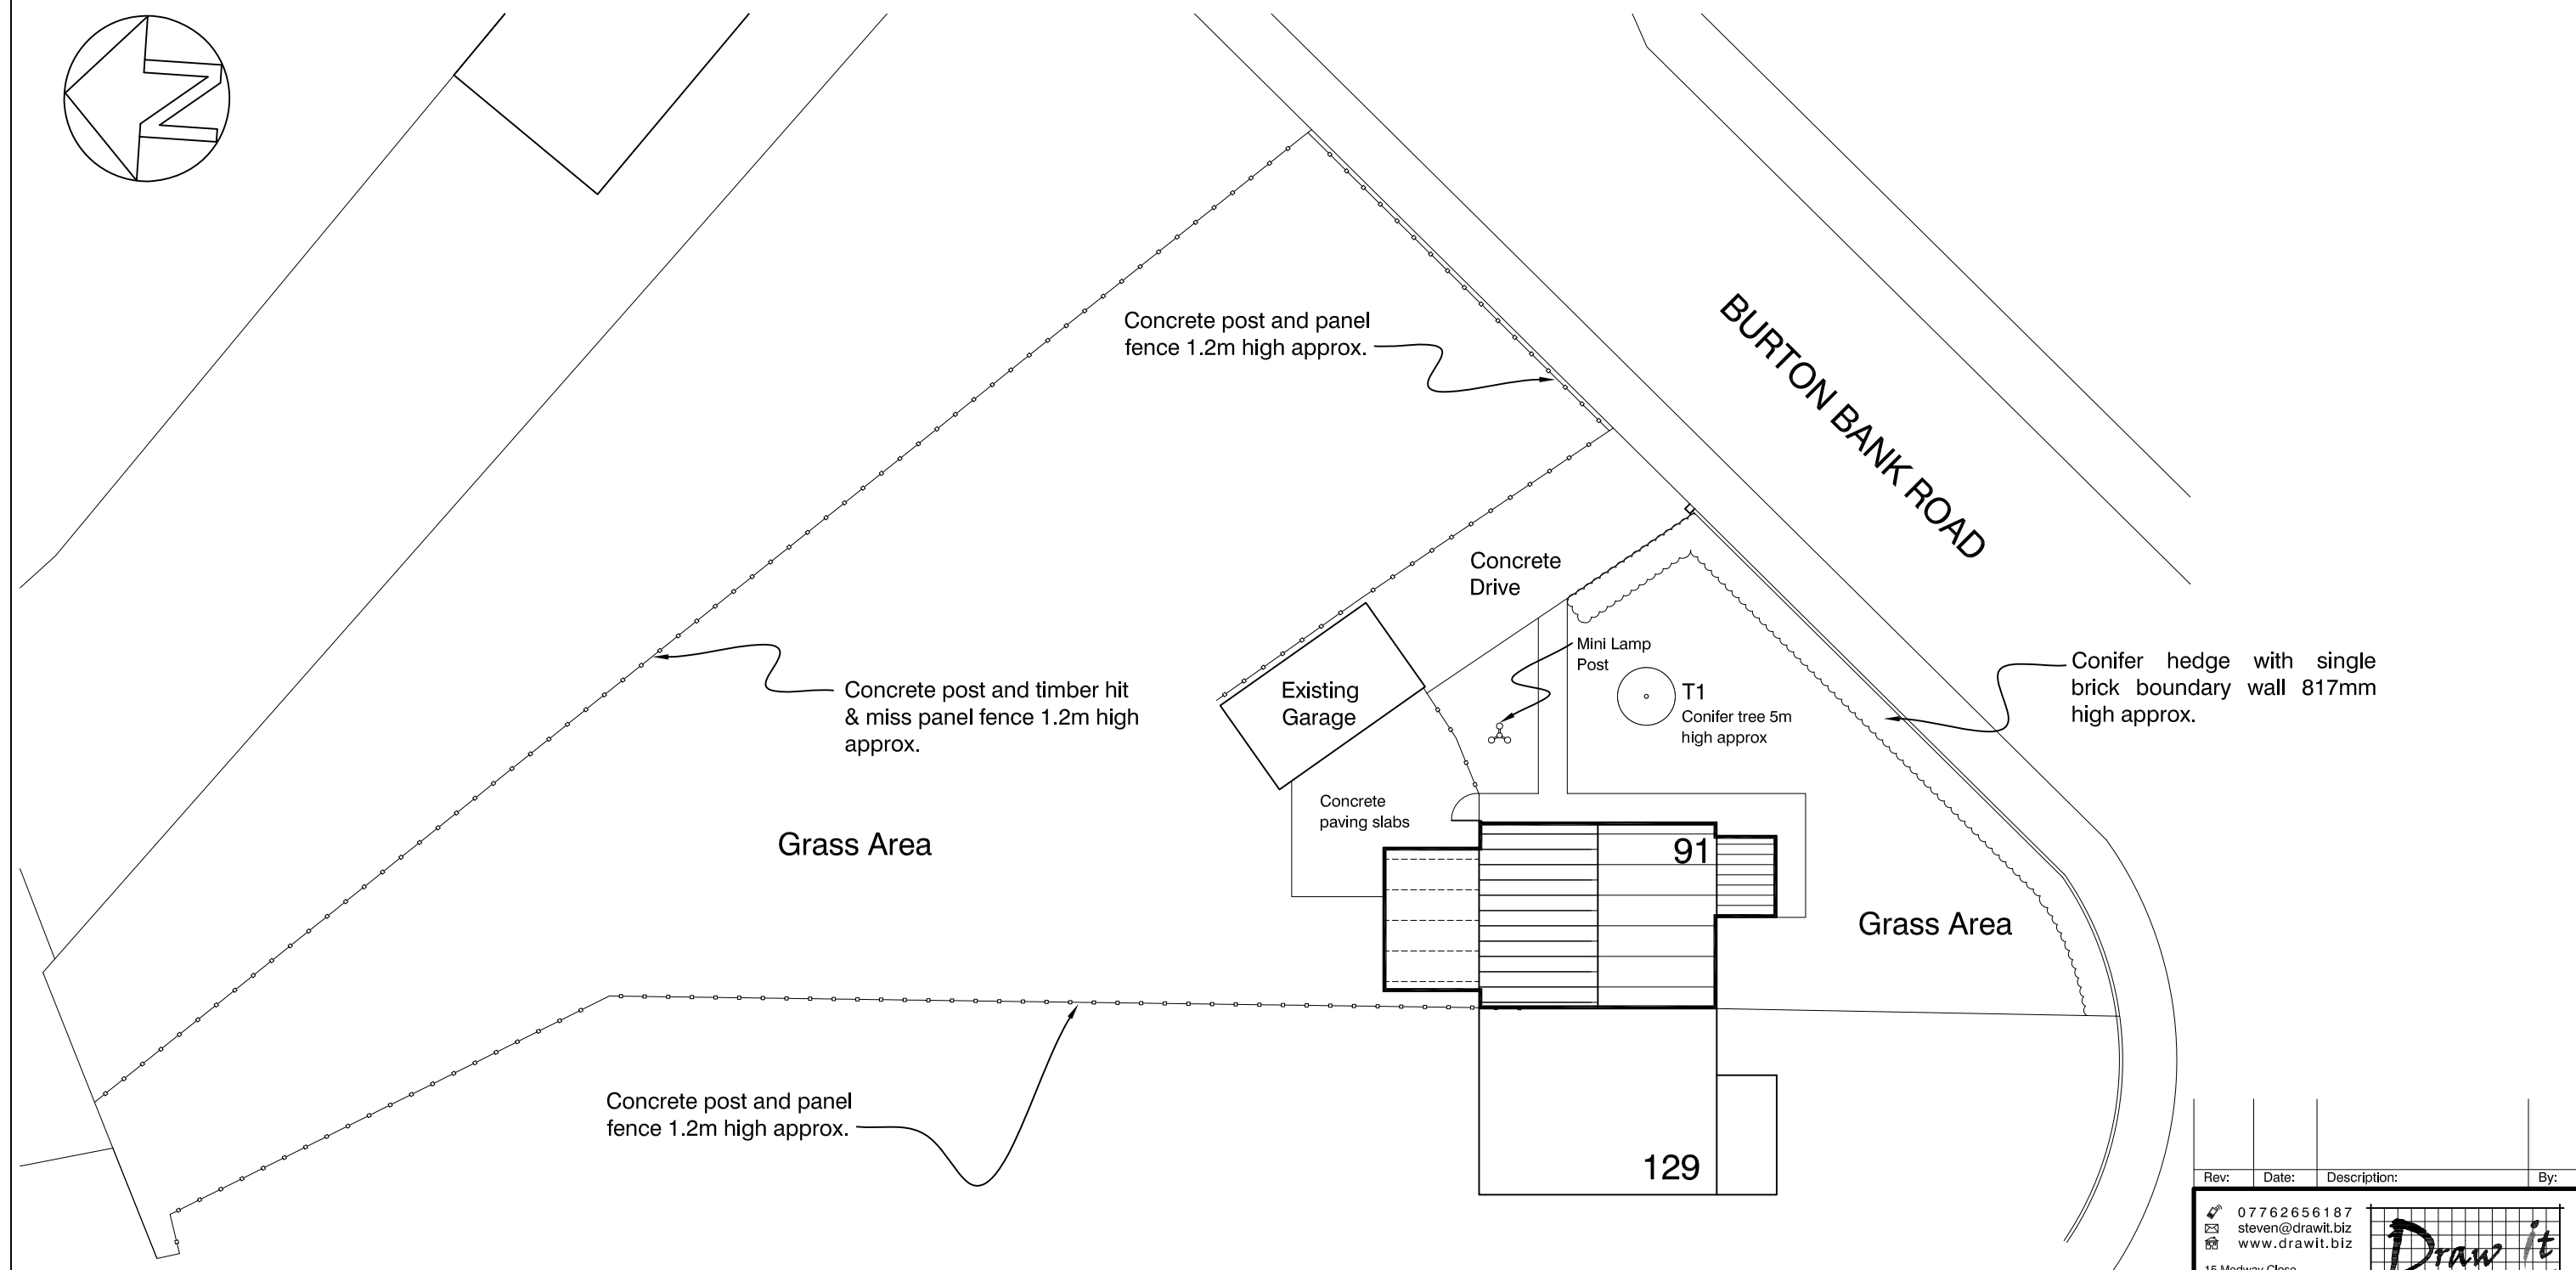


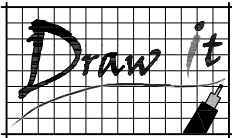

SITE PLAN

Rev:	Date:	Description:	By:
			
07762656187 steven@drawit.biz www.drawit.biz 15 Midway Close Barugh Green Barnsley S75 1NY			
Purpose: PLANNING			
Status: EXISTING Dwg of: Site Plan			
Client: Mr. R. Trash			
Site Address: 91 Burton Bank Road, Monk Bretton Barnsley, S71 2AD			
Project: Proposed two storey side extension and single storey rear extension			
Drawn by: SH	Date: 23/05/2014	Rev:	
Scale: 1:200	Dwg No: 141_102		