





existing front elev

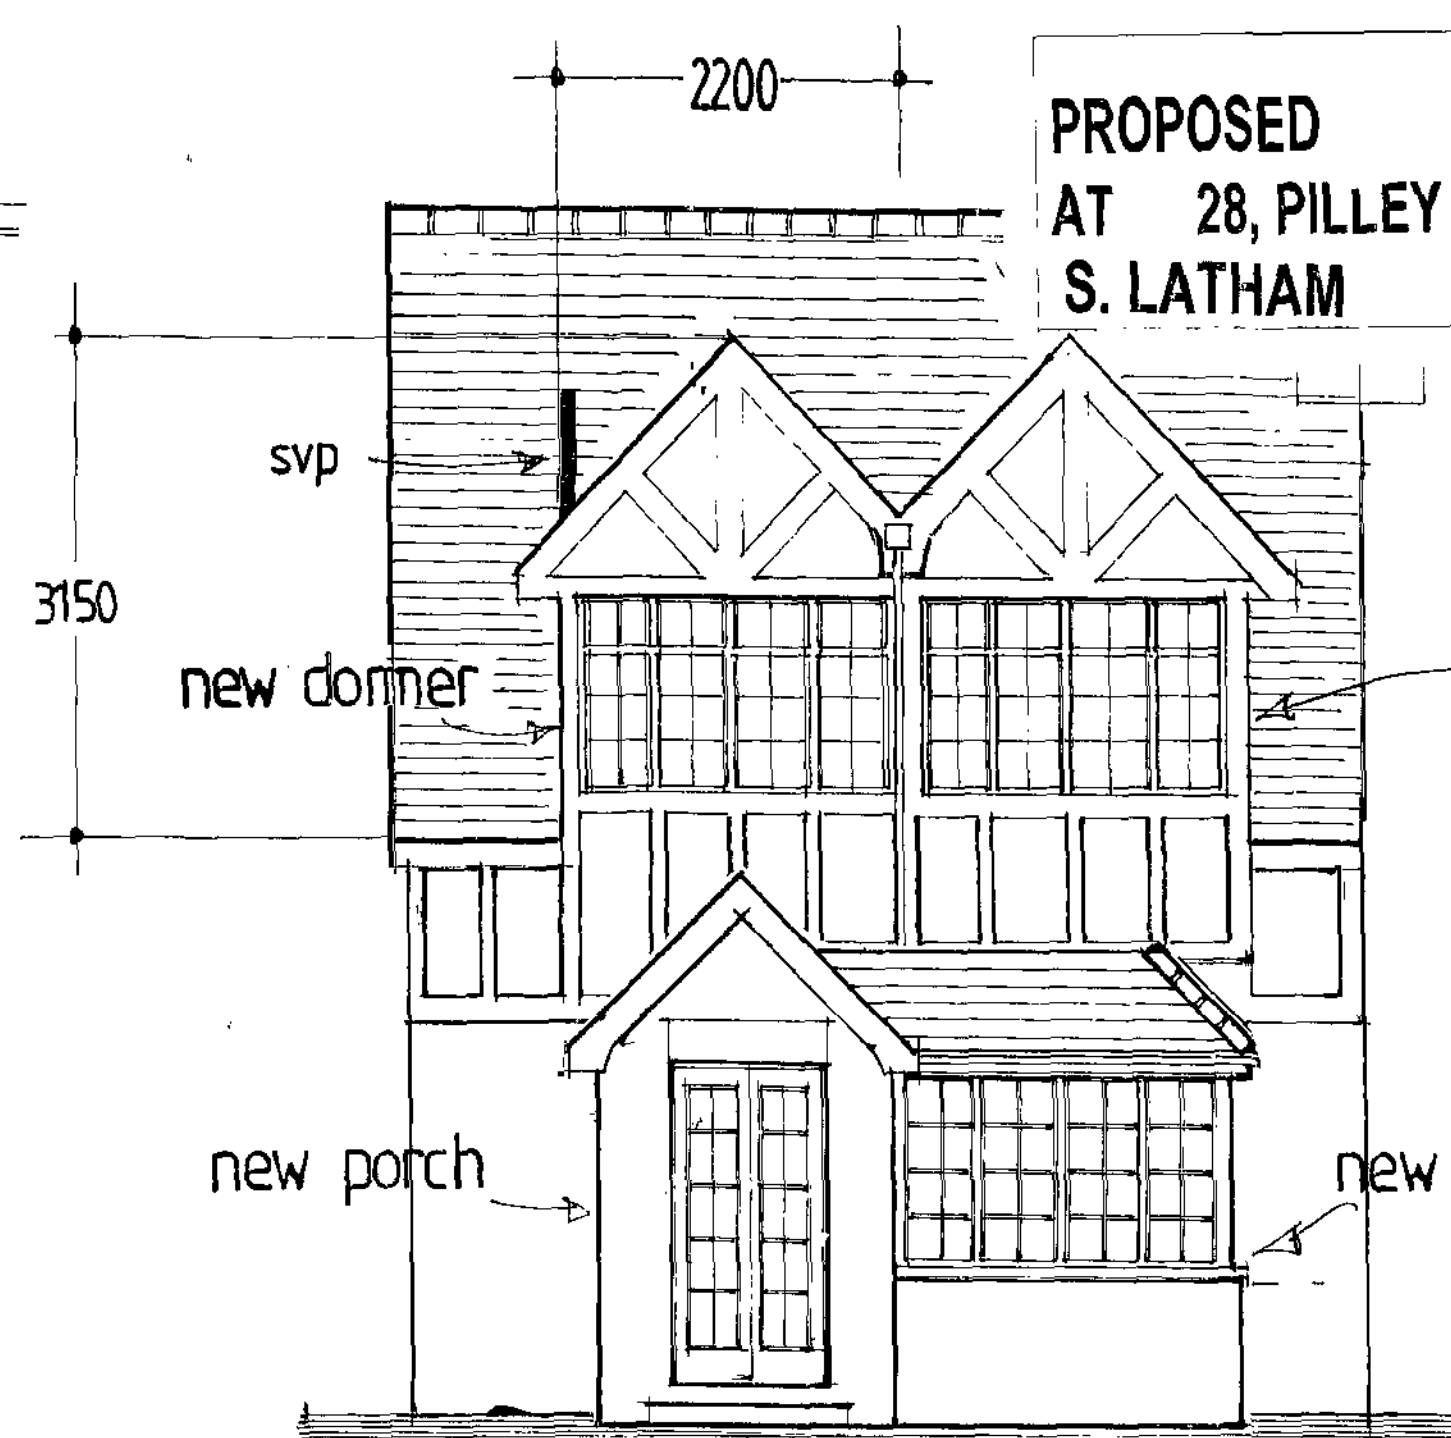


proposed front elev

PROPOSED
AT 28, PILLEY GREEN, TANKERSLEY, BARNSELY, S75 3AE
S. LATHAM
DORMER WINDOW, PORCH AND BAY WINDOW
ELEVATIONS AND PLANS SCALE 1:50 AUG. 2008


FORM CODE S. LEAD VALUERS AT JUNCTION OF DORMER
AND MAIN ROOF TO DISCHARGE THE ROOF DRAINAGE
INTO A NEW HOPPER AND GEND. DIA. RVP. TO DELIVER
ON TO THE NEW BAY WINDOW / PORCH ROOF.

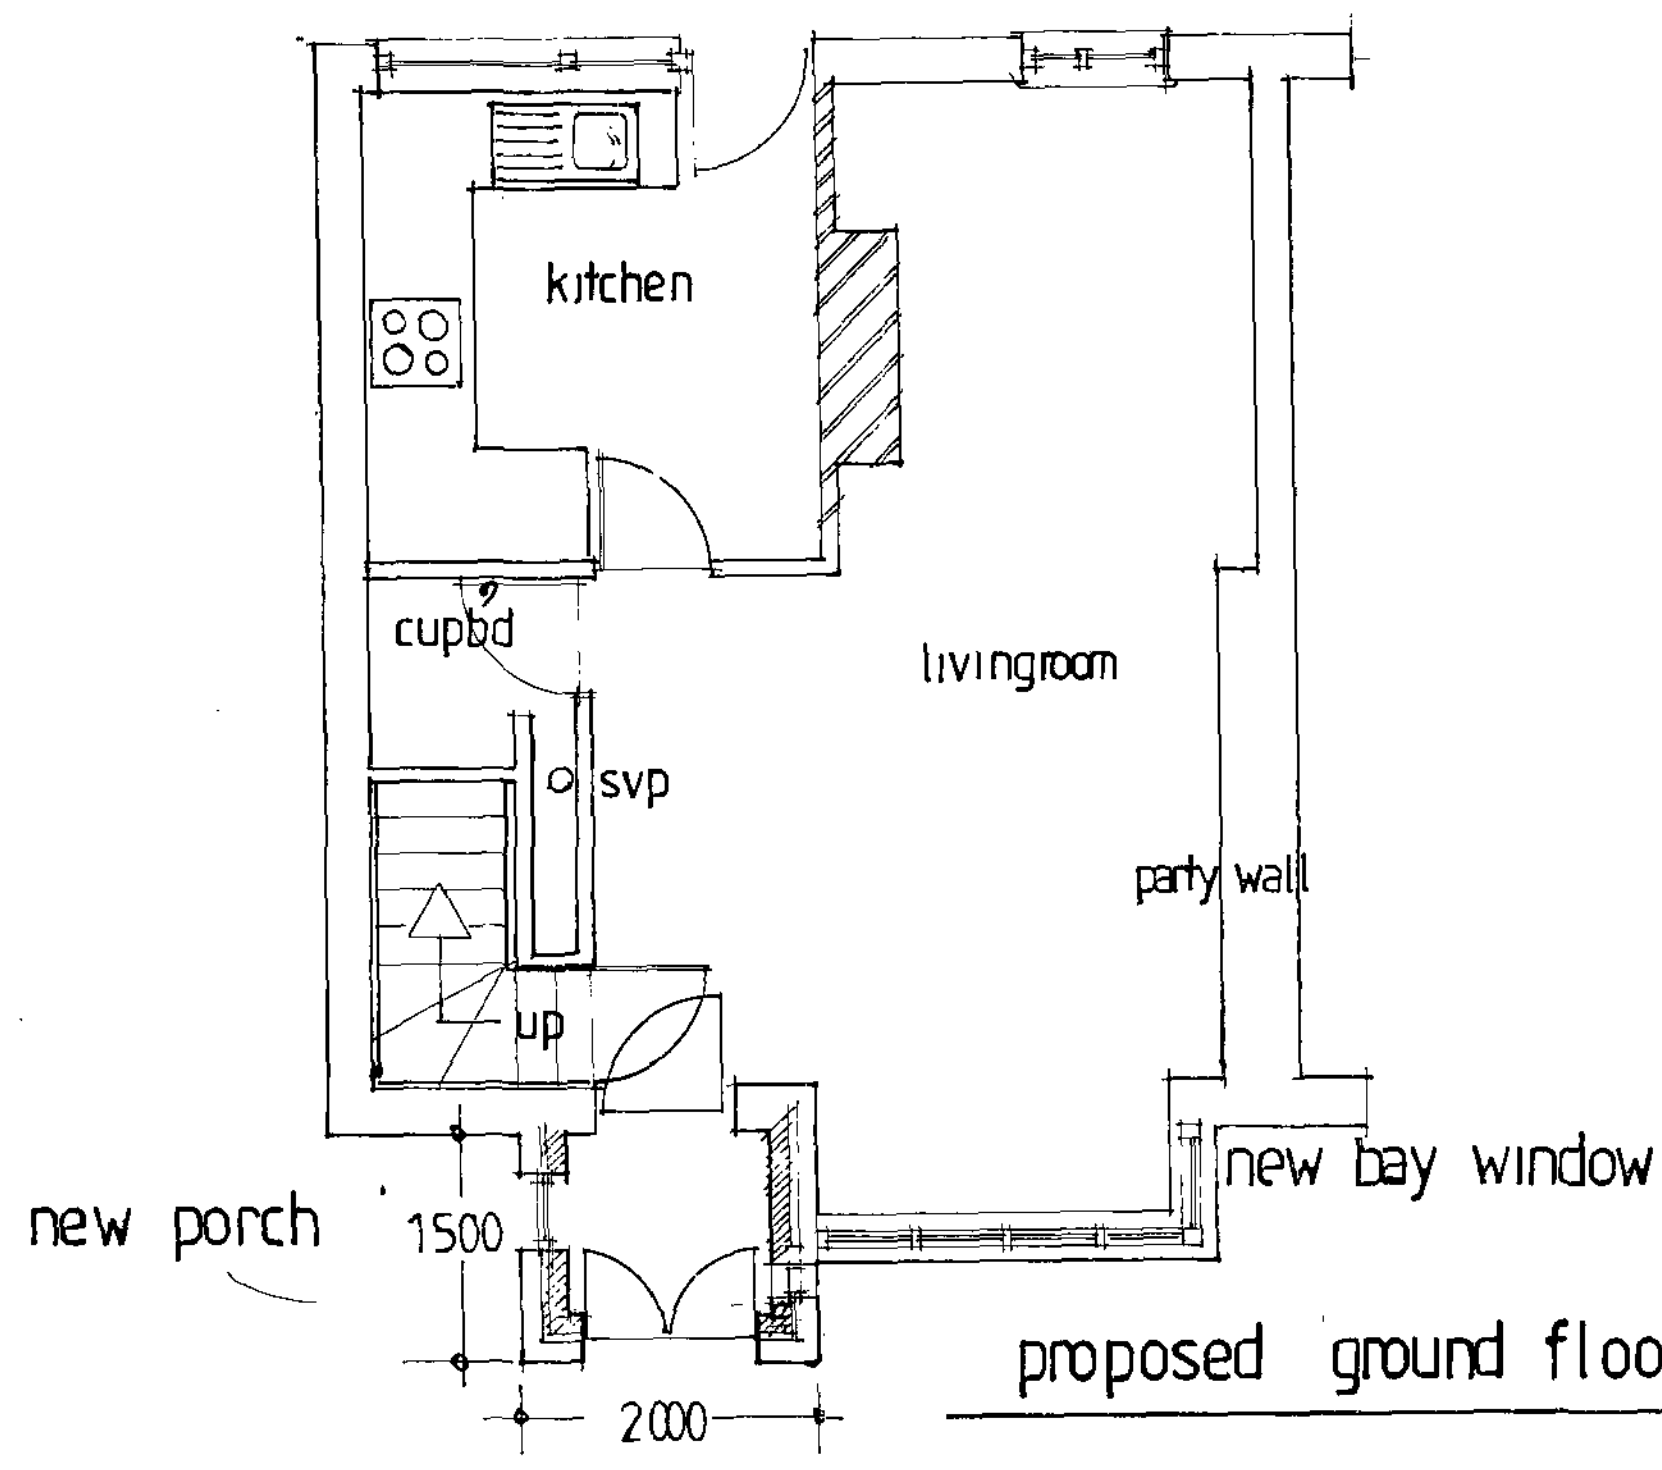



proposed ground floor plan

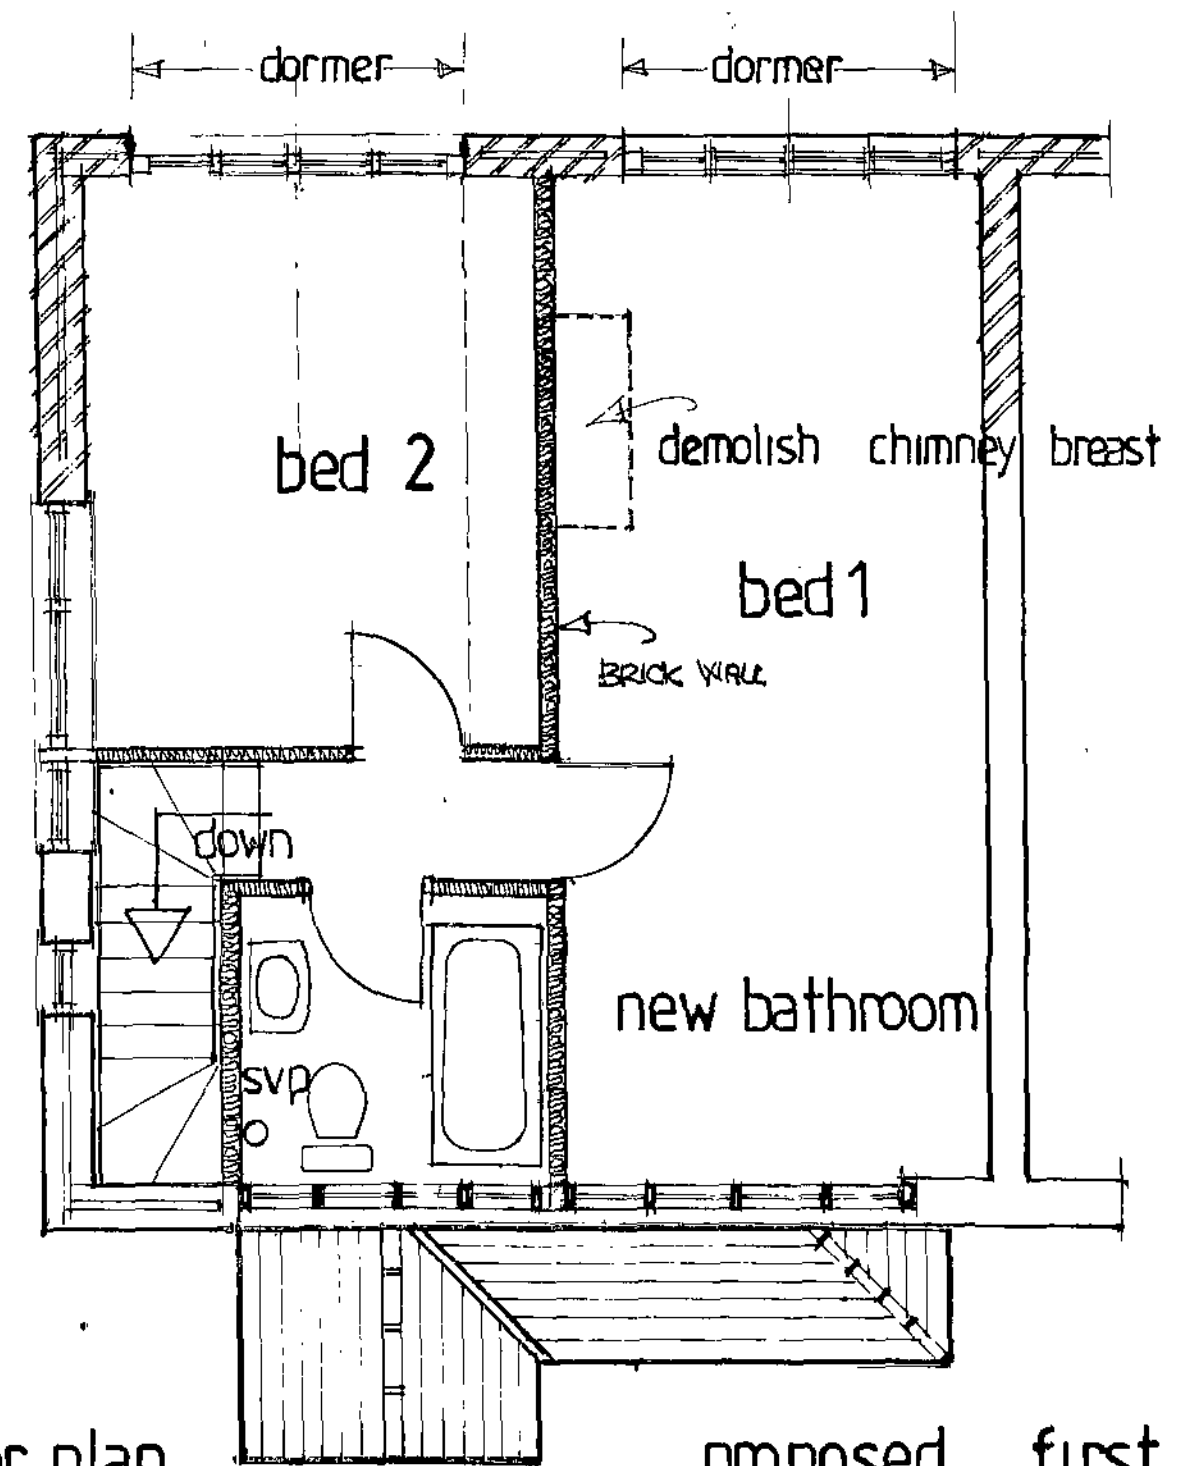

proposed first floor plan

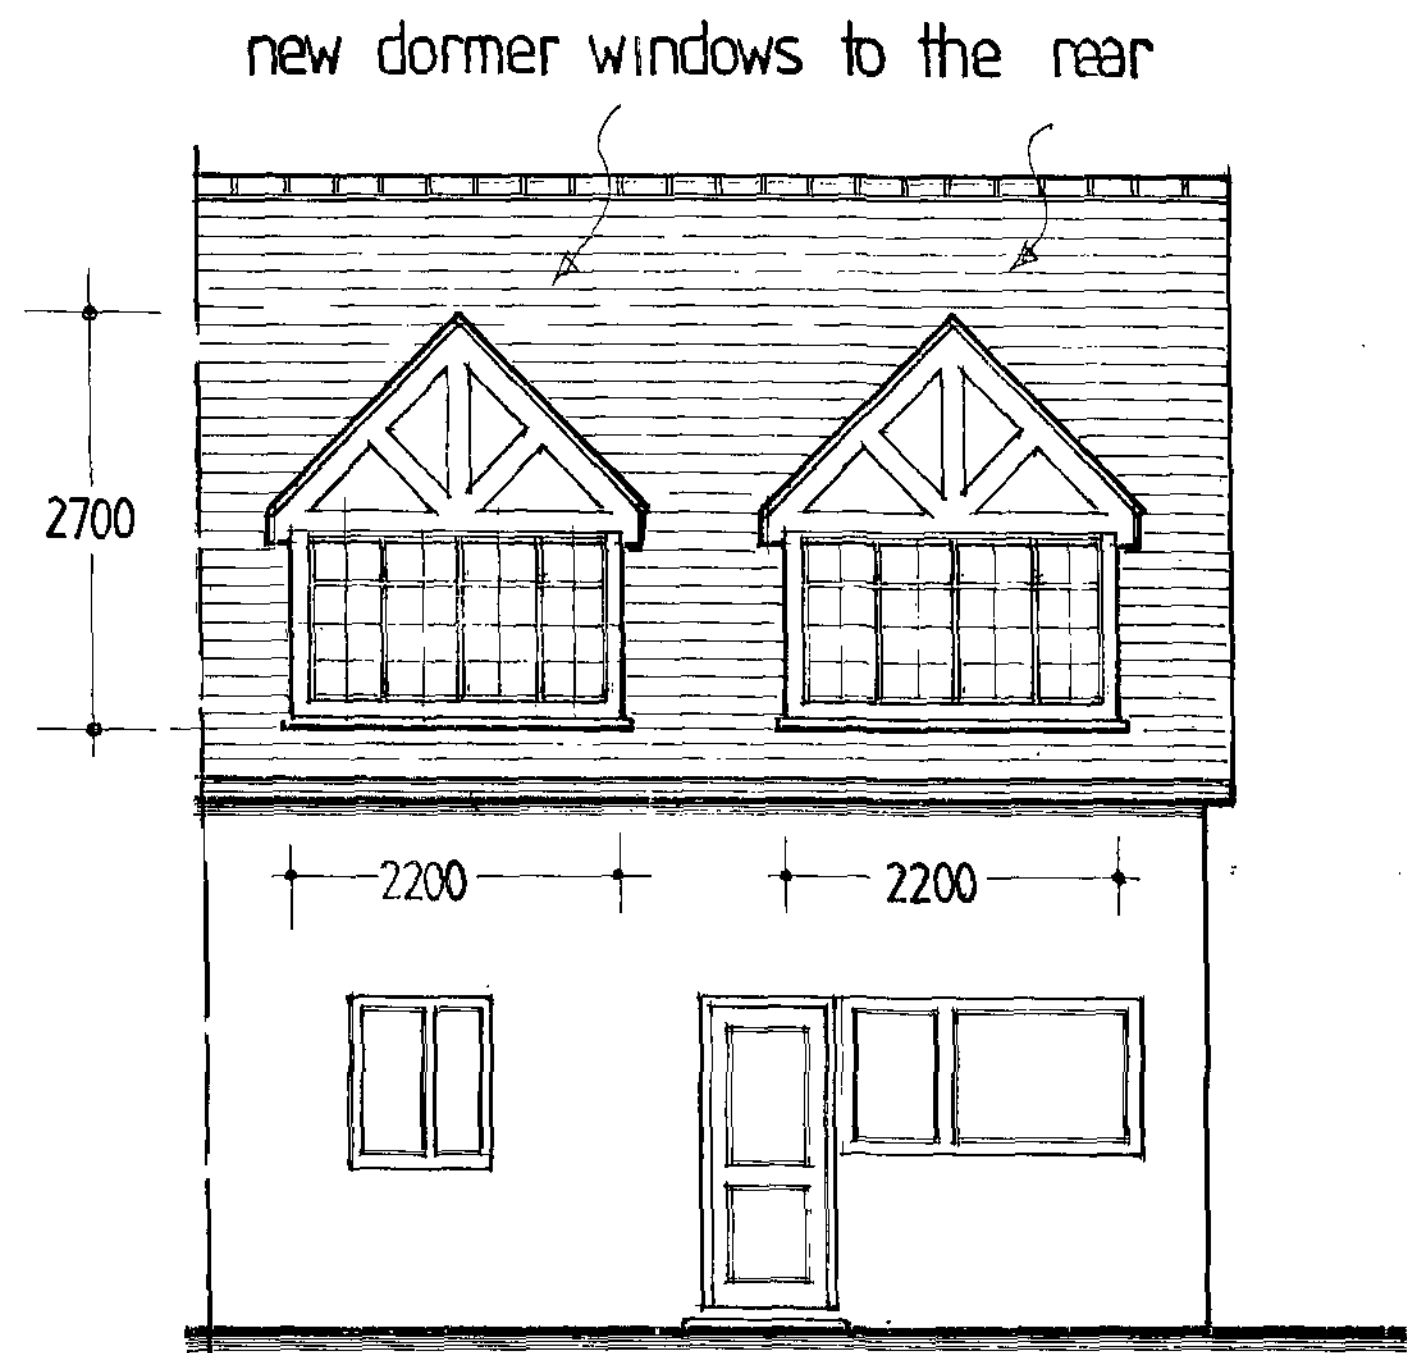

proposed rear elevation

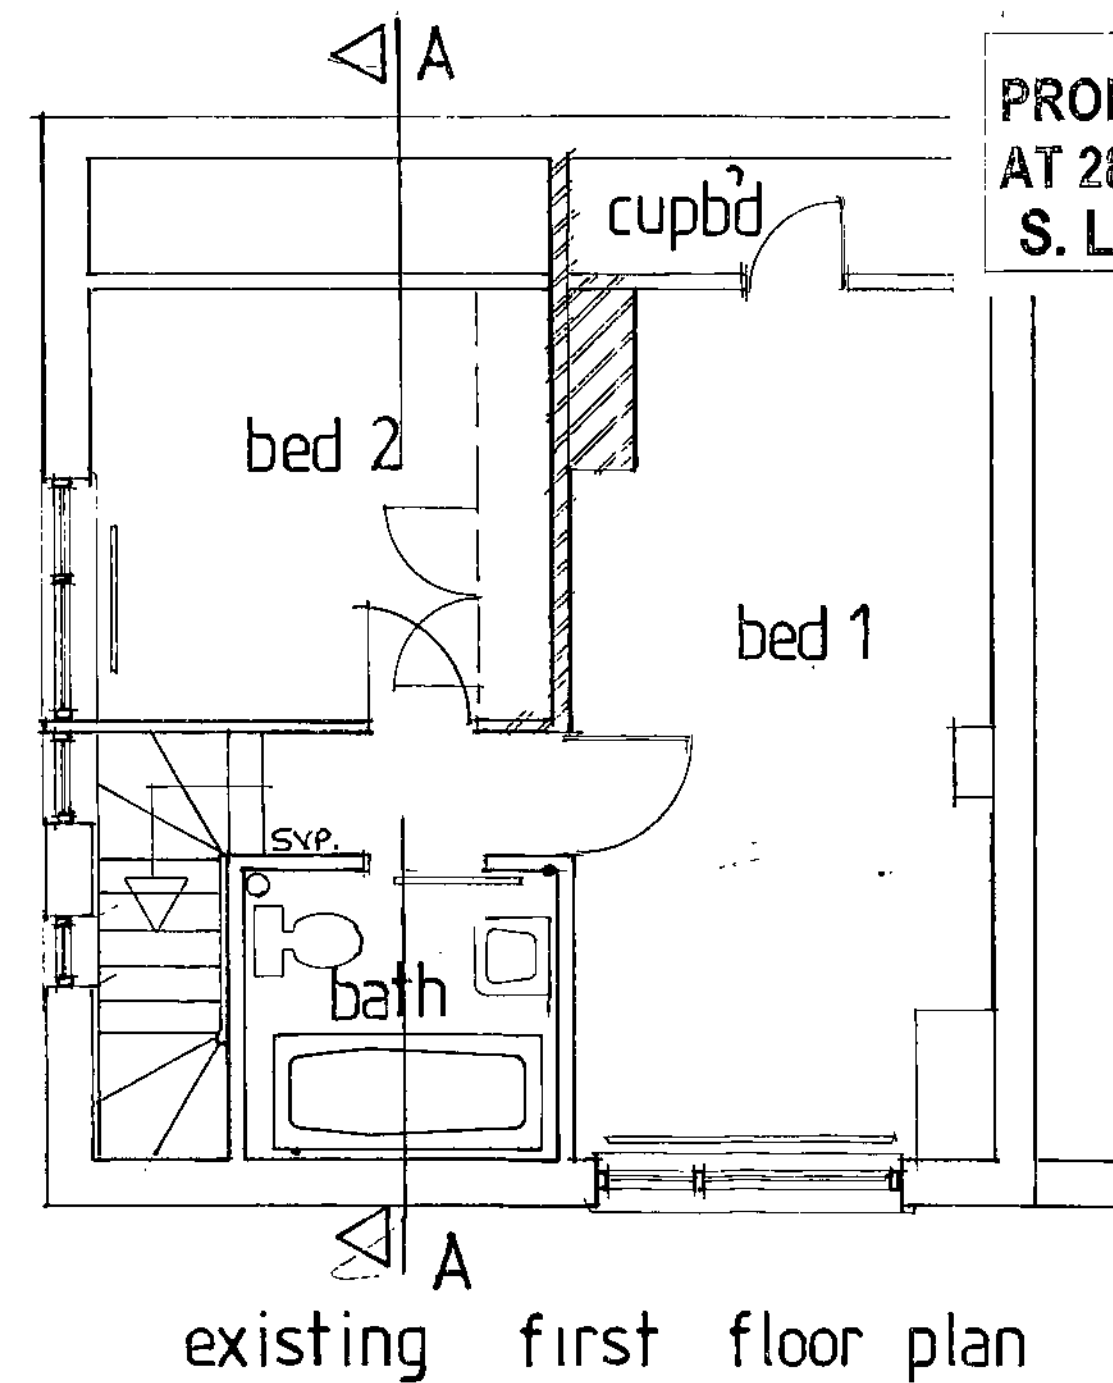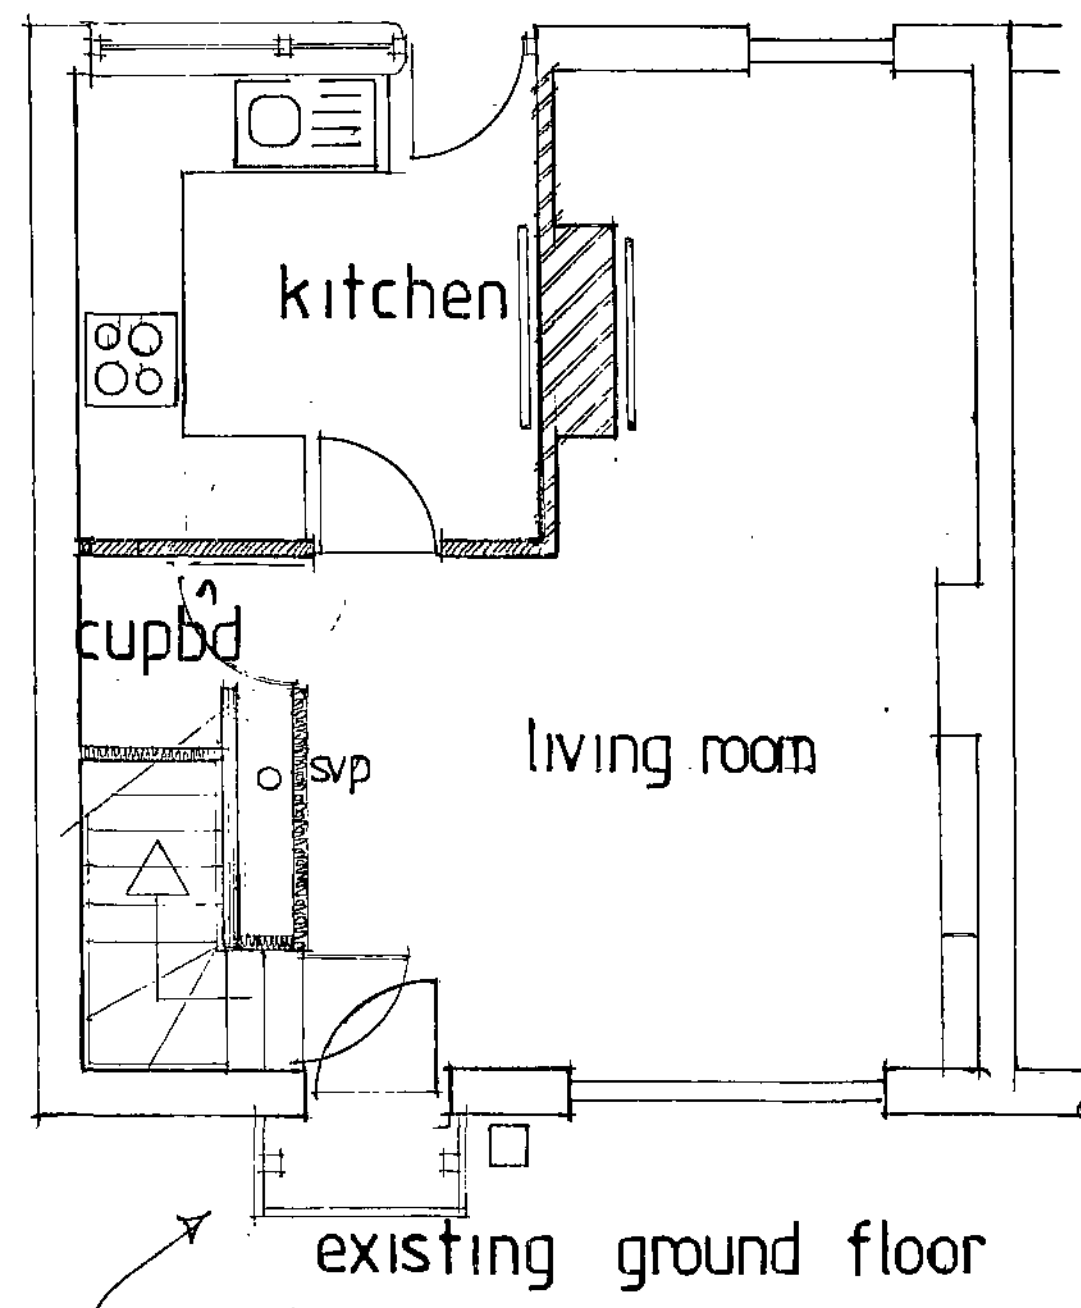

PROPOSED DORMER WINDOW, PORCH AND BAY WINDOW
 AT 28, PILLEY GREEN, TANKERSLEY, BARNSELY
 S. LATHAM ELEVATIONS AND PLANS SCALE 1:50 AUG 2008

CIMNEY BREAST IN BEDROOM 1, TO BE DEMOLISHED

THE EXISTING APPLIANCE IN THE BATHROOM ARE TO BE REMOVED AND THE EX SYP IS TO BE RE-ROUTED TOWARDS THE FRONT ELEVATION TO CONNECT TO THE NEW VIC. POSITION. THE SYP IS TO EXTEND AT LEAST 900MM ABOVE THE DORMER WINDOW

CANOPY OVER THE FRONT DOOR TO BE DEMOLISHED

