




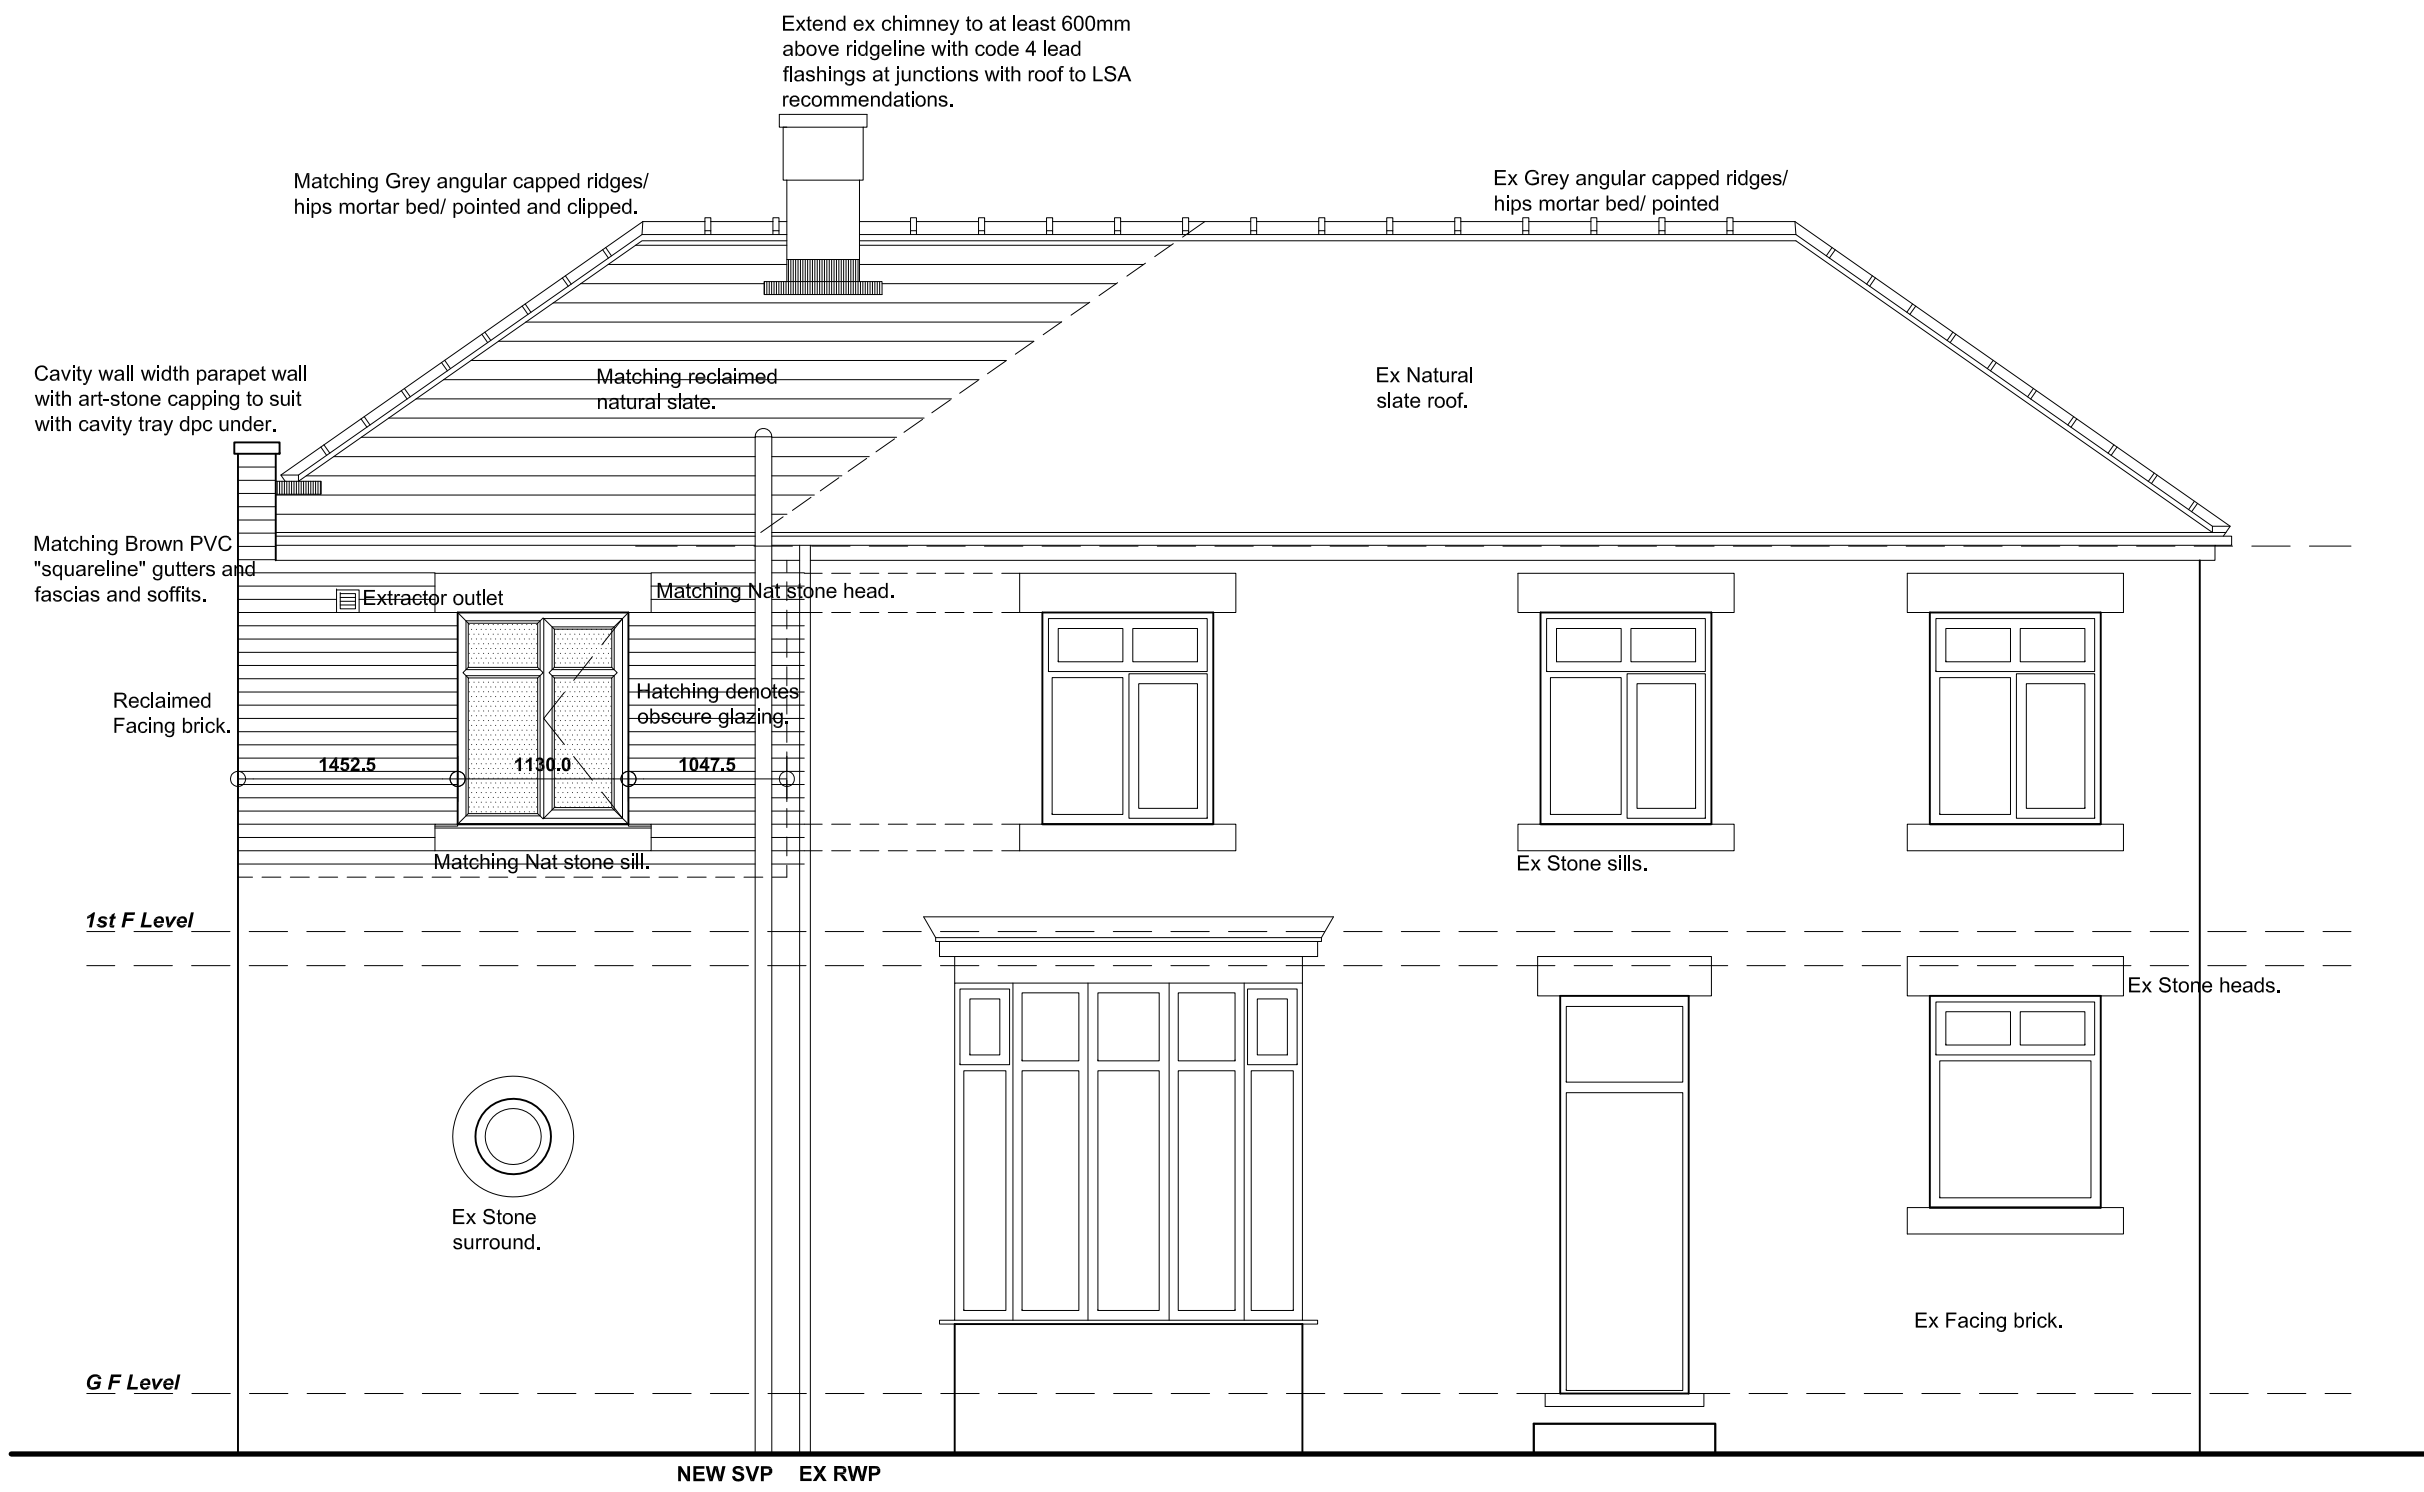

FRONT ELEVATION

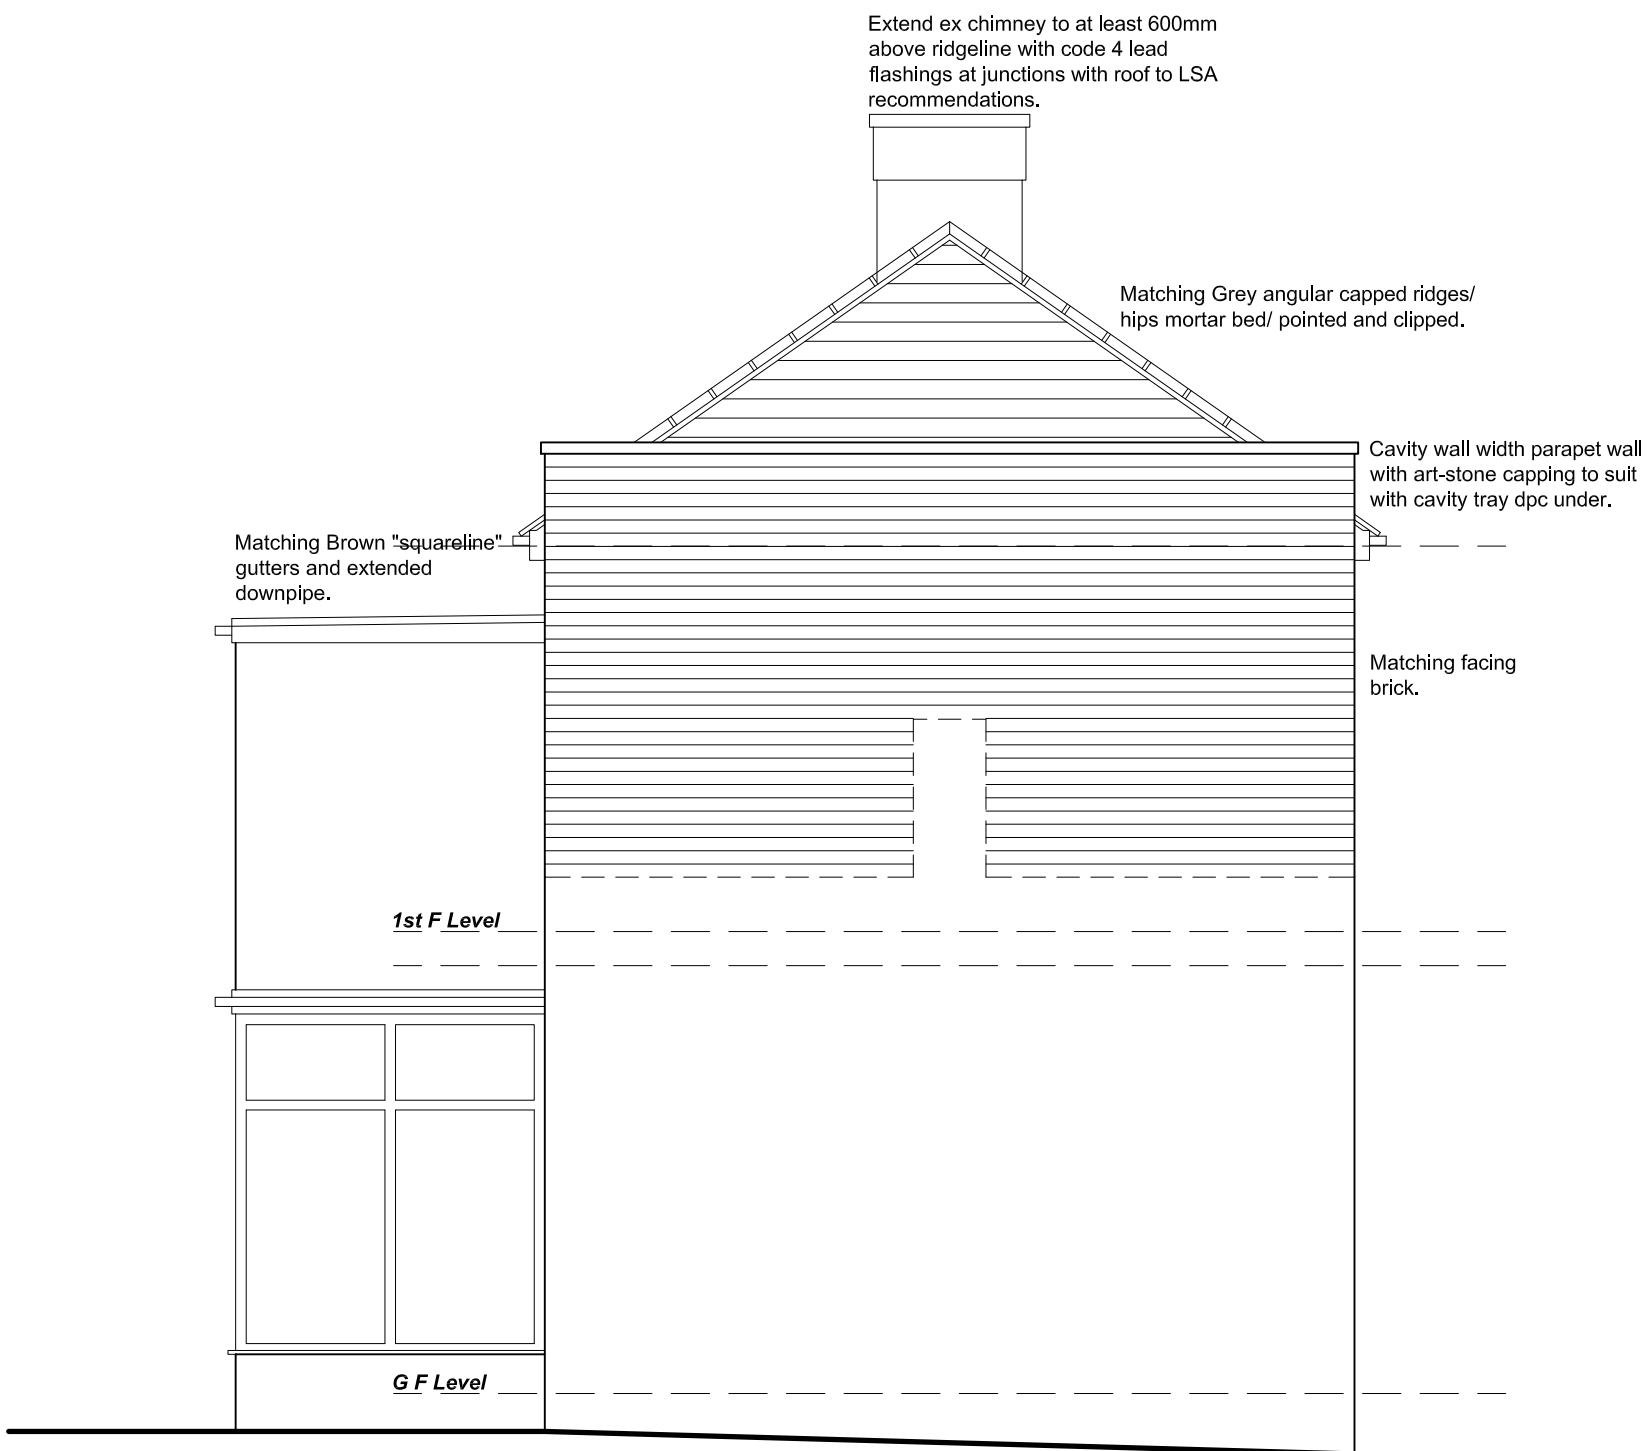

SIDE ELEVATION L

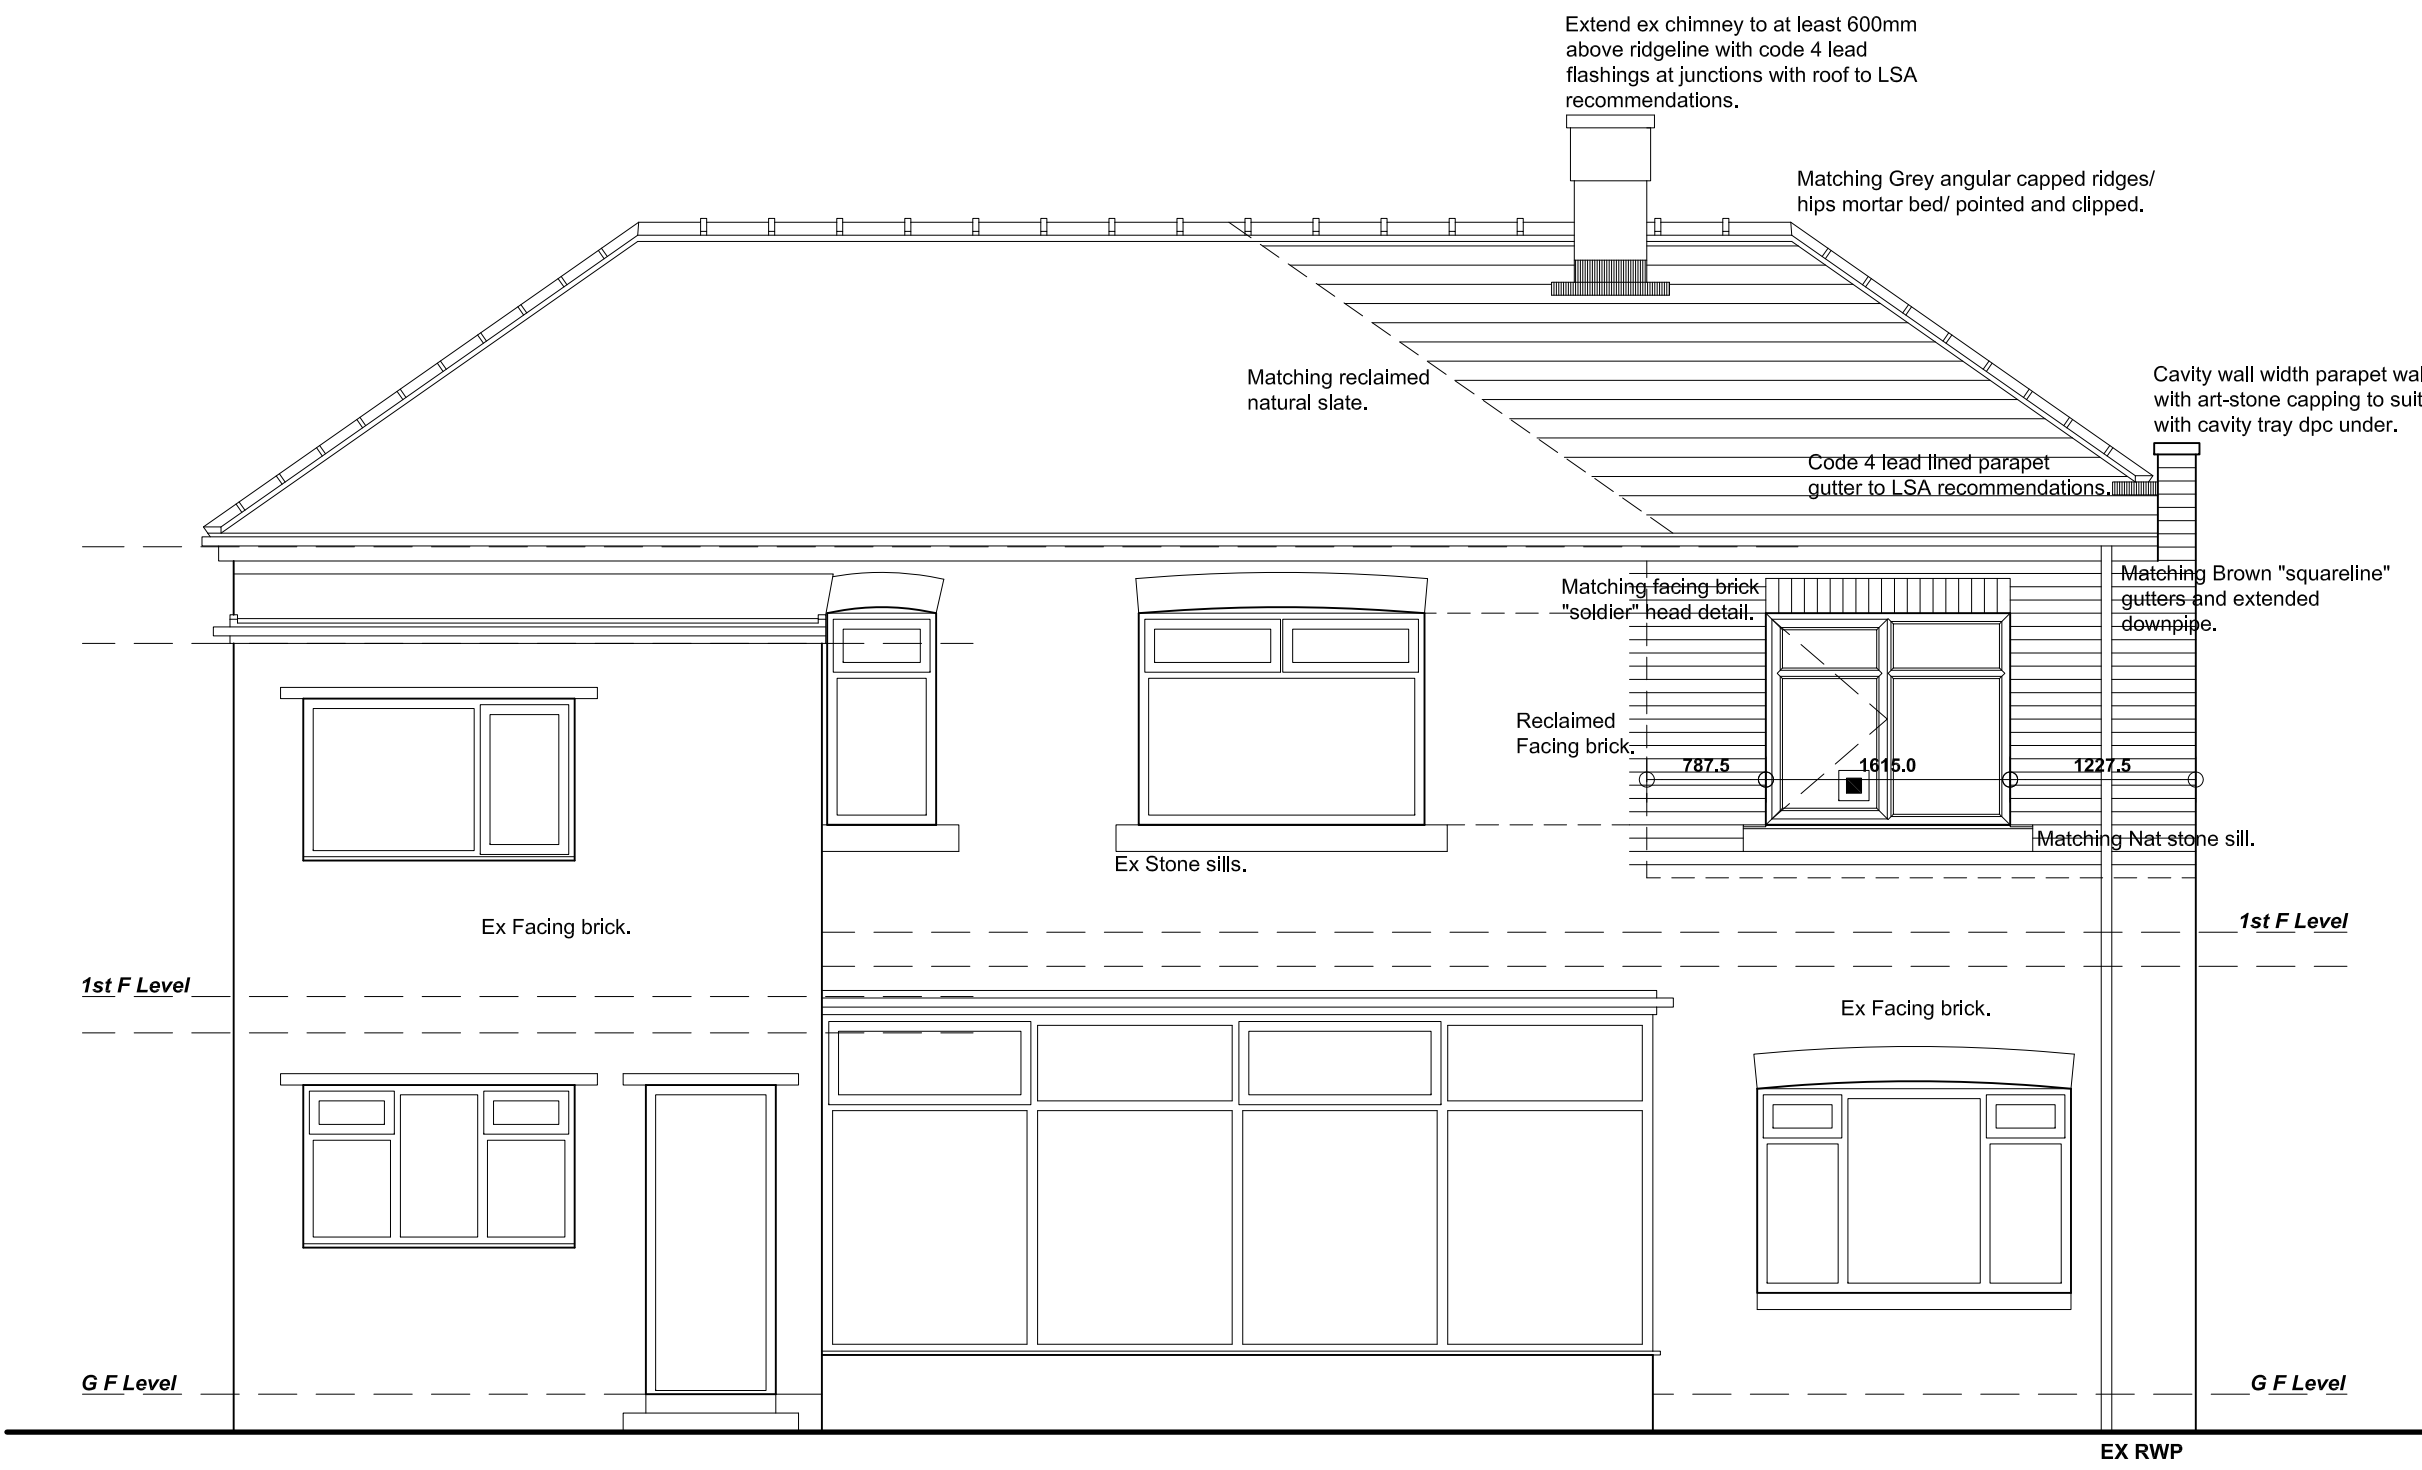

REAR ELEVATION

A 09/08/2017 Prepared for LA Applications.

Revision Date Description

PROPOSED EXTENSION,
231 SUMMER LANE, WOMBWELL,
BARNSELEY, S73 8QB.

DETAILED PROPOSALS 2
Elevations.

Mr & Mrs Stacey.



JE Architectural Ltd
23 Windmill Road, Wombwell,
Barnsley, S73 8PW.
Tel: 01226 754507
Email: jeald@btconnect.com

This drawing and the copyright is the Architectural Company's property and maybe used or reproduced only by agreement. All Dimensions in Millimetres Unless specified otherwise and subject to verification on site.

Scale: 1:50 @ A1 Date: AUG 2017

Ref: 201703 Drwg No: 03

0 cm 12 cm 4 cm 5 cm