



The boundaries shown by dotted lines have been plotted from the transfer plan. The title plan may be updated from later survey information.

SE 2804  
SE 2804

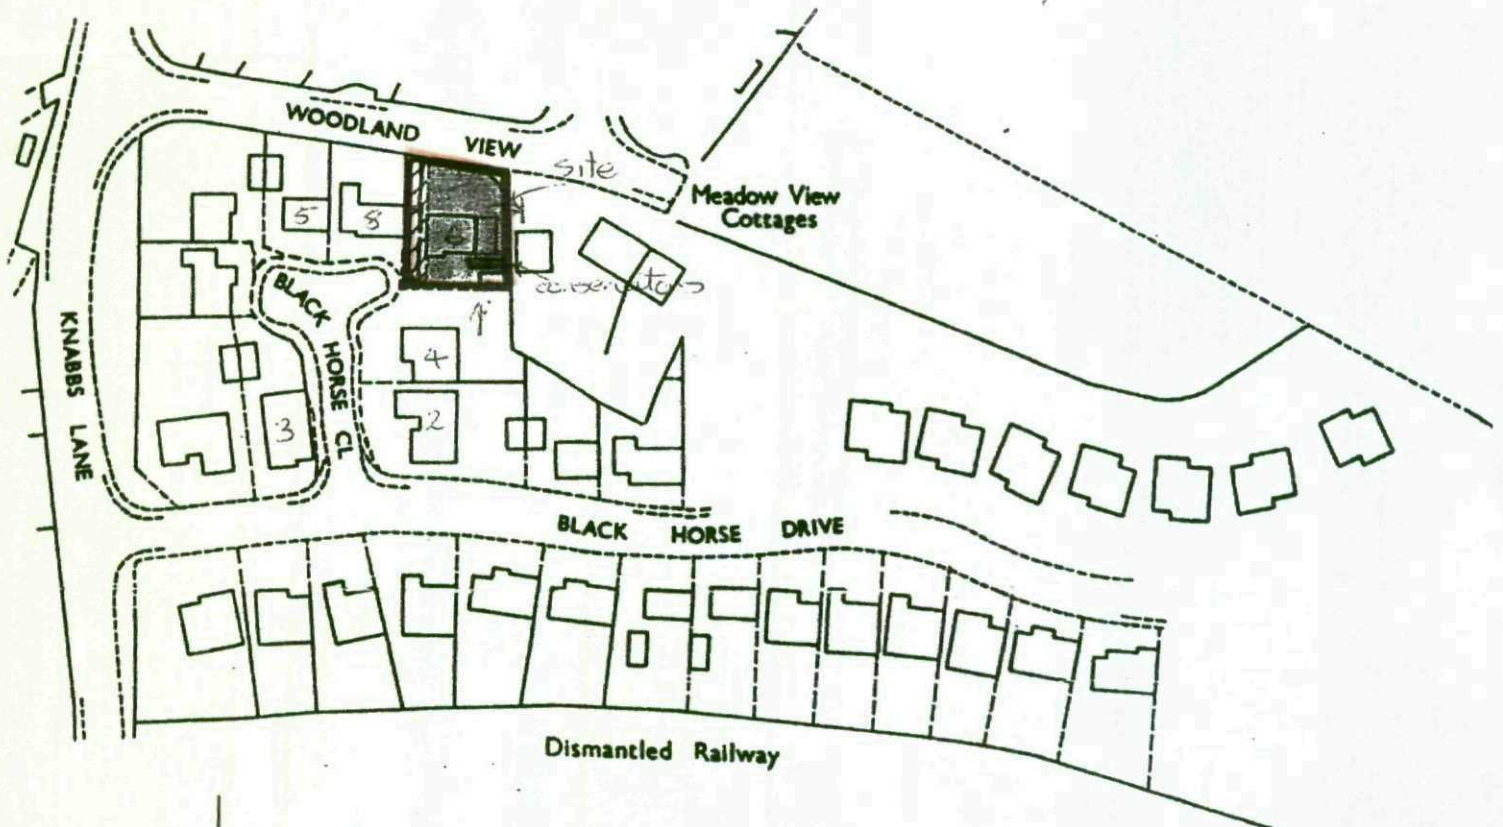

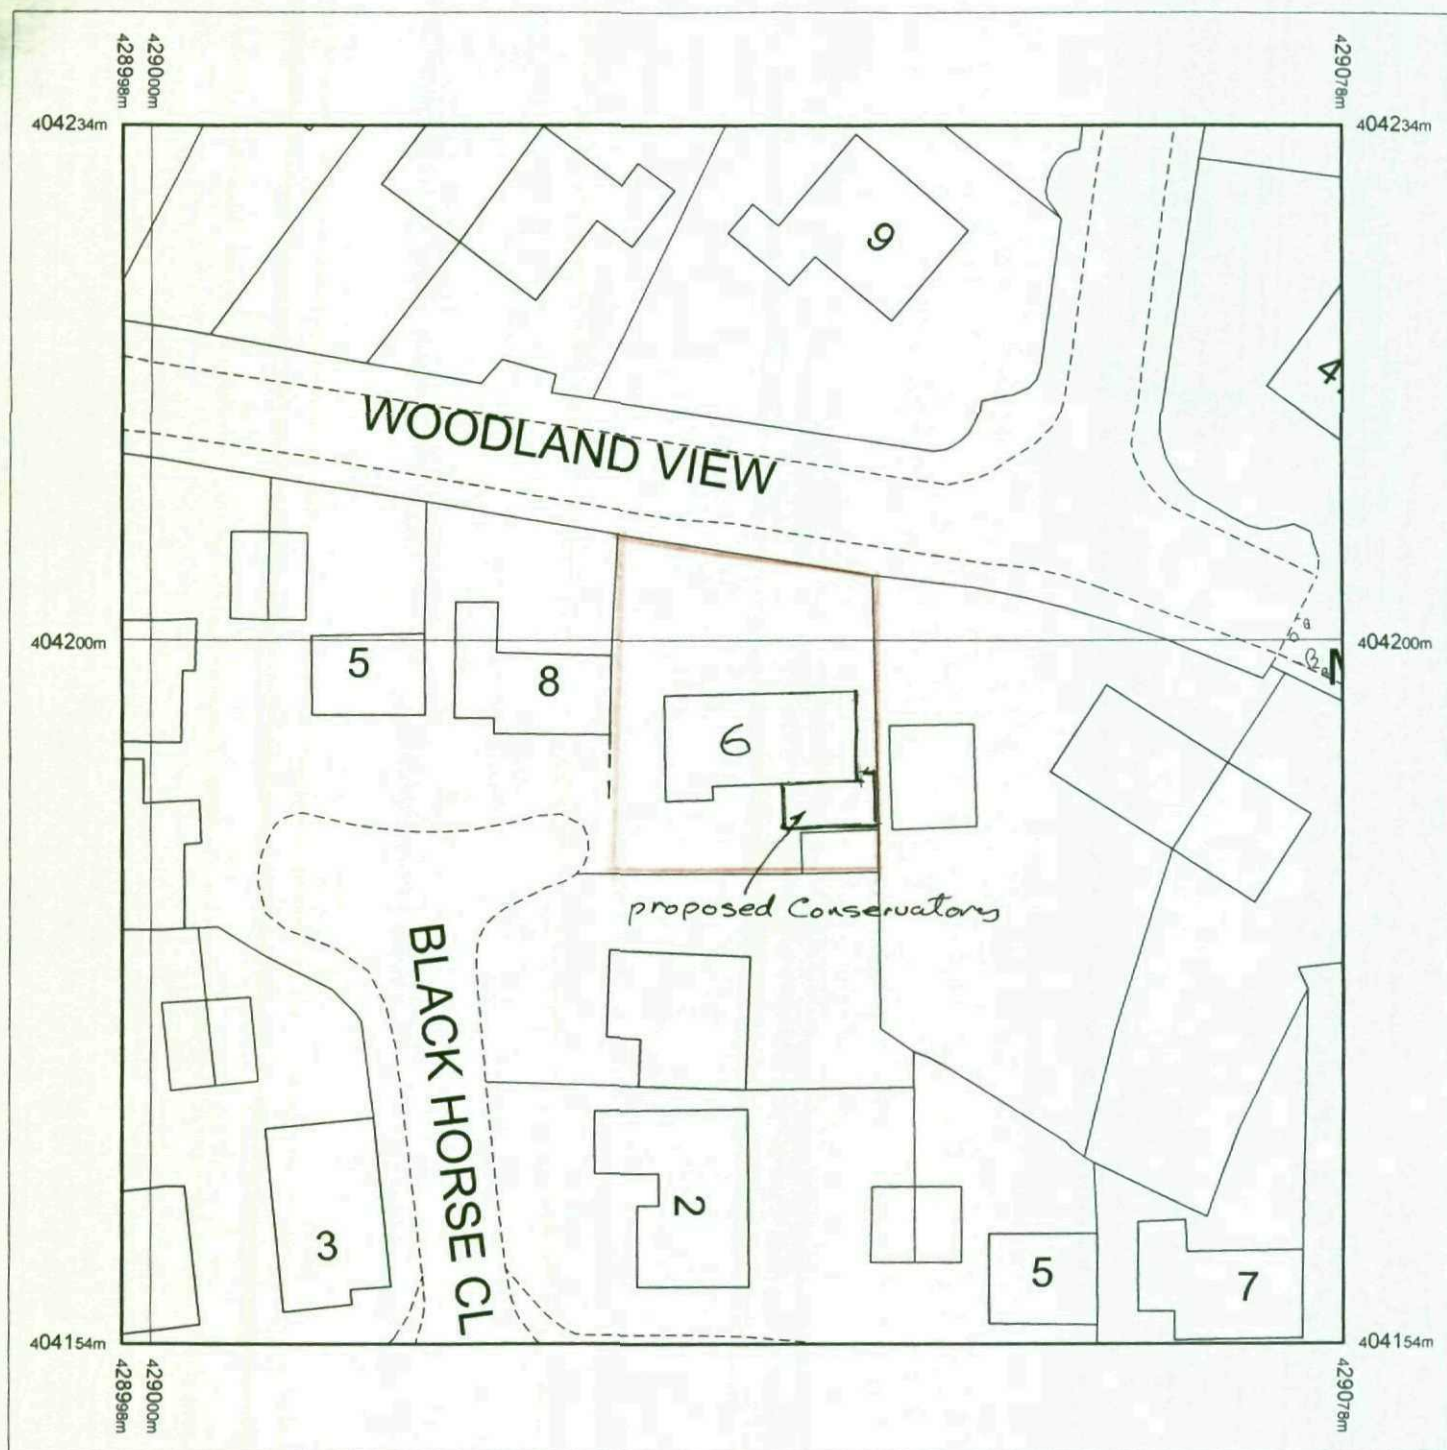

Produced 13.01.2009 from the Ordnance Survey National Geographic Database and incorporating surveyed revision available at this date. © Crown Copyright 2009.


Reproduction in whole or part is prohibited without the prior permission of Ordnance Survey.

Ordnance Survey, the OS Symbol and OS Sitemap are registered trademarks of Ordnance Survey, the national mapping agency of Great Britain.

The representation of a road, track or path is no evidence of a right of way.

The representation of features as lines is no evidence of a property boundary.

Part or all of this OS Sitemap is enlarged from mapping produced at one or more of the following scales: 1:1250, 1:2500, 1:10000.

 


Supplied by: **Blackwell M and D C**  
Serial number: 01682700  
Centre coordinates: 429038.13 404193.75

Further information can be found on the OS Sitemap Information leaflet or the Ordnance Survey web site:  
[www.ordnancesurvey.co.uk](http://www.ordnancesurvey.co.uk)

## 6 BLACKHORSE CLOSE

SILKSTONE COMMON


S75 4SB

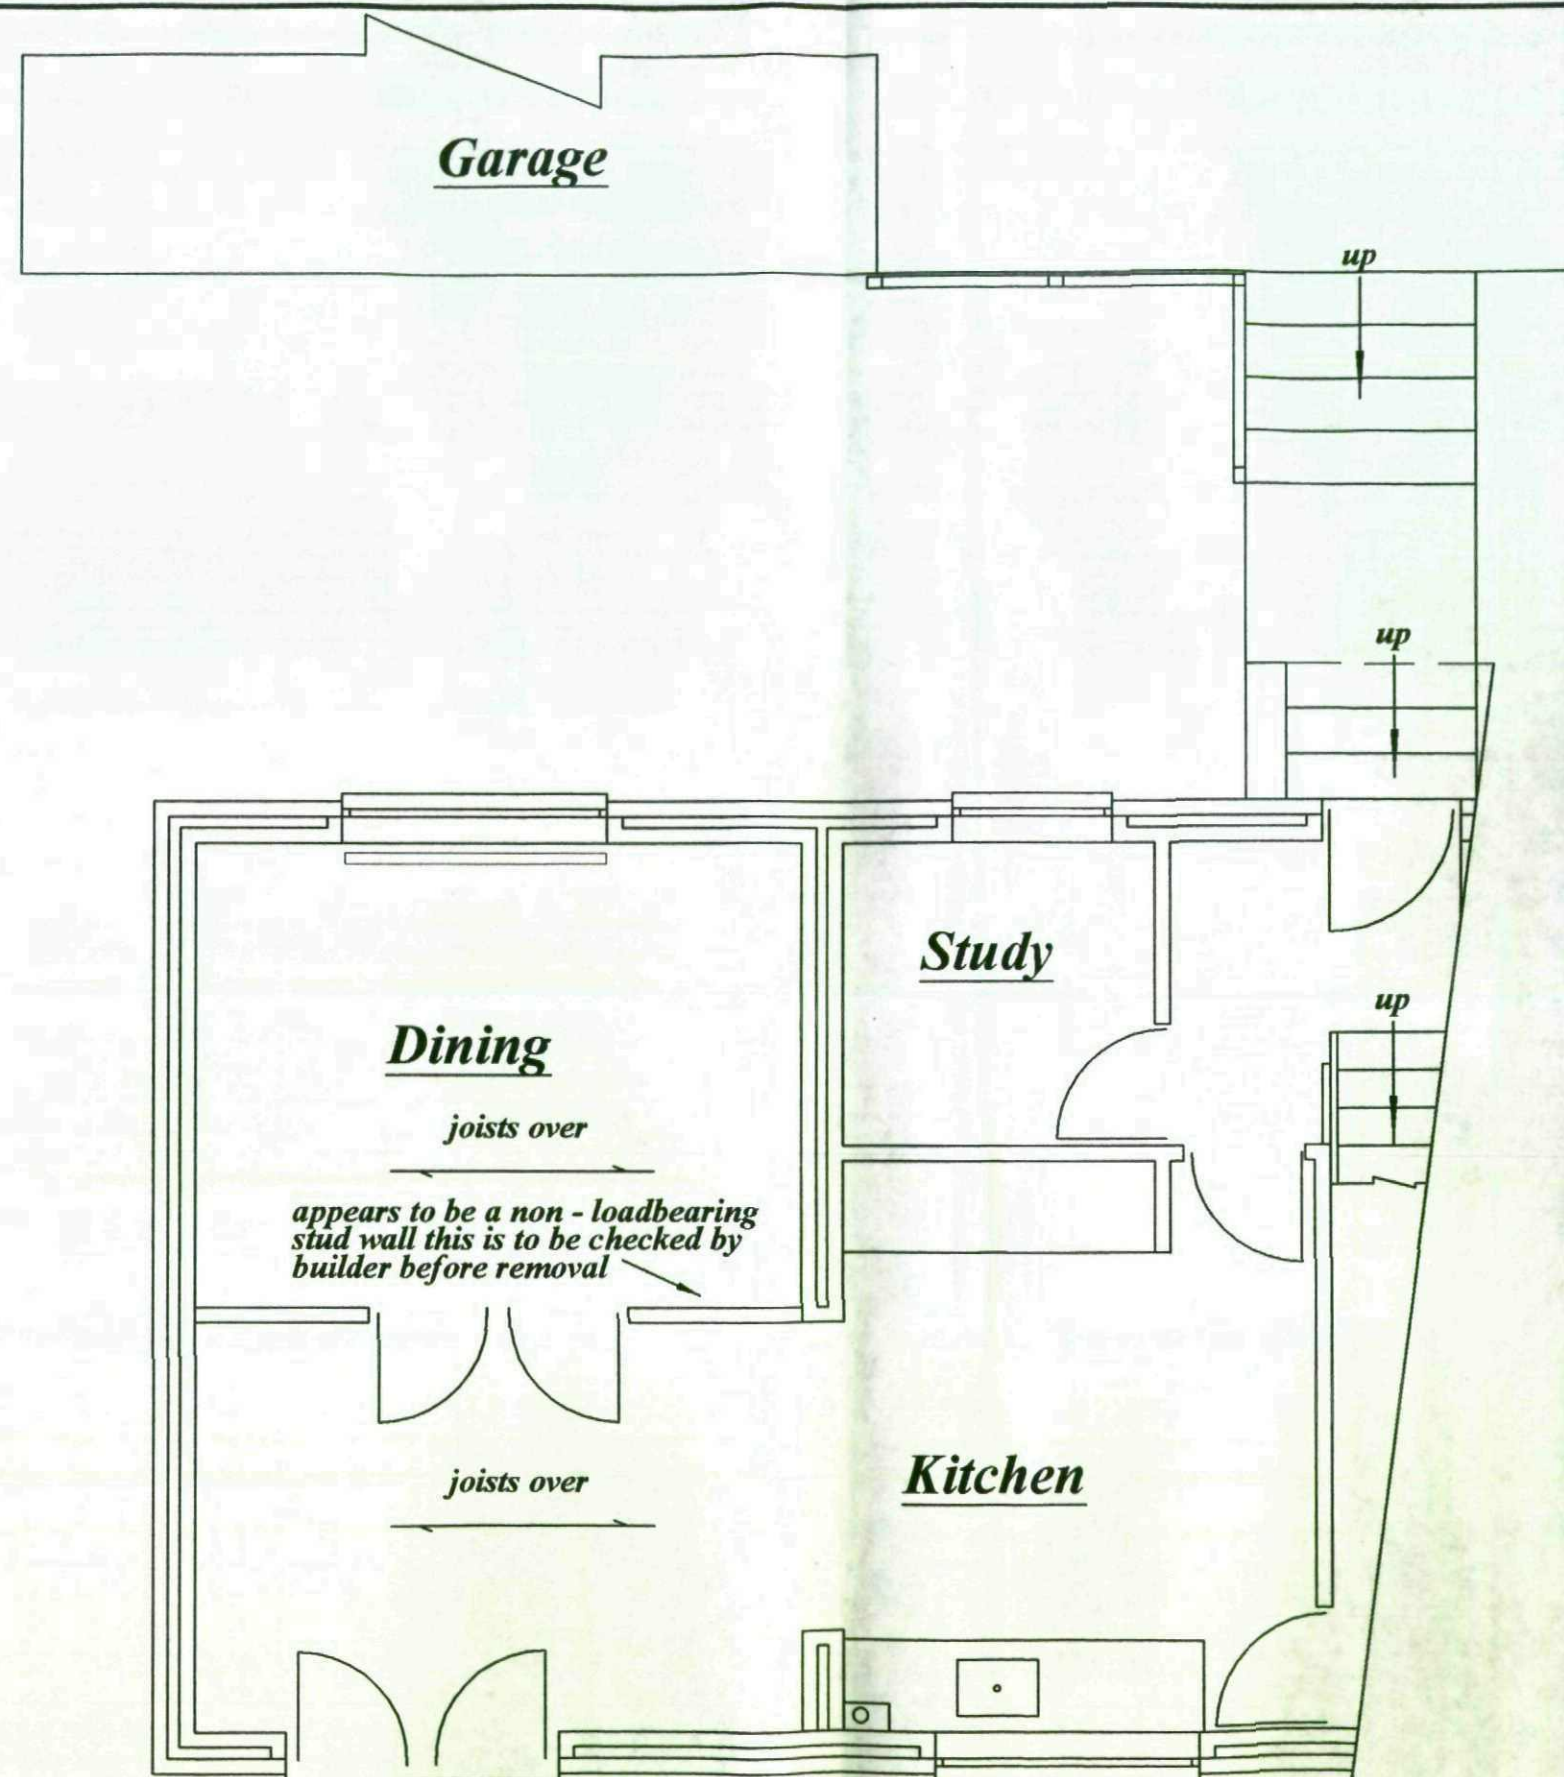

**Existing Ground Floor Plan**

|                                                            |   |                                                                                                   |                                           |   |
|------------------------------------------------------------|---|---------------------------------------------------------------------------------------------------|-------------------------------------------|---|
| <p><b>Date</b> 19 : 1: 2009</p> <p><b>Scale</b> 1 : 50</p> | <p><b>Location</b><br/>         Mr.N. &amp; Mrs. A. Beever<br/>         6 Blackhorse Close<br/>         Silkstone Common<br/>         Barnsley<br/>         S75 4SB</p> | <p><b>PROPOSAL</b><br/>         Proposed Conservatory &amp;<br/>         Internal Alterations</p> | <p><b>Revisions</b><br/>         Date</p> | <p><b>M. Whyke</b> MRICS<br/>         9 Witham Court<br/>         Higham<br/>         Barnsley<br/>         S75 1PX<br/>         Tel. 01226 386190</p> |
|------------------------------------------------------------|---|---------------------------------------------------------------------------------------------------|-------------------------------------------|---|

Polycarbonate roof to conservatory

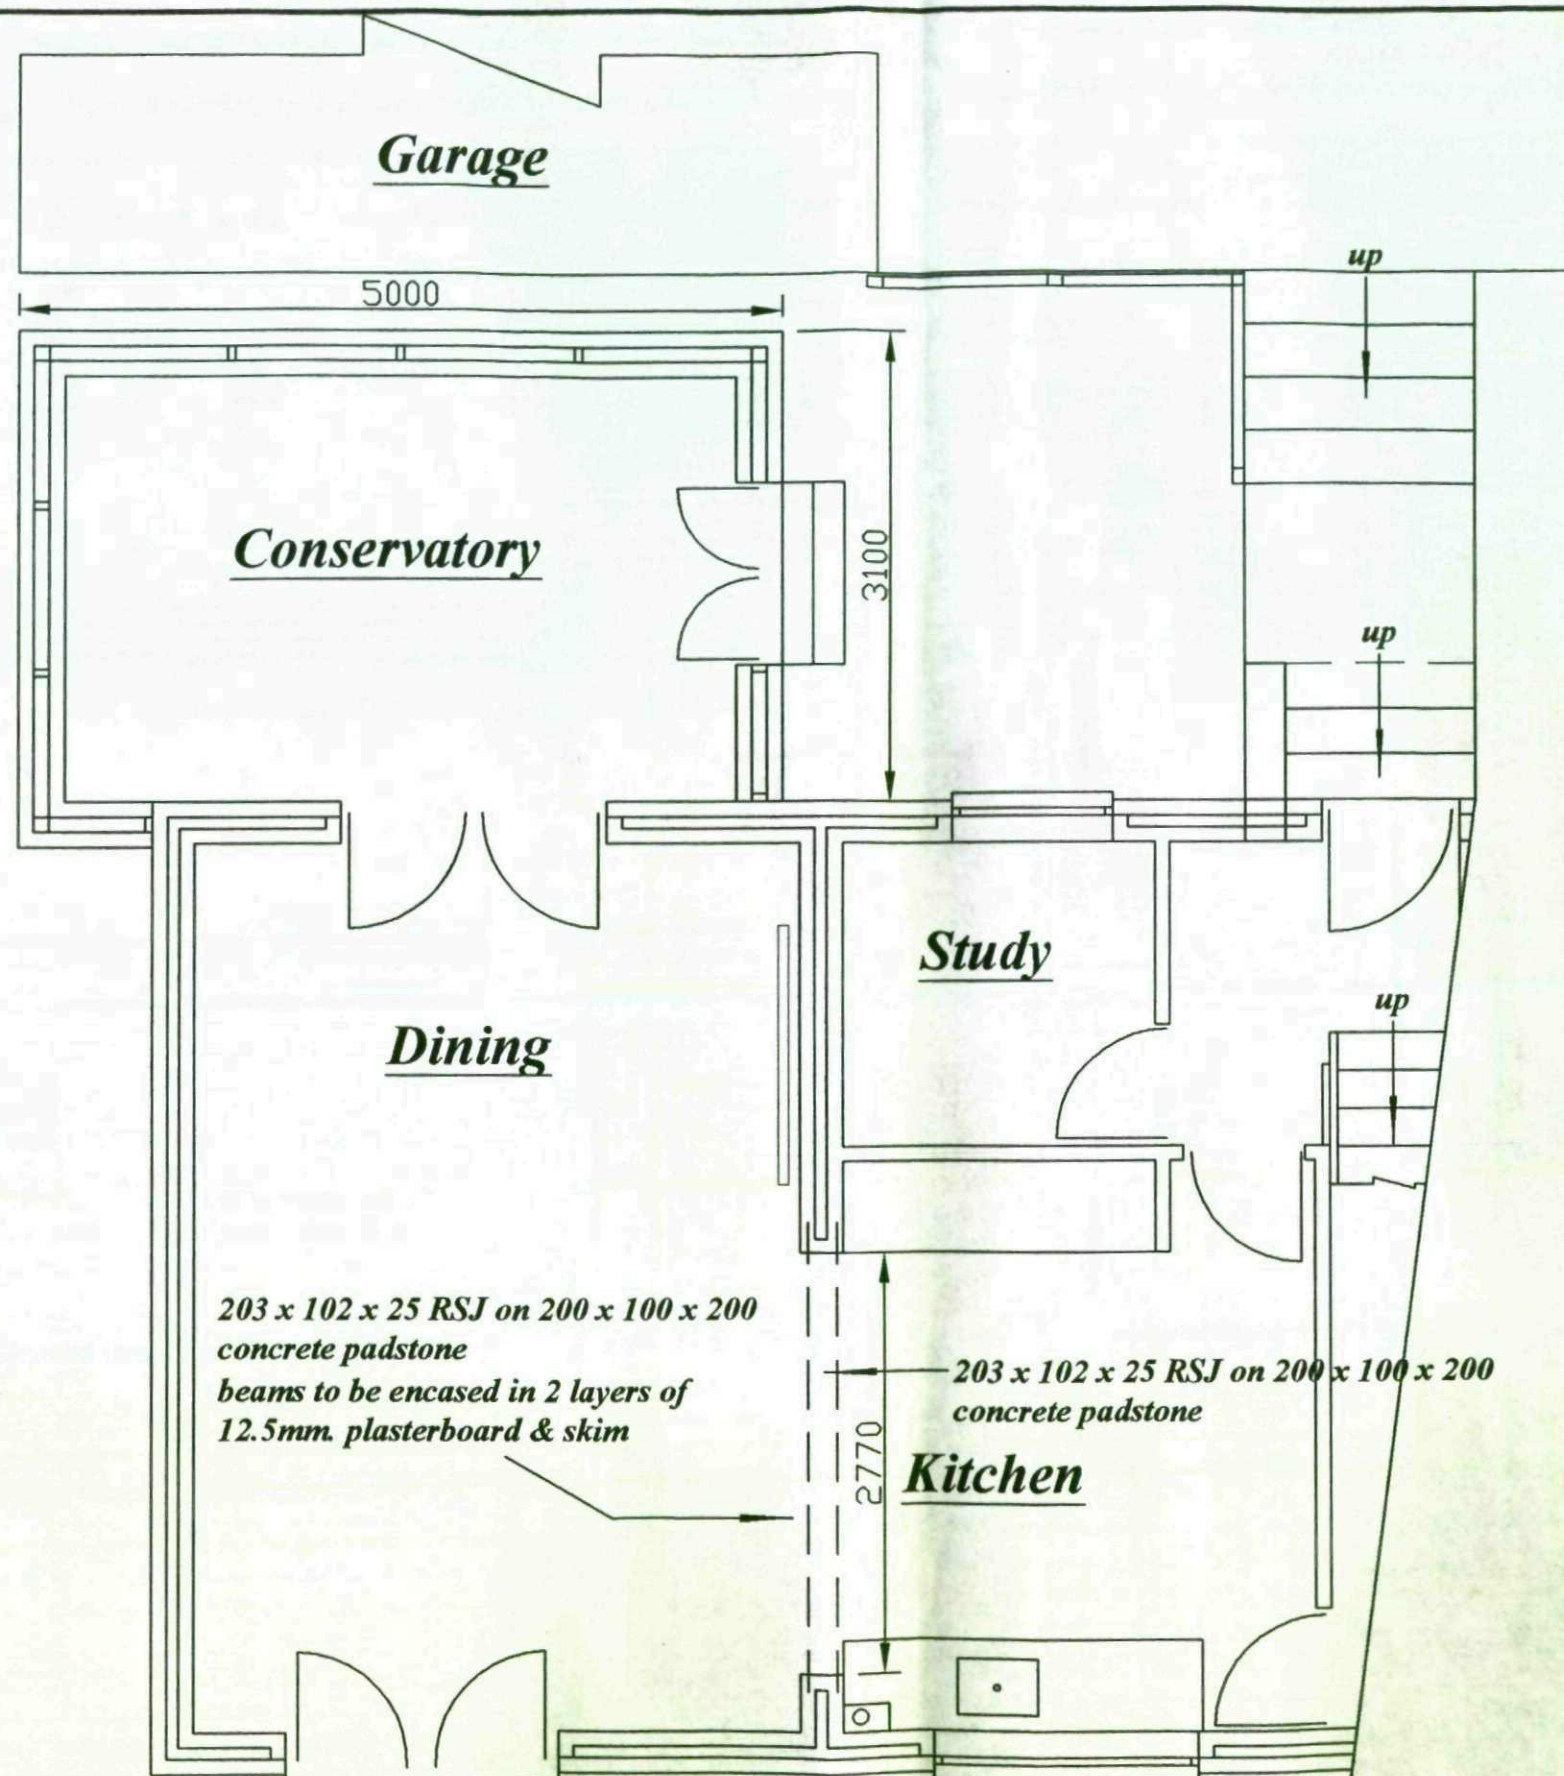

***Proposed Ground Floor Plan***

**Date** 19 : 1: 2009

**Location**  
Mr.N. & Mrs. A. Beever  
6 Blackhorse Close  
Silkstone Common  
Barnsley  
S75 4SB

**PROPOSAL**  
Proposed Conservatory &  
Internal Alterations


**Revisions**  
Date

**M. Whyke** MRICS  
9 Witham Court  
Higham  
Barnsley  
S75 1PX  
Tel. 01226 386190


**Scale** 1 : 50




Existing Front Elevation

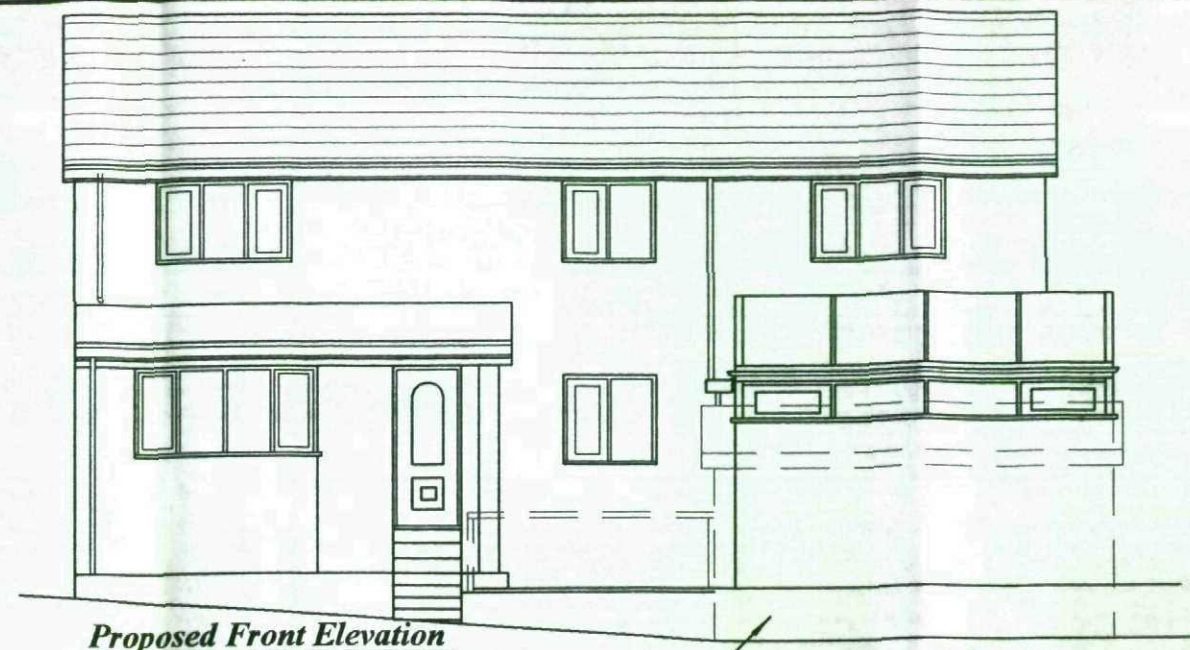


Proposed Front Elevation

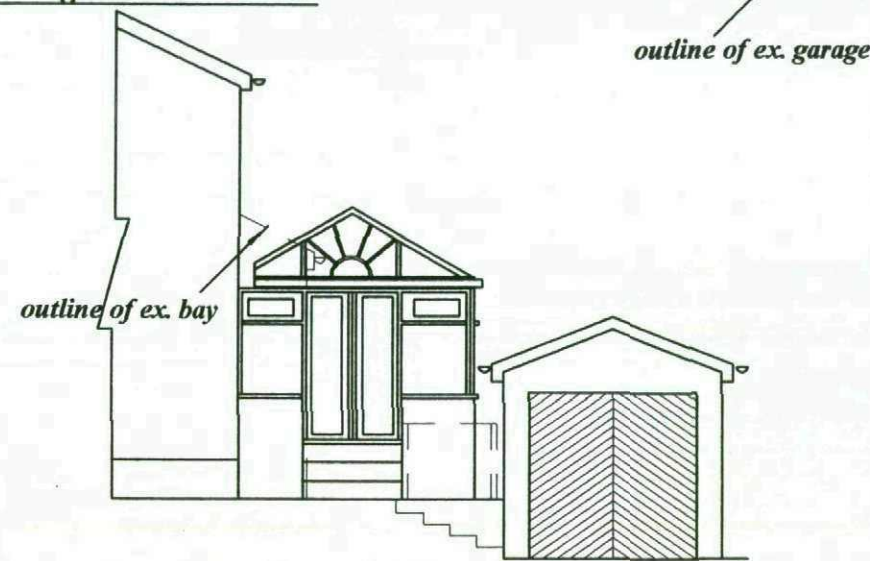


Proposed Elevation To Road

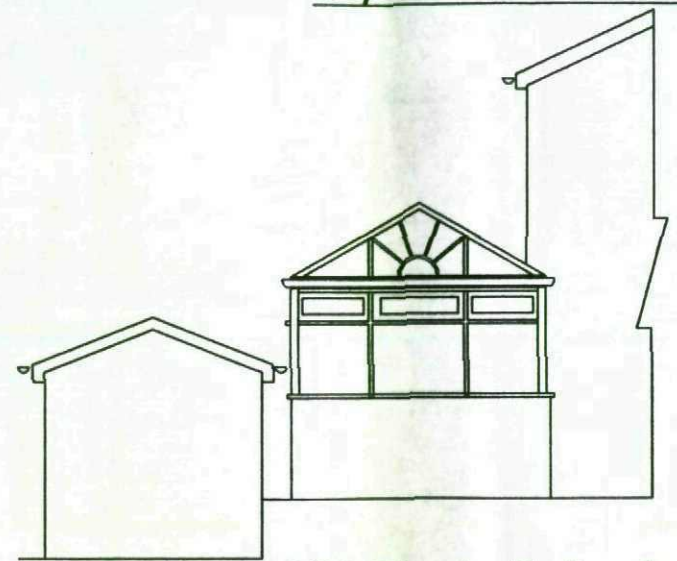


Proposed Side Elevation To Boundary

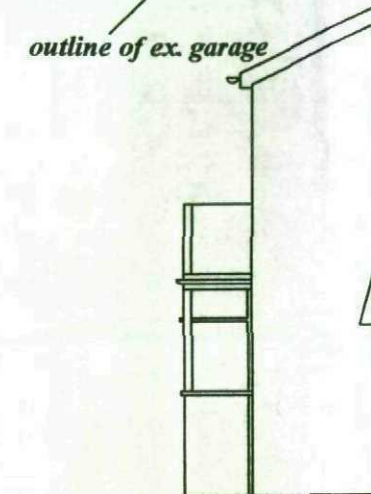


Proposed Rear Elevation

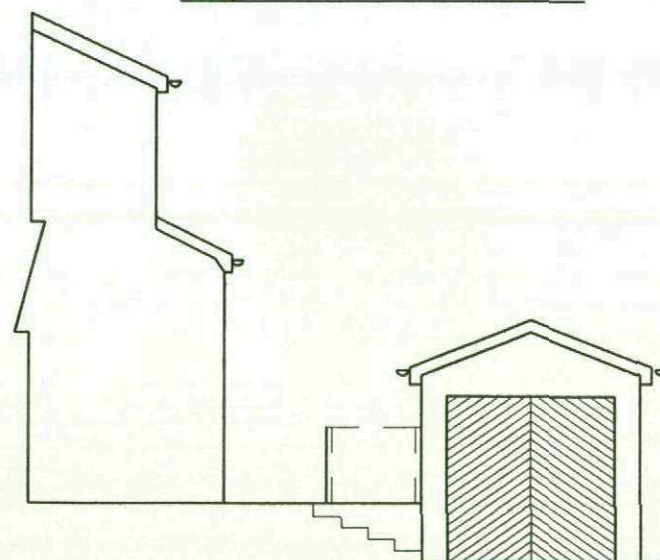

Existing Elevation To Road

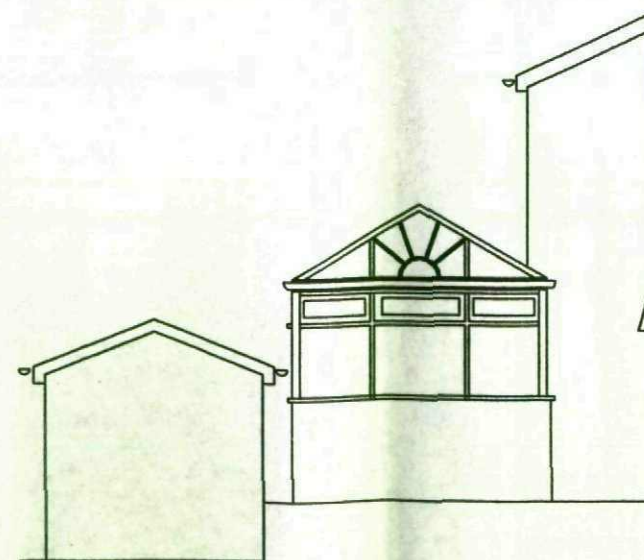

Proposed Side Elevation To Boundary

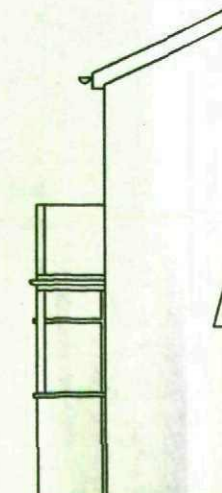

Proposed Rear Elevation

Date 19 : 1 : 2009

Scale 1 : 100

Location  
Mr.N. & Mrs. A. Beever  
6 Blackhorse Close  
Silkstone Common  
Barnsley  
S75 4SB

PROPOSAL  
Proposed Conservatory &  
Internal Alterations

Revisions  
Date

M. Whyke MRICS  
9 Witham Court  
Higham  
Barnsley  
S75 1PX  
Tel. 01226 386190