




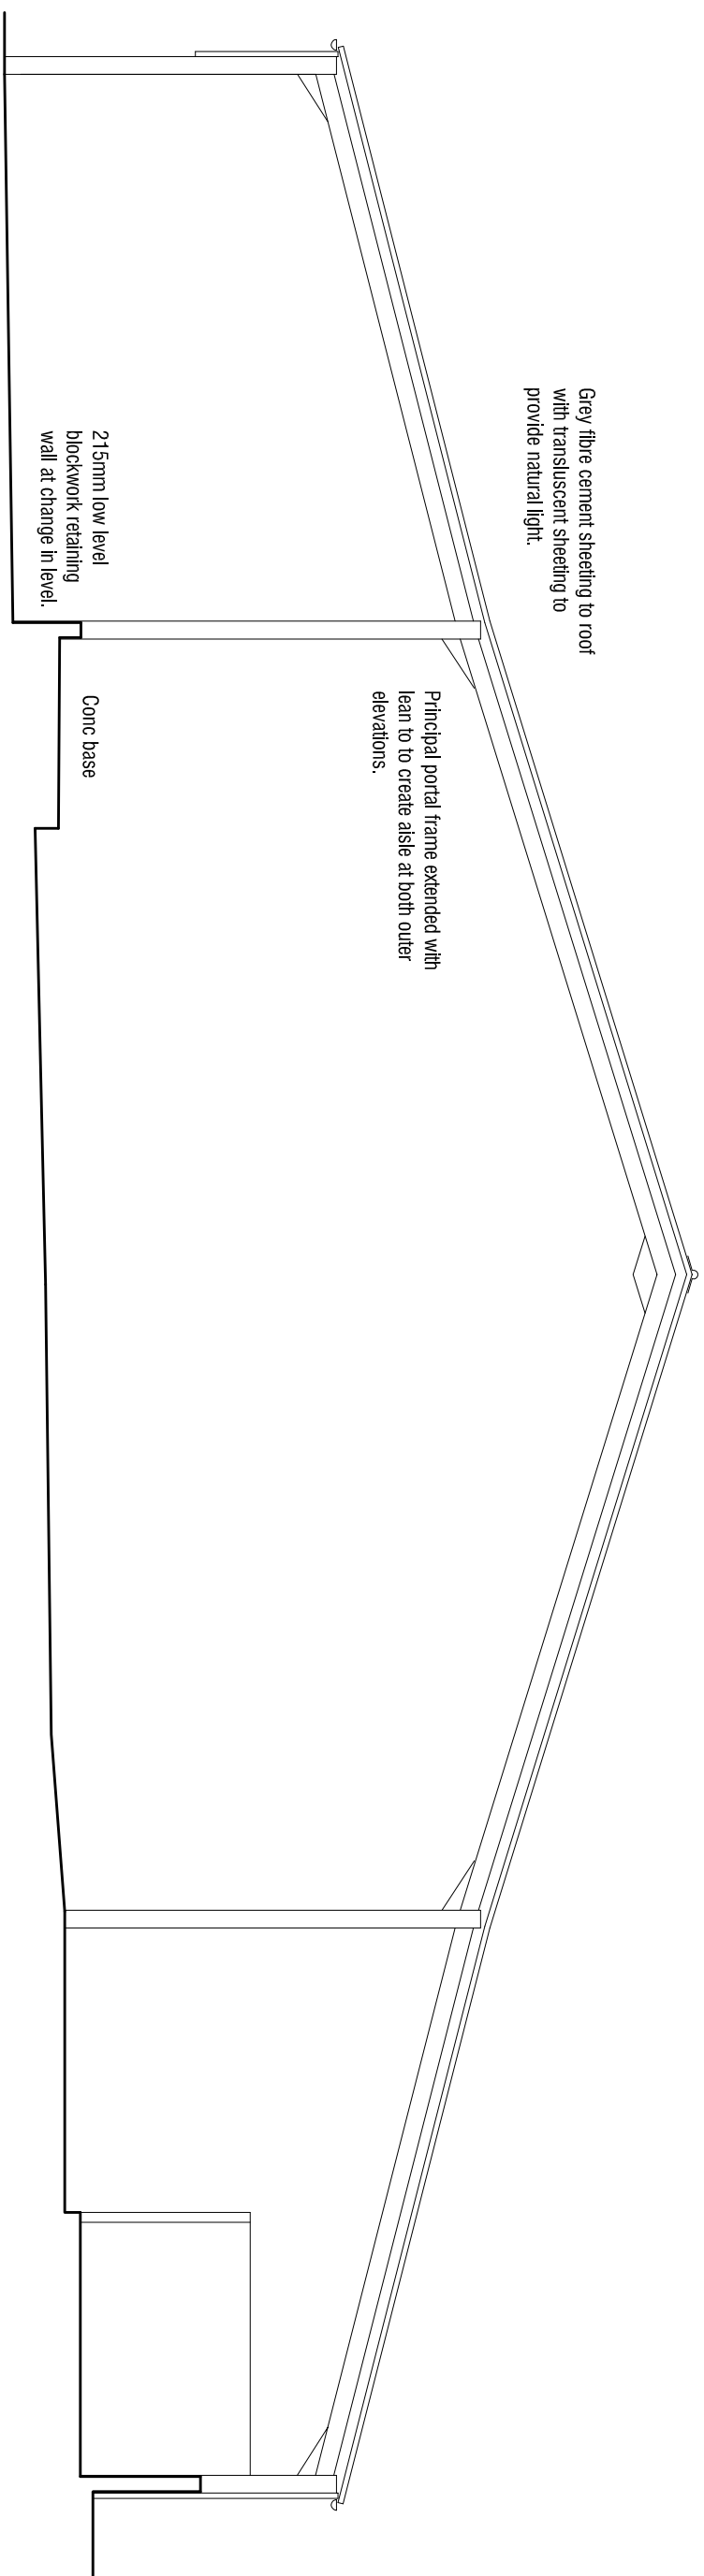



SECTION

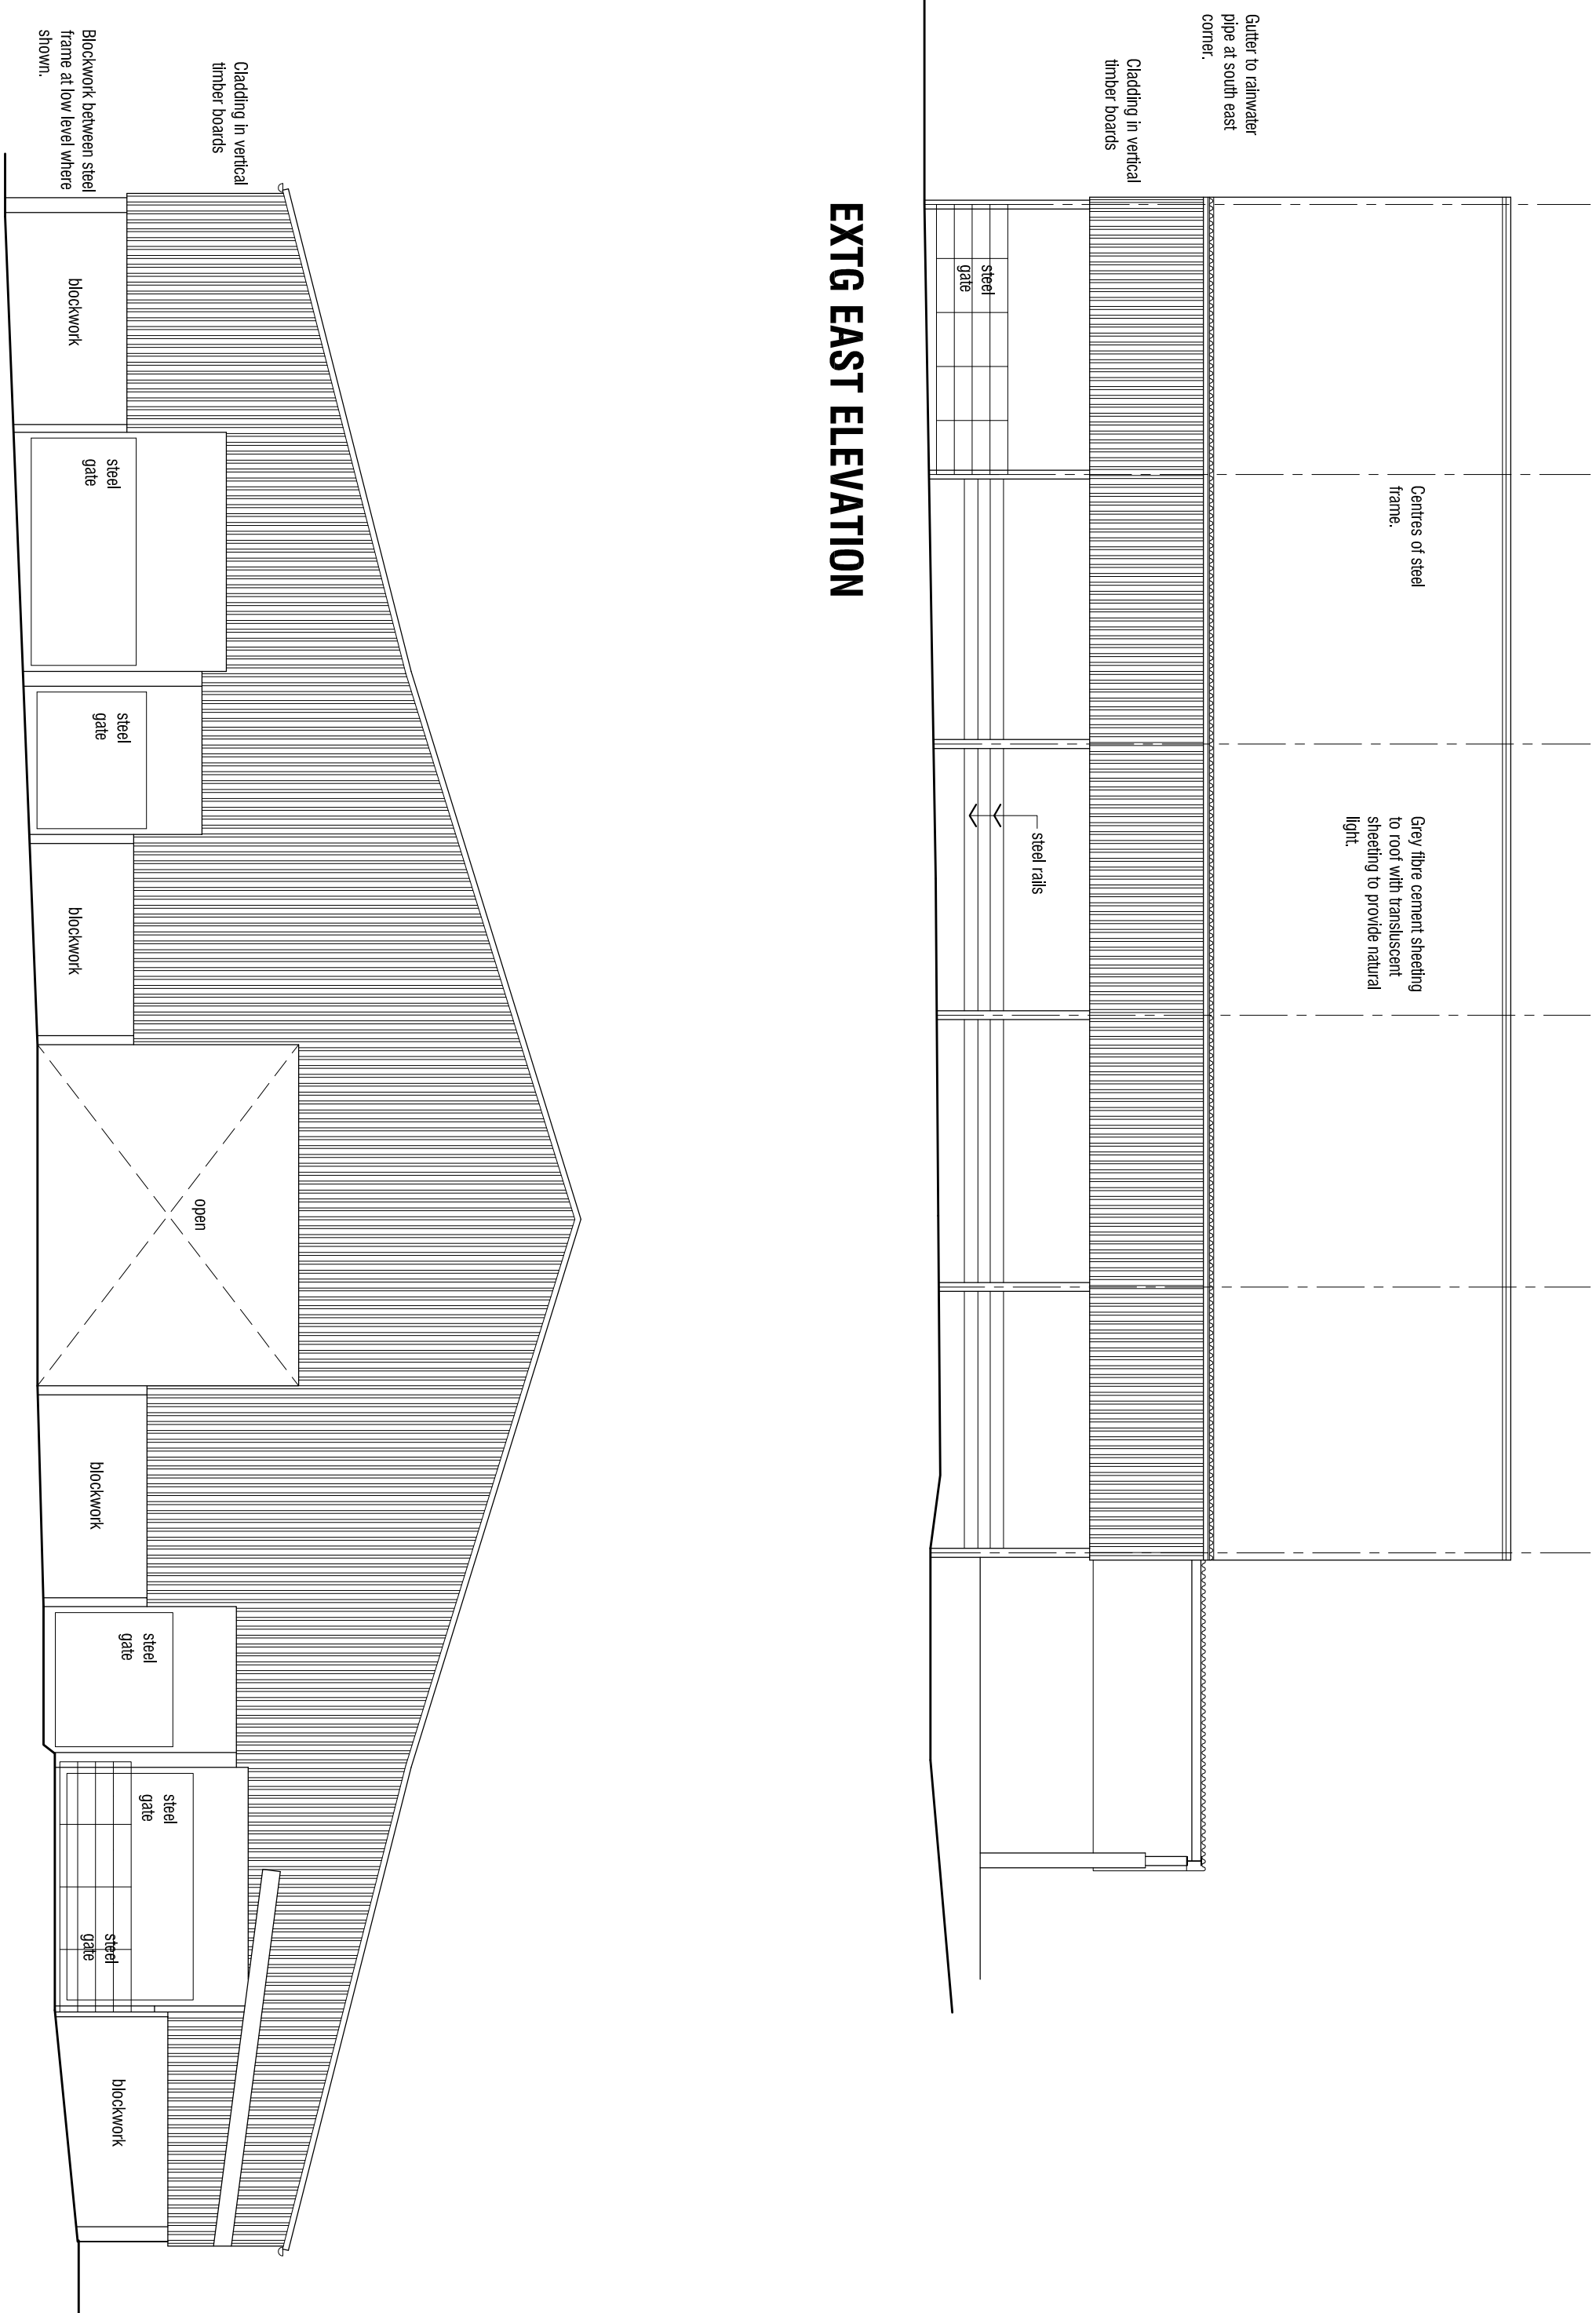

EXTG EAST ELEVATION

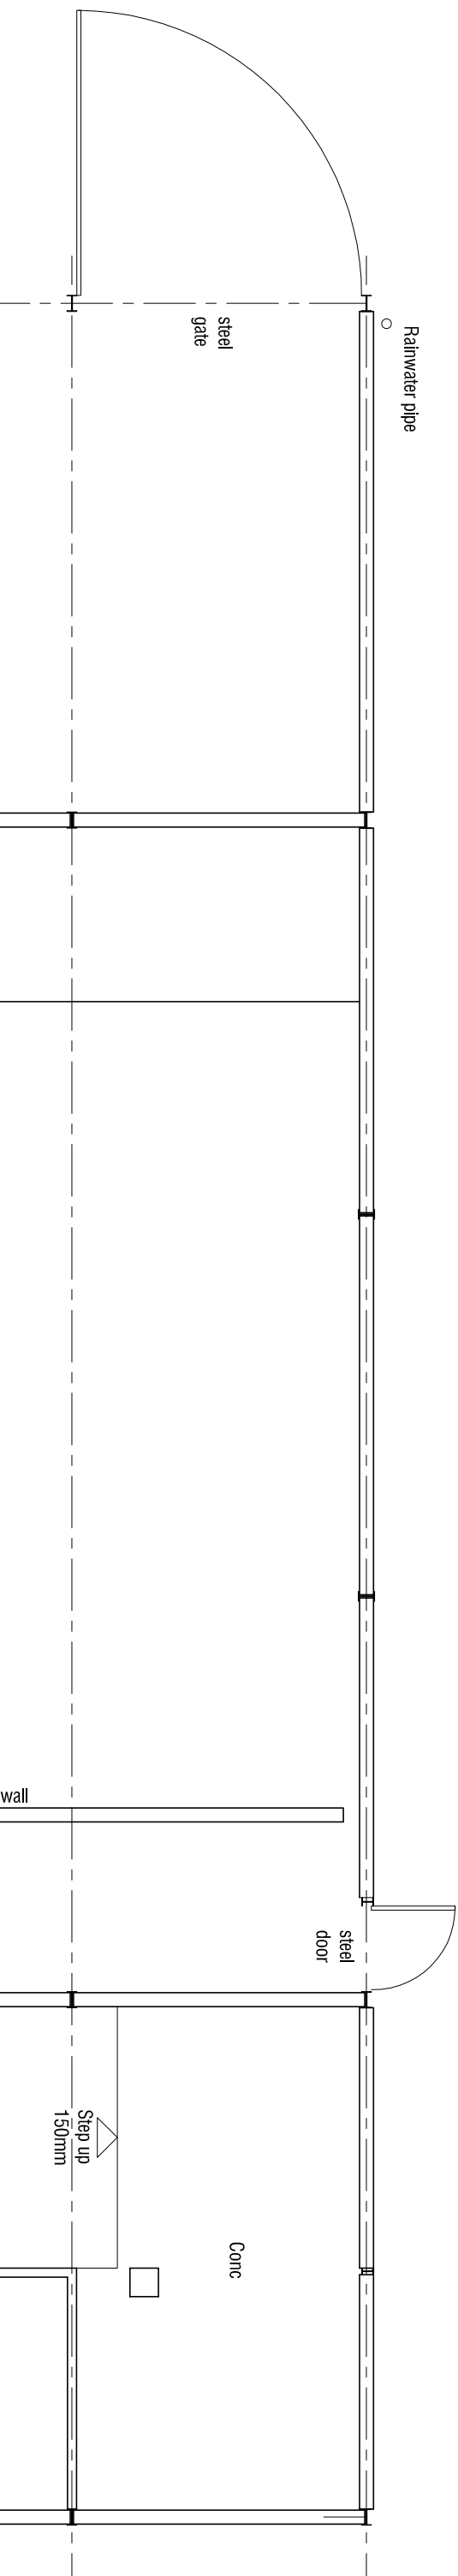

EXTG NORTH ELEVATION

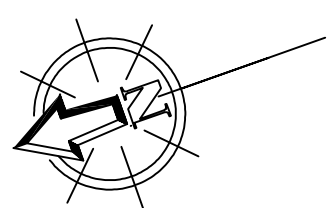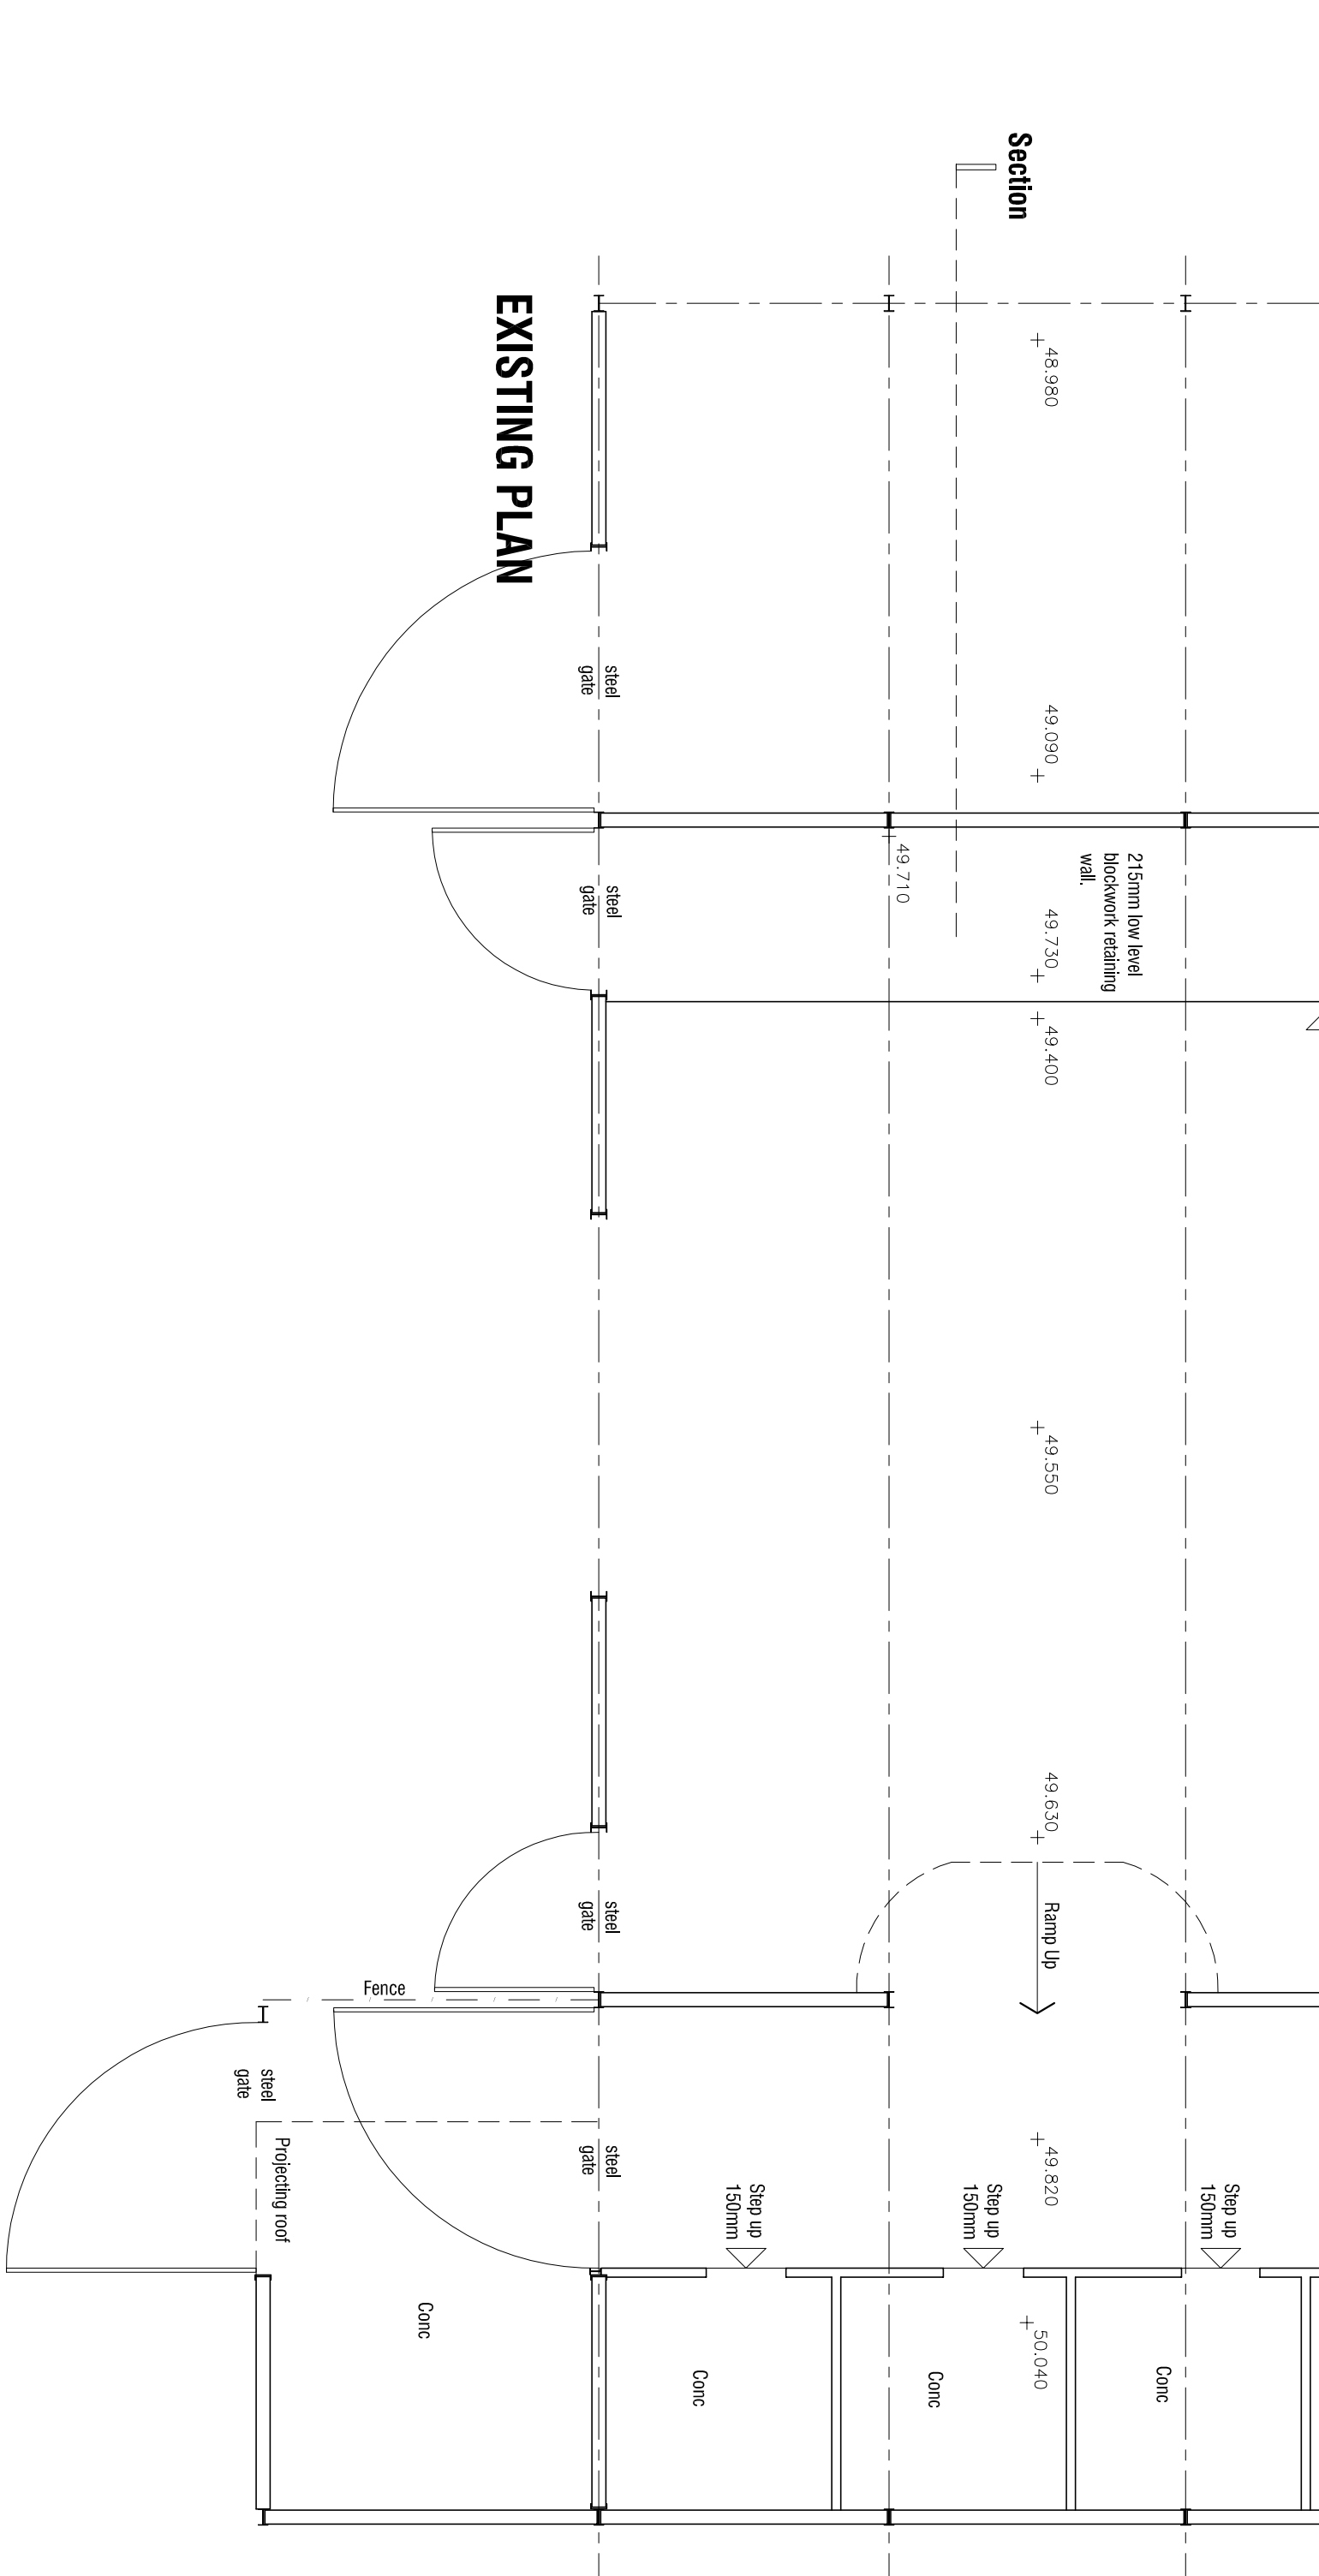

☐ ☐ mboothdesign

architectural design and building consultants

11 Cowden Way, Barnley
 S75 2LN, Yorkshire
 T: 01789 893256
 M: 07891 869300
 E: mboothdesign@btconnect.com

Scale 1:100/@1
 Date November 2011
 Dwg No. **S2**

Drawn MJB
 Ref: 11.S7
 Rev.

Drawn	Scale	Feet	Metres	Scale
	2cm			

Approved for working and building on this site. This drawing is confidential and will be destroyed after building is complete.

To be checked by the client

BUILDING SURVEY

PLANT ELEVATIONS & SECTION

Agricultural Building Elmhist Farm South Lane Cawthorne Barnsley