
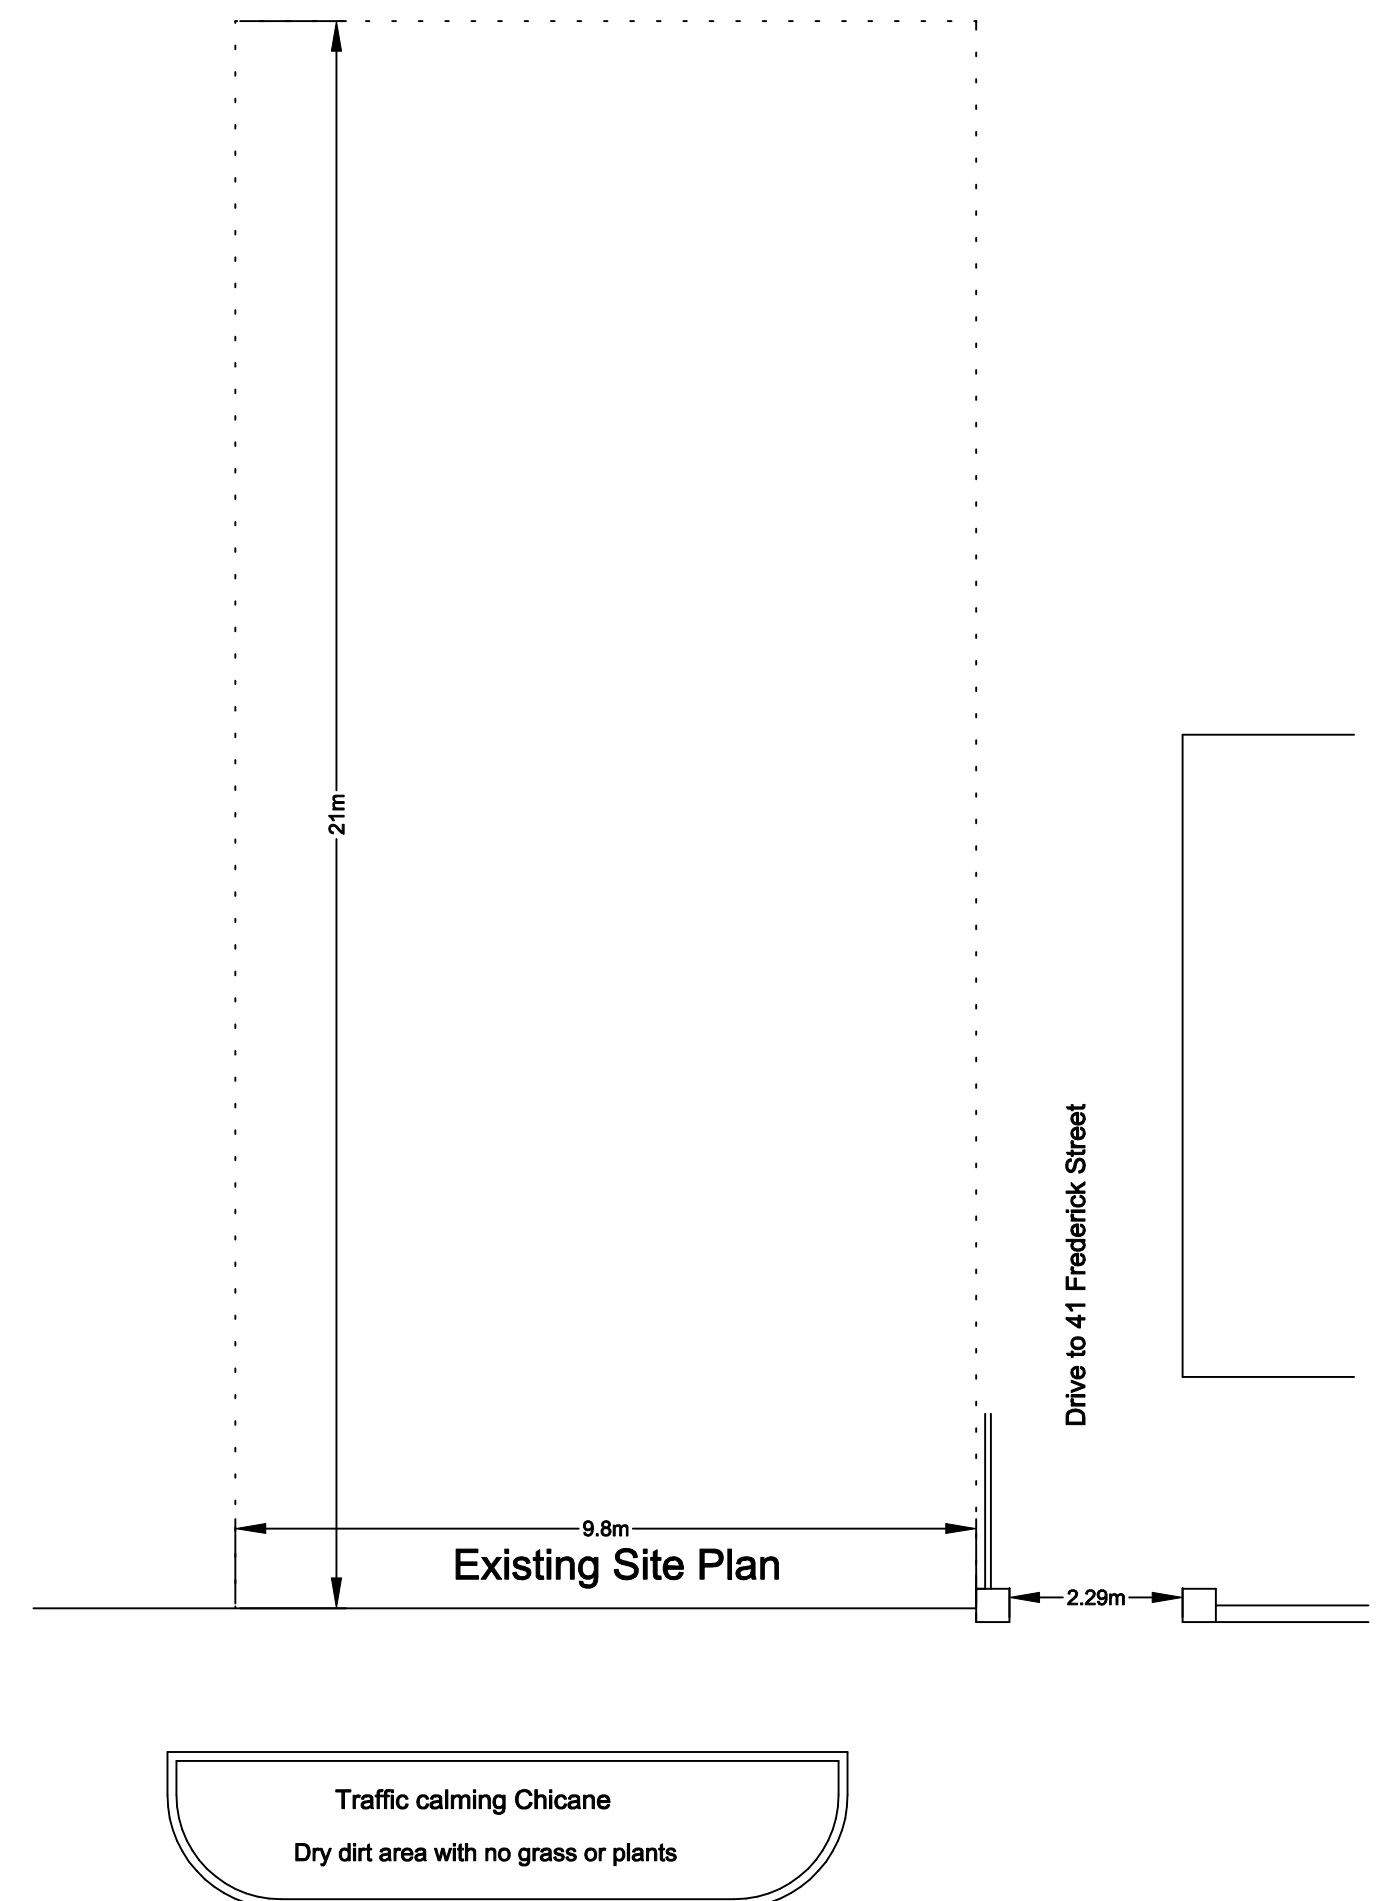


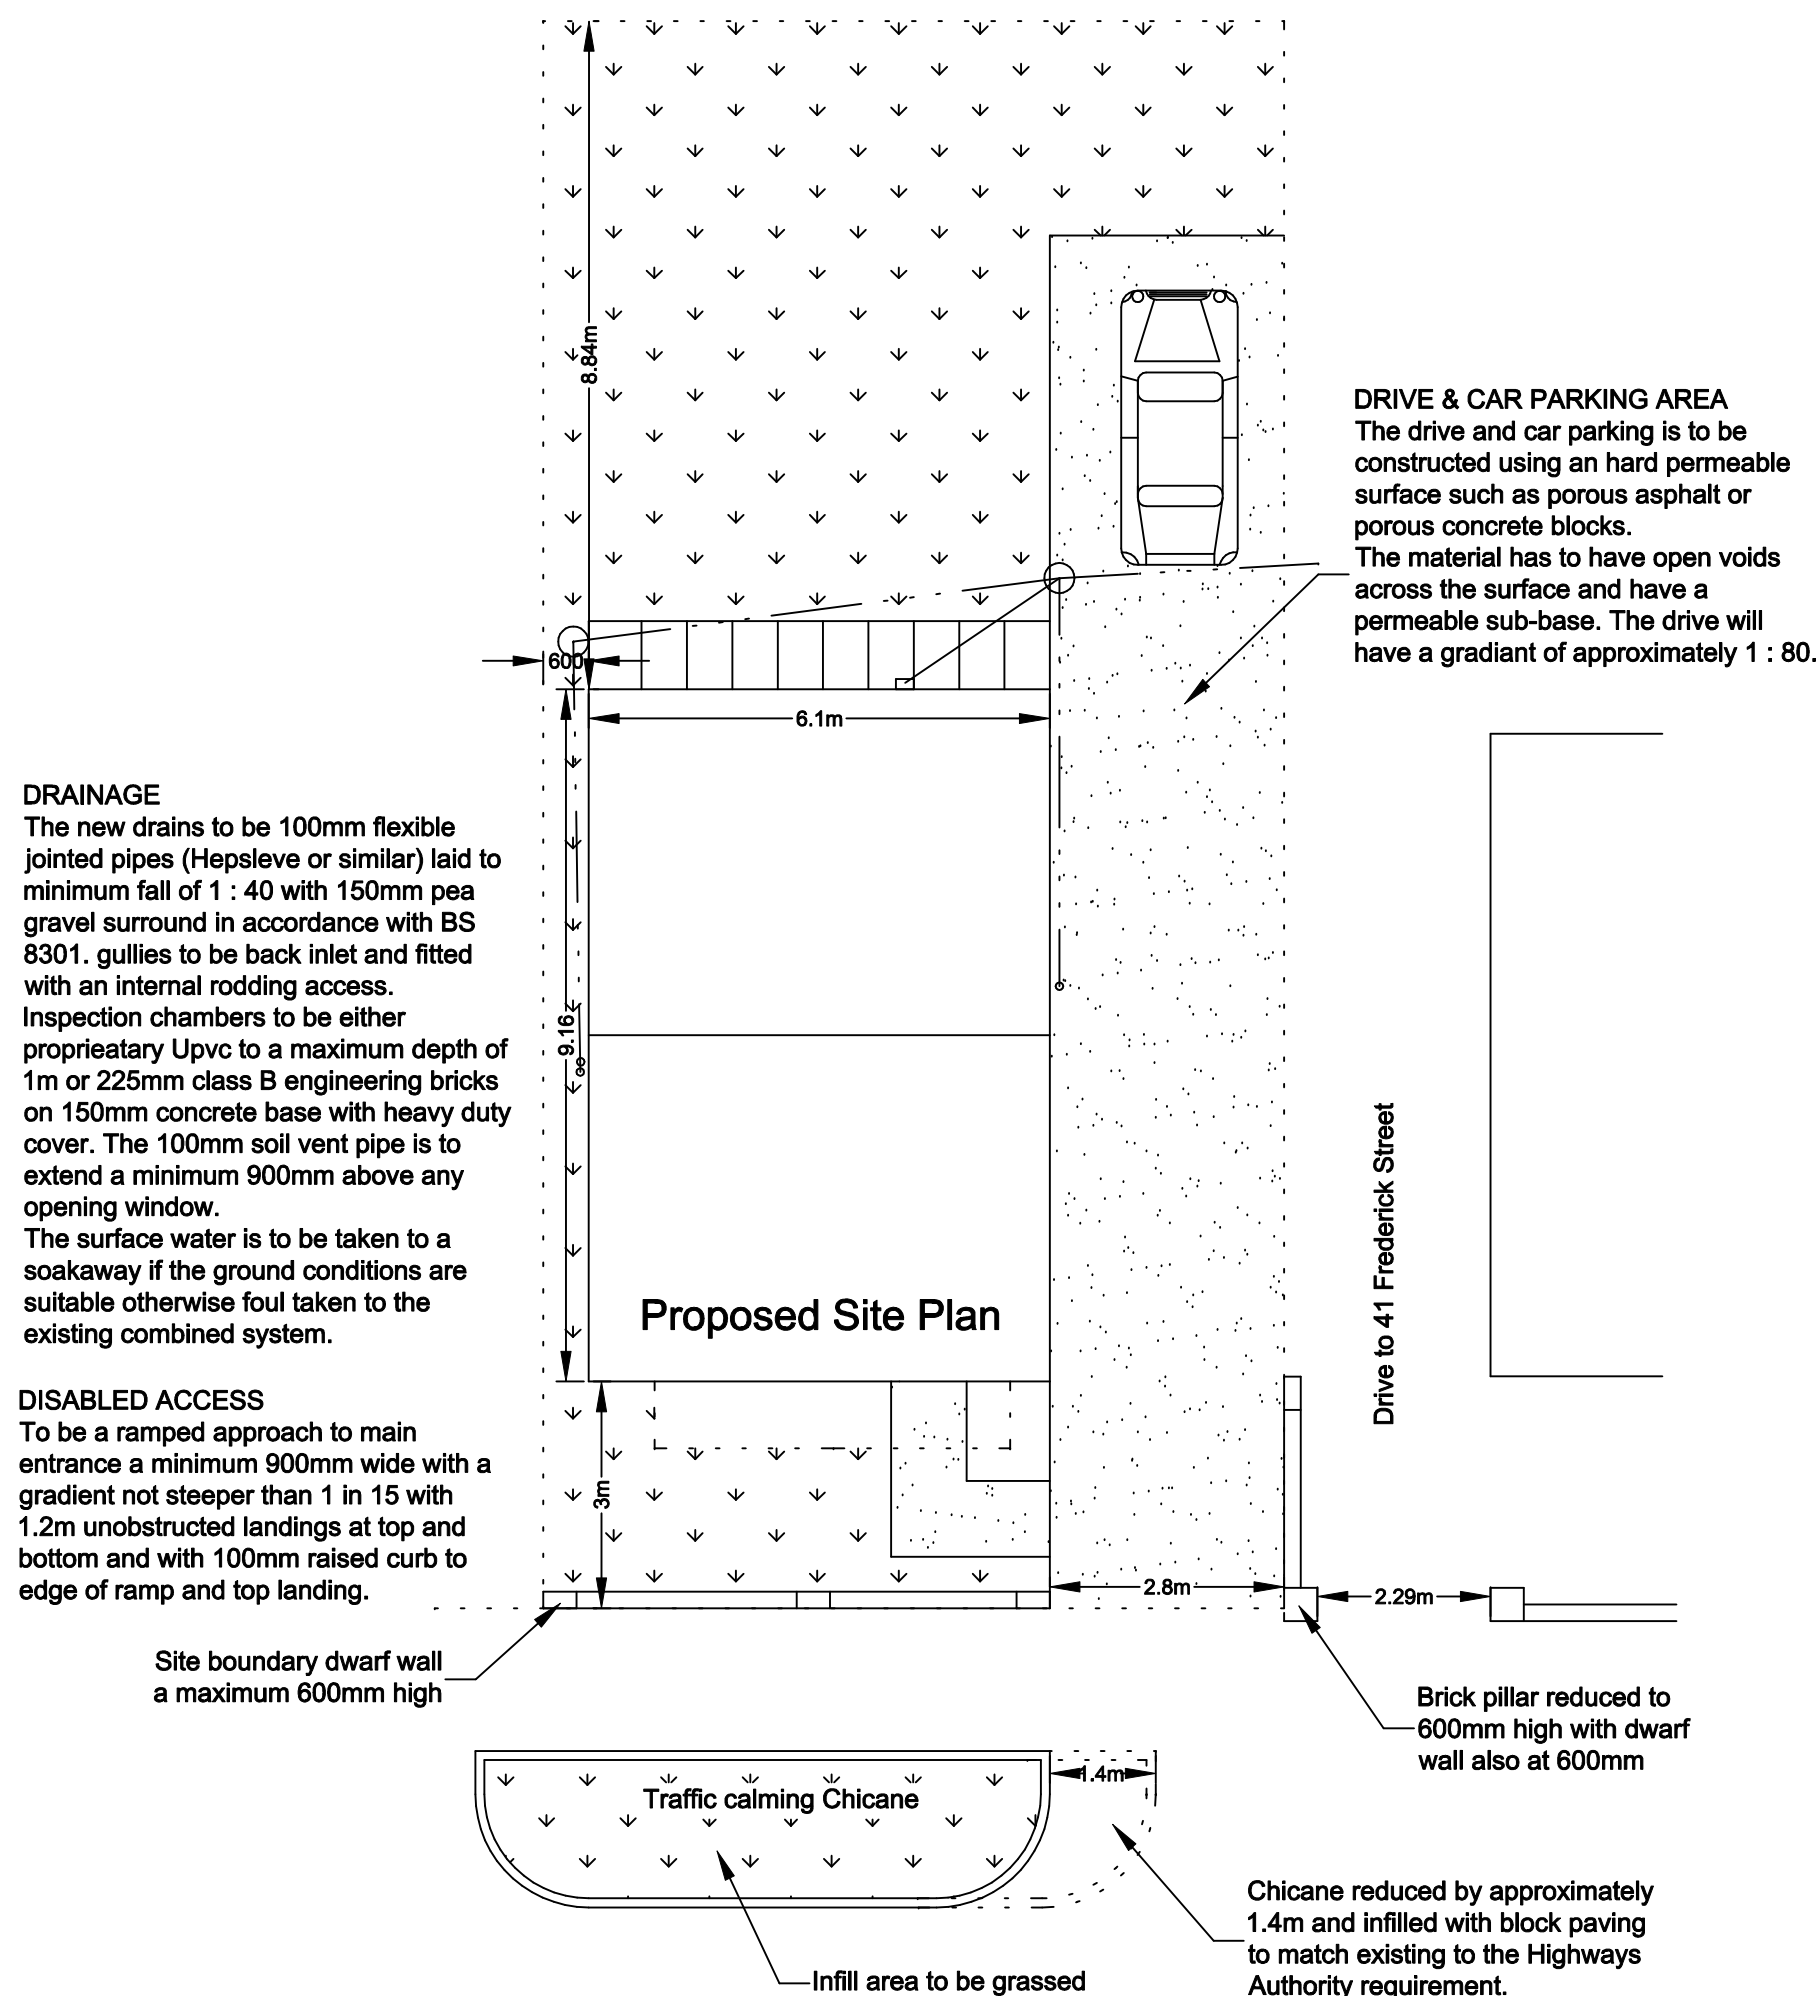

GENERAL

The contractor shall ensure that all works comply with the Planning & Highways consent and the Building Regulations and that all materials are fixed in a workmanlike manor and in accordance with the relevant British Standard Codes of Practice and in accordance with the manufacturers recommendations.

The contractor is to be responsible for checking and verifying all levels and dimensions on site and for submitting the relevant notices at the appropriate stages to the local authority for inspection of work.

Drawing No. Nstones/10/05

© Copyright I. J. Mawson

Address Land Adj. 41 Frederick Street
Goldthorpe
Barnsley
Project Site Plans
Scale 1 : 100

Date August 2011

Willowbrook Design Services

Mr. I. J. Mawson M. B. Eng.
14 Willow Brook Close Darton Barnsley
Telephone 01226 — 380043