


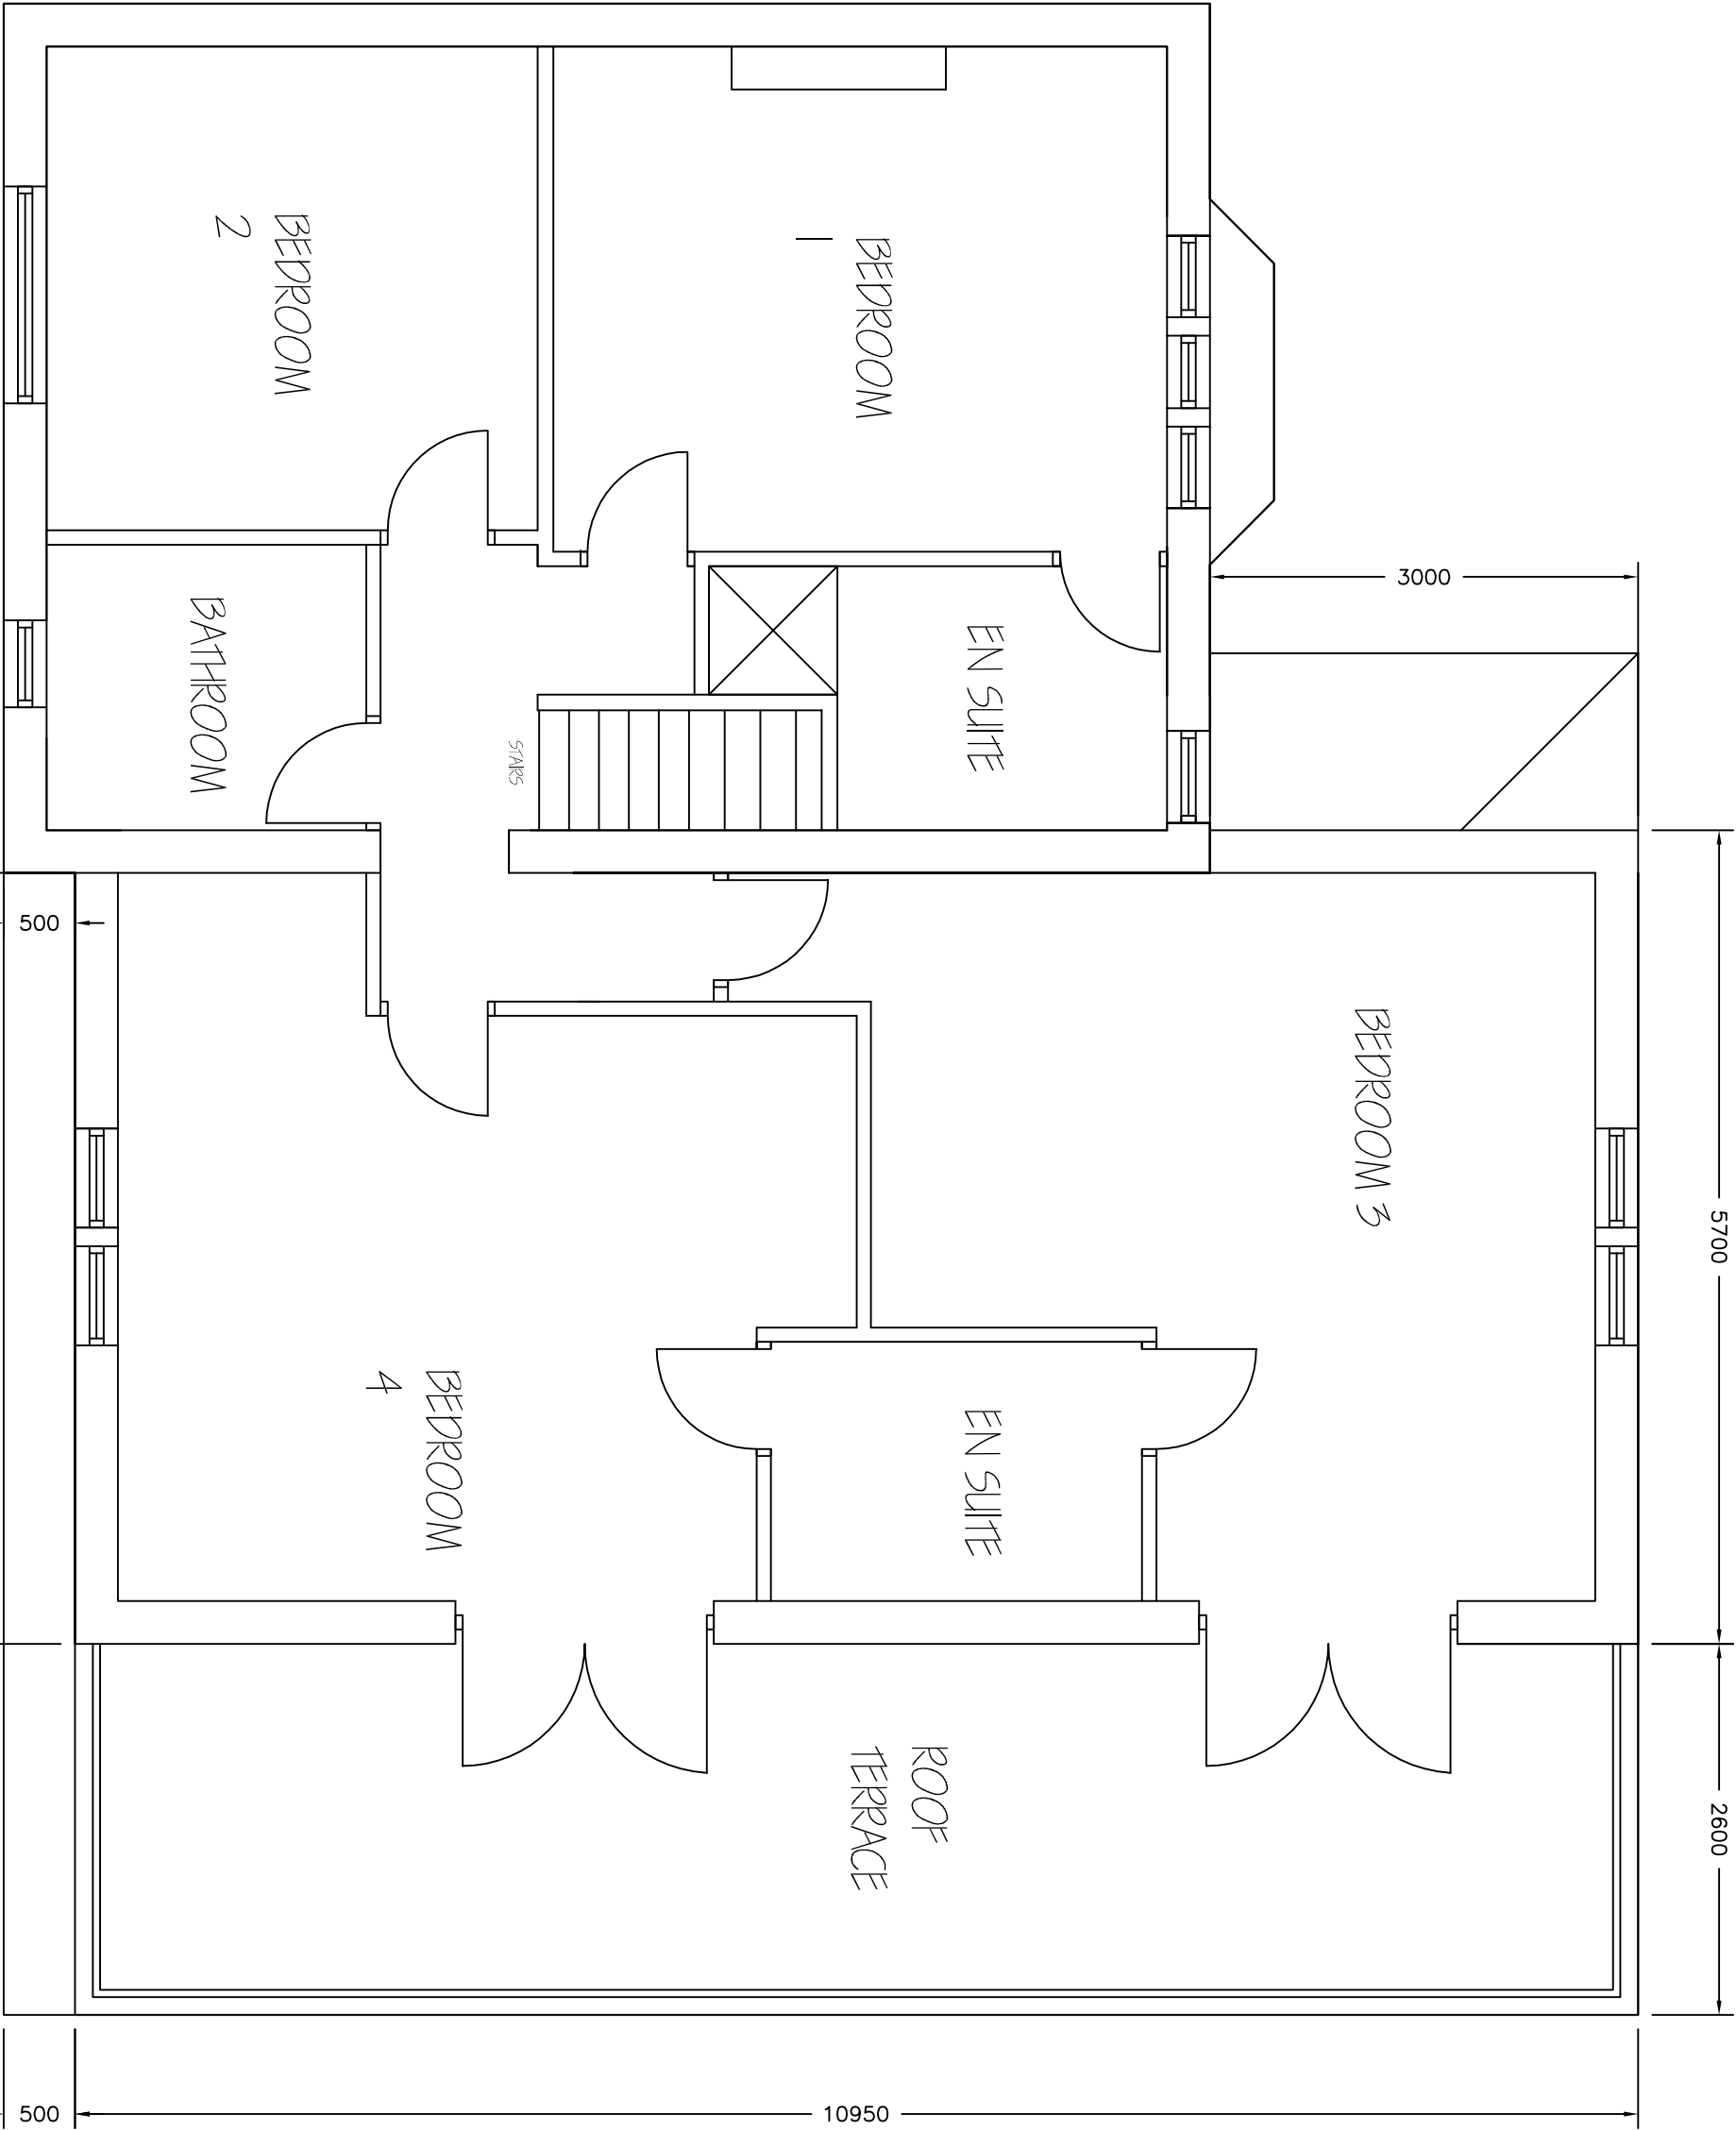

PROPOSED FIRST
FLOOR PLAN 1:50

Revisions	A. A----	00-00-
This drawing is for planning permission only and is not a construction drawing.		
Drawing Title	PROPOSED-PLAN	
Job No. - Dwg No.	JH/2013/11	-
Client:	JOHN HUTCHINSON PARK HOUSE WORSKLOUGH GALE BRANISLEY S70 3SF	
Scale.	1:200	