




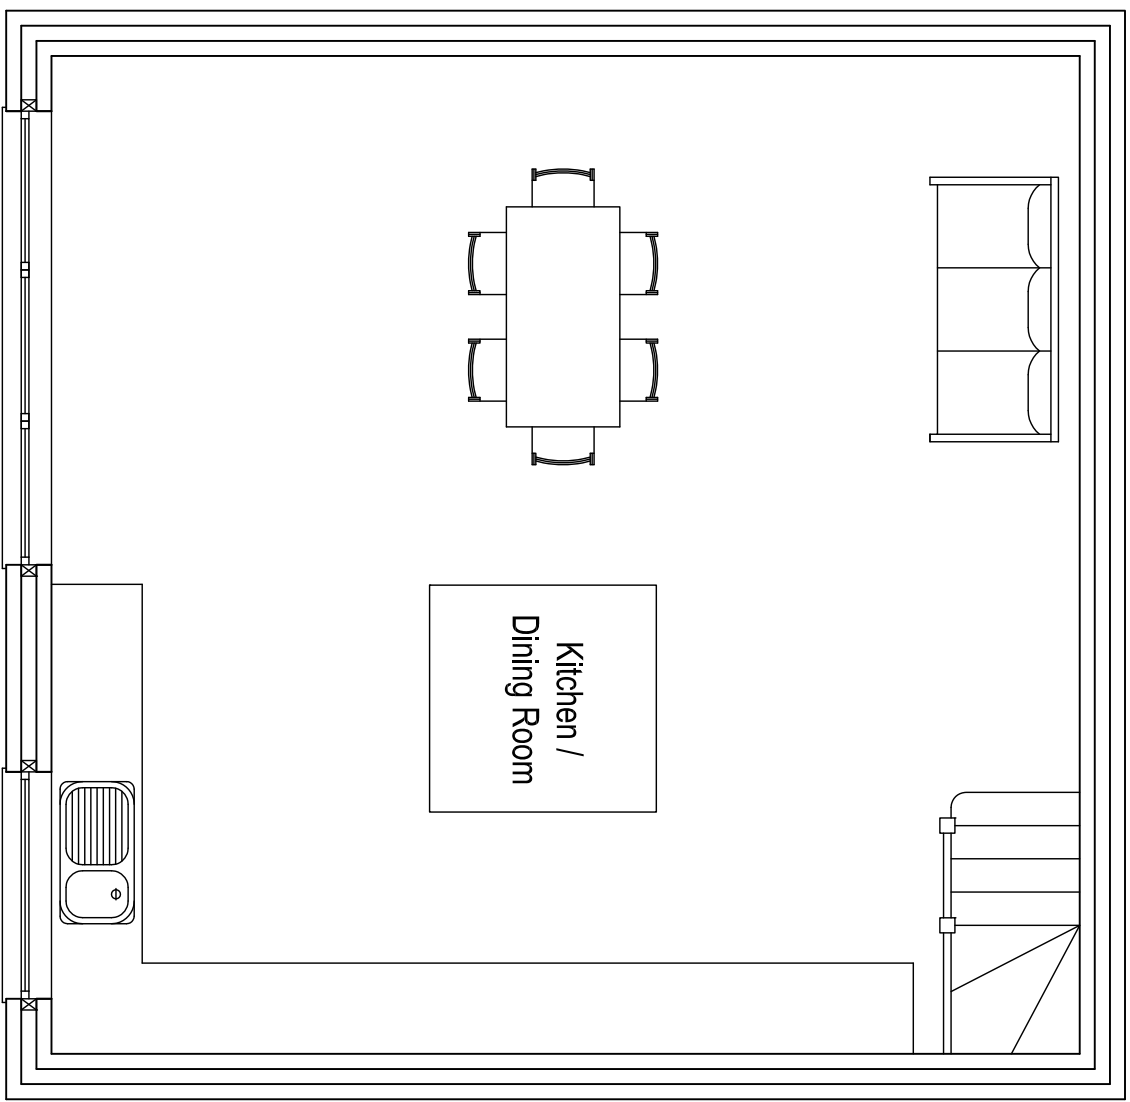


Basement Plan
Scale 1:50

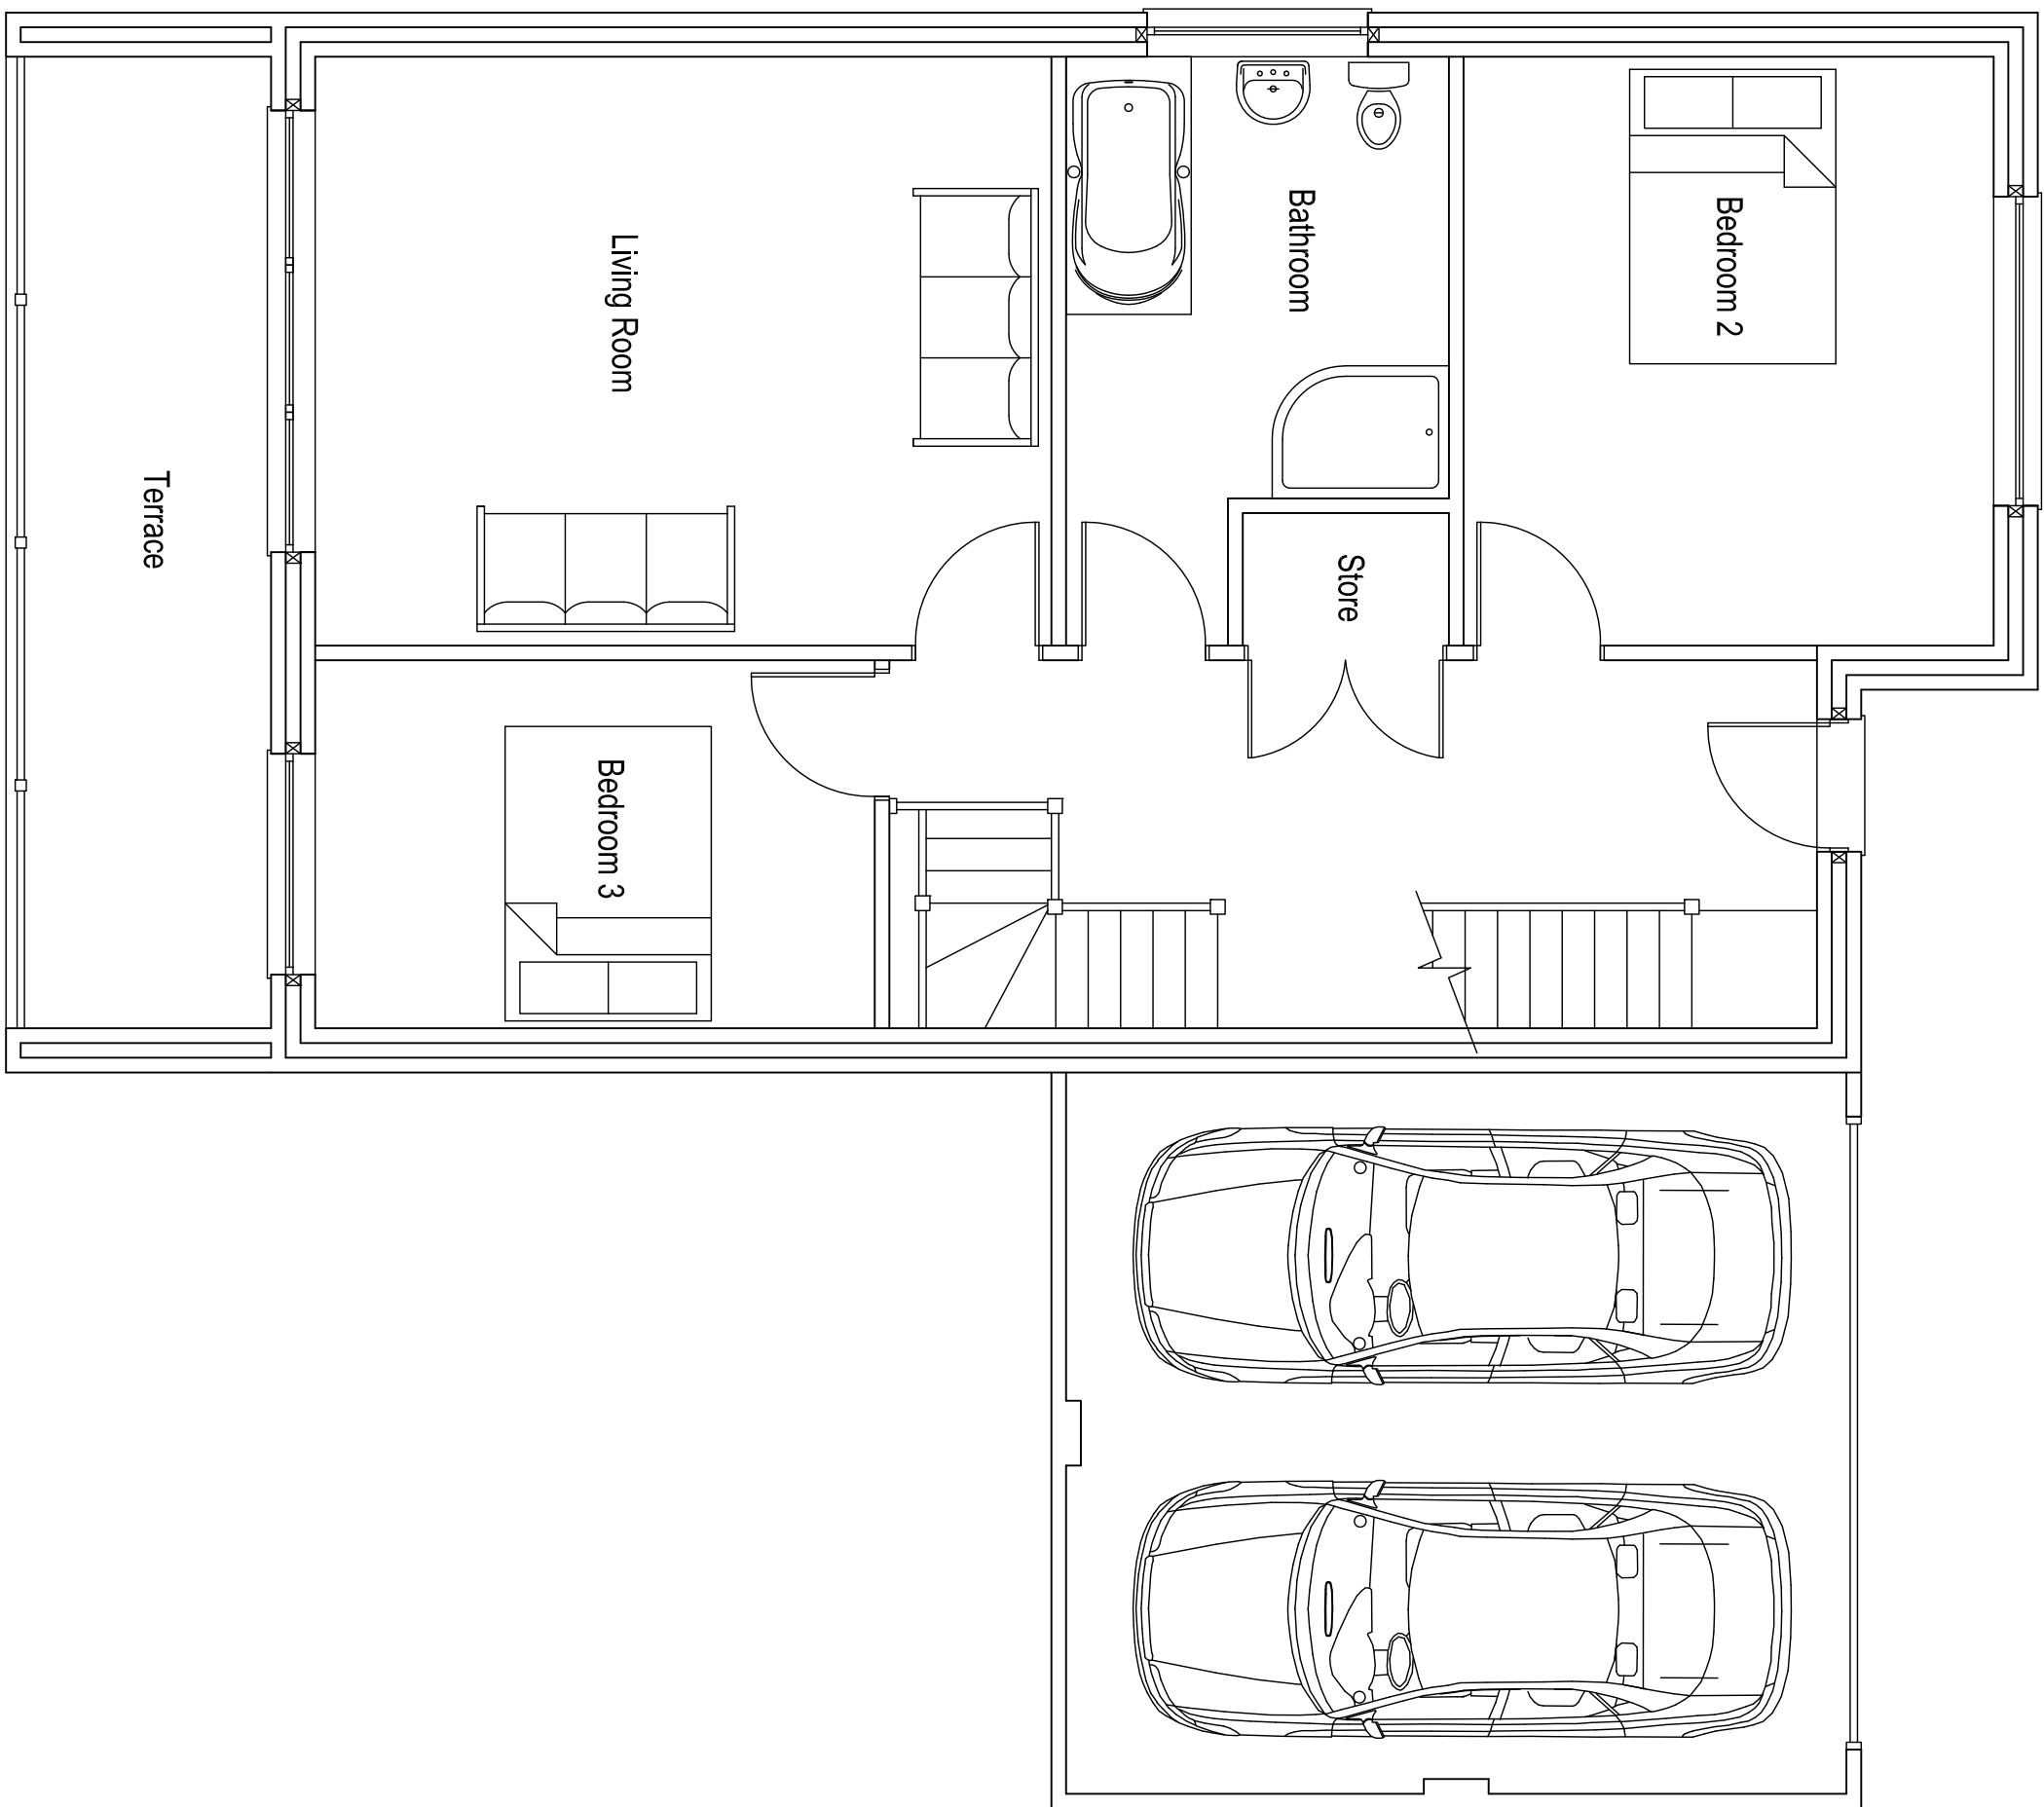


Ground Floor Plan
Scale 1:50

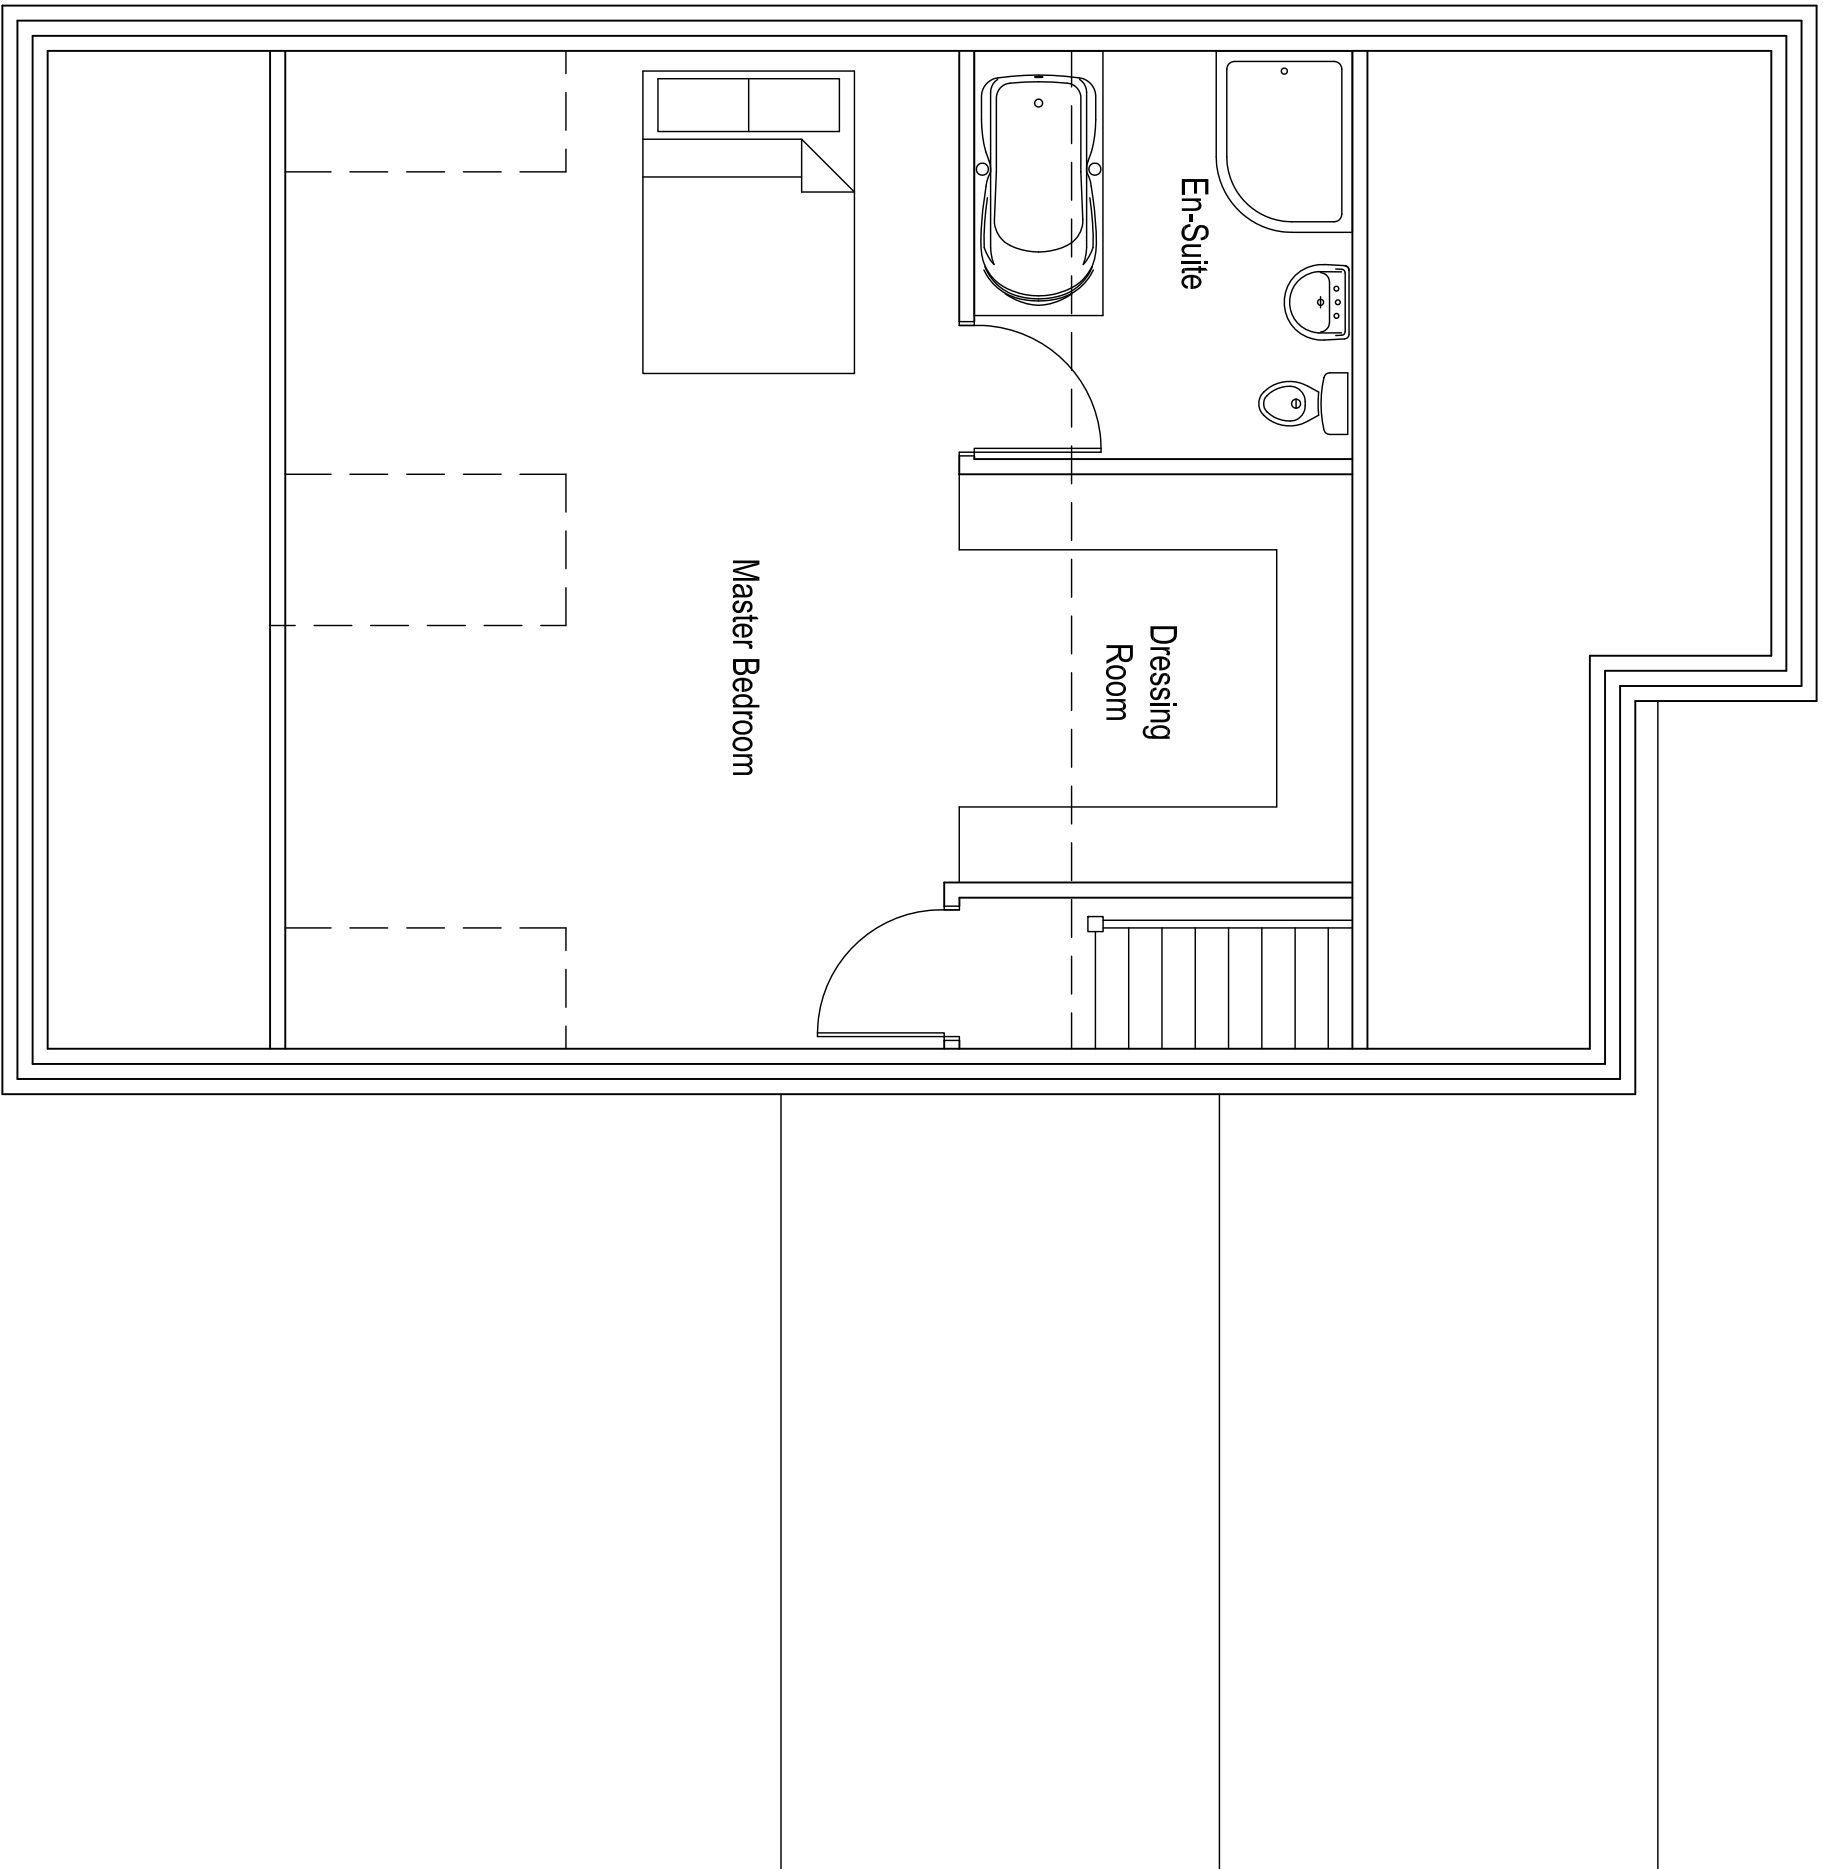

First Floor Plan
Scale 1:50

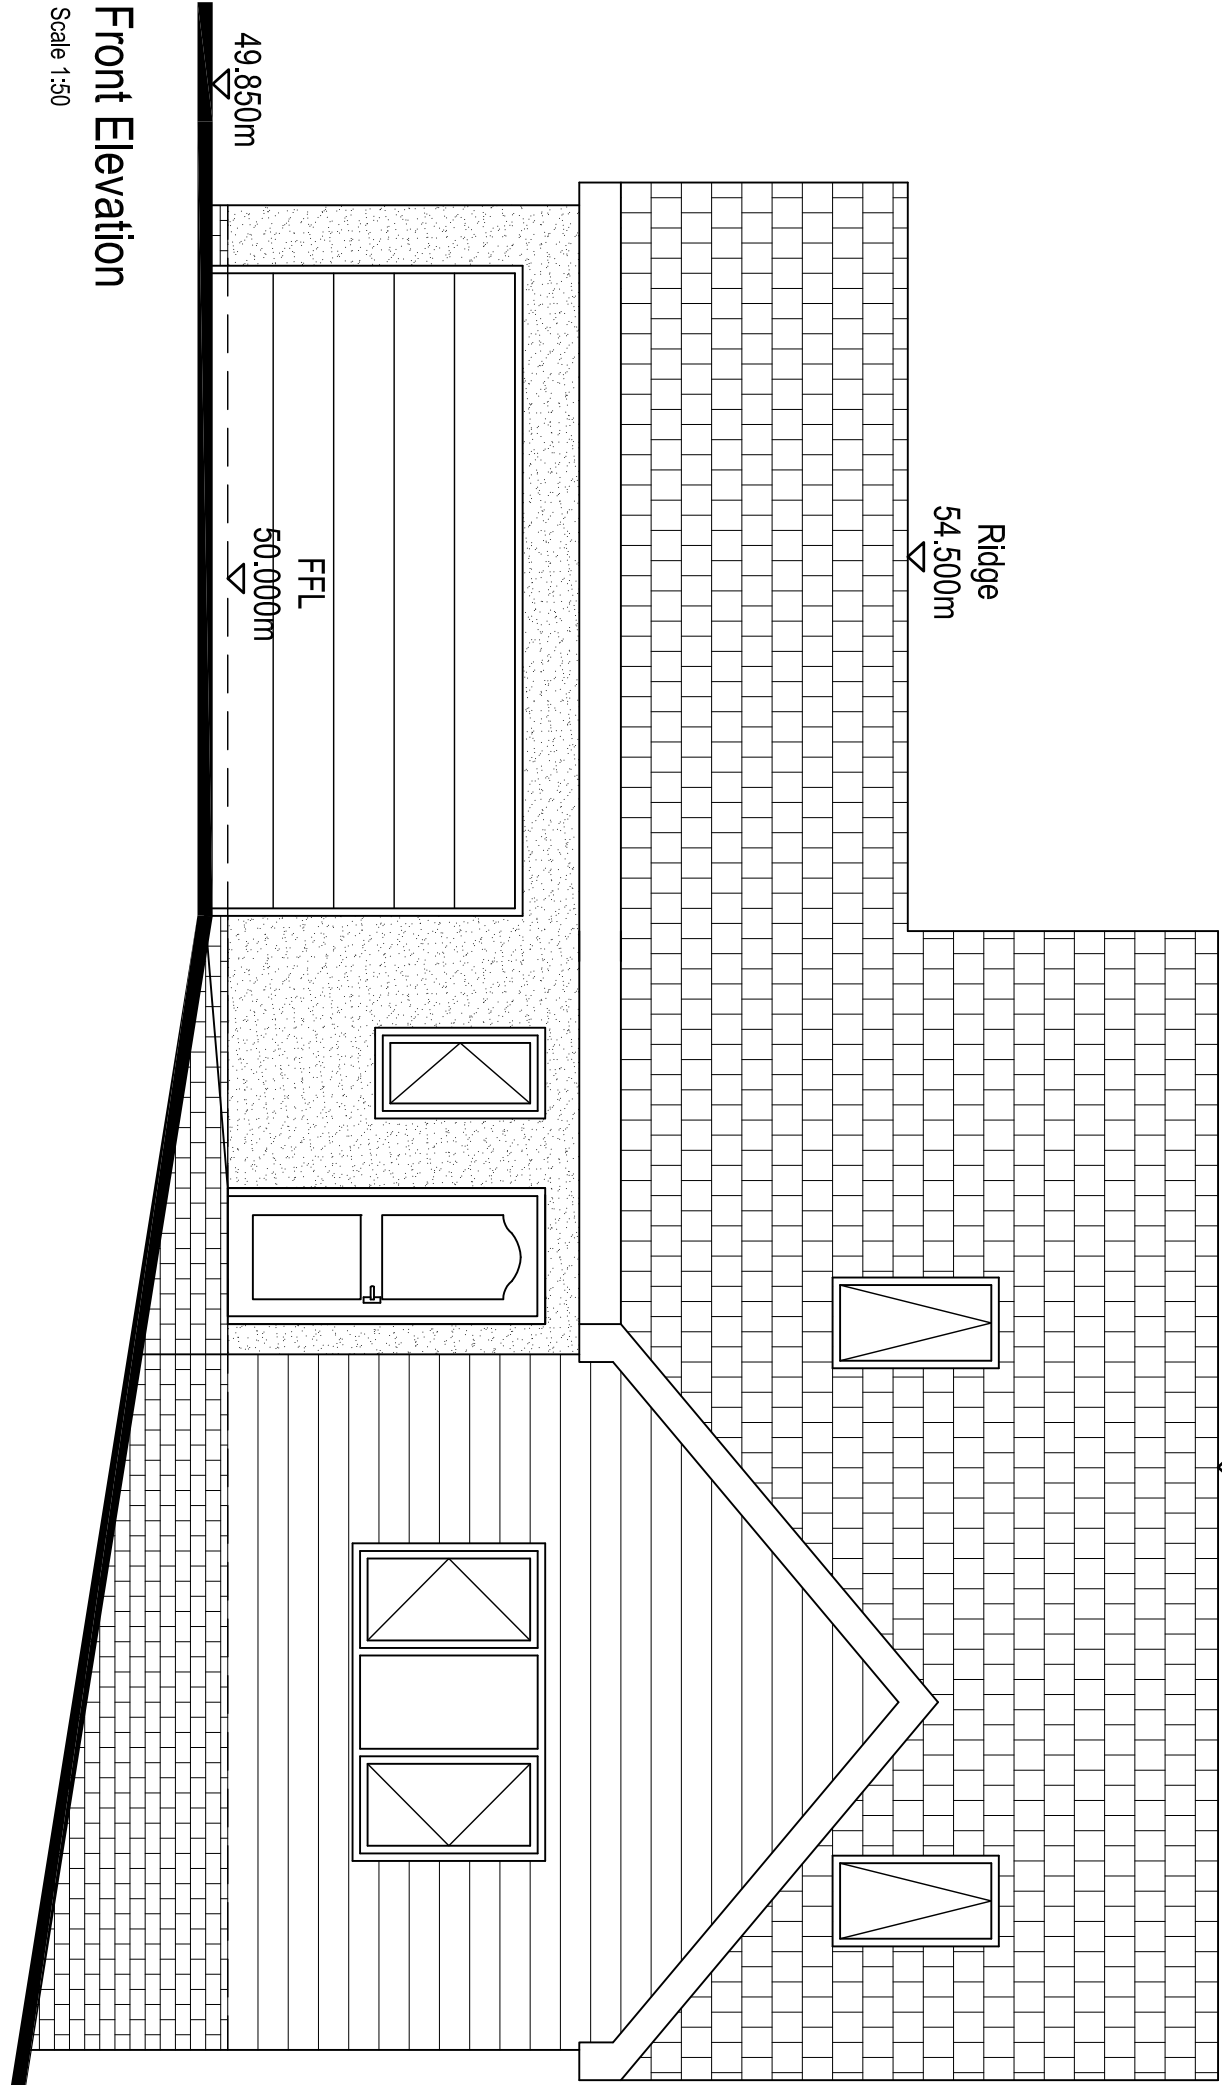

Front Elevation
Scale 1:50

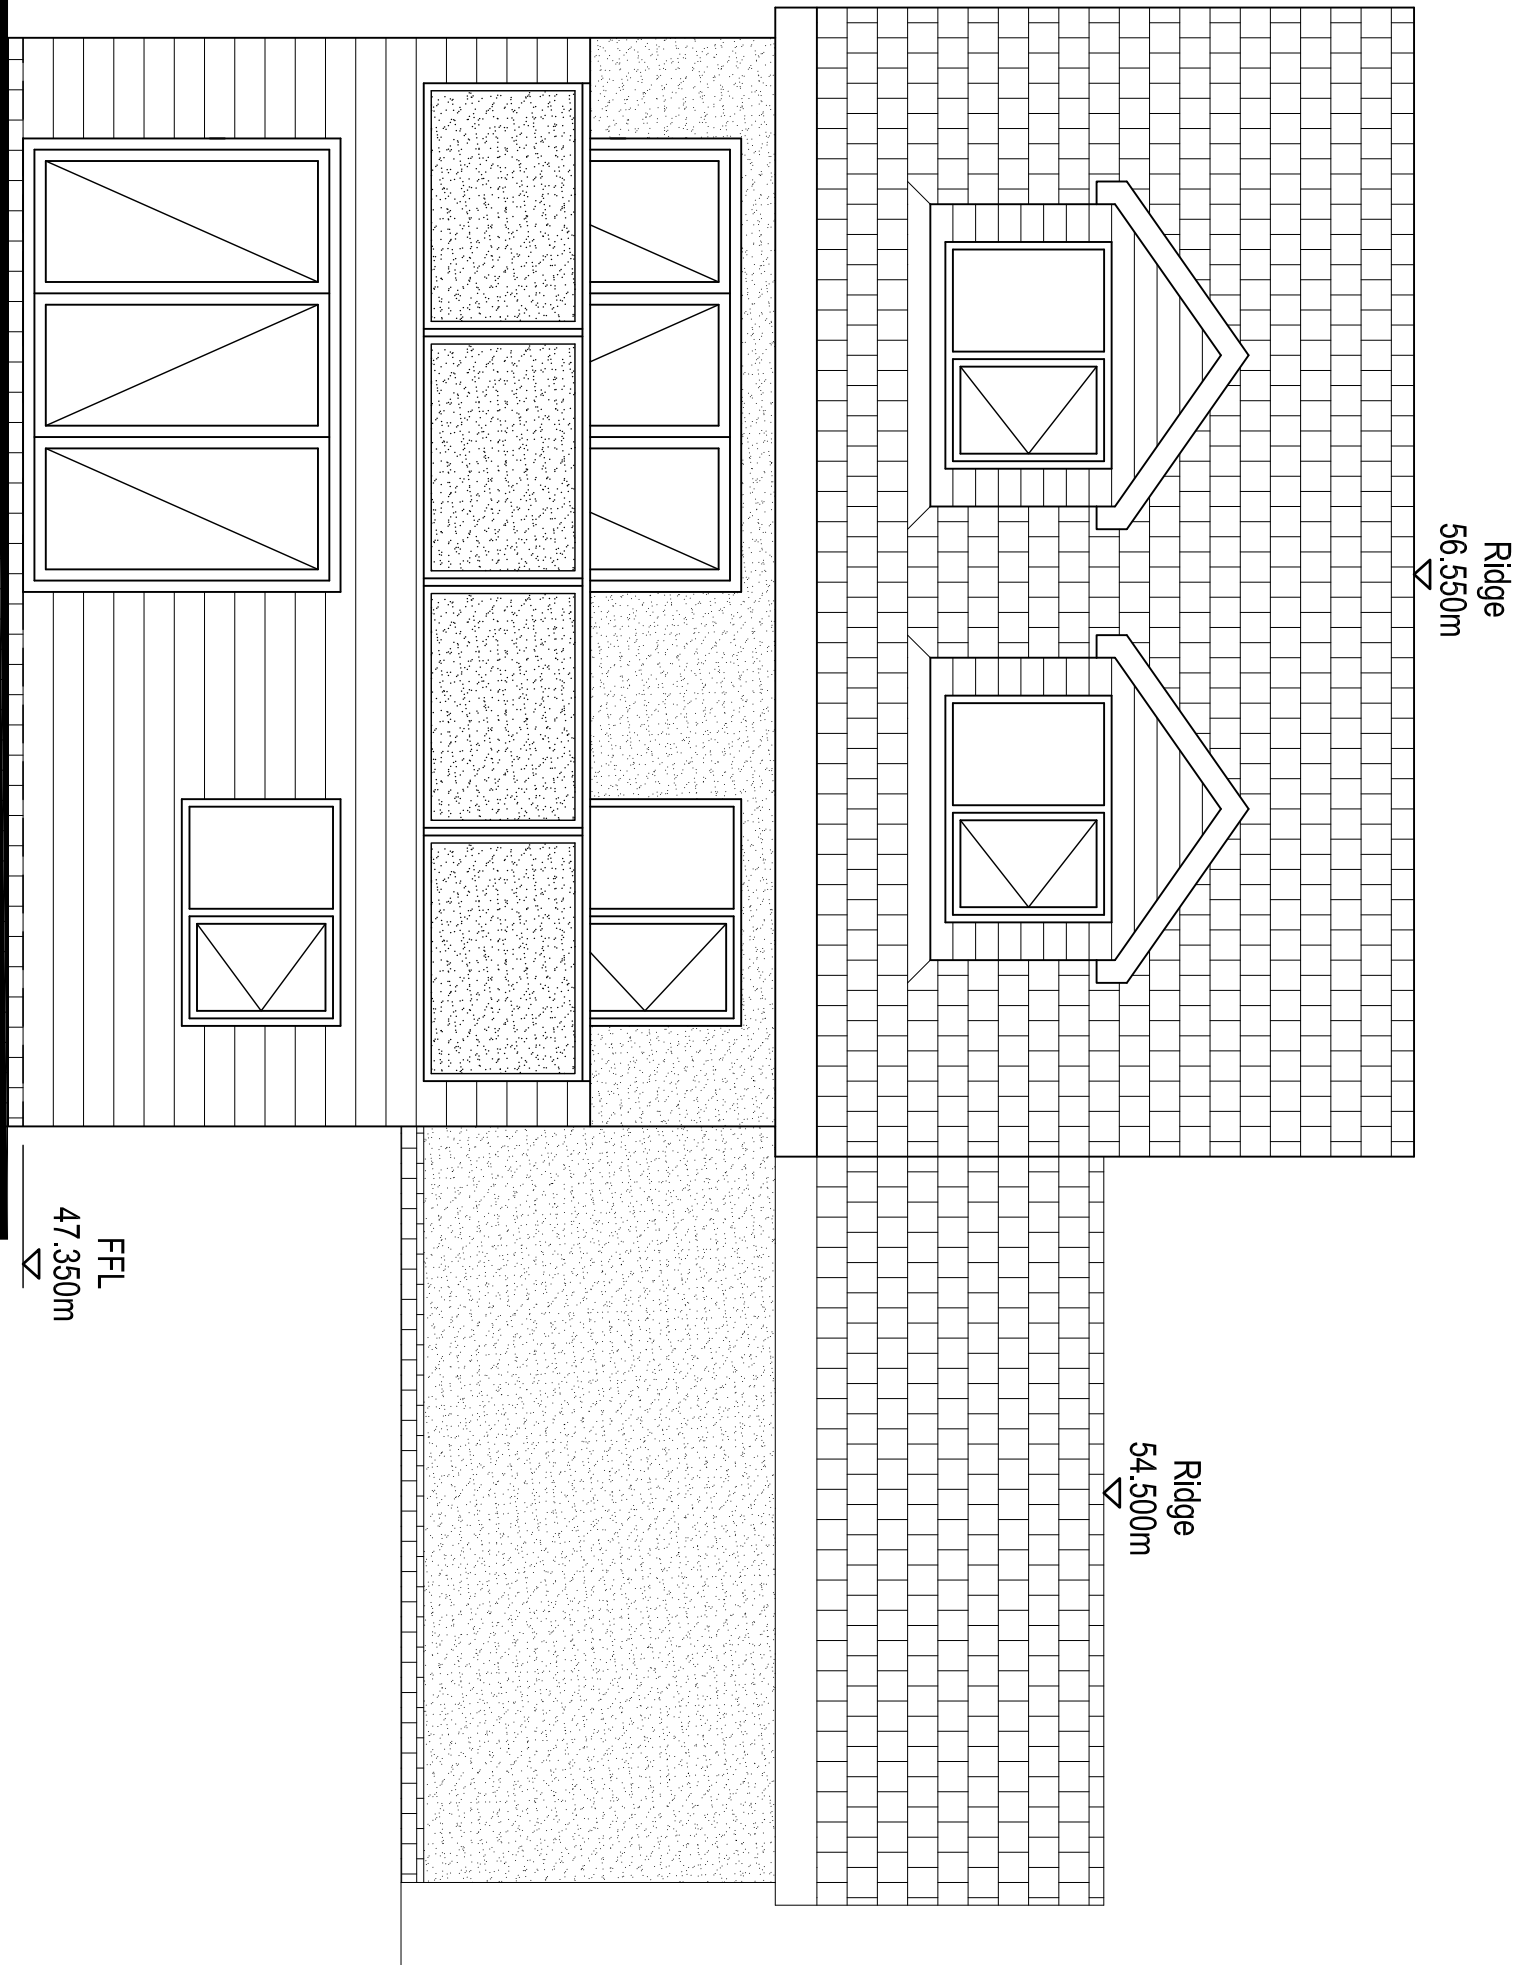

Rear Elevation
Scale 1:50

E2A Ltd
51 Brechin Bank
Elsacar
Barnsley
South Yorkshire
S75 6DX
Tel: 0114 232 7432
Mobile: 0783 406 5744
Email: enquiries@e2a-buildingdesigners.co.uk
Web: www.e2a-buildingdesigners.co.uk



Project:
Land Adjacent 175 Hill End Road,
Mappleton, Barnsley,
South Yorkshire, S75 6DX

Client:
Mr. John Bougnot

Title:
Plans and Elevations

SCALE:	DRAWN BY:	CHECKED BY:	DRAWING NO.:	REV.:
1:50	CV	CV	F-01	-
DATE:	JAN 09			