



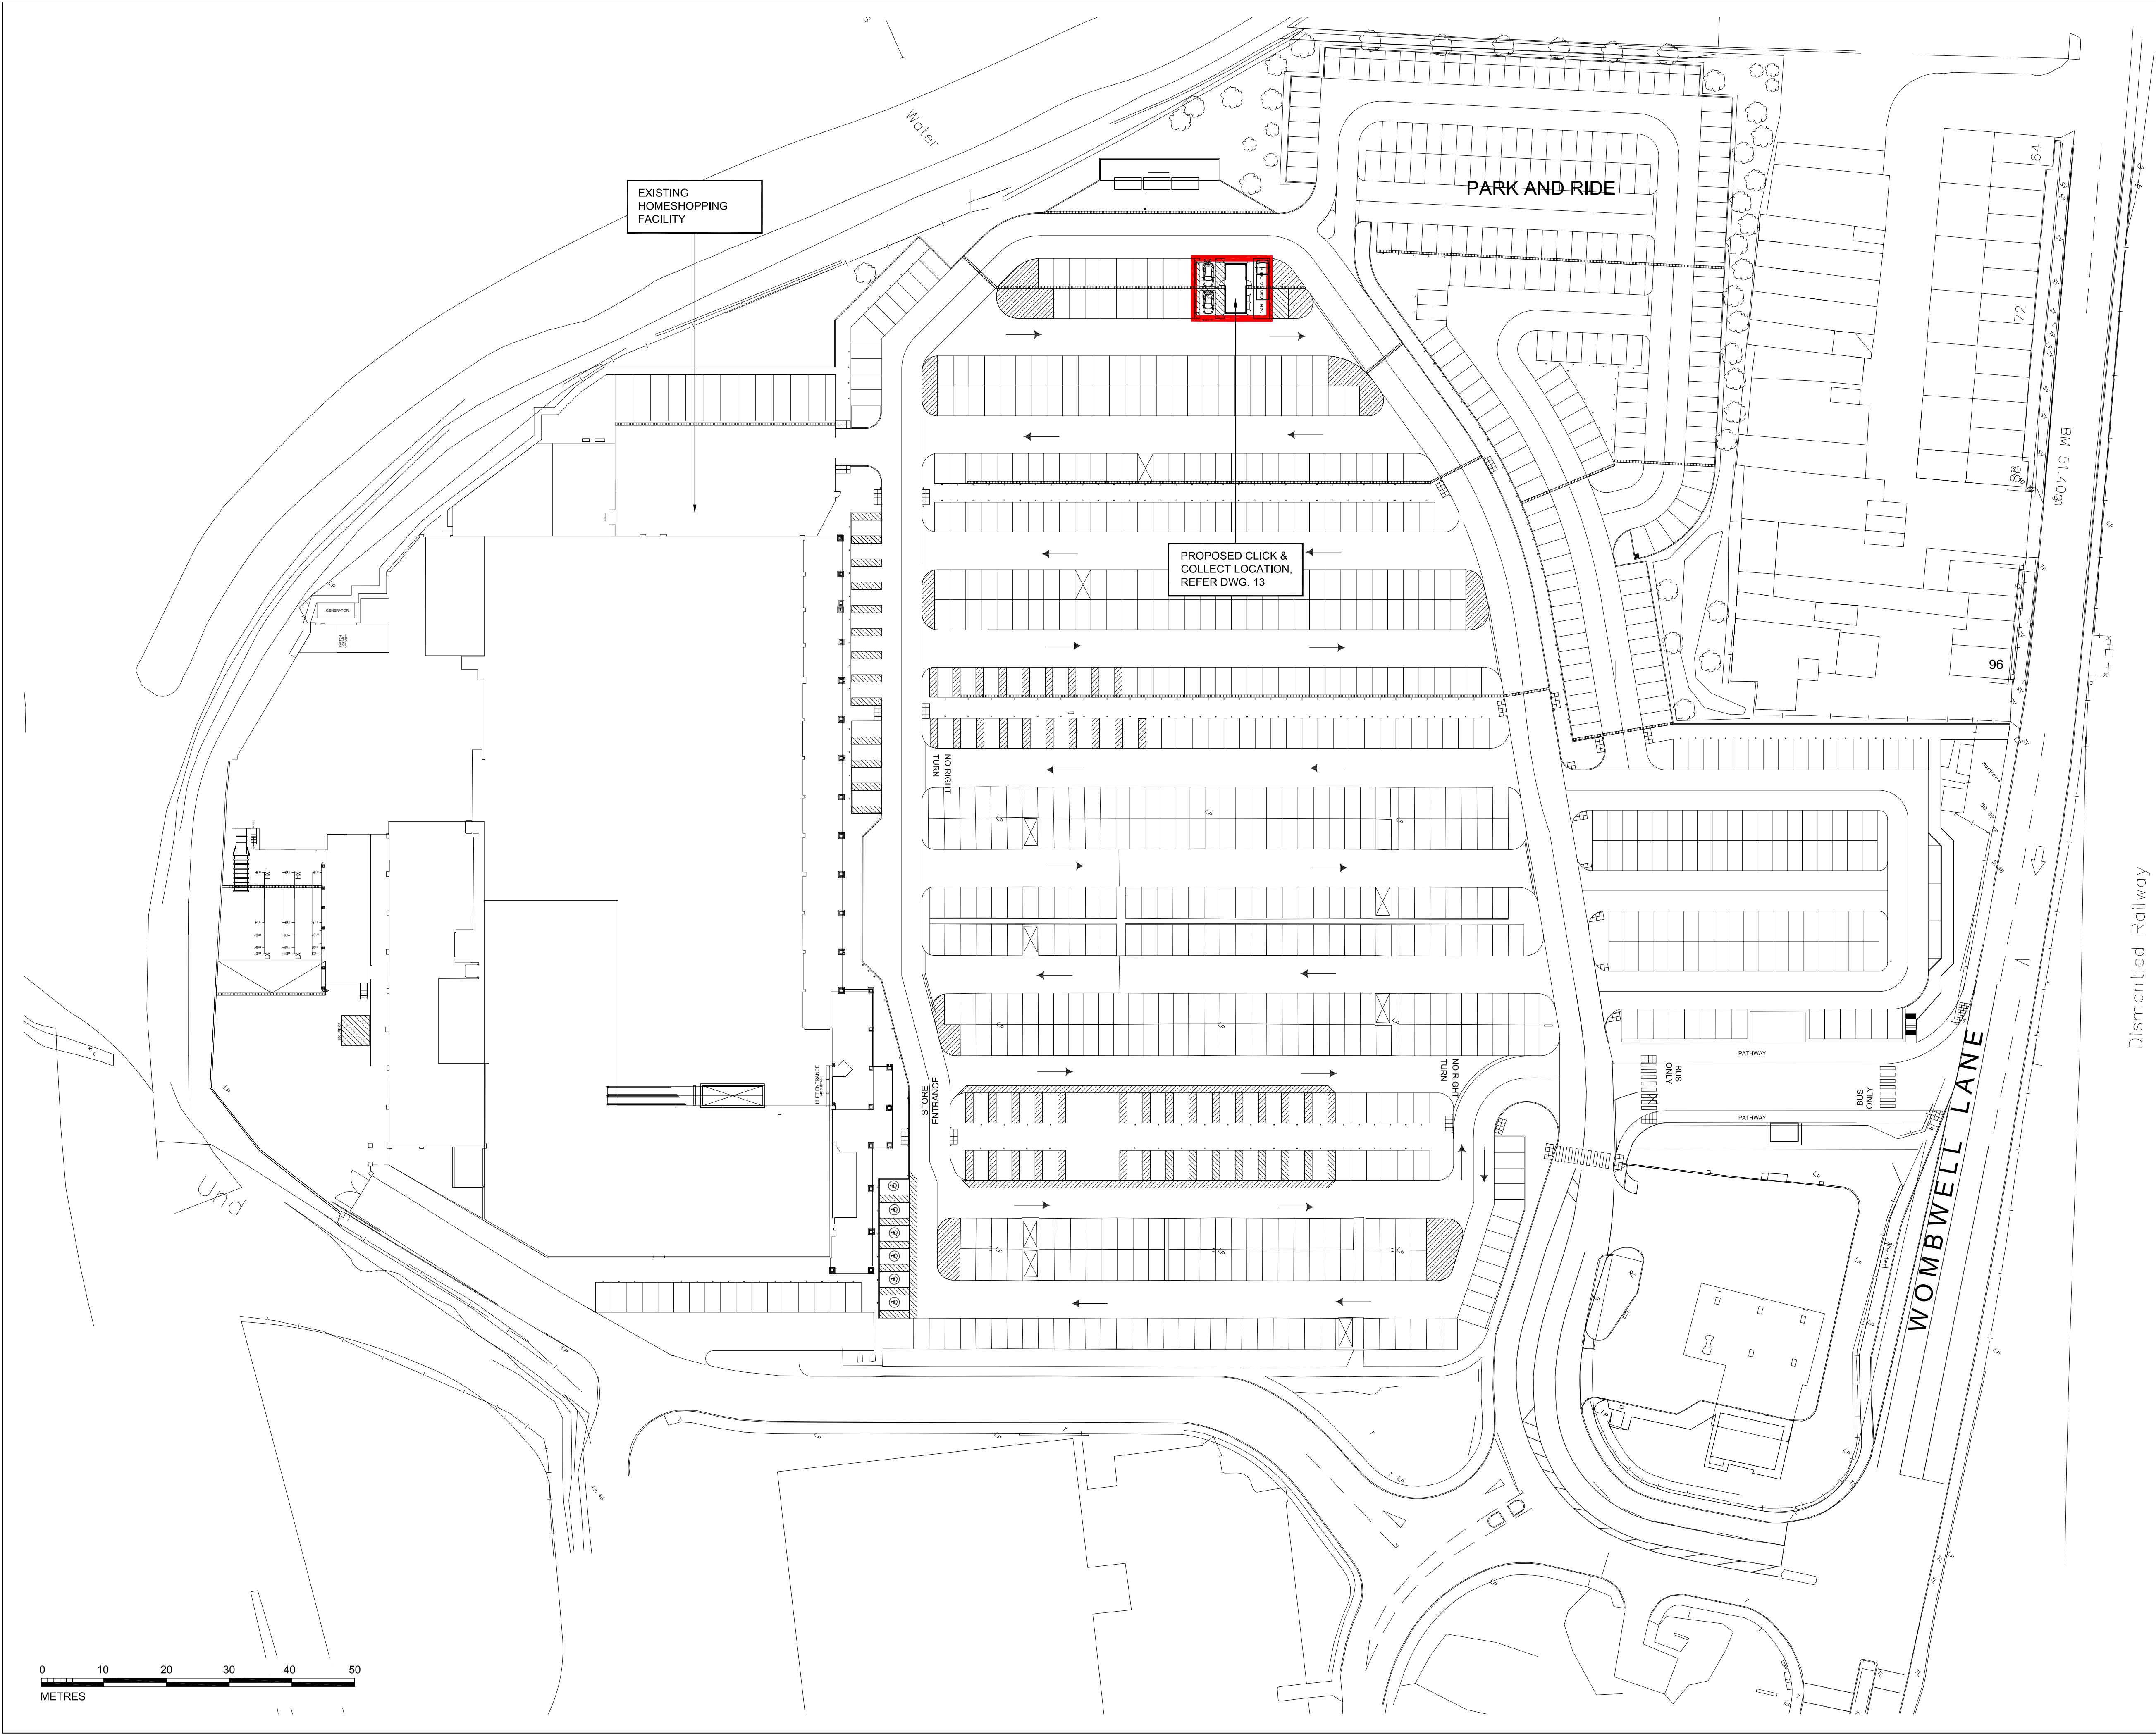

FOR PLANNING PURPOSES

 

1. NOTES
- 1.1. All dimensions must be checked on site with only figured dimensions worked from. Any discrepancies must be reported to the Architect or Engineer immediately. This drawing is copyright.
- 1.2. This drawing is prepared to scale although the limitations of the printing process mean only figured dimensions should be used.

2. EXISTING PARKING

STANDARD BAYS	598
DISABLED	32
PARENT & CHILD	28
STAFF	17
TOTAL	675

3. PROPOSED PARKING

STANDARD BAYS	588
DISABLED	32
PARENT & CHILD	28
STAFF	17
TOTAL	665

Revision:

Description:
**PROPOSED CLICK & COLLECT
AT TESCO STORE No. 2071
WOMBWELL LANE, BARNSELY,
SOUTH YORKSHIRE, S70 3NS**

**COLLECTION POD & CANOPY
PROPOSED SITE PLAN**

Client:



bmd ARCHITECTS
ARCHITECTS
CHARTERED ARCHITECTS
5 MAIDSTONE BUILDINGS MEWS
72-76 BOROUGH HIGH STREET
LONDON SE1 1GN
Tel. 020 7357 6885 Fax. 020 7357 6887 E-Mail. mail@bmdarchitects.co.uk

Drawing Number: 2011(2071)/P/12 Rev.: -

Scale: 1 : 500@A1	Date: August 2011	Drawn By: PB
CAD file name: M:\2011\2011-Planning\2011(2071)\P12	Checked By: DNF	