


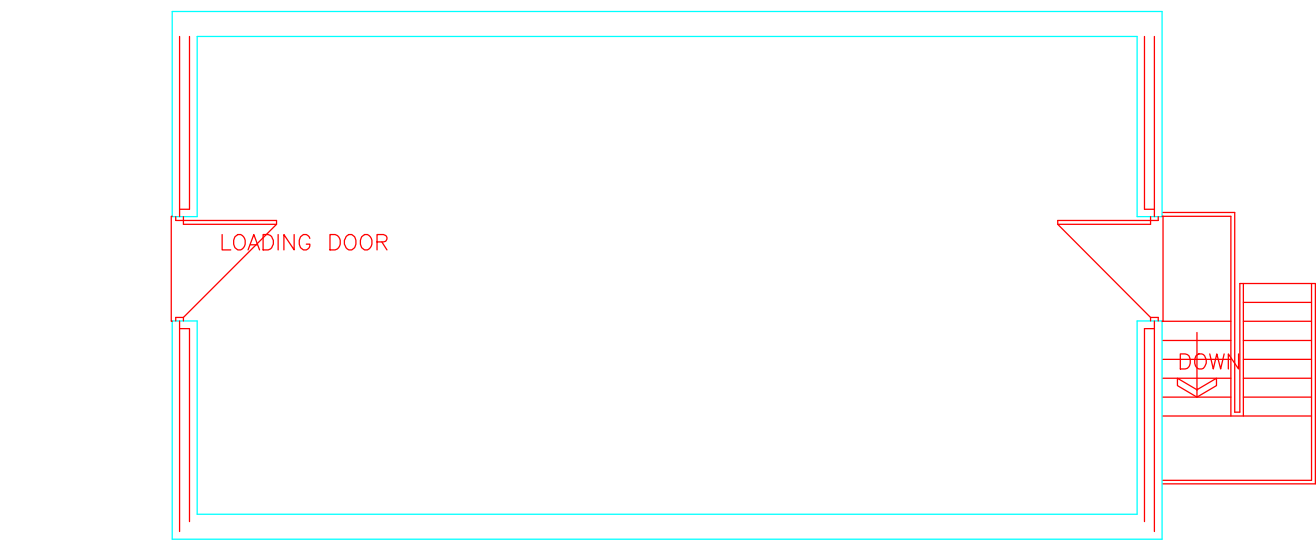


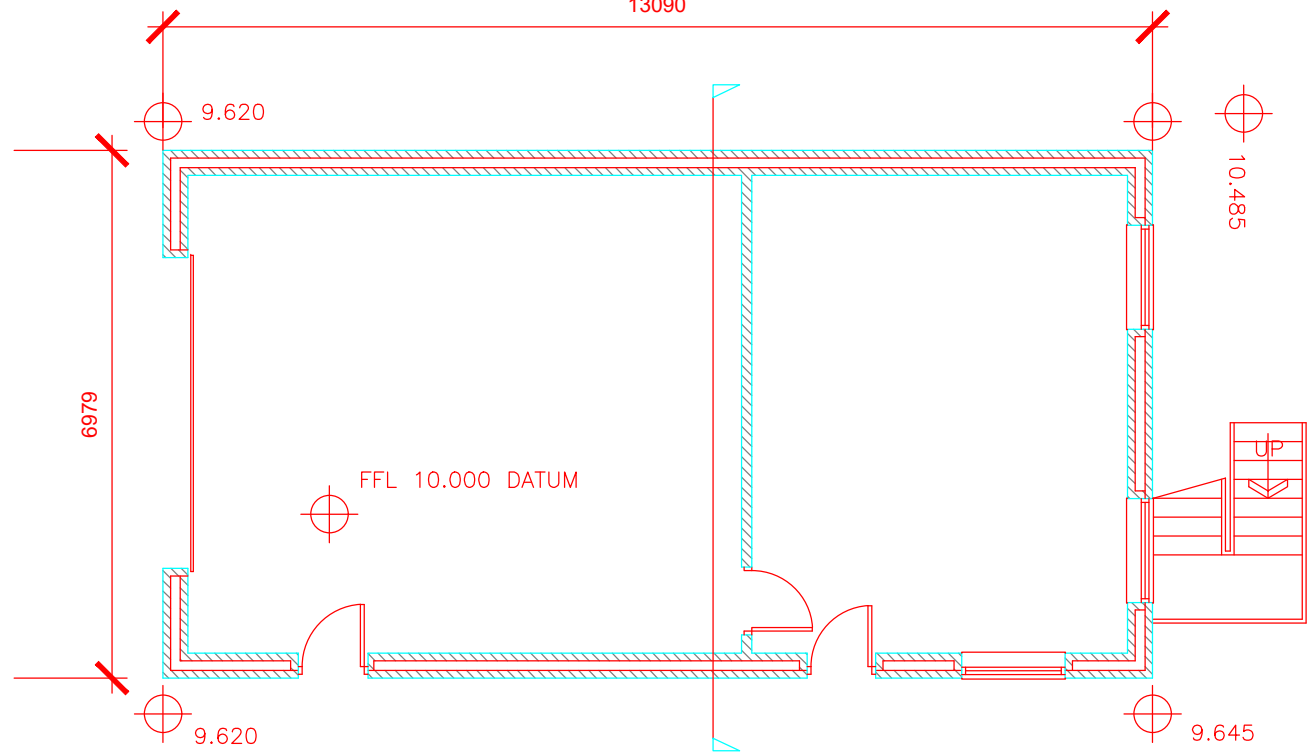


UPPER FLOOR PLAN

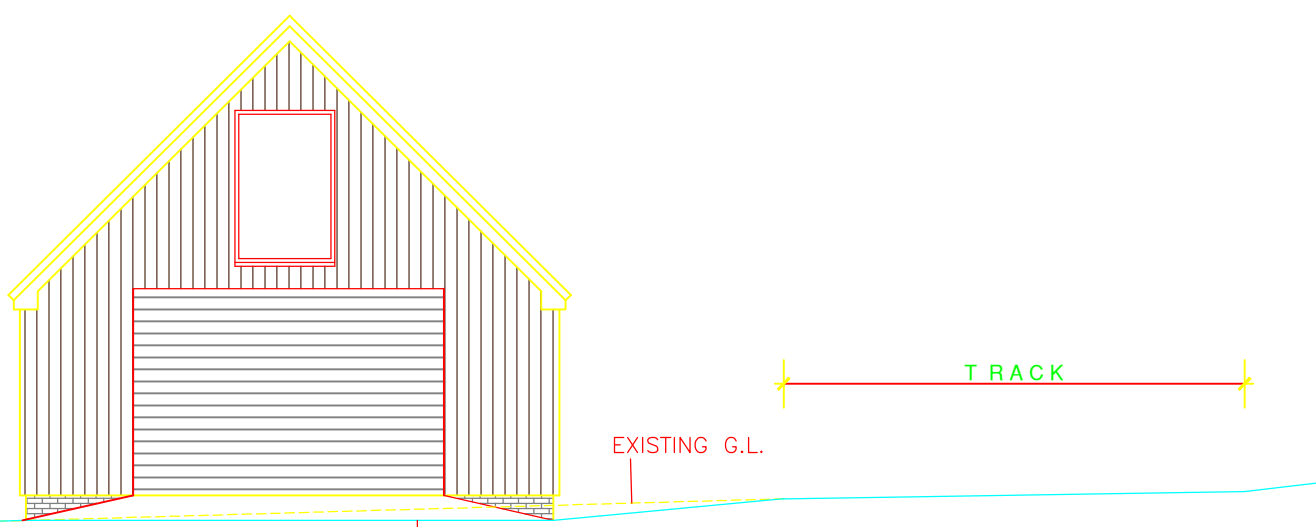


GROUND FLOOR PLAN

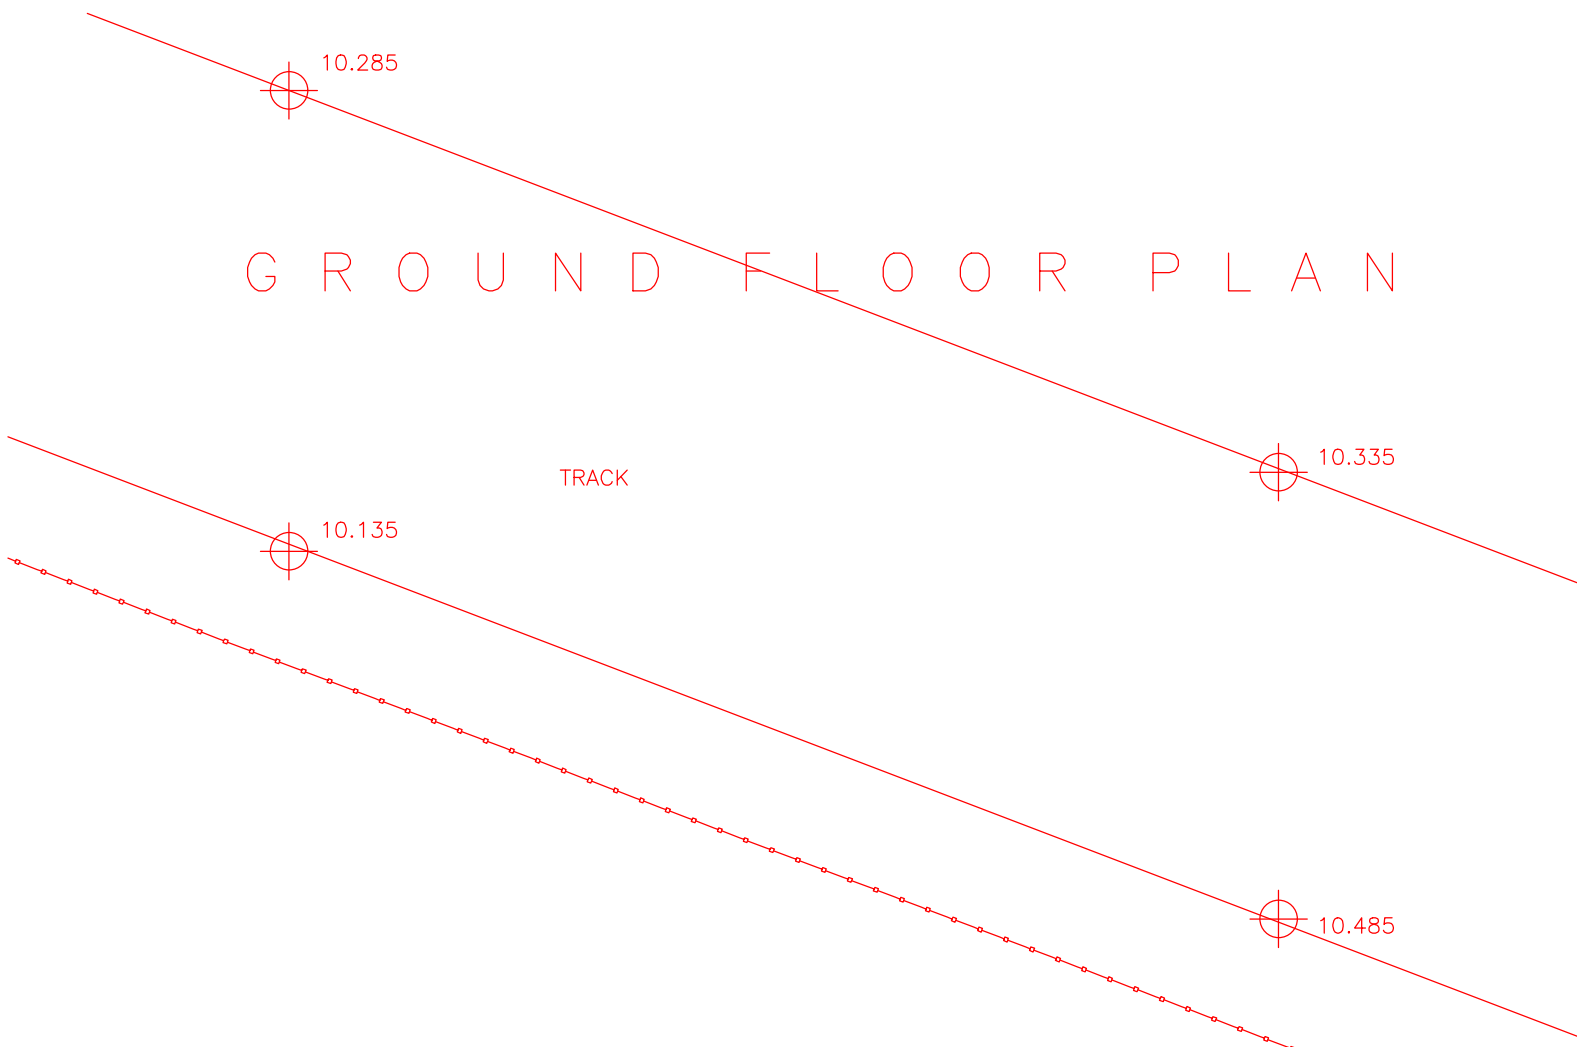


SOUTH EAST ELEVATION

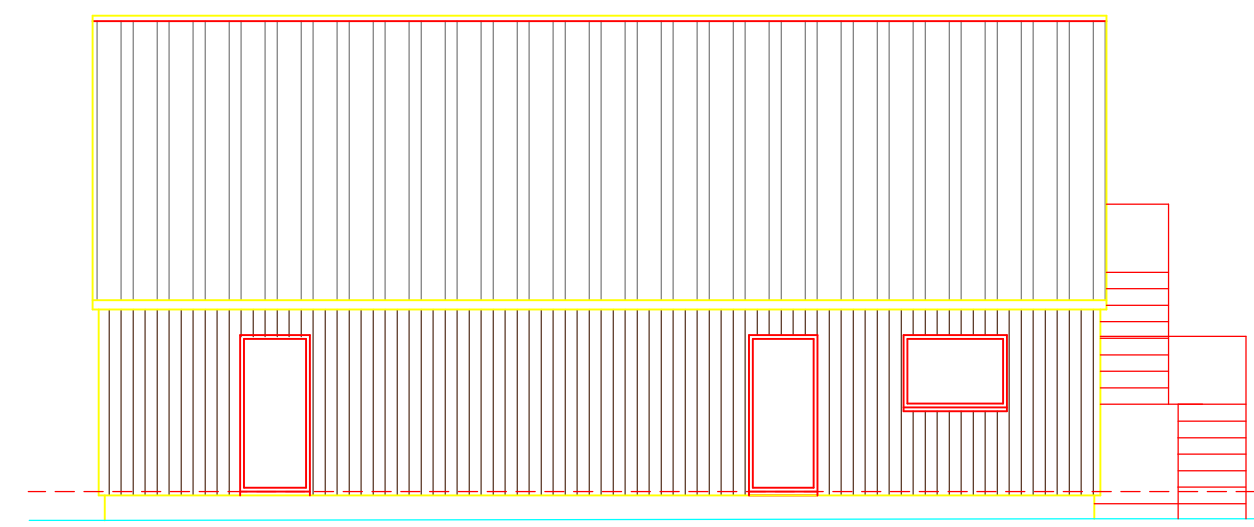


NORTH EAST ELEVATION

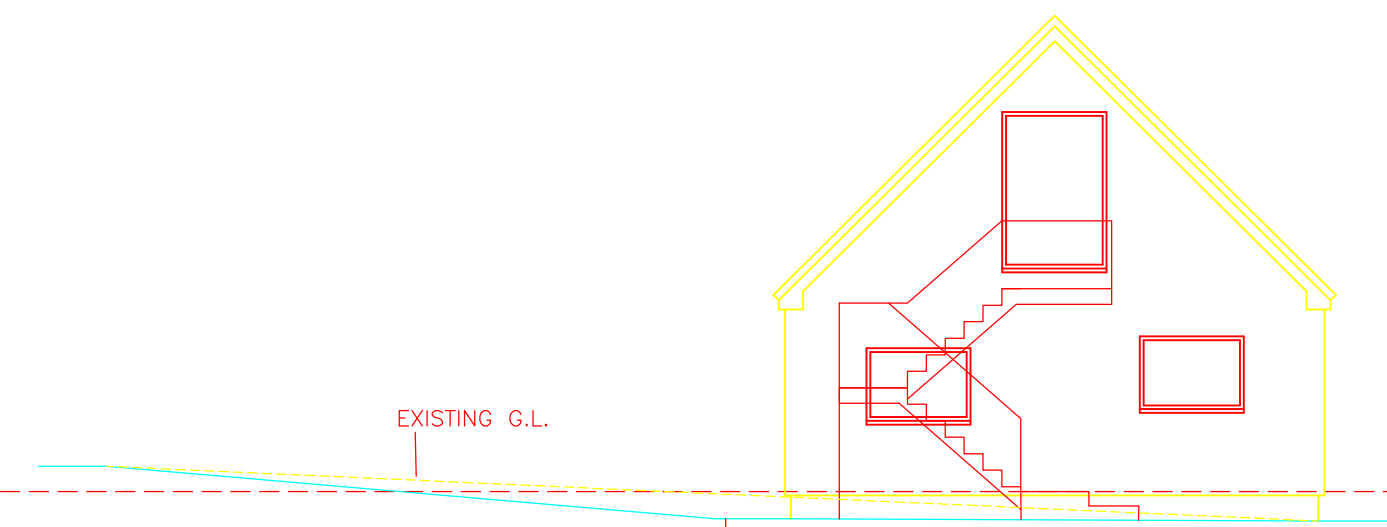

NORTH WEST ELEVATION

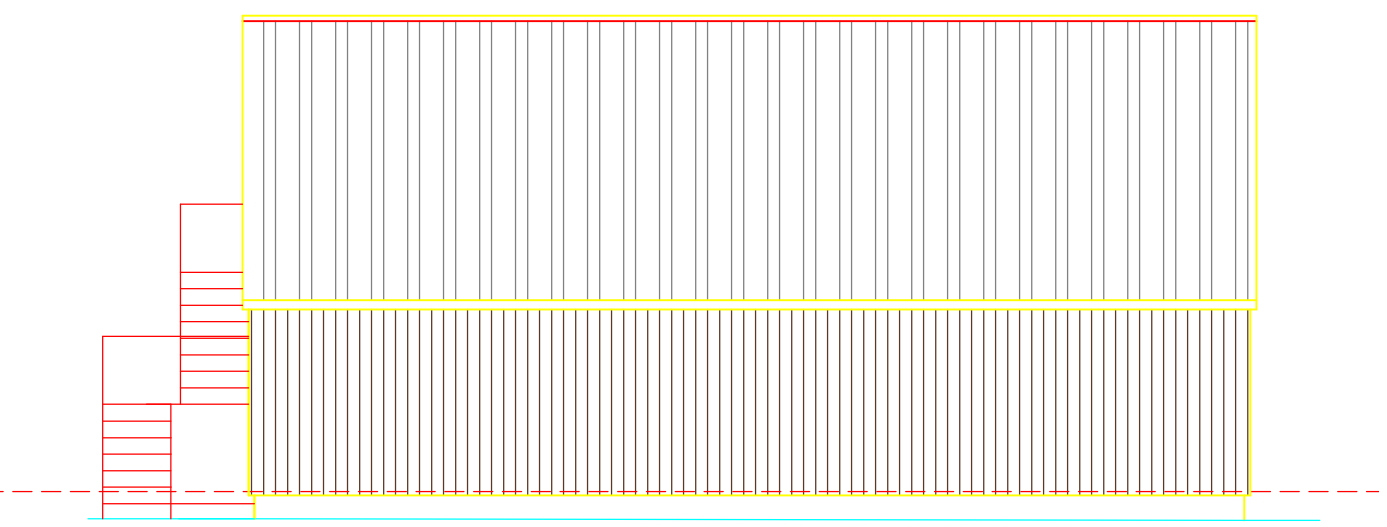

SOUTH WEST ELEVATION

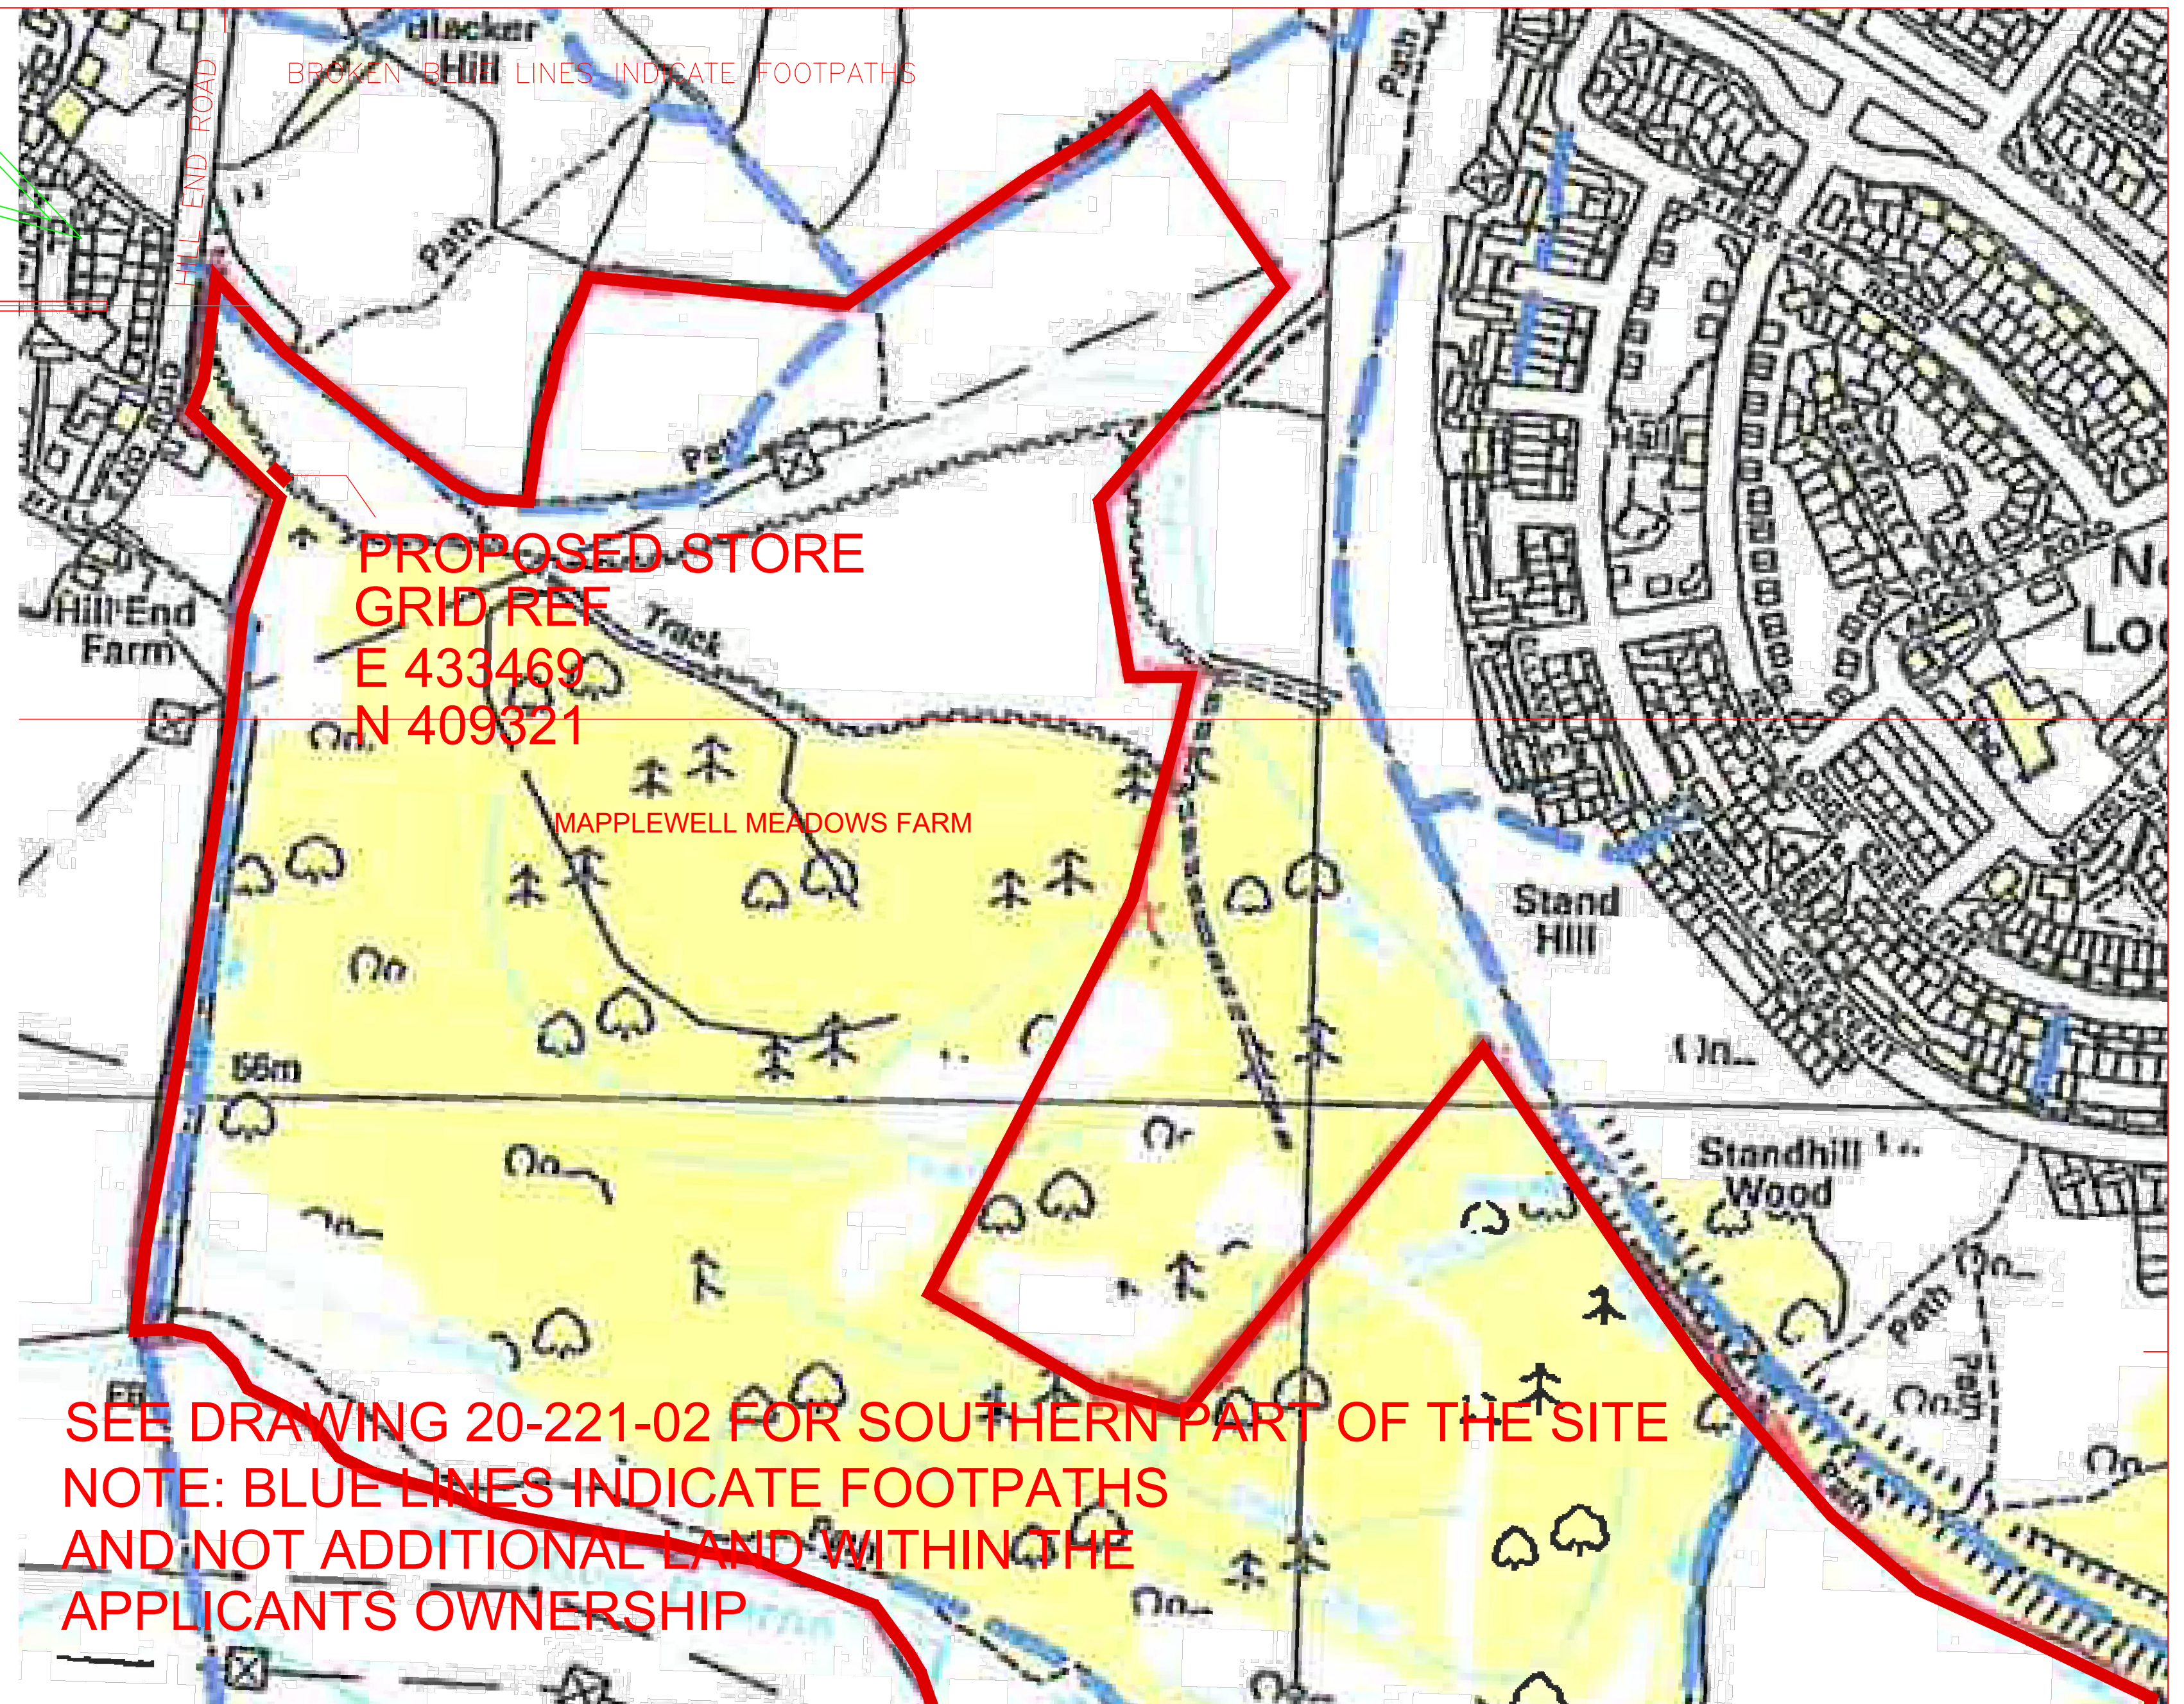

SEE DRAWING 20-221-02 FOR SOUTHERN PART OF THE SITE
NOTE: BLUE LINES INDICATE FOOTPATHS
AND NOT ADDITIONAL LAND WITHIN THE
APPLICANTS OWNERSHIP

WhiteAgus
PARTNERSHIP

OFFICE ONE,
34 VICTORIA ROAD,
BARNSELY,
S70 2BU

Phone: 01226 208482
Email: info@whiteaguspартnership.co.uk
Web: www.whiteaguspартnership.co.uk

ARCHITECTURAL SERVICES

Project: PROPOSED STORE
MAPPLEWELL MEADOWS FARM, HILL END RD
MAPPLEWELL S75 6DX

Client: MR PAUL MARSH

Drawing Title: PLANS AND ELEVATIONS
SHEET 1 OF 2

Date: OCT 2019
Ref: 20-221
Dwg. No. 01
Rev. F

Scale: 1:2500 & 1:100

Date	Suffix	Description	Date	Suffix	Description
15-09-21	A	EXTERNAL WALL MATERIAL REVISED	11-07-22	F	GENERAL REVISIONS-UPPER FLOOR ADDED
18-11-21	B	DRAWING TITLE CORRECTED			
28-11-21	C	UPDATED FOR BUILDING REGULATIONS PURPOSES			
	D	EMERGENCY LIGHTING ADDED			
16-06-22	E	REVISED TO CLIENTS REQUIREMENTS			