



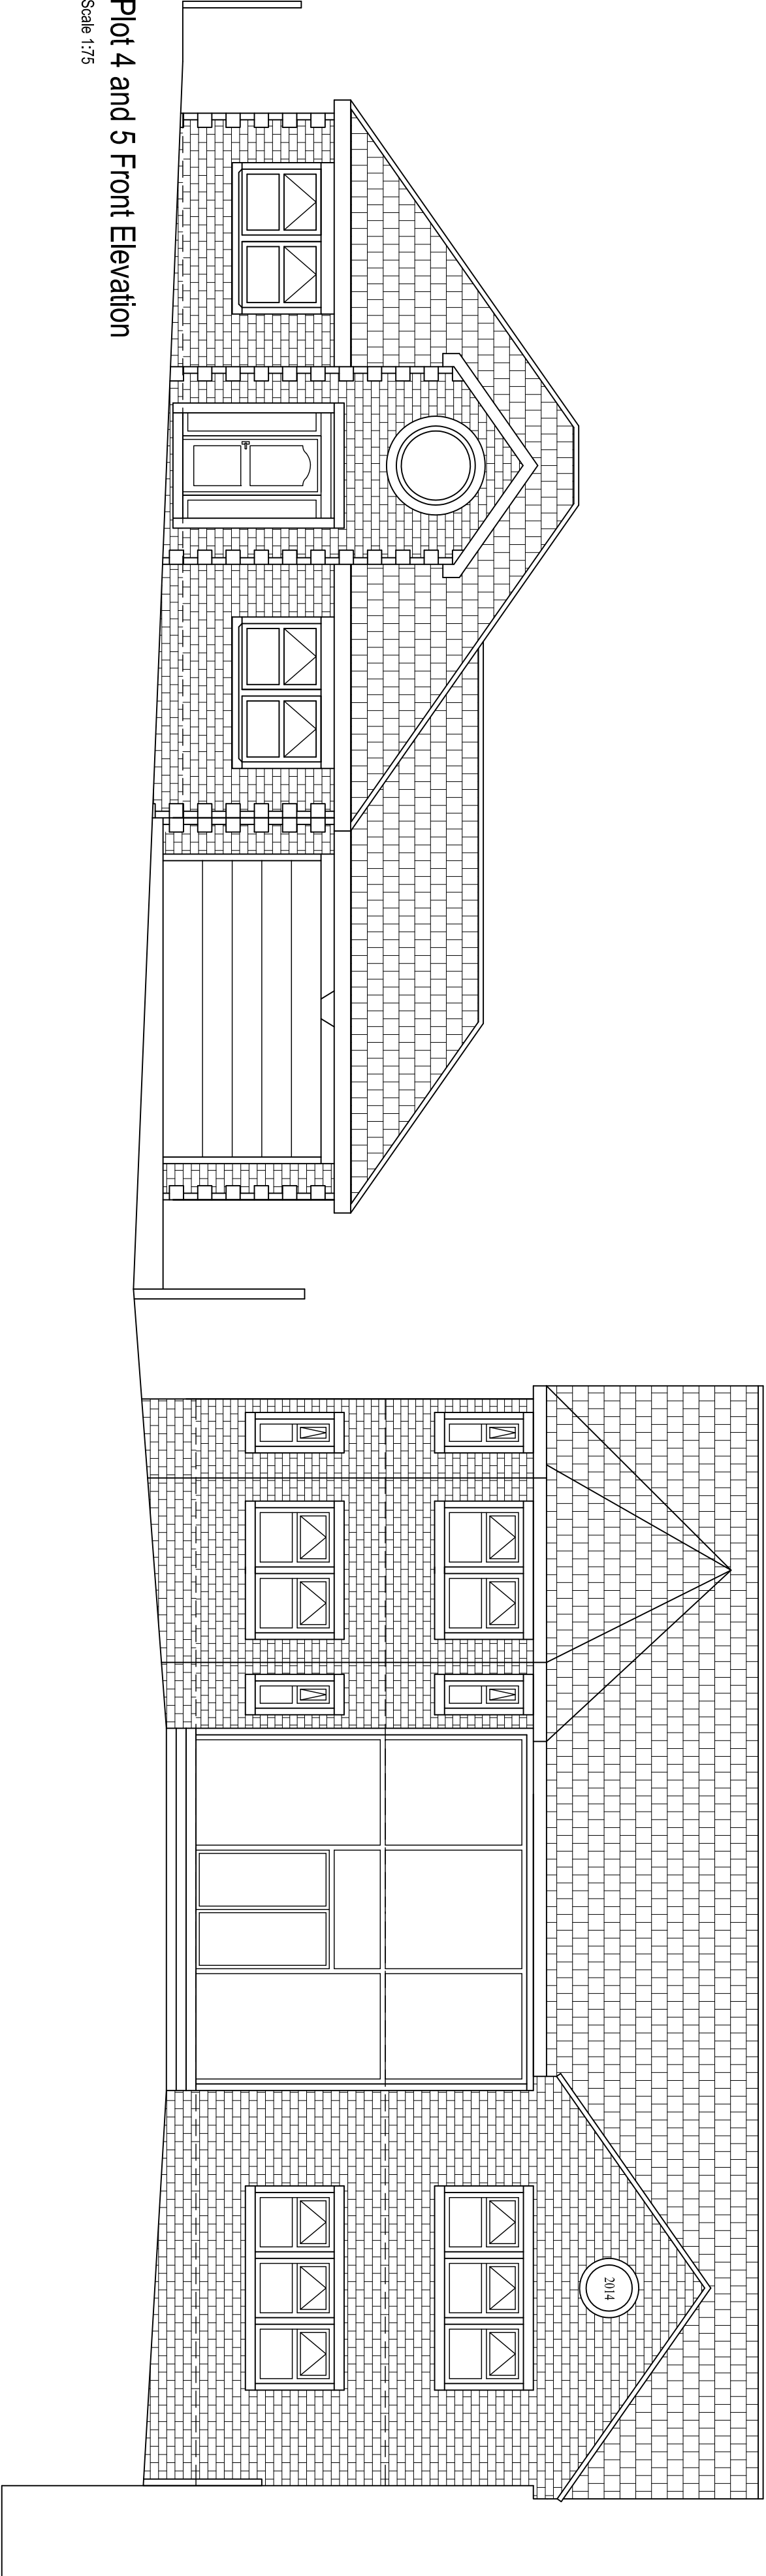

Plot 4 and 5 Front Elevation

Scale 1/75

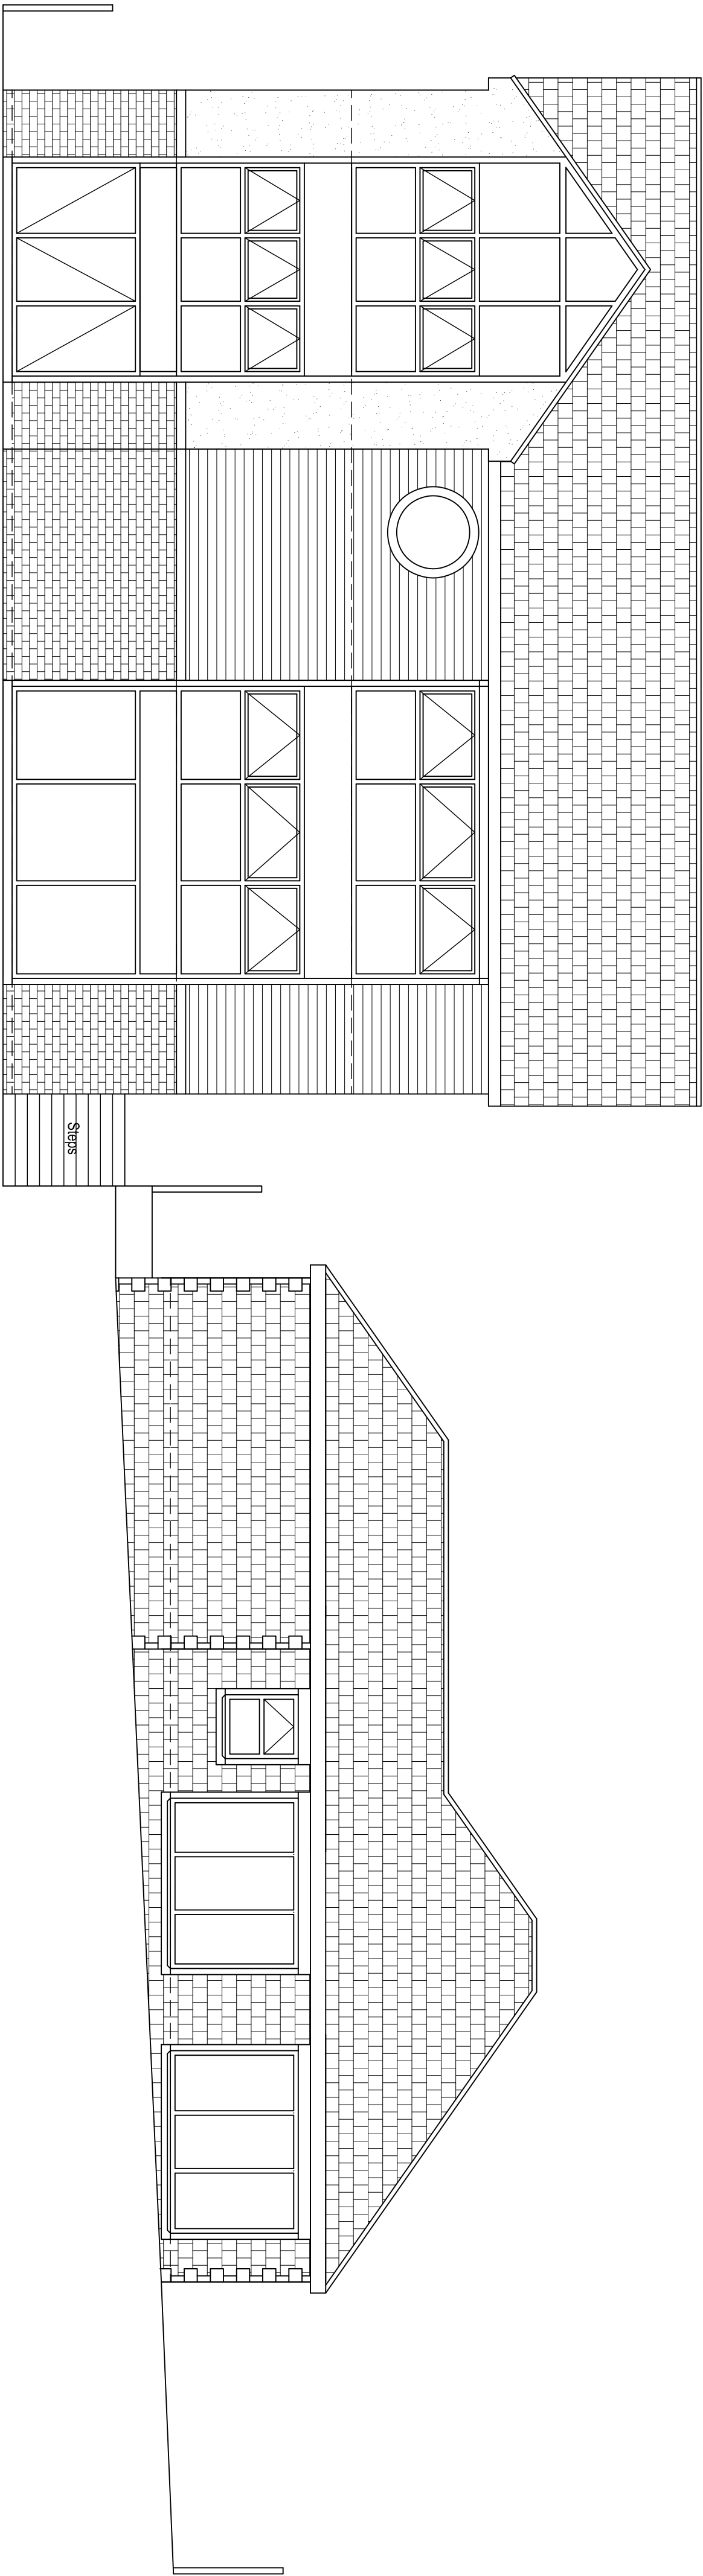

Plot 4 and 5 Rear Elevation

Scale 1/75

E2A Designs Ltd
8 Pennine View
Bicker Hill
Barnsley
South Yorkshire
S14 6PL
Tel: 01226 889841
Mobile: 073 406 5744



PROJECT:
Woodroyd Gardens
Wombwell
Barnsley, South Yorkshire

CLIENT:
Mr and Mrs Hardy

TITLE:
Plot 4 and 5 Elevation Sheet 1

SCALE: 1/75 @ A1	DRAWN BY: CV	CHECKED BY: CV	DRAWING No.: E01	REV: -
DATE: JAN 2014				