



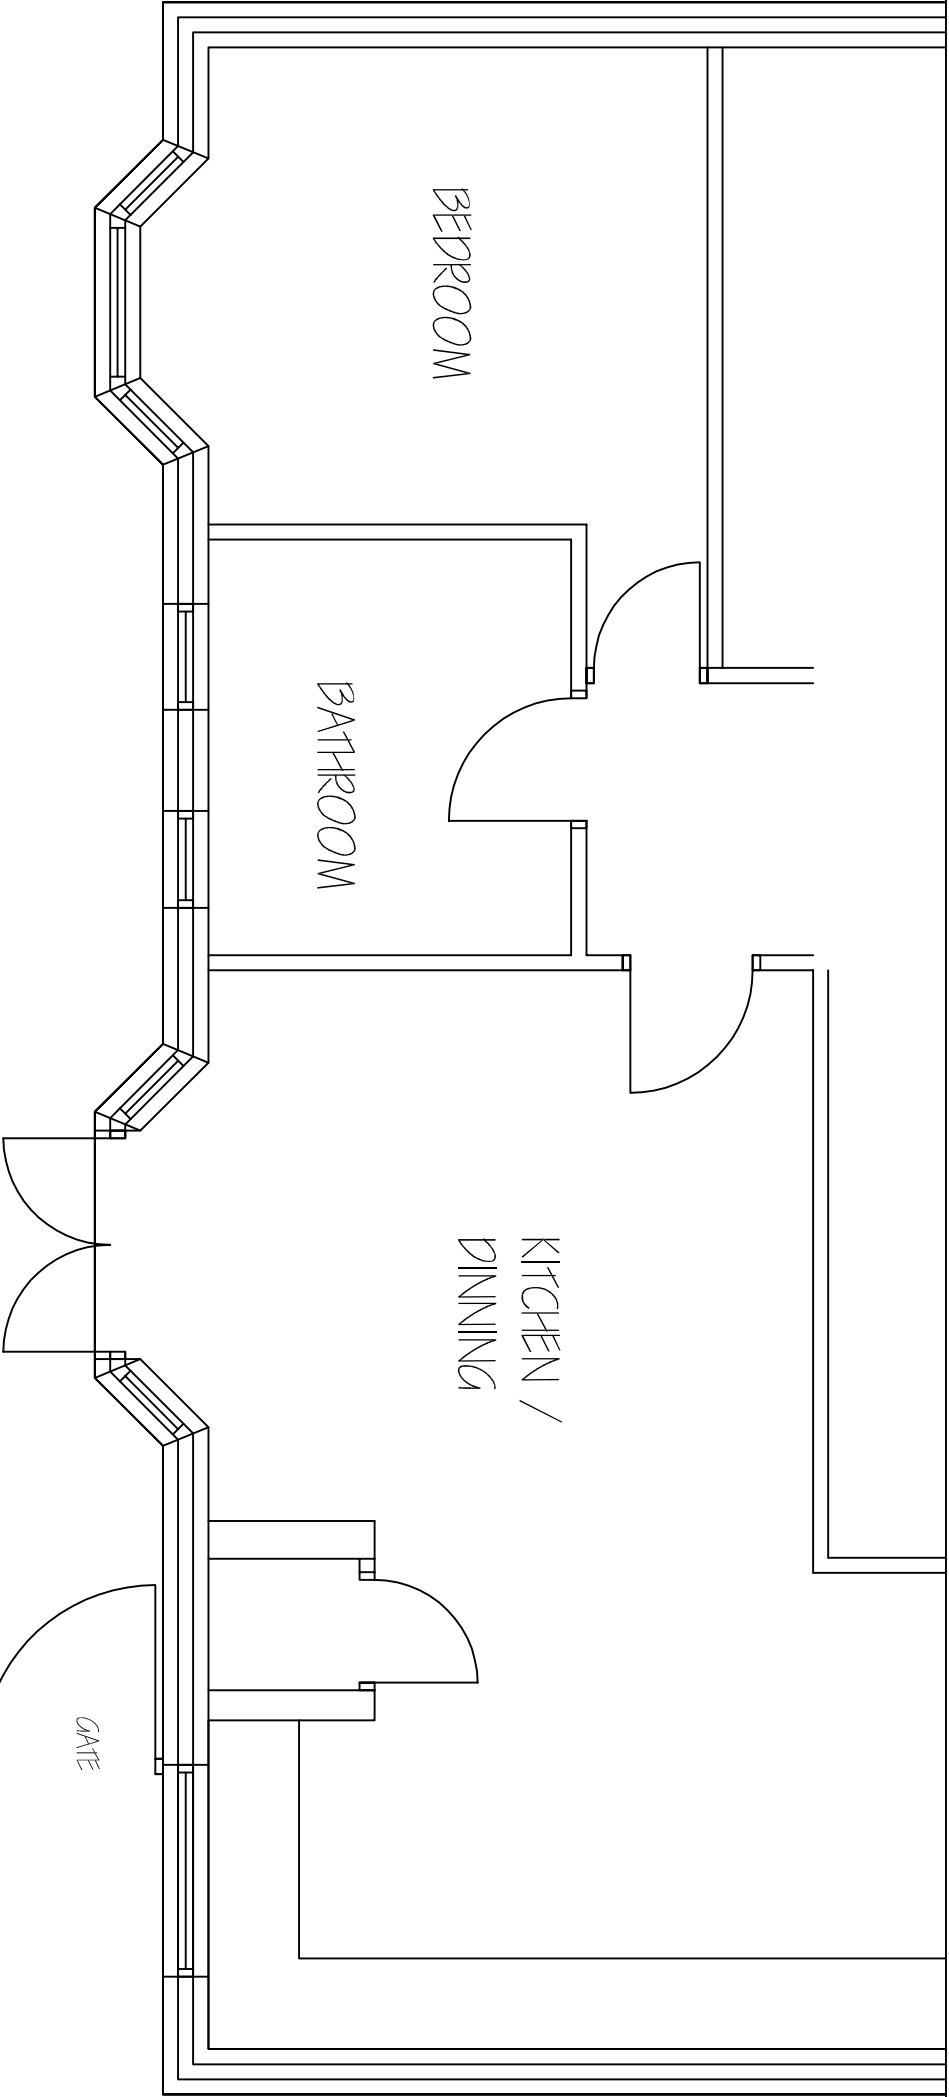


EXISTING GROUND
FLOOR PLAN 1:50

Revisions		A	A----	00-00-00
This drawing is for planning permission only and is not a construction drawing.				
Drawing Title		EXISTING-PLAN		
Job No. - Dwg No.		MW/2012/1	.	-
Client:		MALCOLM AND JANIS WAINWRIGHT 11 DOVECLIFFE ROAD WOMBWELL BARKSLEY S73 9DE		
Scale.		1:50		

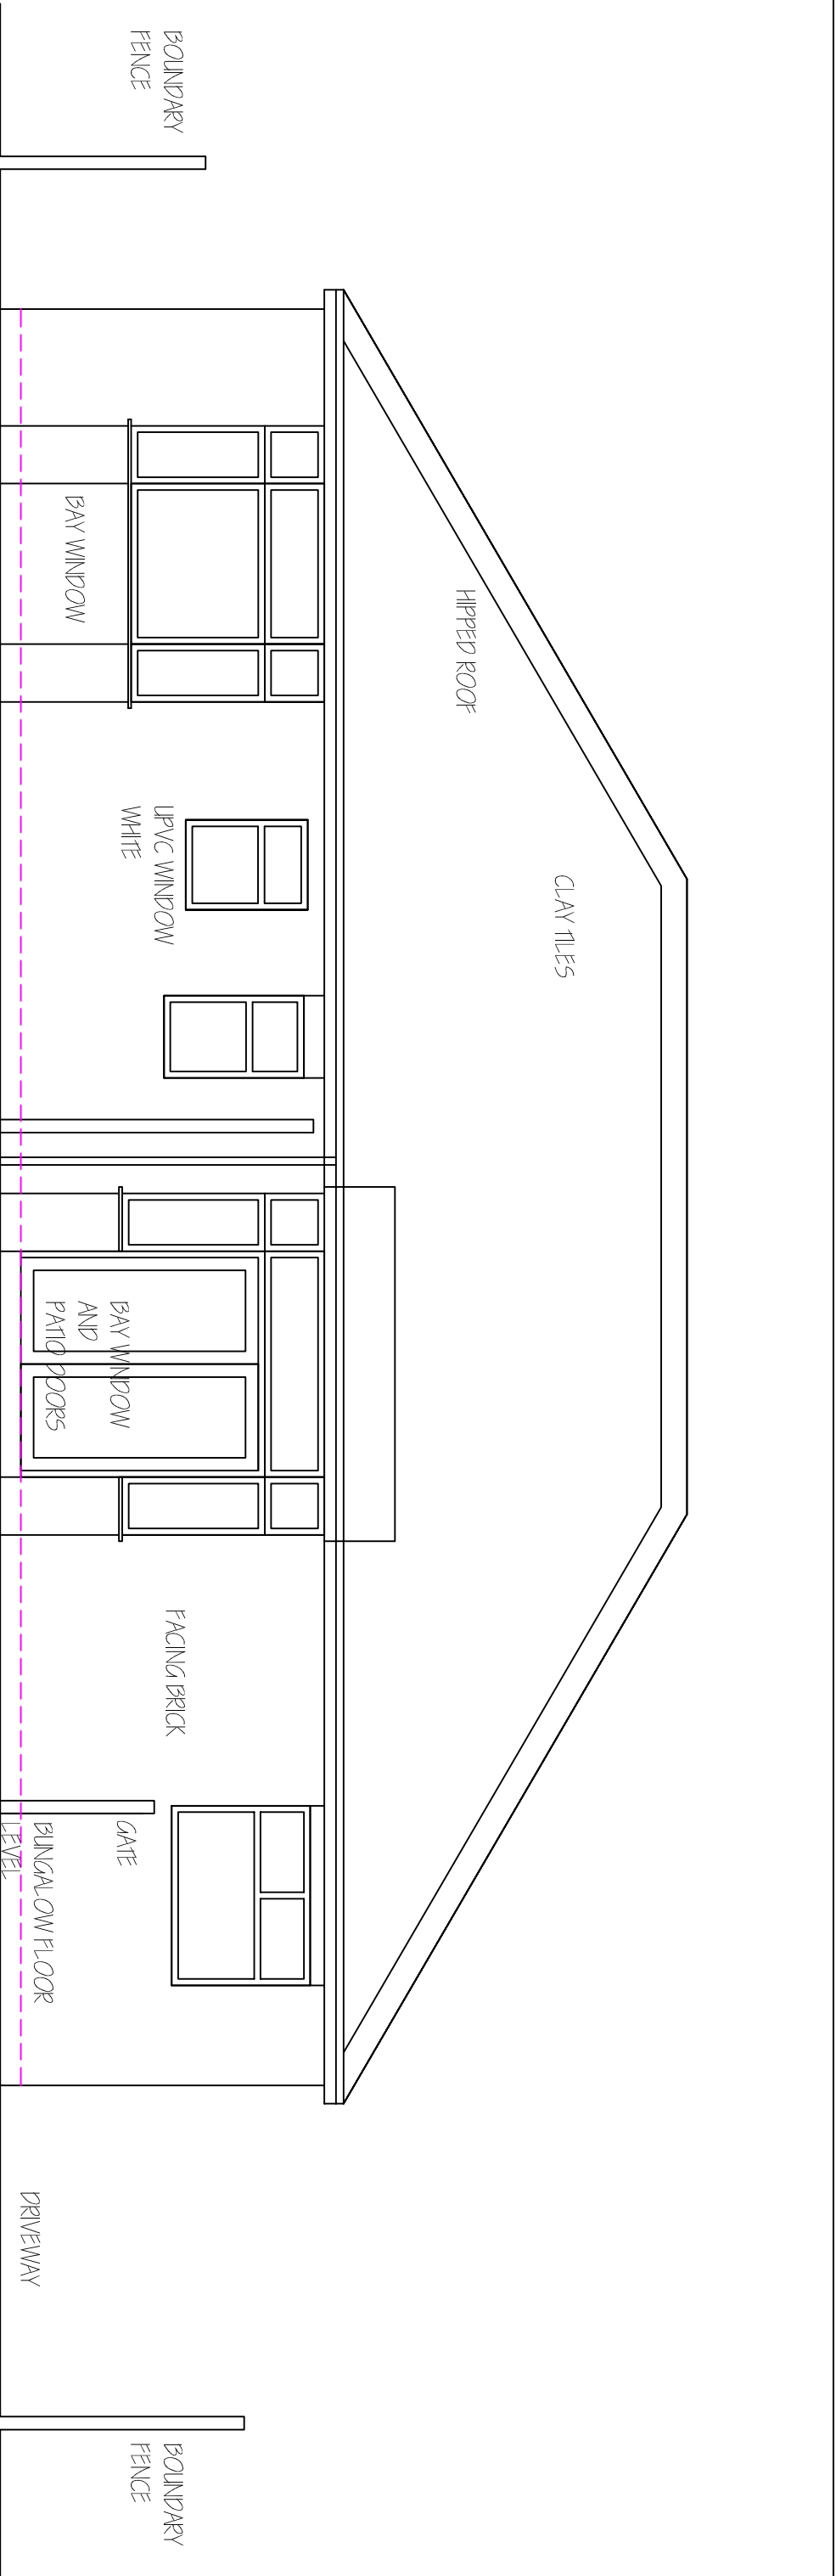


EXISTING REAR
ELEVATION 1:50

Revisions		A. A----	00-00-00
This drawing is for planning permission only and is not a construction drawing.			
Drawing Title		EXISTING-ELEVATION	
Job No. - Dwg No.	MW/2012/2	-	-
Client:		MALCOLM AND JANIS WAINWRIGHT 11 DOVECLIFFE ROAD WIMBORNE BARNSETY DT9 9DE	
Scale.		1:50	

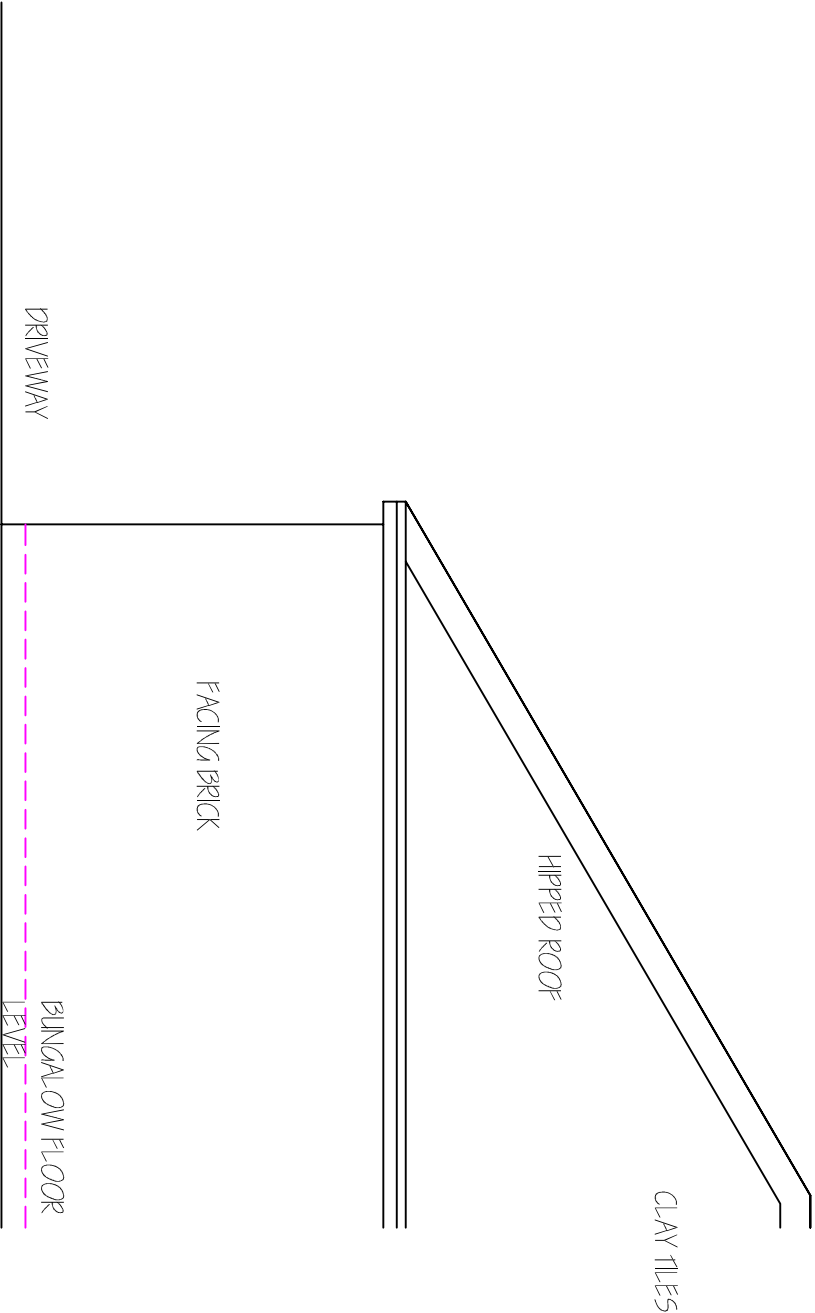

EXISTING SIDE
ELEVATION 1:50


Revisions		A. A----	00-00-00
This drawing is for planning permission only and is not a construction drawing.			
Drawing Title		EXISTING-SIDE-ELEVATION	
Job No. - Dwg No.	MW/2012/3	-	-
Client:		MALCOLM AND JANIS WAINWRIGHT 11 DOVECLIFFE ROAD WIMBORNE BARNSETY DT9 9DE	
Scale:		1:50	

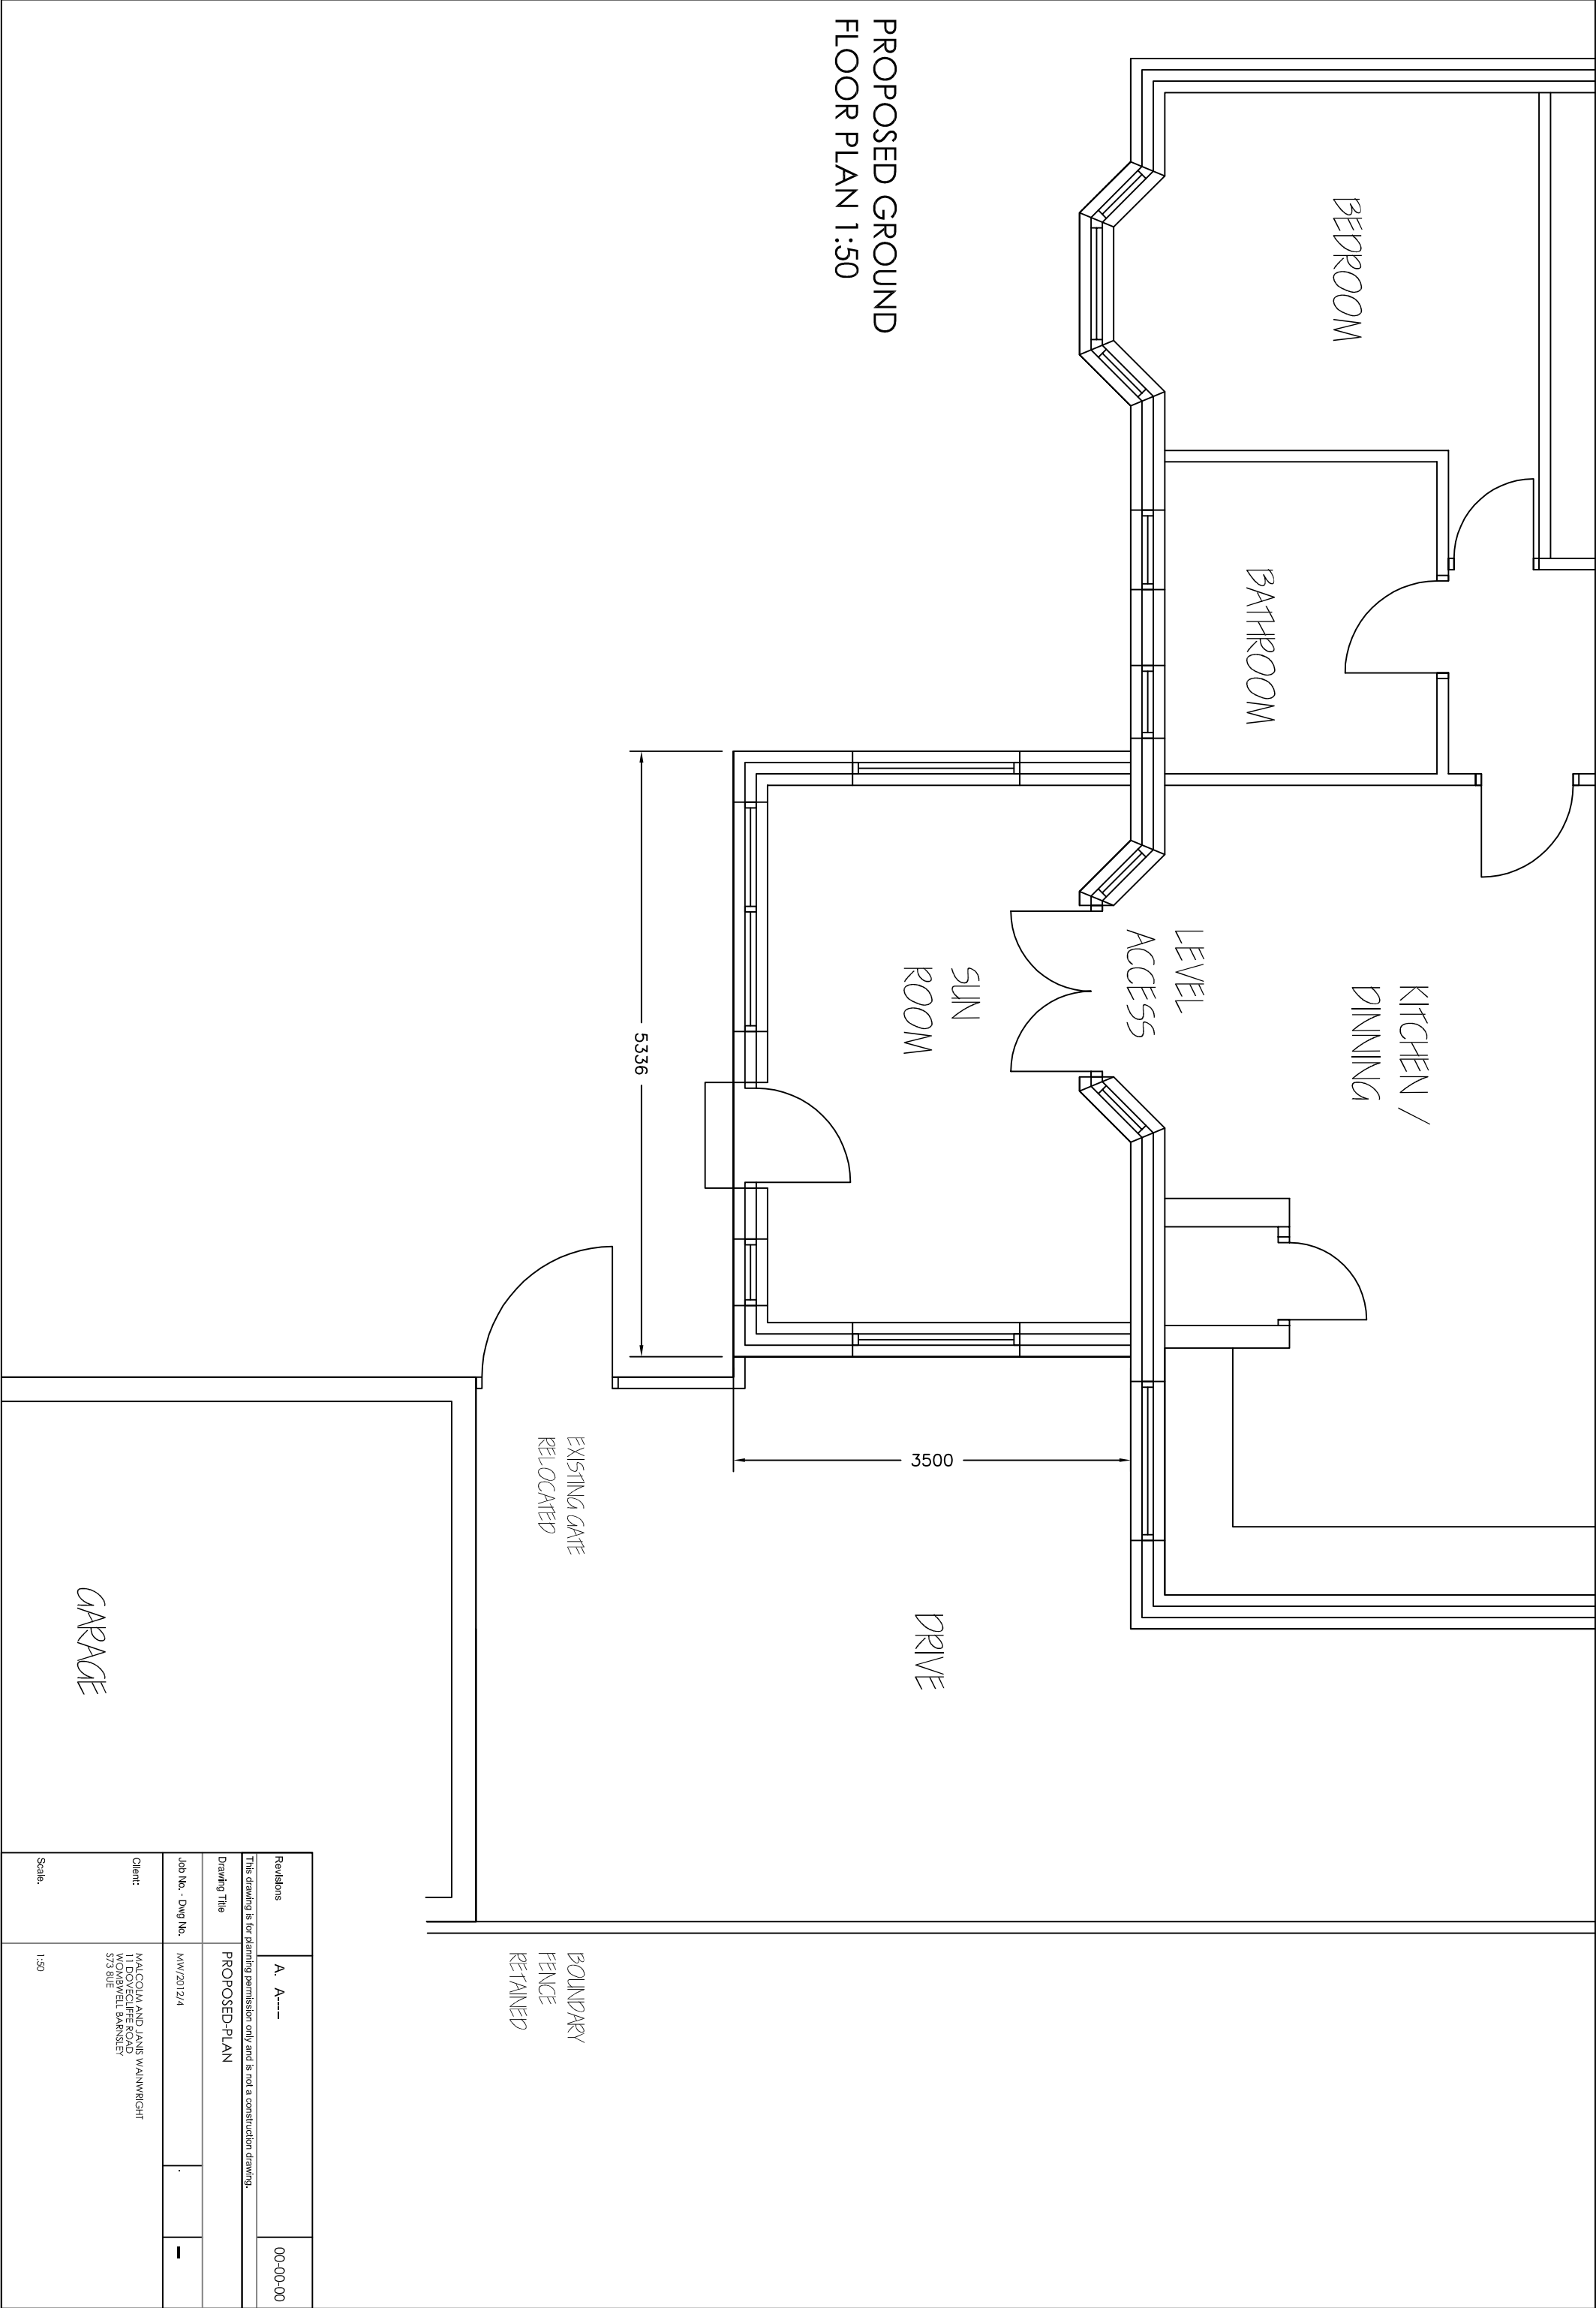

Revisions	A. A----	00-00-00
This drawing is for planning permission only and is not a construction drawing.		


Drawing Title	PROPOSED-PLAN		
Job No. - Dwg No.	MW/2012/4	-	-

Client:	MALCOLM AND JANIS WAINWRIGHT 11 DOVECLIFFE ROAD WOMBWELL BARKSLEY S73 9DE		
Scale:	1:50		

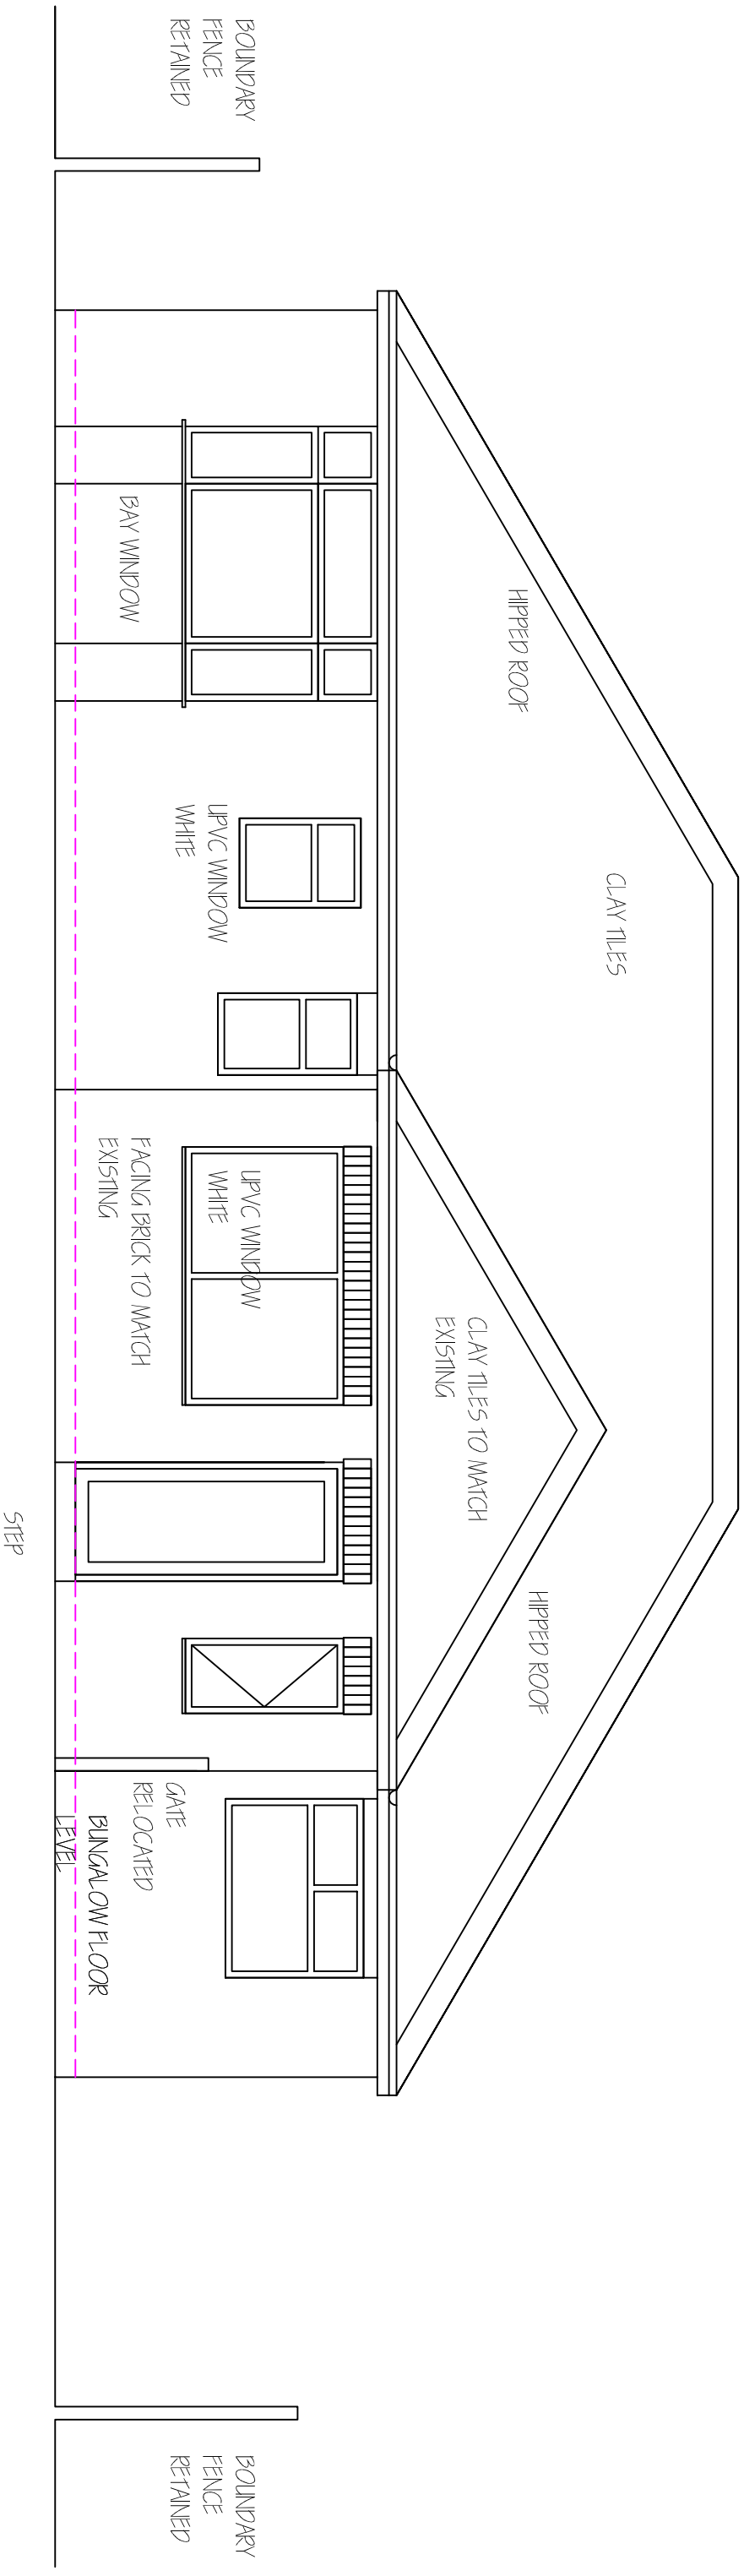


PROPOSED REAR
ELEVATION 1:50

Revisions	A. A----	00-00-00
This drawing is for planning permission only and is not a construction drawing.		
Drawing Title	PROPOSED-ELEVATION	
Job No. - Dwg No.	IWW/2012/5	-
Client:	MALCOLM AND JANIS WAINWRIGHT 1 DOUGLASS ROAD WOODBAY, BELBRISLEY 573 BLUE	
Scale:	1:50	

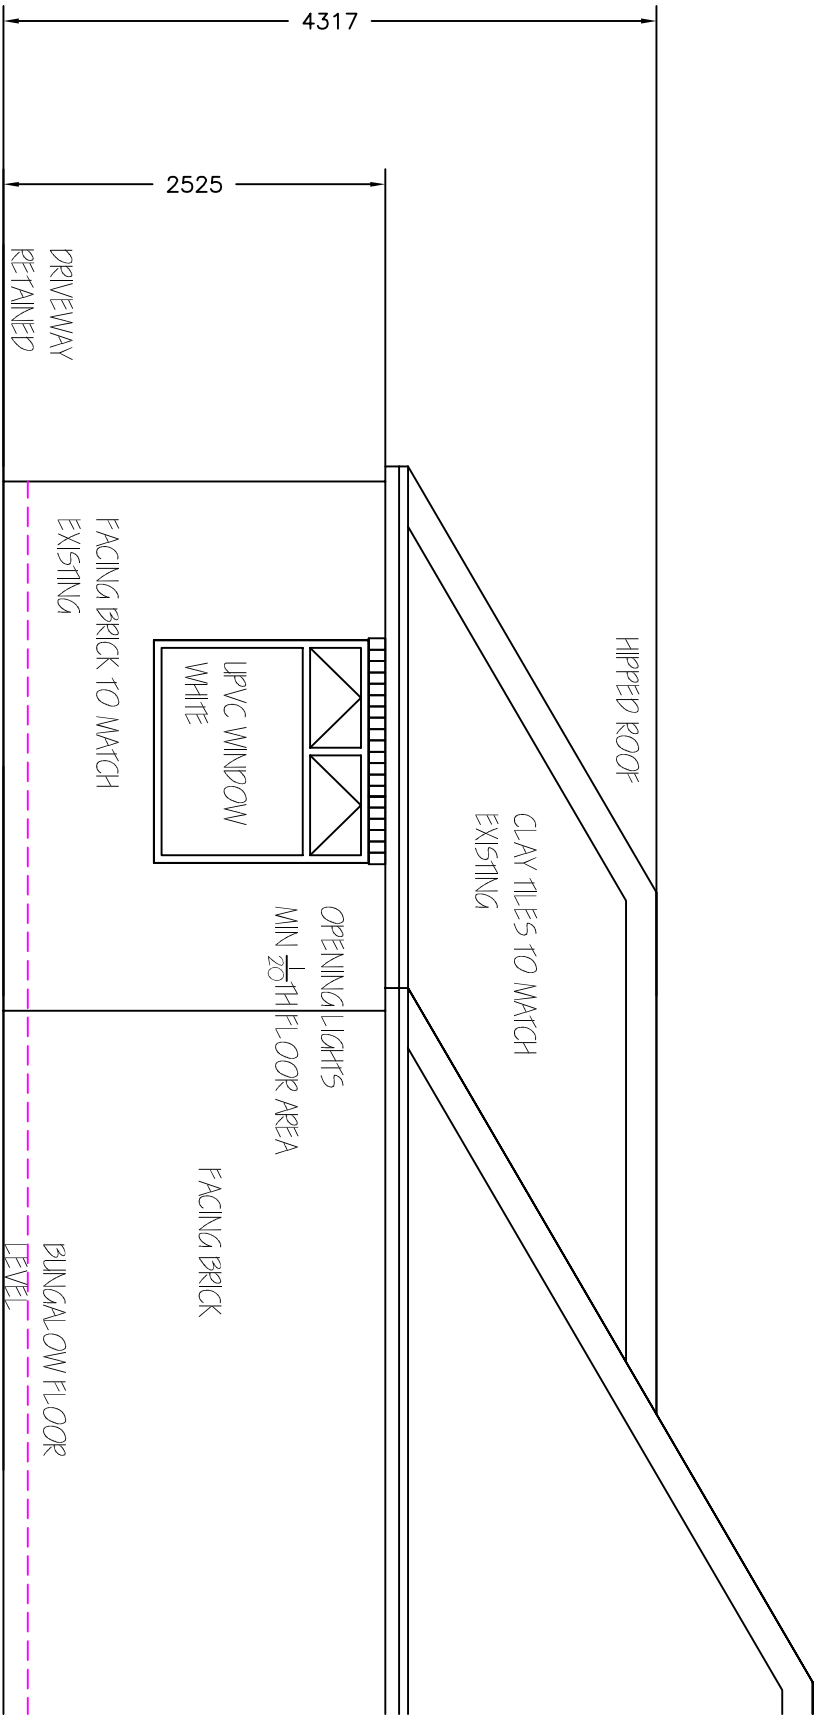


PROPOSED SIDE
ELEVATION 1:50

Revisions	A. A----	00-00-00
This drawing is for planning permission only and is not a construction drawing.		
Drawing Title	PROPOSED-SIDE-ELEVATION	
Job No. - Dwg No.	MW/2012/6	-
Client:	MALCOLM AND JANIS WAINWRIGHT 11 DOVECLIFFE ROAD WOMBWELL BARKSLEY S73 9JFE	
Scale.	1:50	

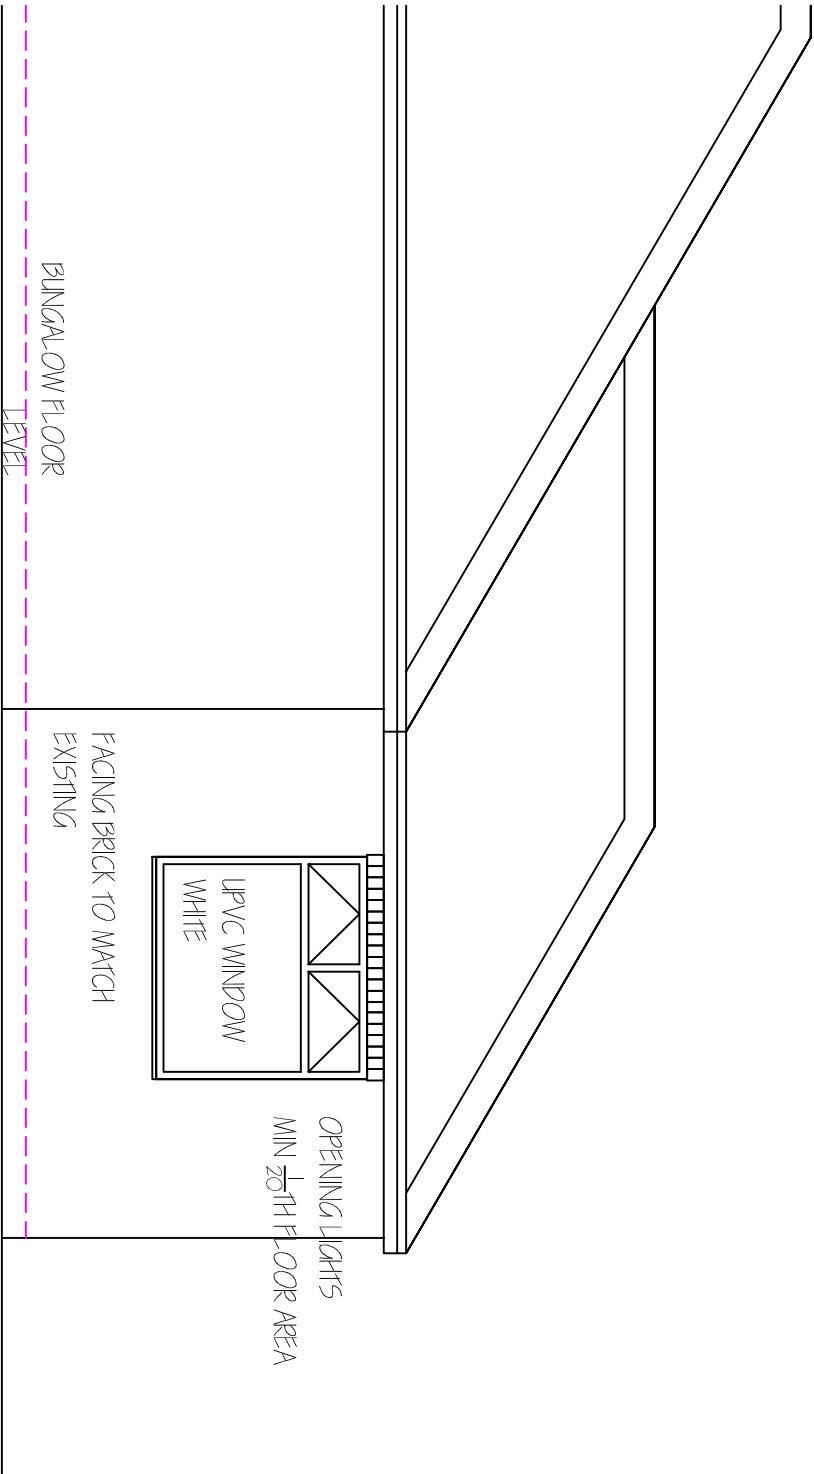

PROPOSED SIDE
ELEVATION 1:50

Revisions	A. A----	00-00-00
This drawing is for planning permission only and is not a construction drawing.		
Drawing Title	PROPOSED-SIDE-ELEVATION	
Job No. - Dwg No.	MW/2012/7	-
Client:	MALCOLM AND JANIS WAINWRIGHT 11 DOVECLIFFE ROAD WIMBORNE BARNSELEY S10 9UE	
Scale.	1:50	

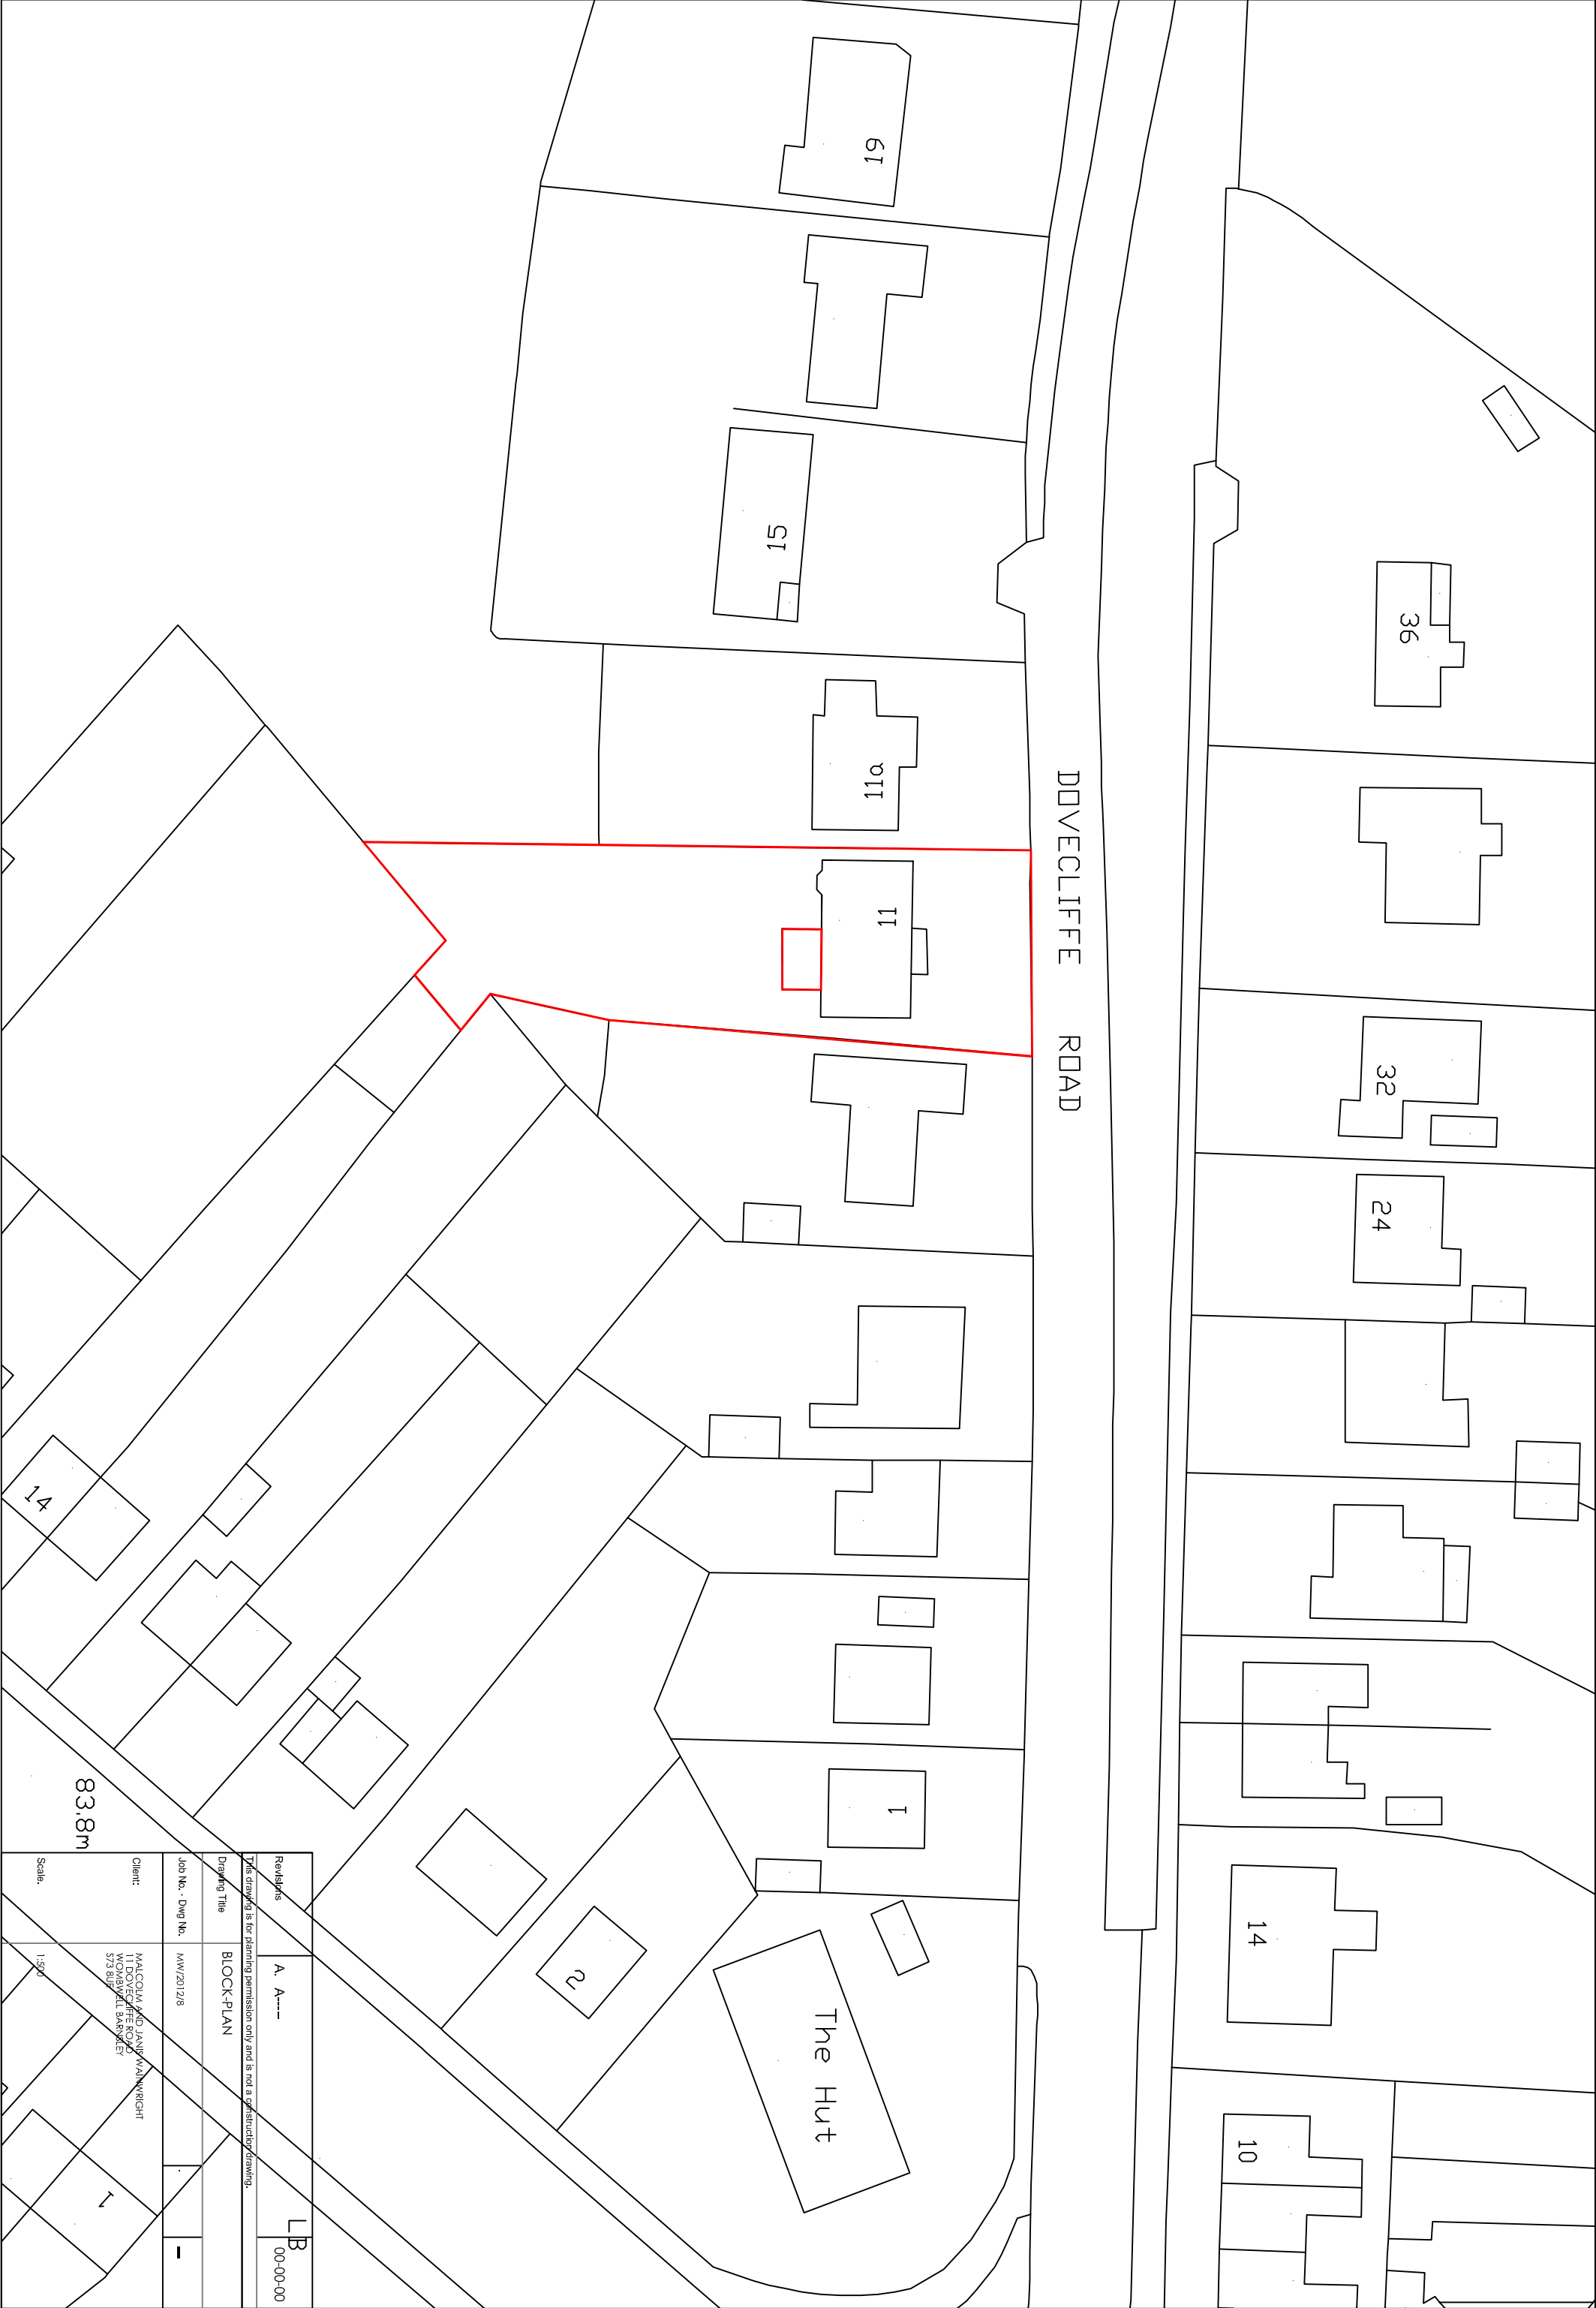

Revisions	A. A----	LB
This drawing is for planning permission only and is not a construction drawing.		
Drawing Title	BLOCK-PLAN	00-00-00

Job No. - Dwg No.	MW/2012/8	-
-------------------	-----------	---

Client: MALCOLM AND JANIS WAINWRIGHT
11 DOVECLIFFE ROAD
WOMBEY, ALL BARKLEY
573 520

Scale: 1:500