



TYPE 1 Window - South and East Elevation

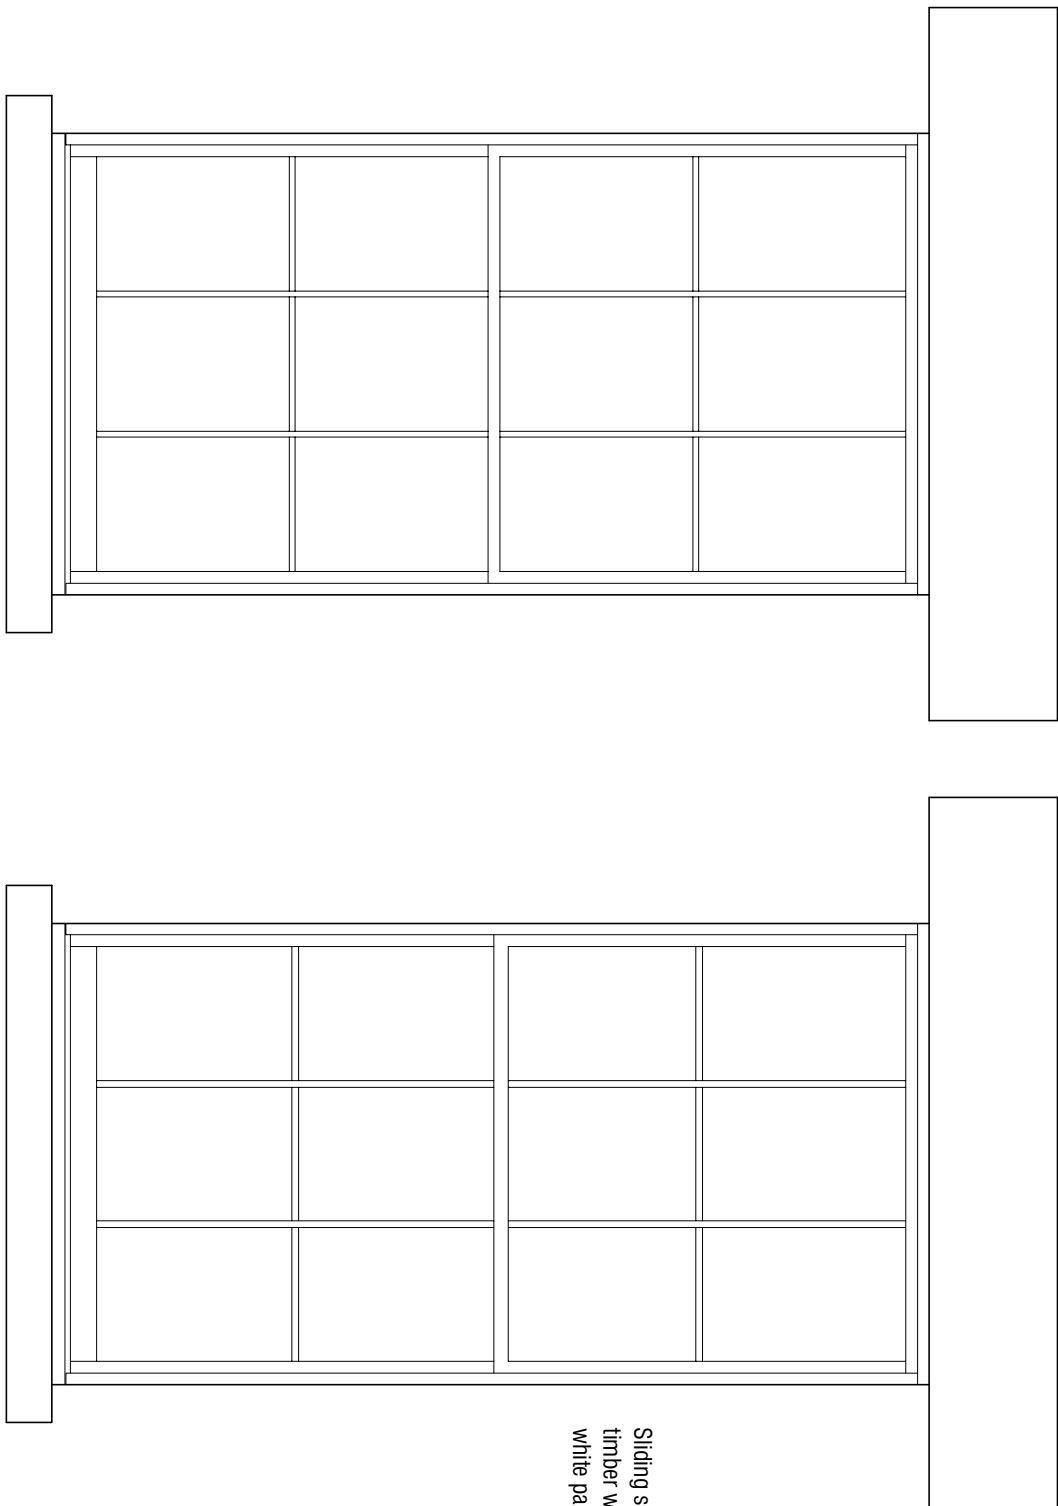


Existing Elevation W1 1:20


Proposed Elevation W1 1:20

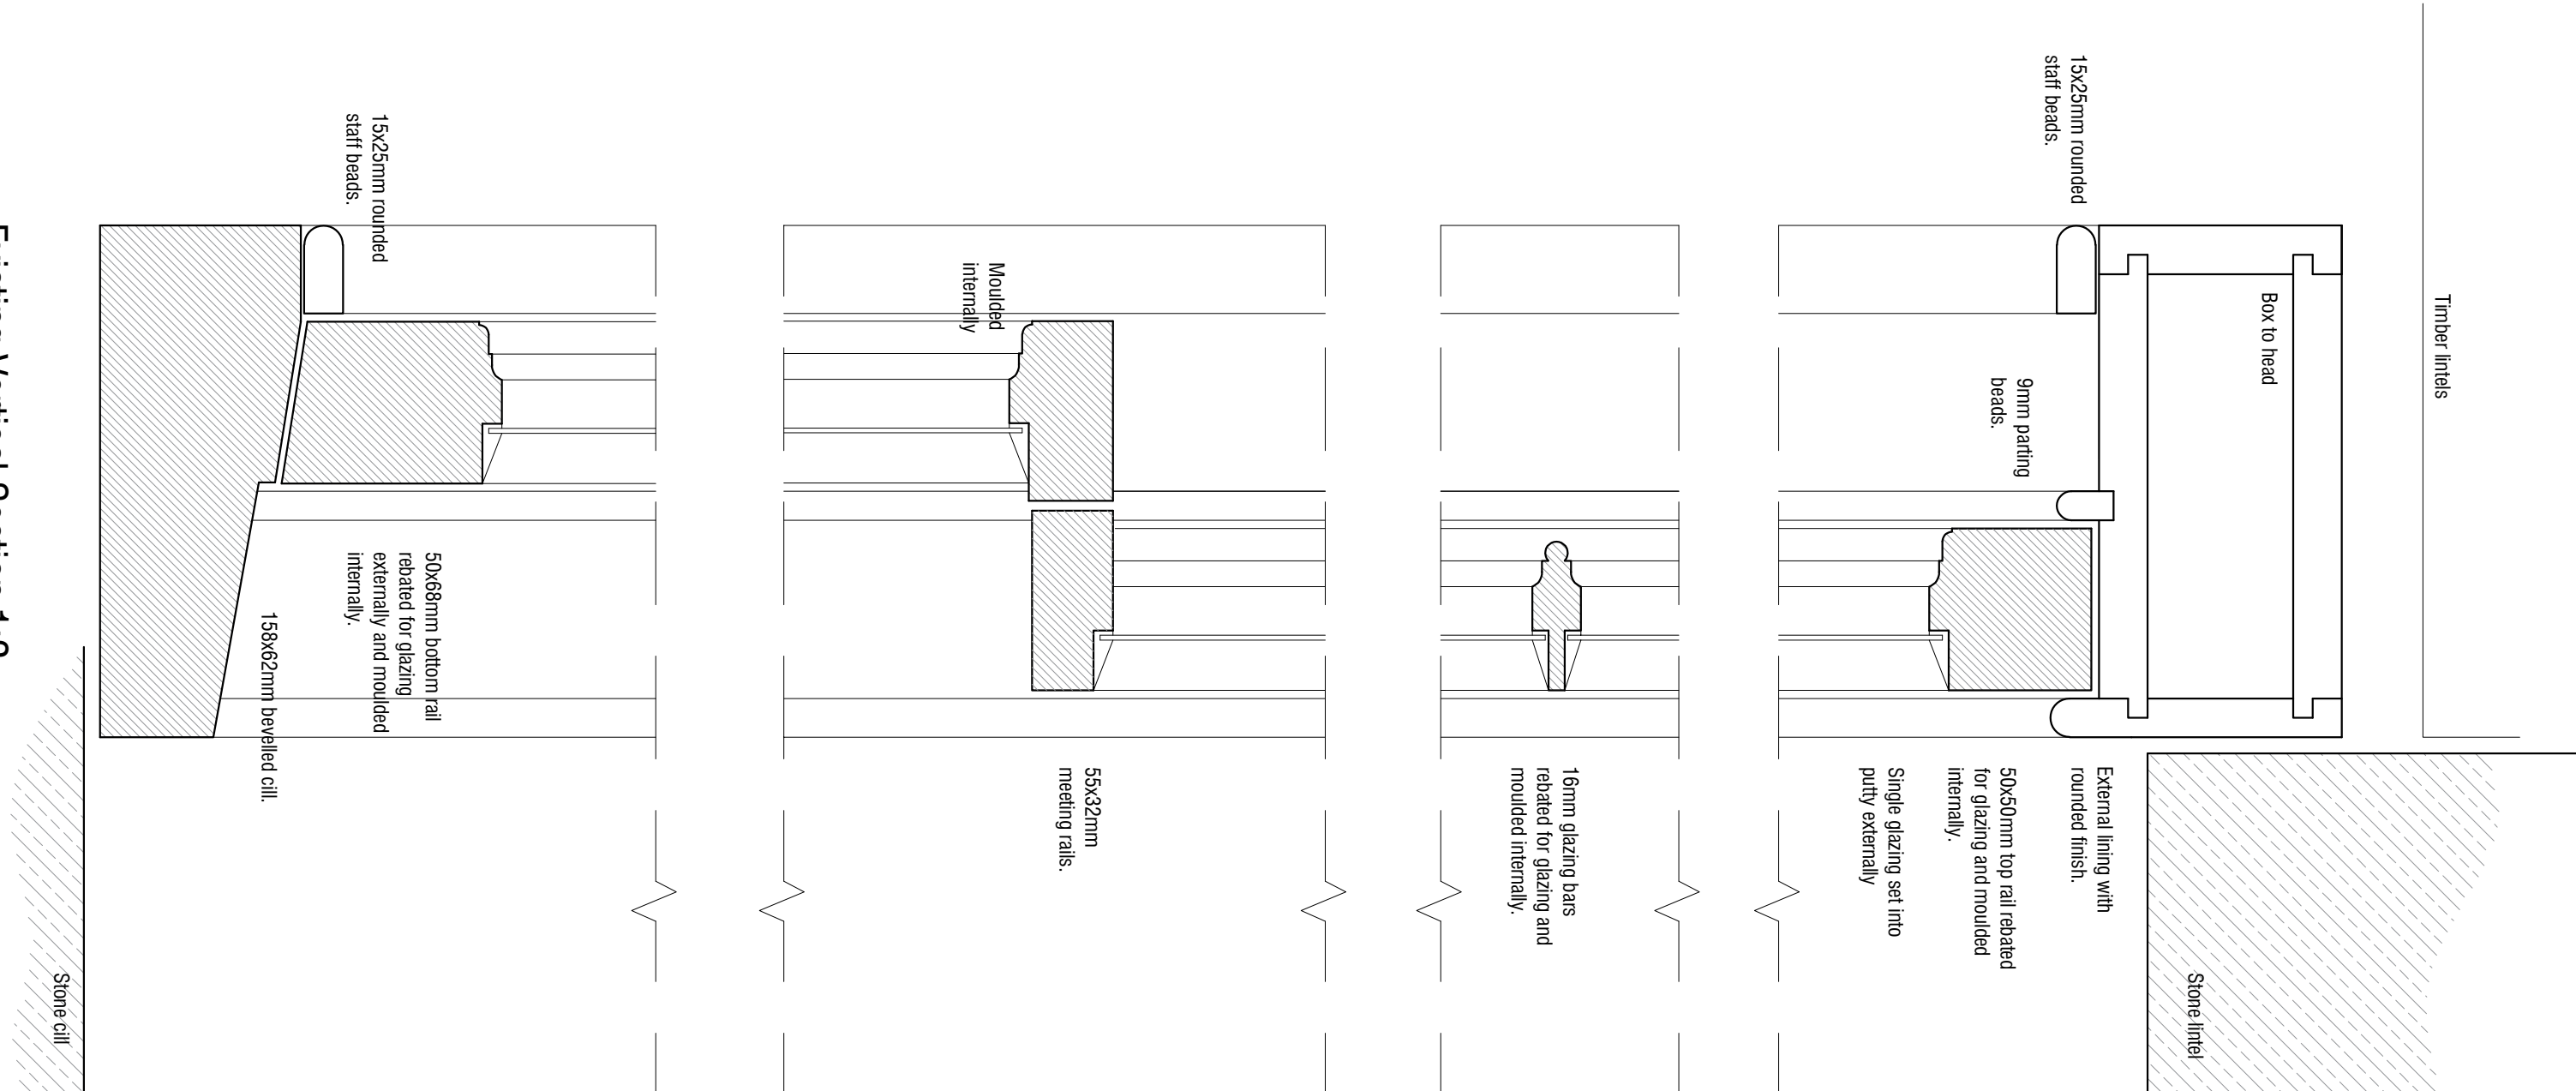


Existing Vertical Section 1:2

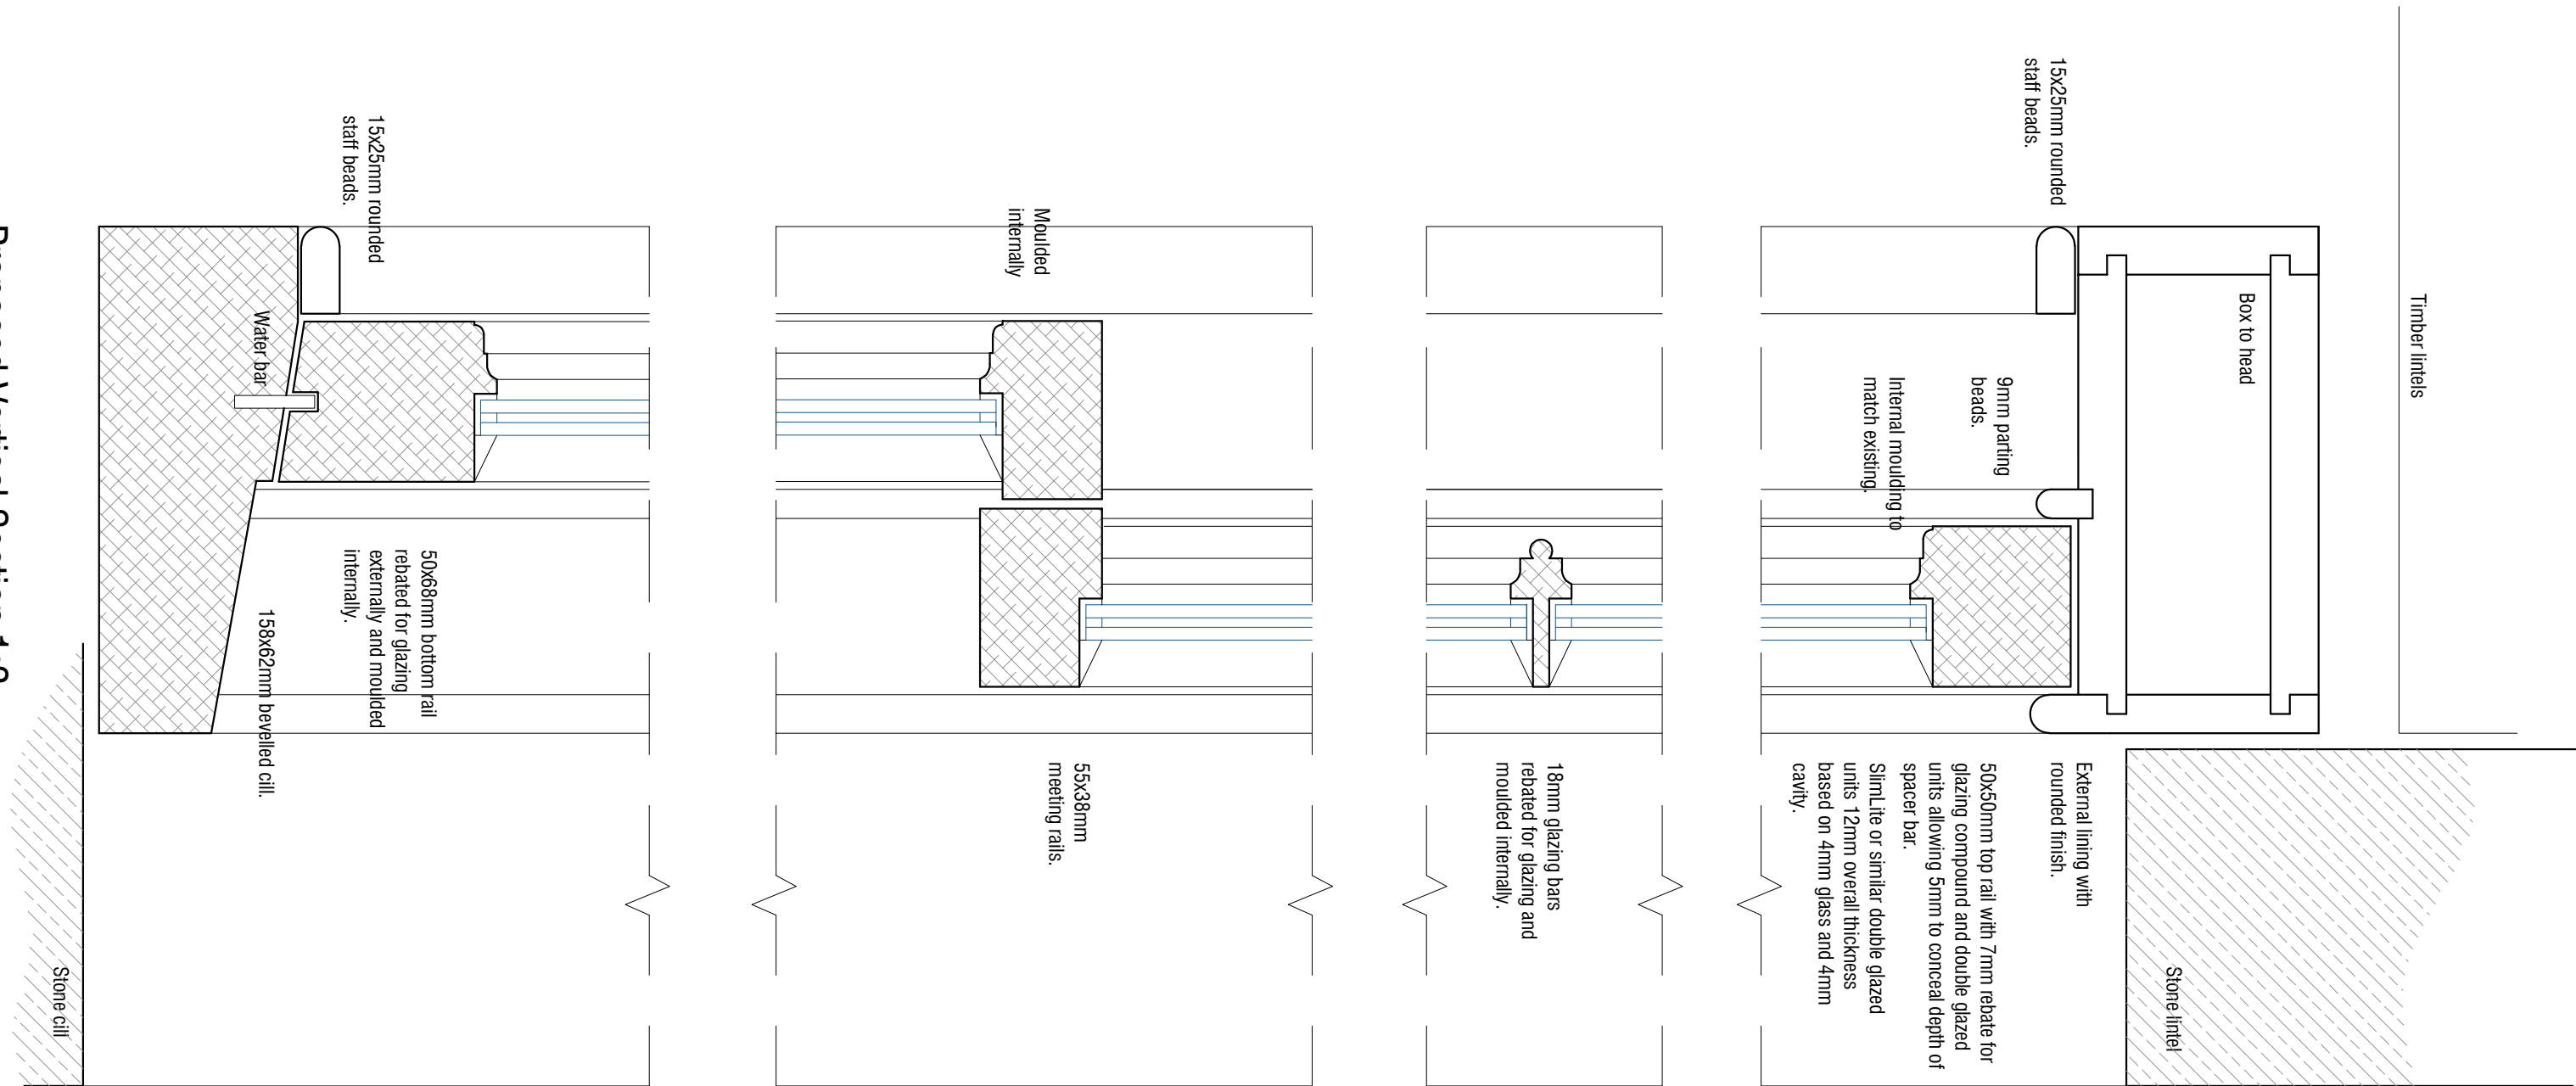

Proposed Vertical Section 1:2

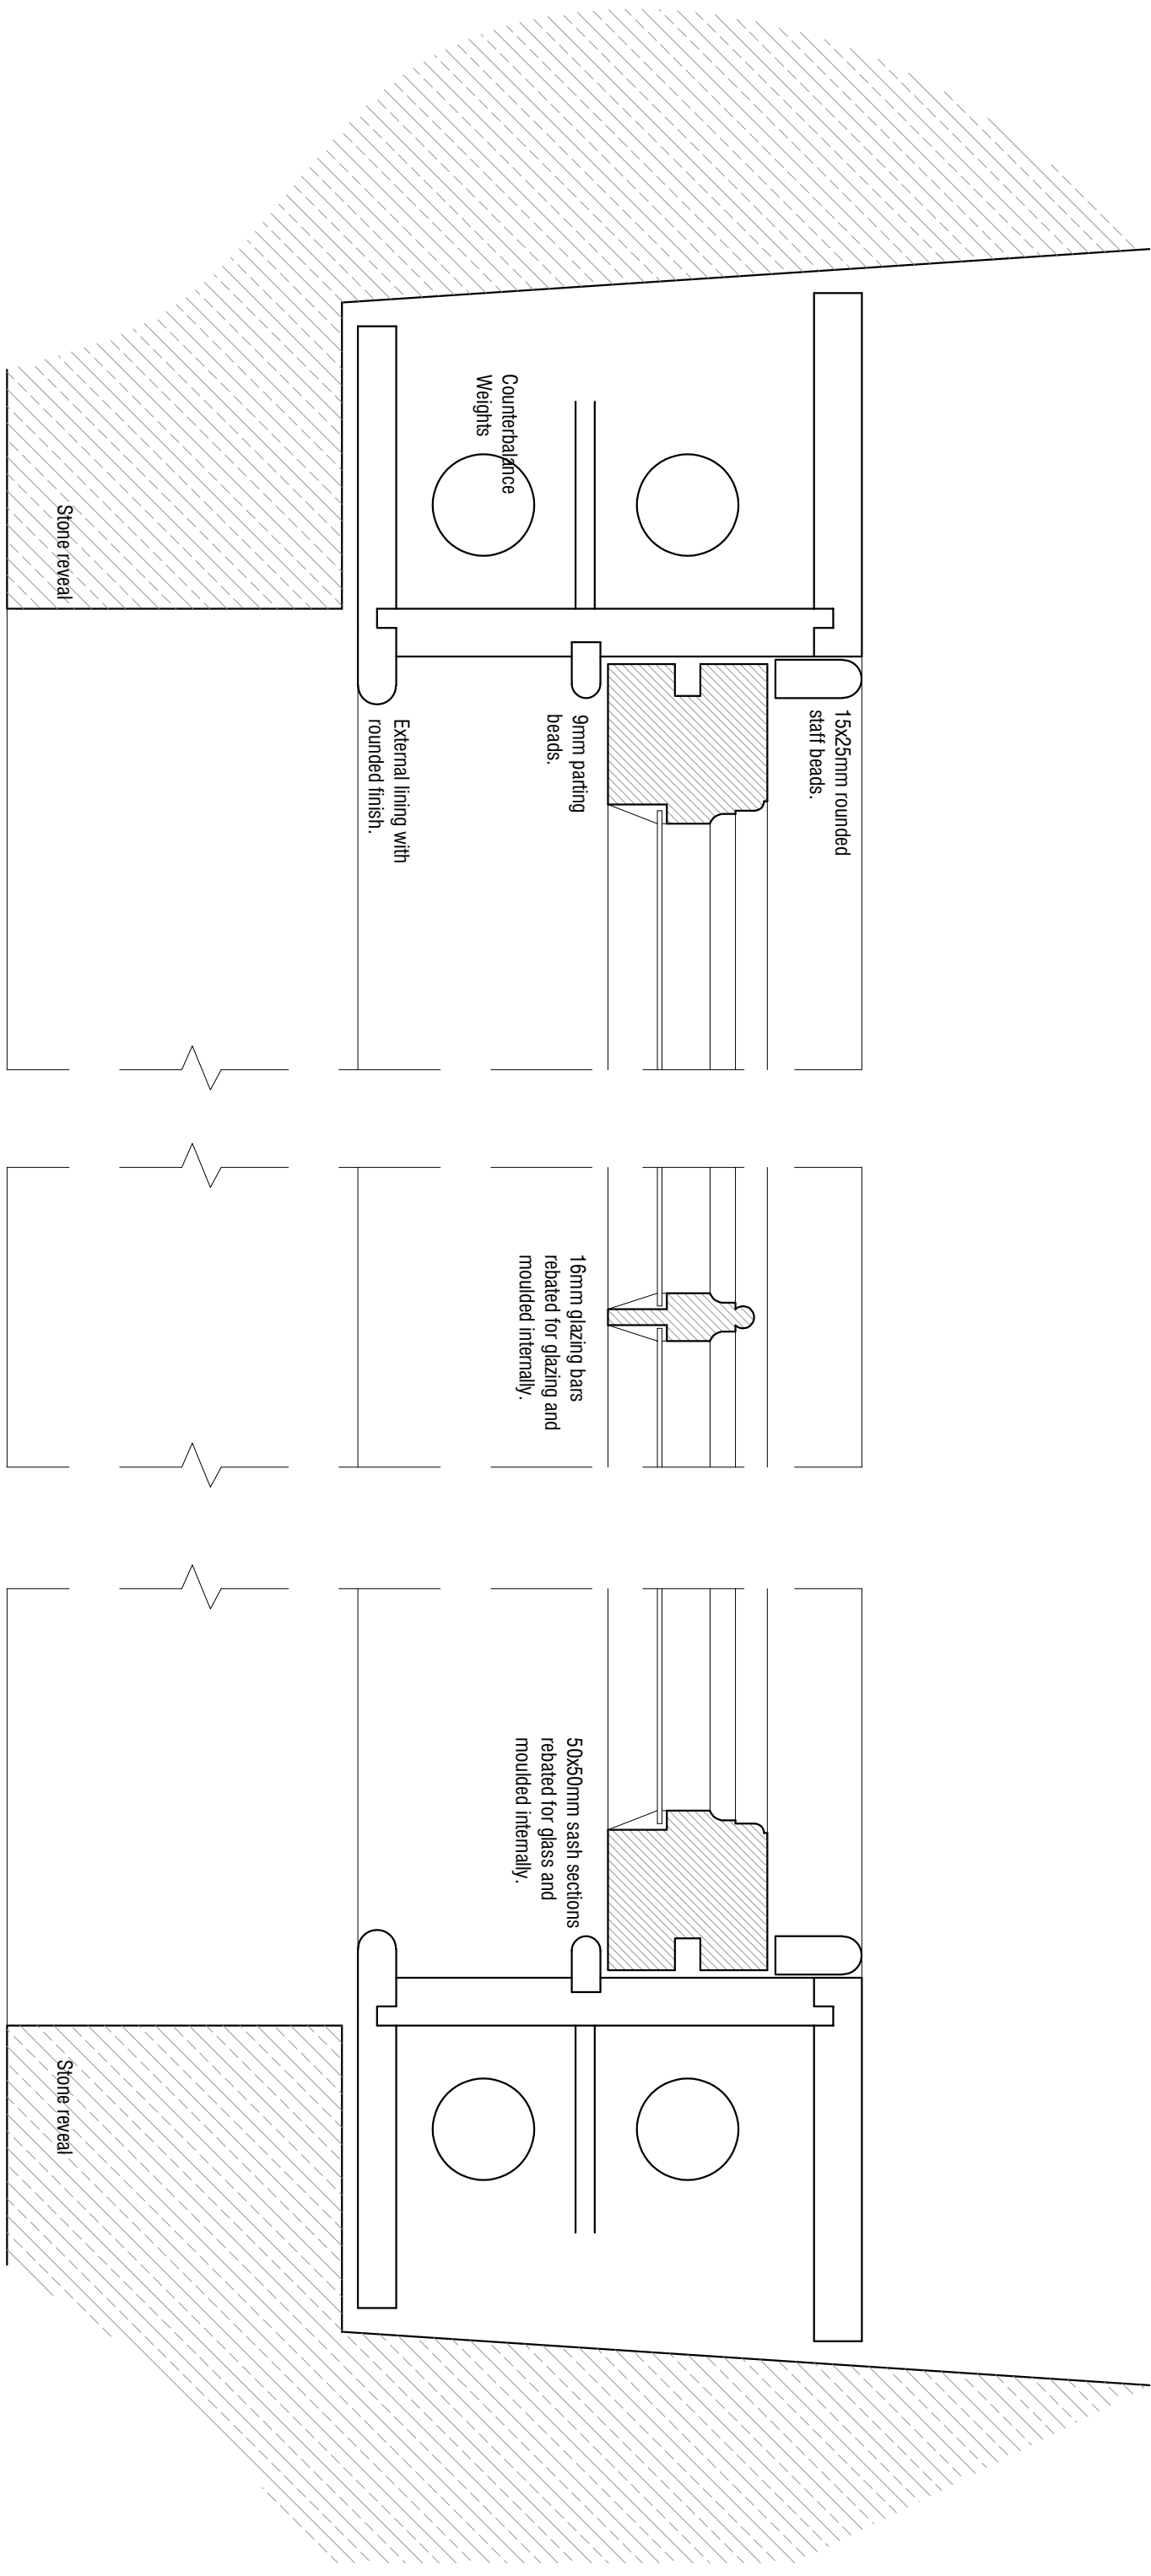

Existing Horizontal Section 1:2

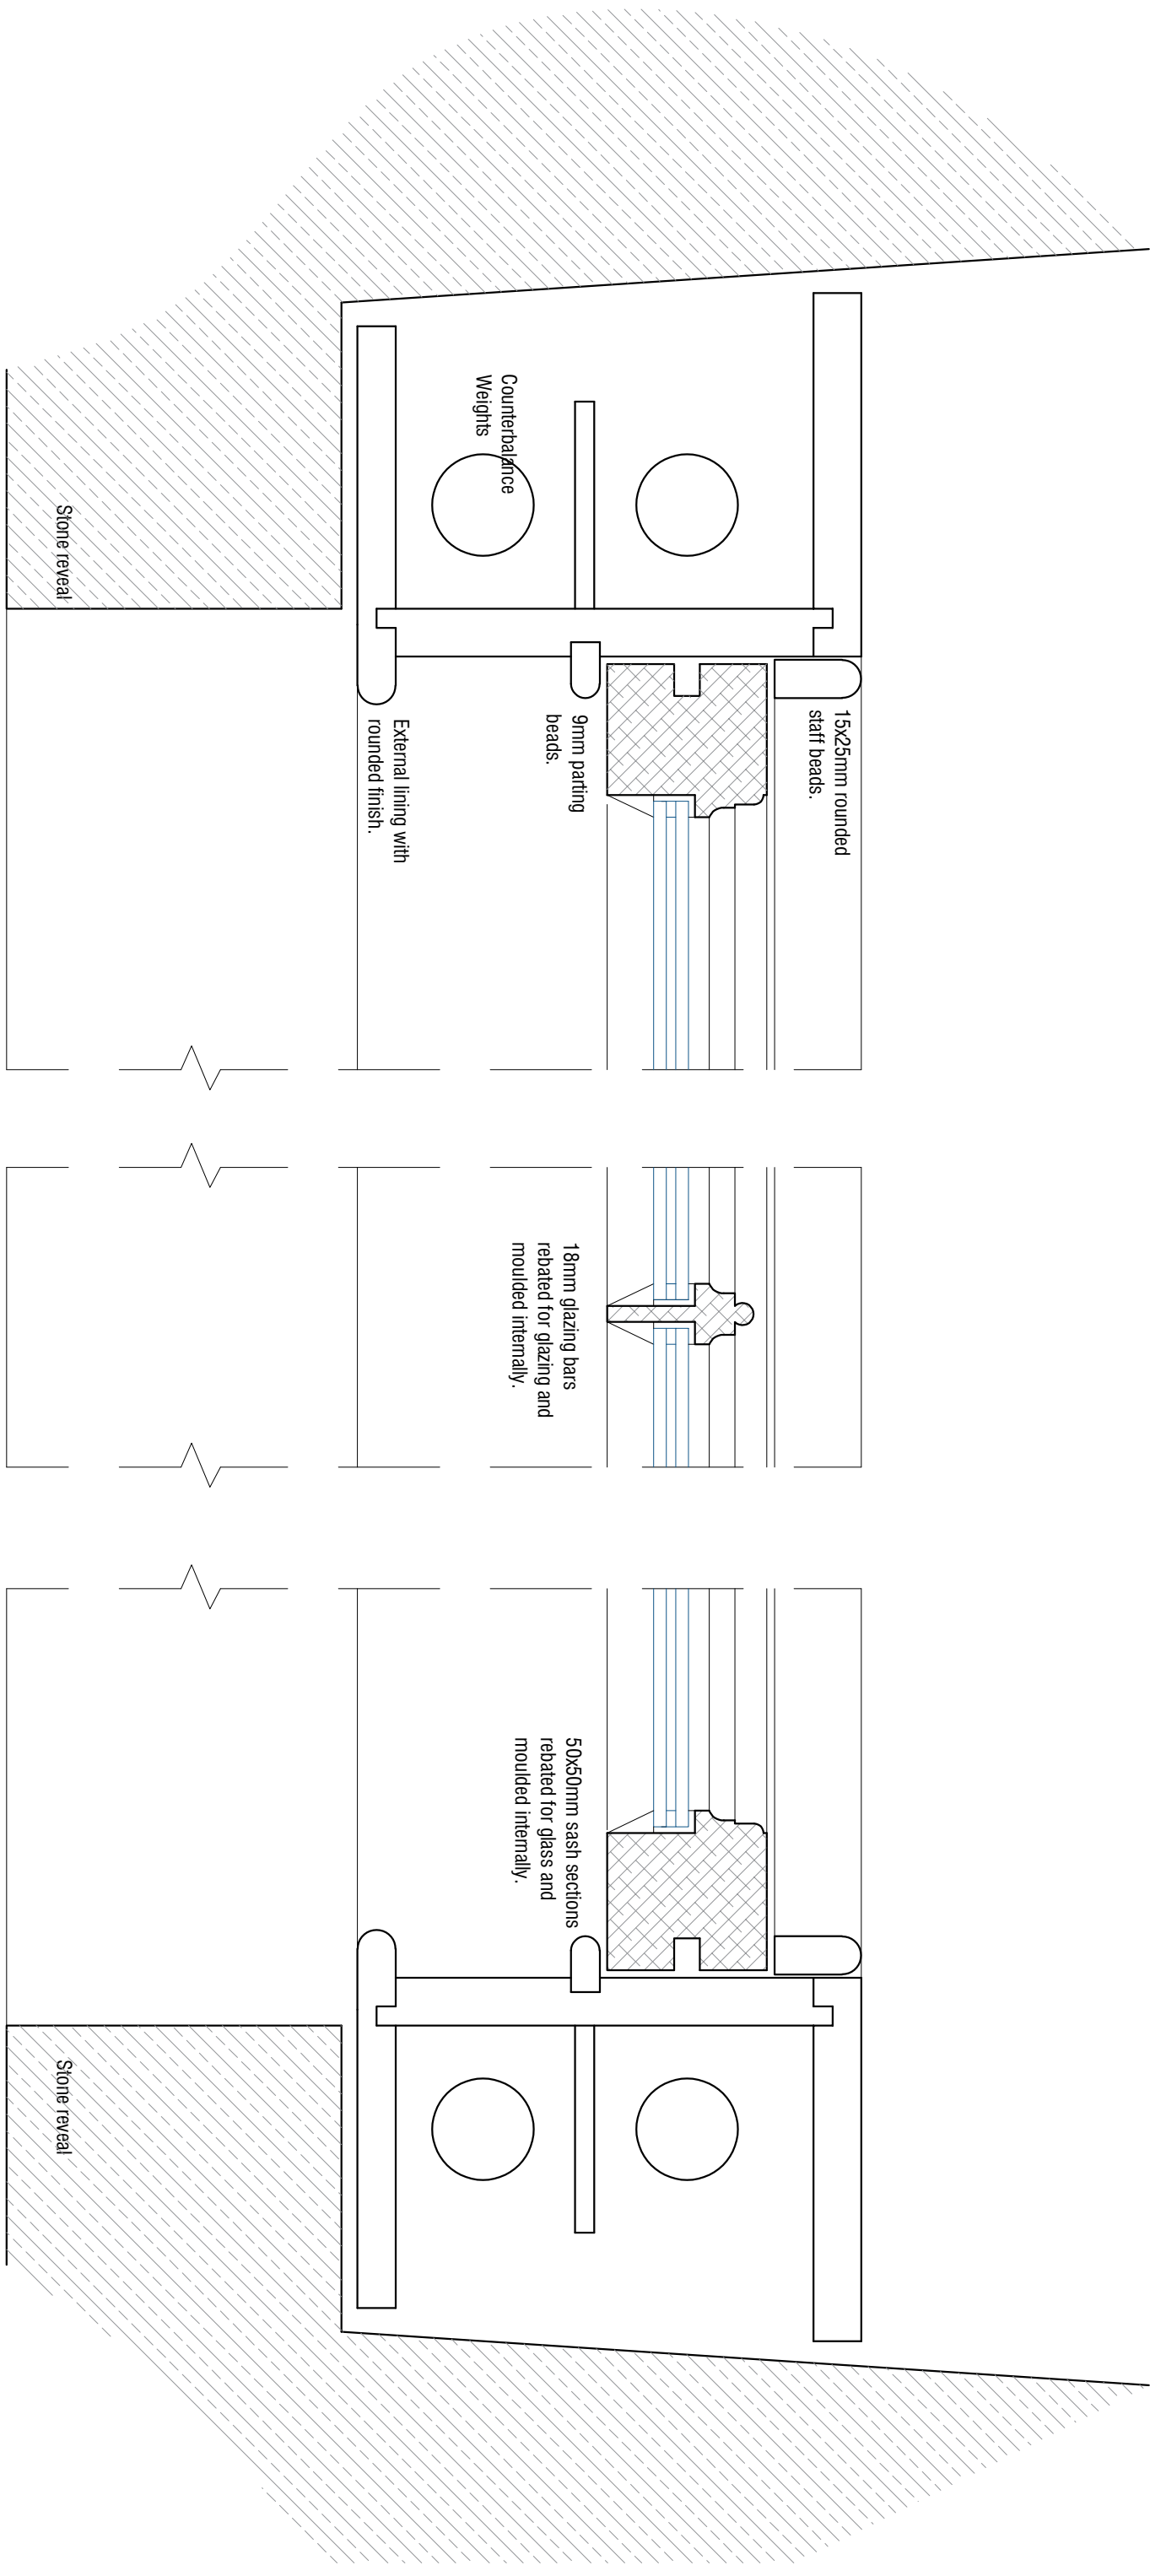

Proposed Horizontal Section 1:2

TYPE 1 WINDOW DETAILS

PROPOSALS

Osborne House
Burton Road
Monk Bretton
Barnsley S71 2JS

mbroothdesign

Fairfield House
Barnsley Close Barnsley
S70 2TS
T: 01709 254536
M: 07781 888300
E: mark@mbroothdesign.co.uk

Scale AS SHOWN @ A1 Drawn MJB

Date SEPT 2020 Ref. 13.39

Dwg No. P5 Rev. -

Copyright © mbroothdesign. All dimensions in millimetres unless otherwise stated.
Dimensions for setting out in existing buildings are to be checked and verified on site.