




WEST ELEVATION.

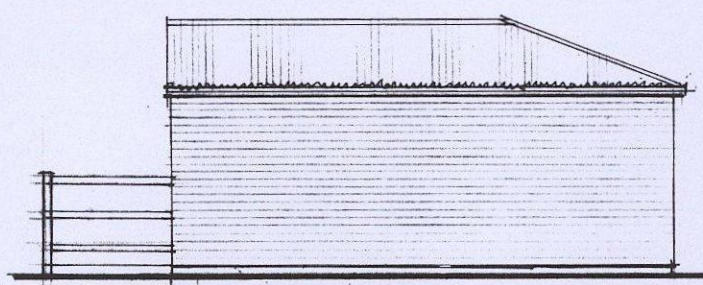


NORTH ELEVATION

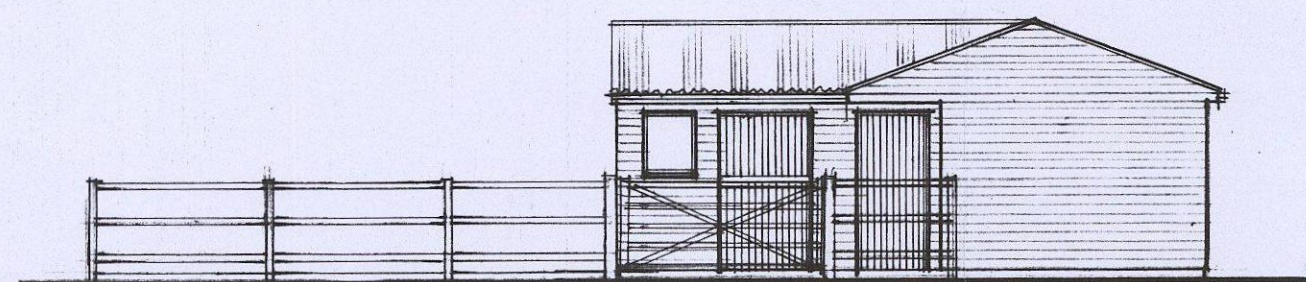


EAST ELEVATION

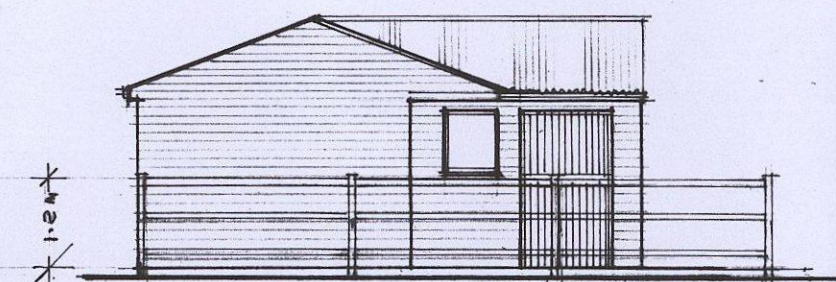


SOUTH ELEVATION

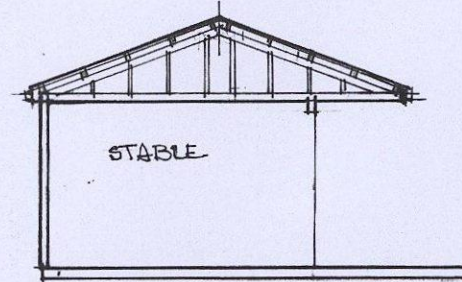


SECTION

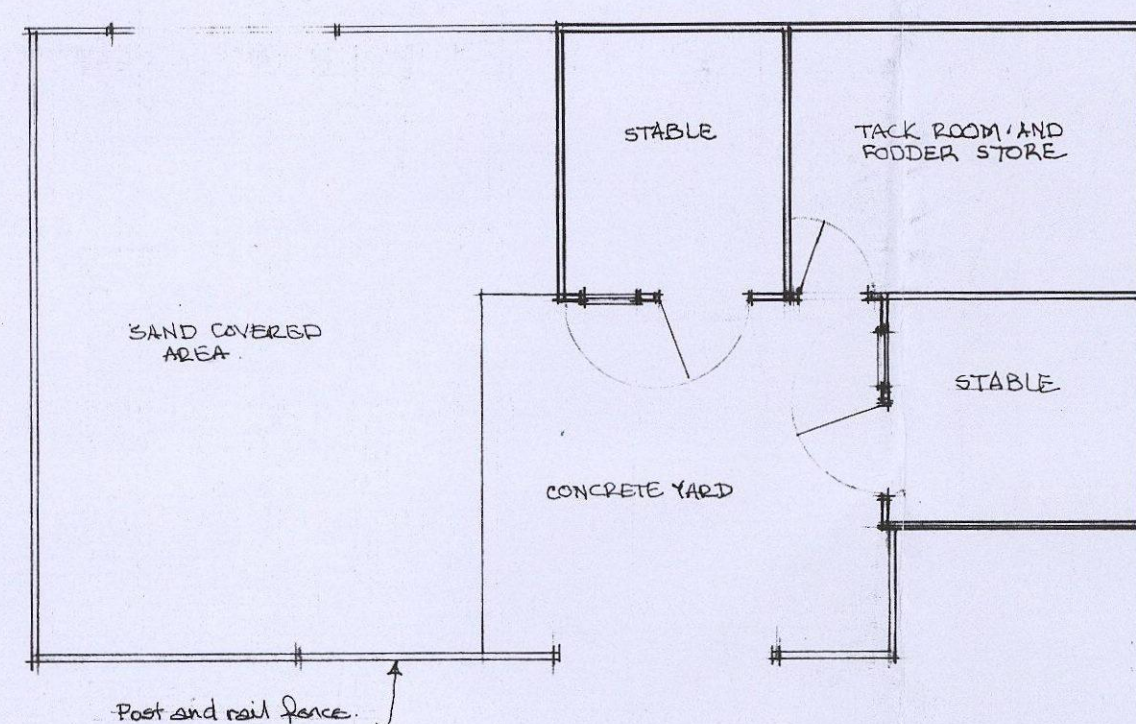

Stables to be formed in timber studwork, lined externally with skiplop boarding. Onduline black sheeting to roof with one clear roof sheet per stable.

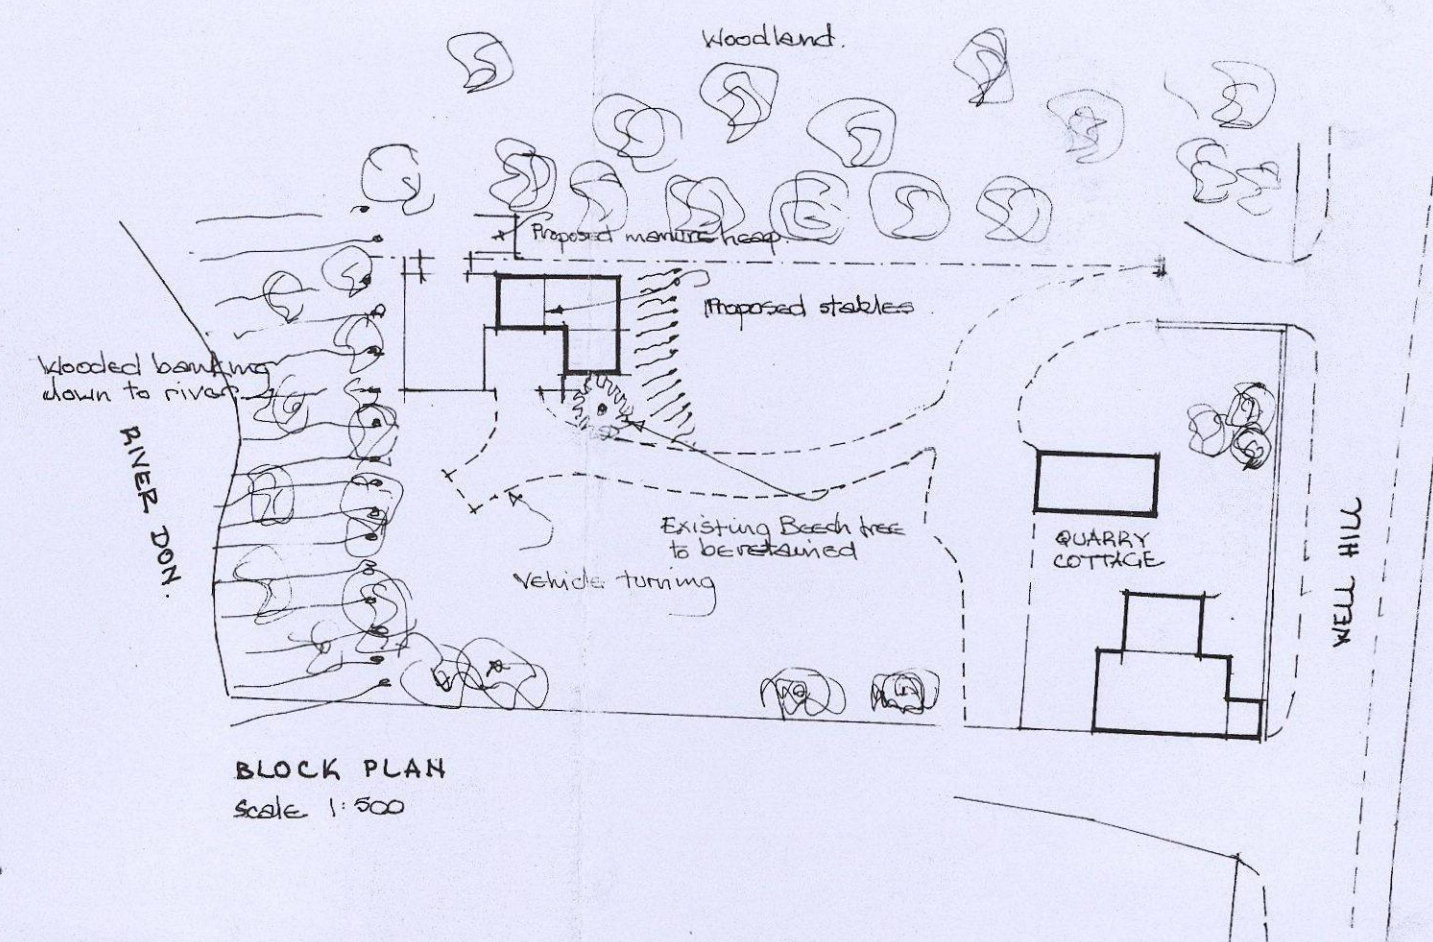

BLOCK PLAN
Scale 1:500

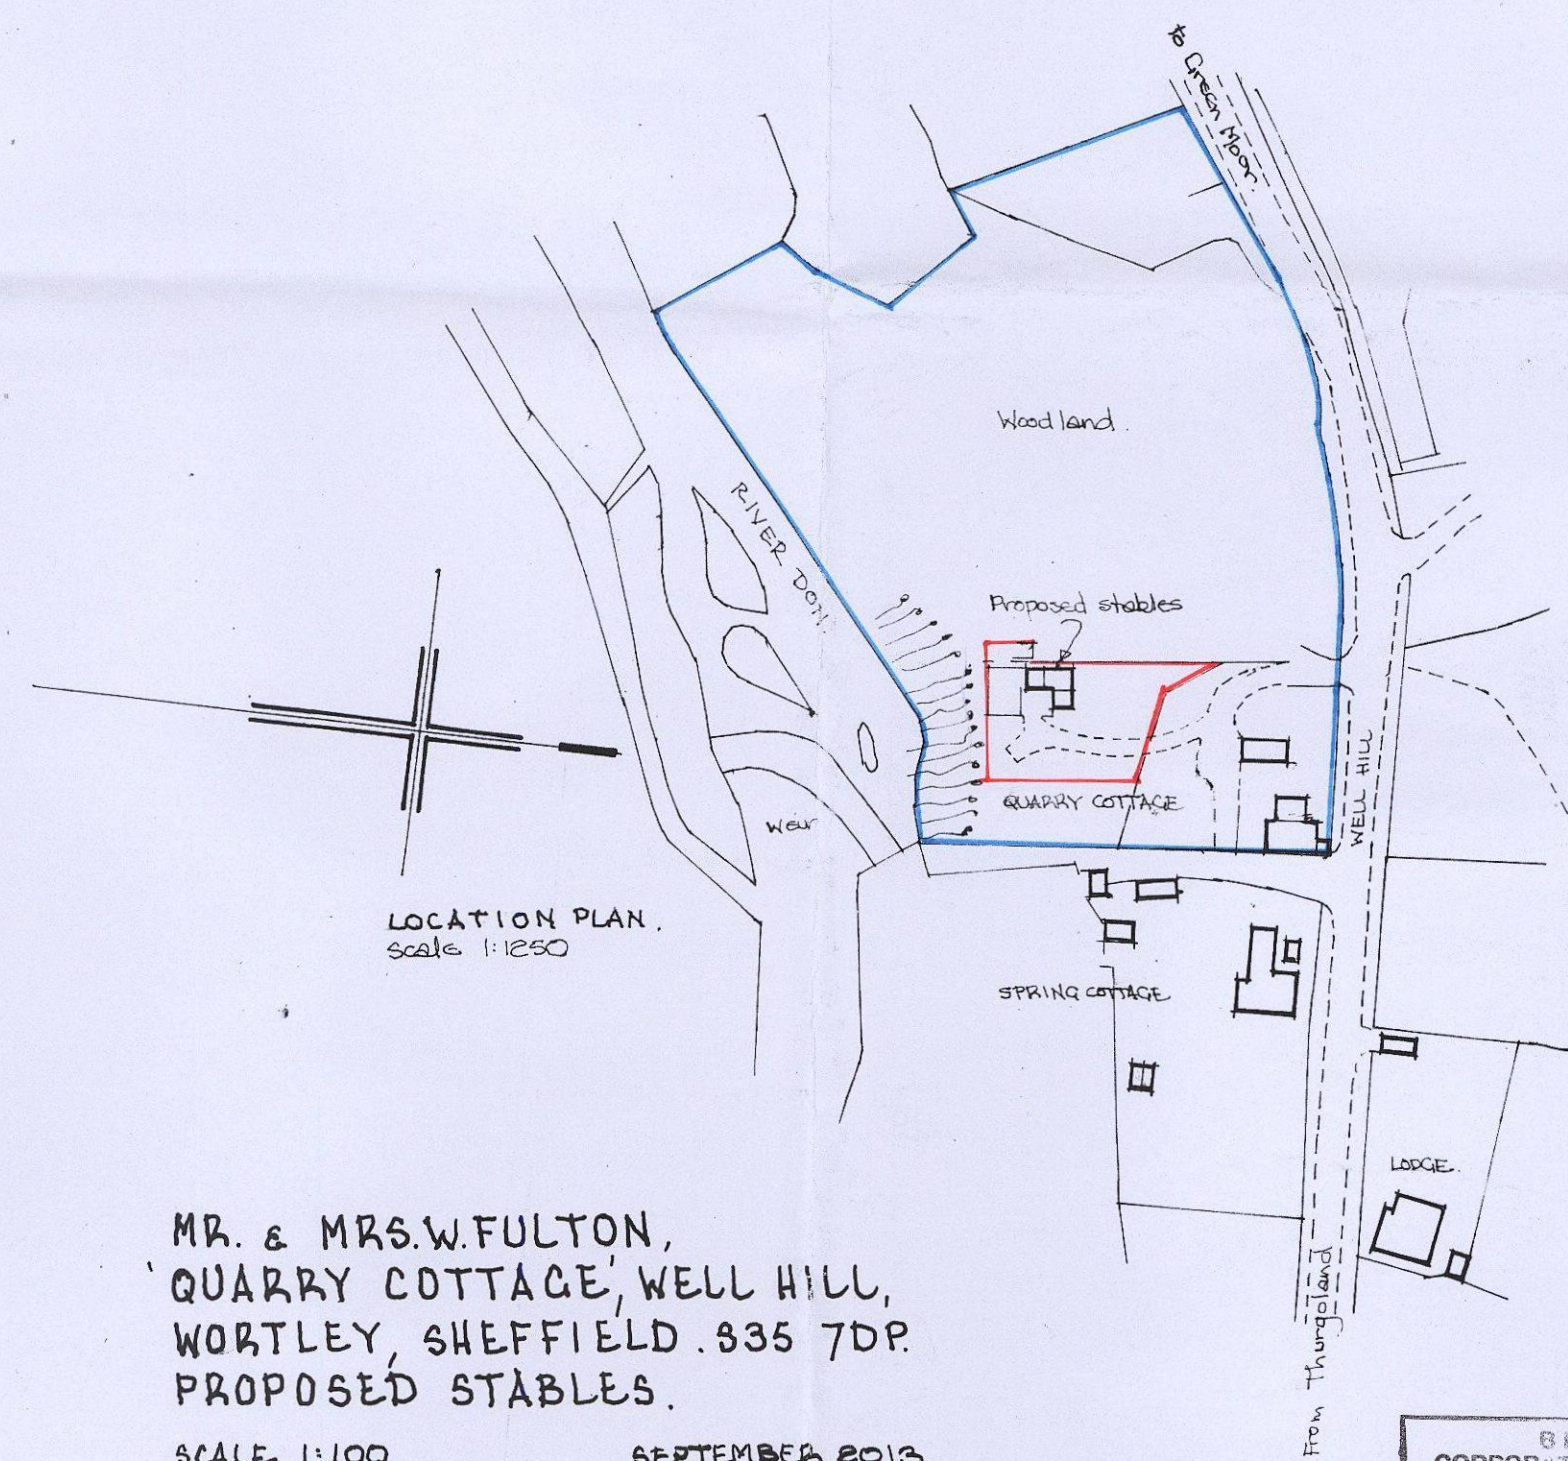

LOCATION PLAN
Scale 1:1250

MR. & MRS. W. FULTON,
'QUARRY COTTAGE', WELL HILL,
WORTLEY, SHEFFIELD. S35 7DP.
PROPOSED STABLES.

SCALE 1:100

SEPTEMBER 2013
Revised Oct. 2013

SHED
CORPORATE MAIL ROOM
07 OCT 2013
Received by:
ORIGINAL COPY