

Boundary Treatment Key

- No boundary treatments
- 1800mm high paladin fence
- New Gabion Basket Retaining Wall
- New RC Retaining Wall
- Existing Wall to remain
- 3m high close boarded timber acoustic fence

THIS DRAWING IS COPYRIGHT, AND REMAINS THE PROPERTY OF HTC ARCHITECTS. IT MUST NOT BE REPRODUCED, USED, DISCLOSED OR TRANSMITTED TO THIRD PARTIES IN ANY FORM, IN WHOLE OR IN PART, WITHOUT PRIOR WRITTEN PERMISSION.

DO NOT SCALE!
ALL DIMENSIONS SHOULD BE CHECKED ON SITE BEFORE WORK COMMENCES


INLINE WITH TOPOGRAPHICAL SURVEY, LANDFORM SURVEY DATED 03.07.15 DRAWING NUMBER 001.

SUBJECT TO CONFIRMATION OF CAR CHARGING POINT REQUIREMENT

SUBJECT TO LIGHTING PLAN

BASED ON LIDL 2017.2 SPEC

SUBJECT TO HIGHWAYS CONSULTANT DESIGN

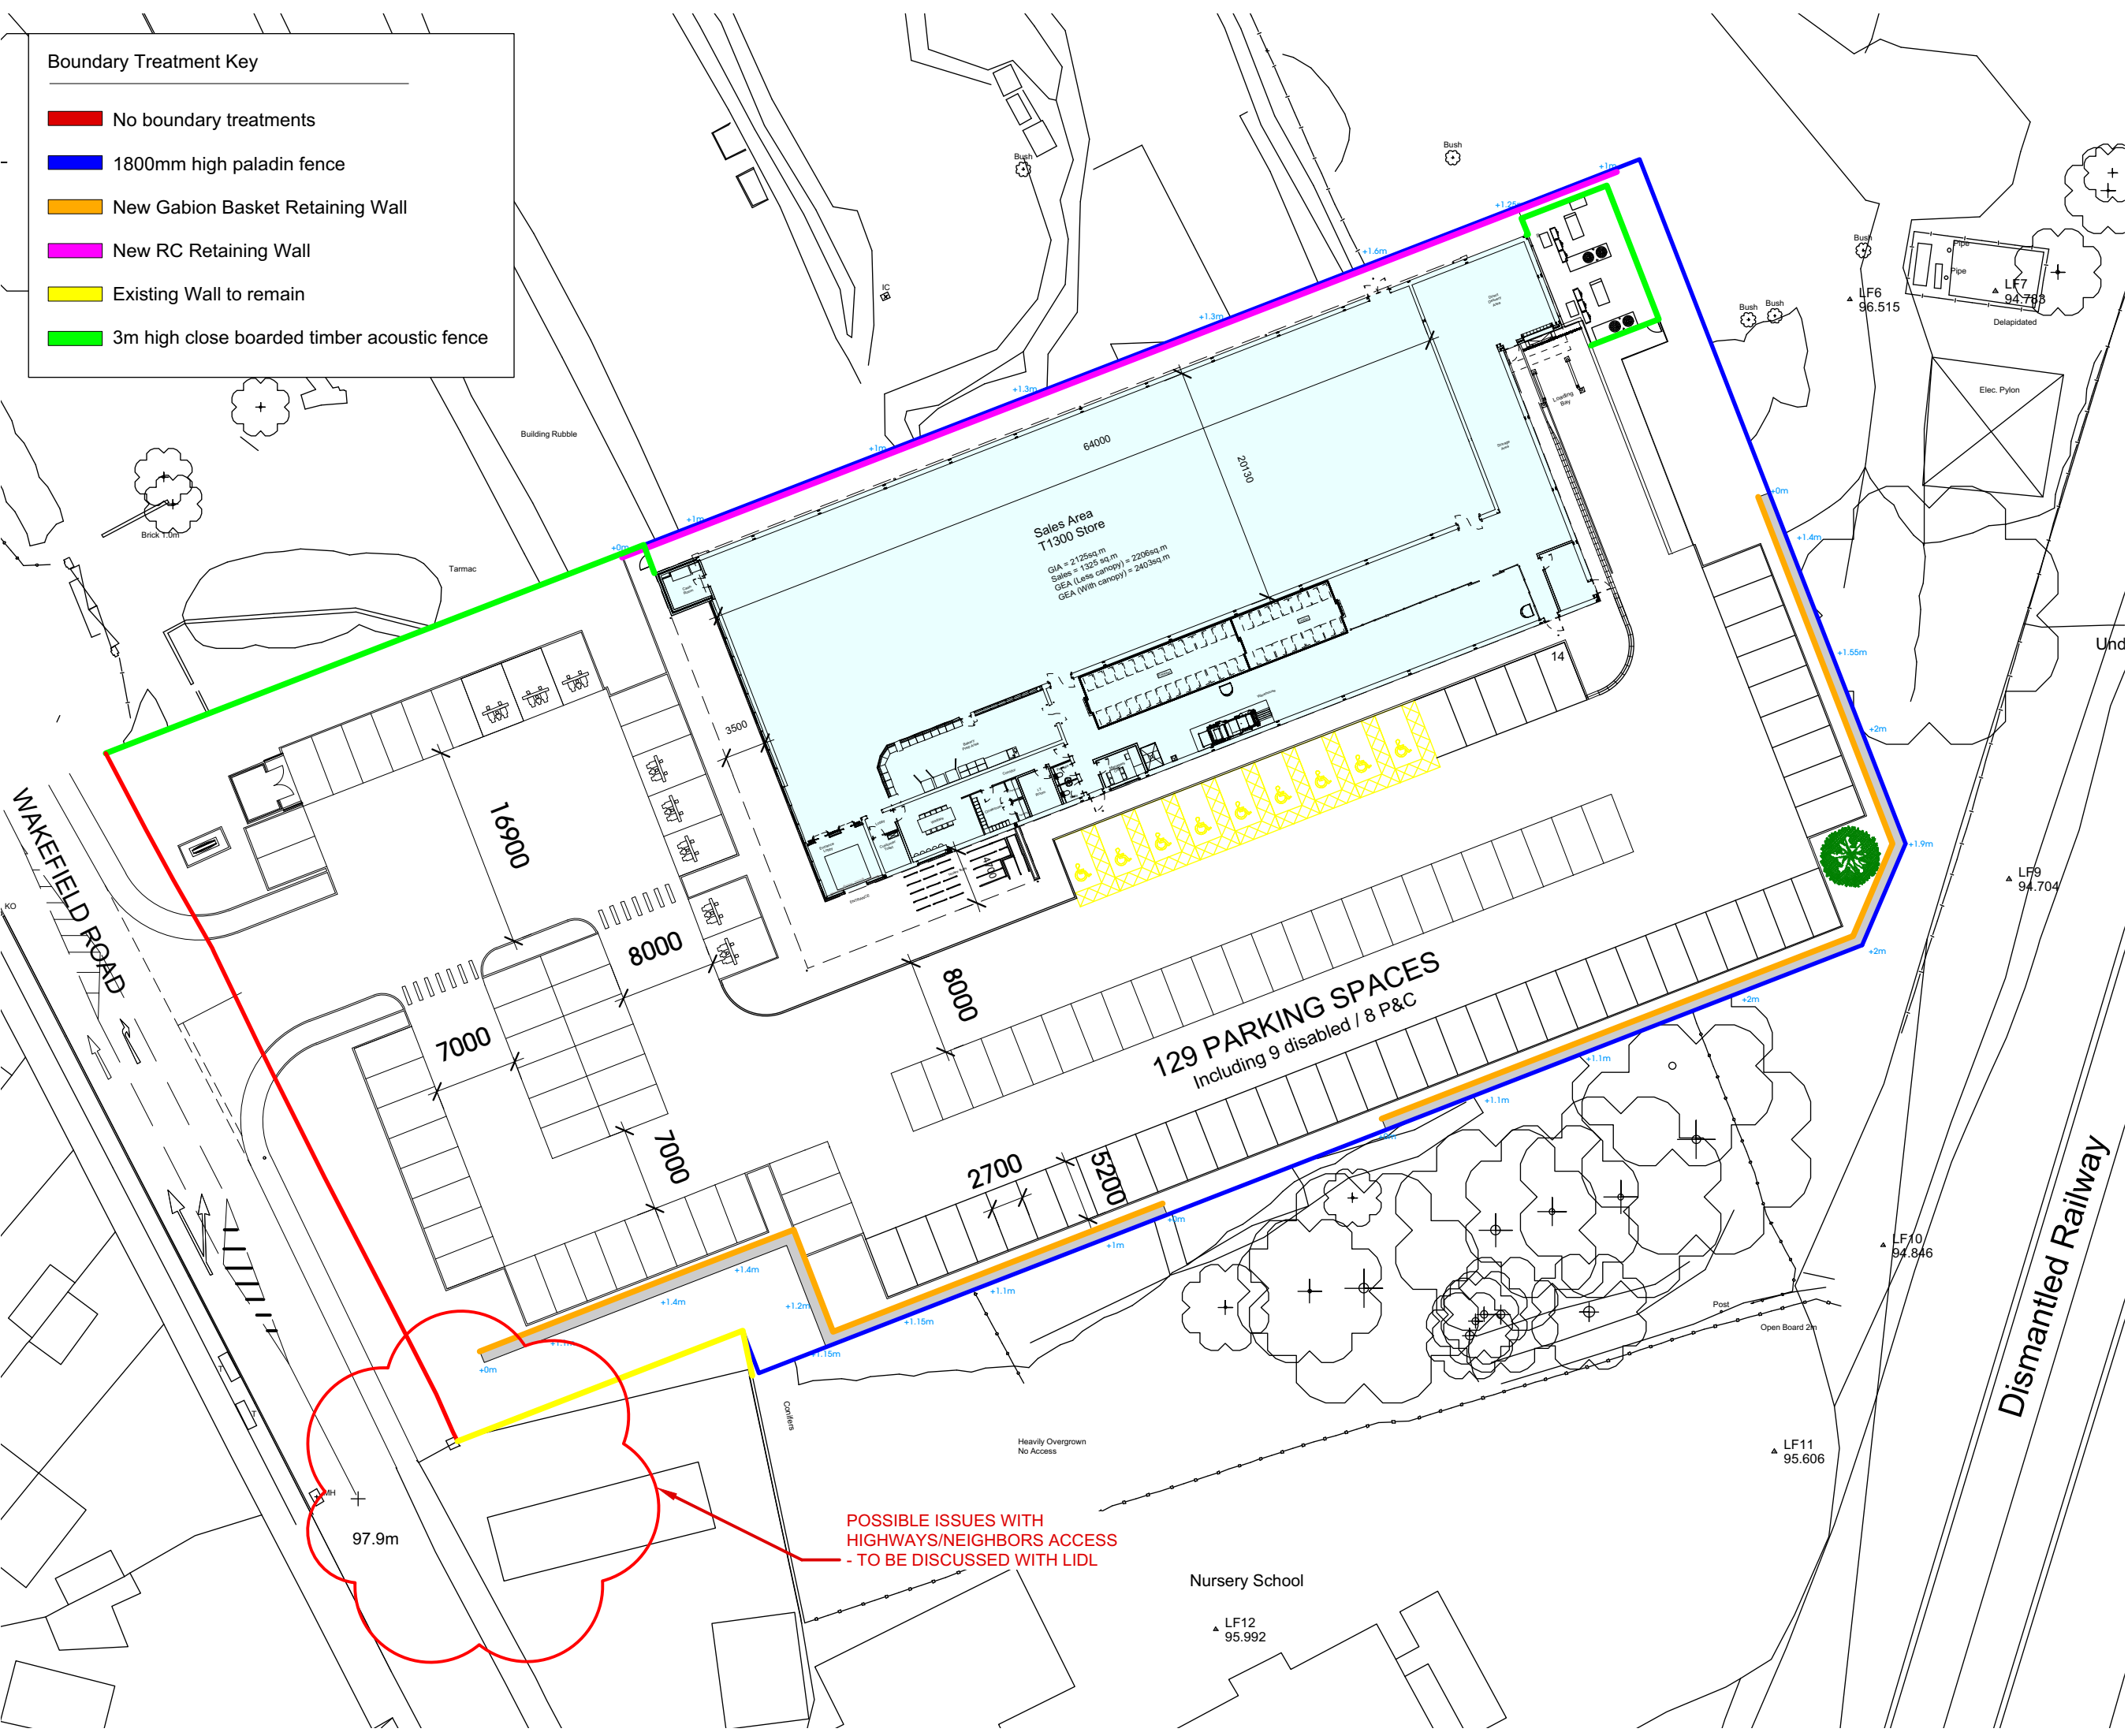

Refer to 1744 P407 for residual risks information

Rev	Date	Description	Drawn
B.	17.01.18	Highways layout altered, parking and site entrance updated. Retaining walls reduced to NW corner of site and altered to the SW of site.	AB
A.	21.12.17	Highways layout and site entrance updated. Timber fence updated to 3m, fencing around site perimeter updated.	PC

htcarchitects

York Place Studio
8 Britannia Street
Leeds
LS1 2DZ

T: (0113) 244 3457

W: www.htcarchitects.co.uk
E: info@htcarchitects.co.uk

client

Lidl UK GmbH

project

New Store
Wakefield Road,
Mapplewell

drawing title

Proposed Type 1300
Boundary Treatments Plan

date July 2017

status Planning Issue

scale 1:500 @ A3

drawn AB checked LS

job no. 1744 dwg no. P402 rev. B