




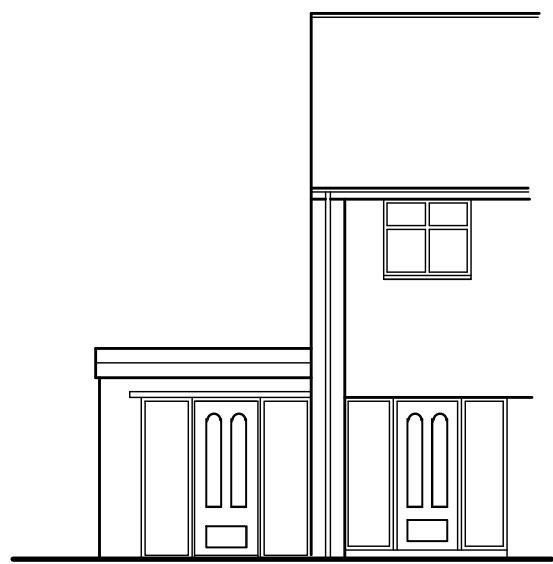

Existing Front Elevation  
scale 1:100

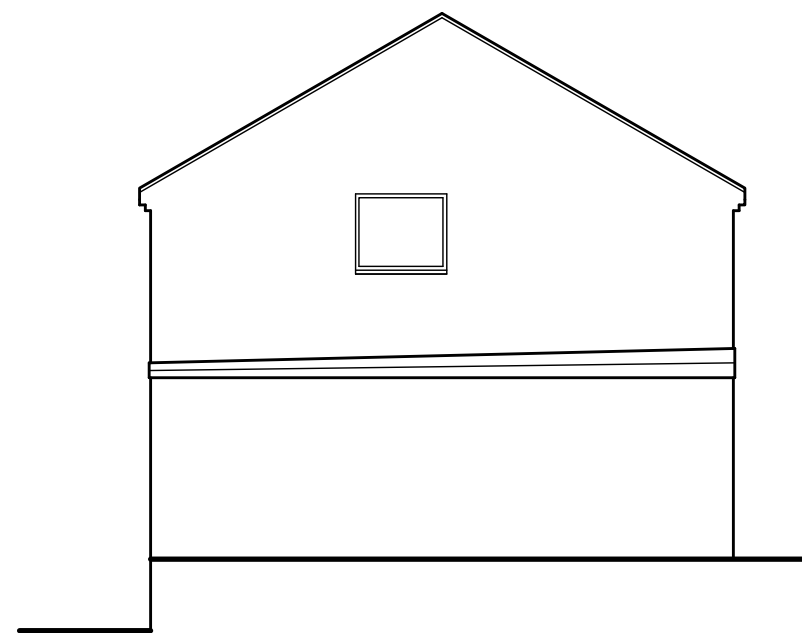


Existing Side Elevation  
scale 1:100

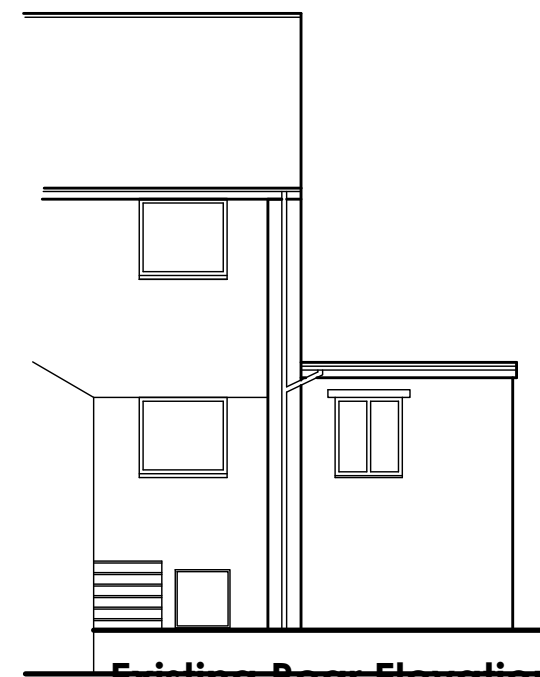


Existing Rear Elevation  
scale 1:100



Proposed Front Elevation  
scale 1:100

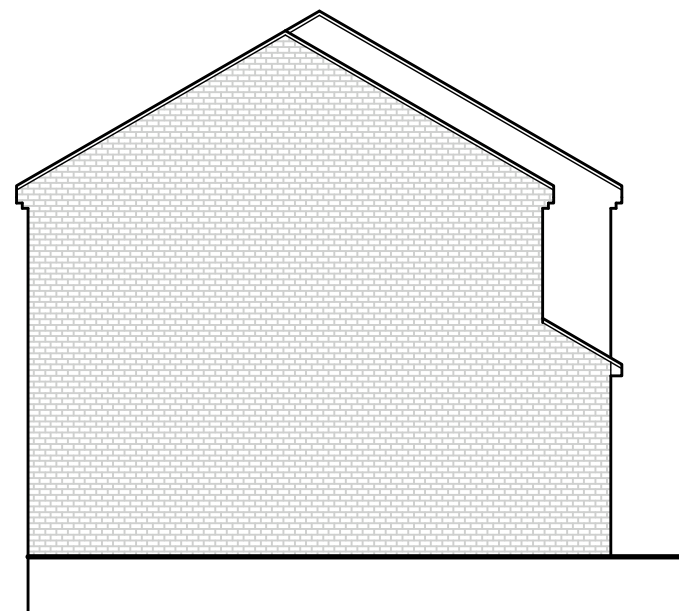


Proposed Side Elevation  
scale 1:100

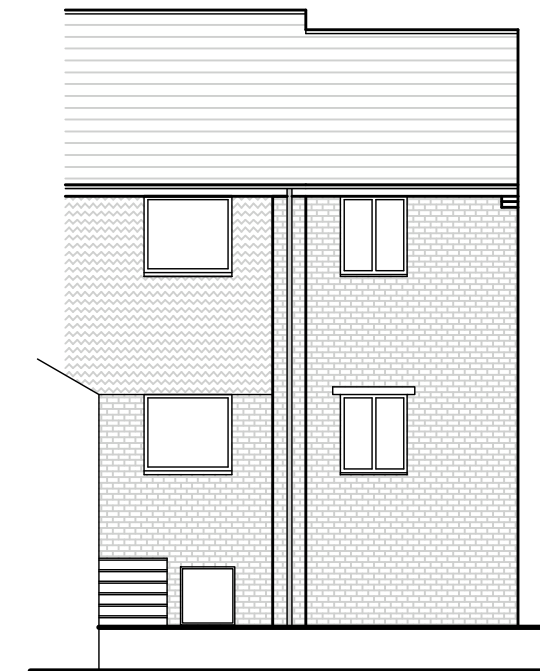


Proposed Rear Elevation  
scale 1:100



Location Plan  
scale 1:1250

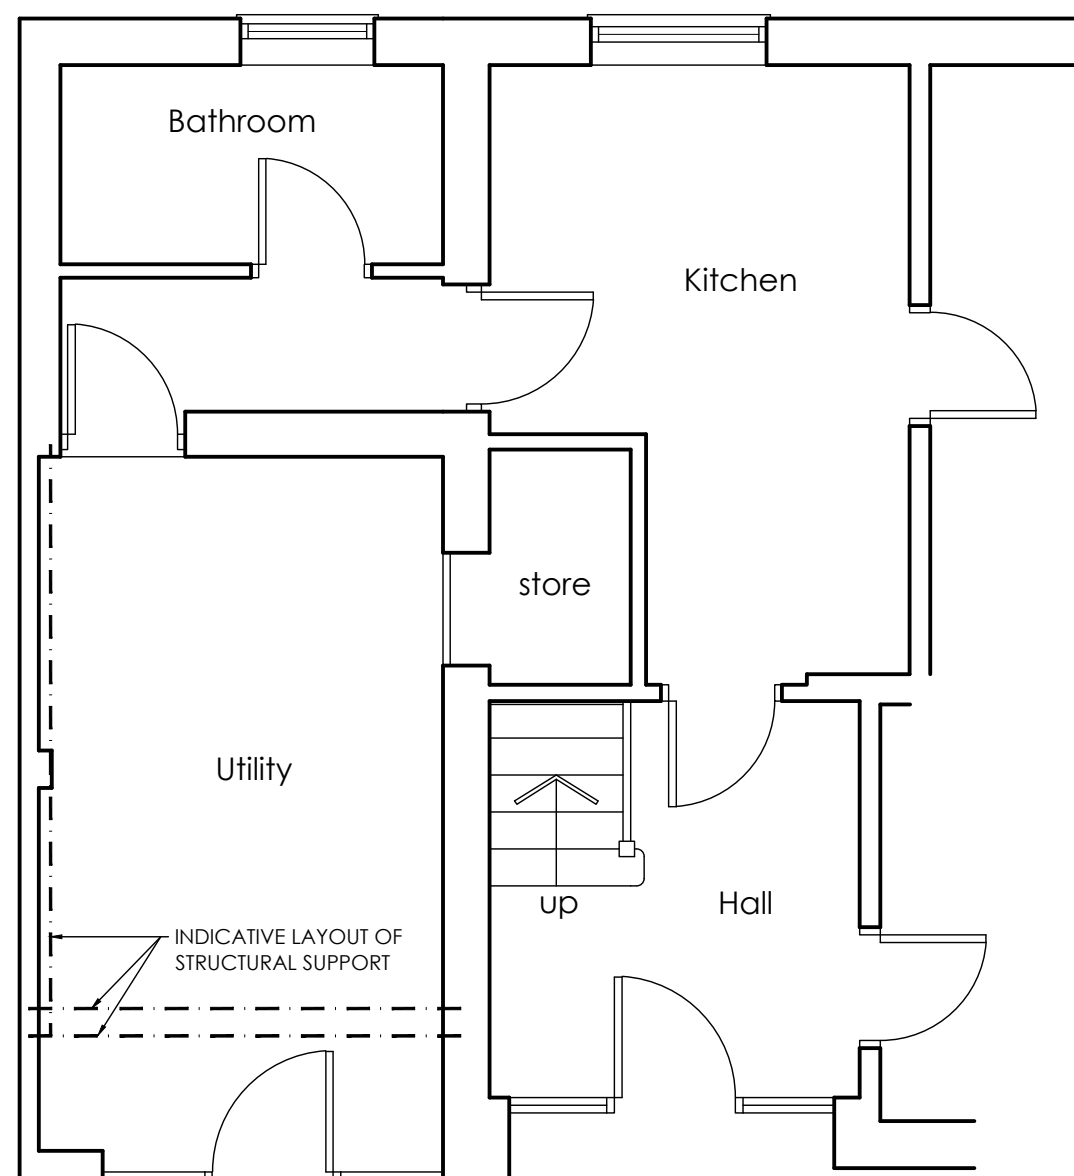

Proposed Ground Floor Plan  
scale 1:50

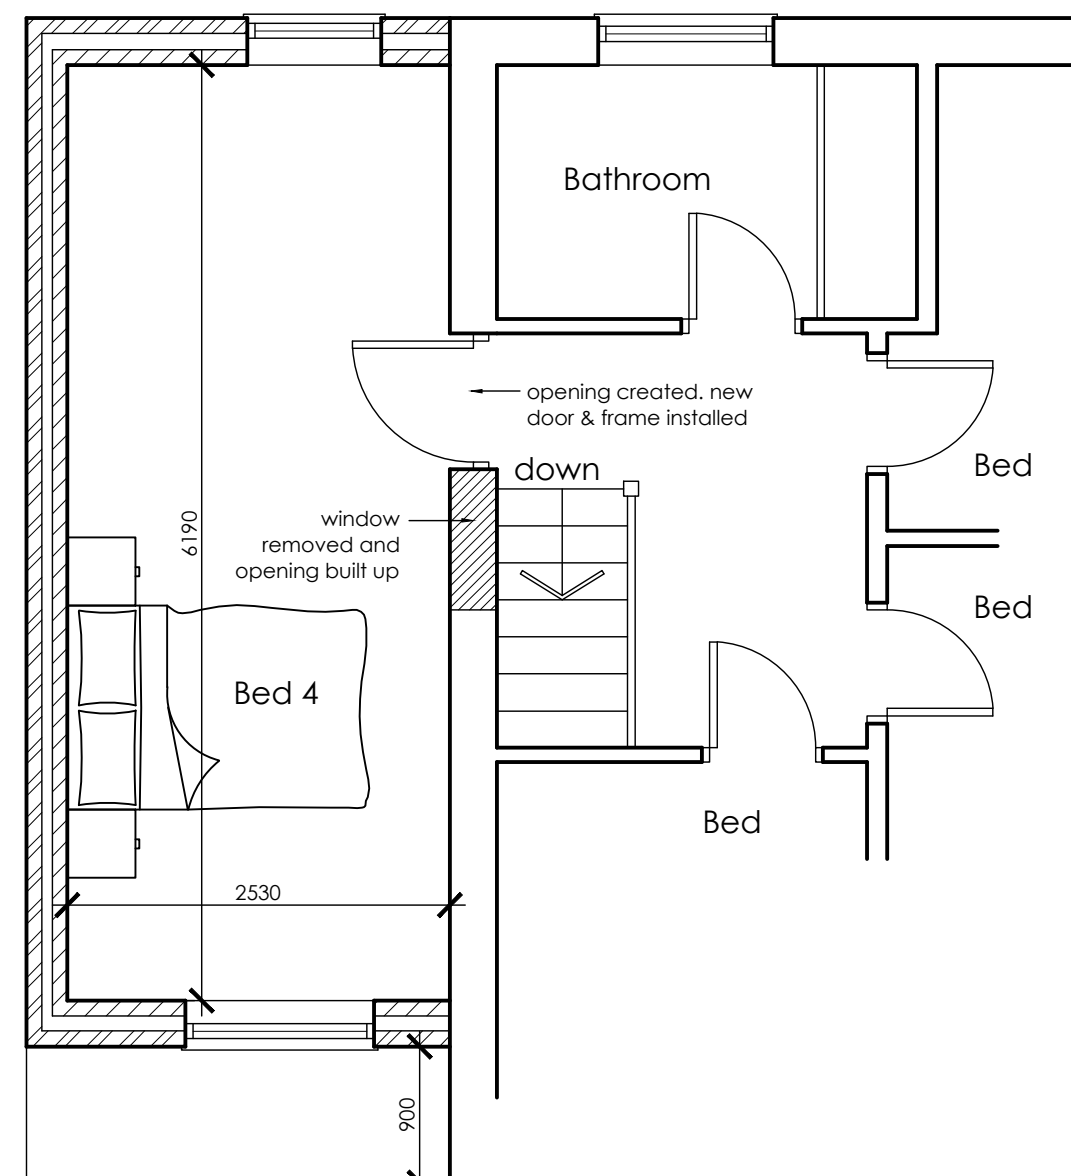

Proposed First Floor Plan  
scale 1:50

|   |        |                                 |                                                                                 |  |                             |   |                     |  |
|---|--------|---------------------------------|---------------------------------------------------------------------------------|--|-----------------------------|---|---------------------|--|
| <div><div>WhiteAgus<br/>PARTNERSHIP</div></div> |        |                                 | 8 MORSTON BUSINESS PARK,<br>WHALEY ROAD, BARUGH GREEN,<br>BARNSELEY,<br>S75 1HQ |  |                             | Phone: 01226 208482<br>Fax: 01226 283030<br>Email: info@whiteaguspartnership.co.uk<br>Web: www.whiteaguspartnership.co.uk |                     |  |
| ARCHITECTURAL SERVICES AND SURVEYORS                                                                                                 |        |                                 |                                                                                 |  |                             |   |                     |  |
| Project.<br>FIRST STOREY SIDE EXTENSION<br>13 WORDSWORTH ROAD, MONK BRETTON<br>BARNSELEY, S71 2DF                                    |        |                                 |                                                                                 |  | Client.<br><br>MRS S. EVANS |   |                     |  |
| Drawing<br>Title.<br><br>PLANS & ELEVATIONS                                                                                          |        |                                 |                                                                                 |  | Date.<br>FEB 2015           |   | Scale.<br>1:50 @ A2 |  |
|   |        |                                 |                                                                                 |  | Ref.<br>14-124              |   | Dwg. No.<br>01      |  |
| Date   | Suffix | Description                     |                                                                                 |  | Date                        | Suffix   | Description         |  |
| 17/02/2015   | A      | REVISED TO CLIENTS REQUIREMENTS |                                                                                 |  |                             |   |                     |  |