



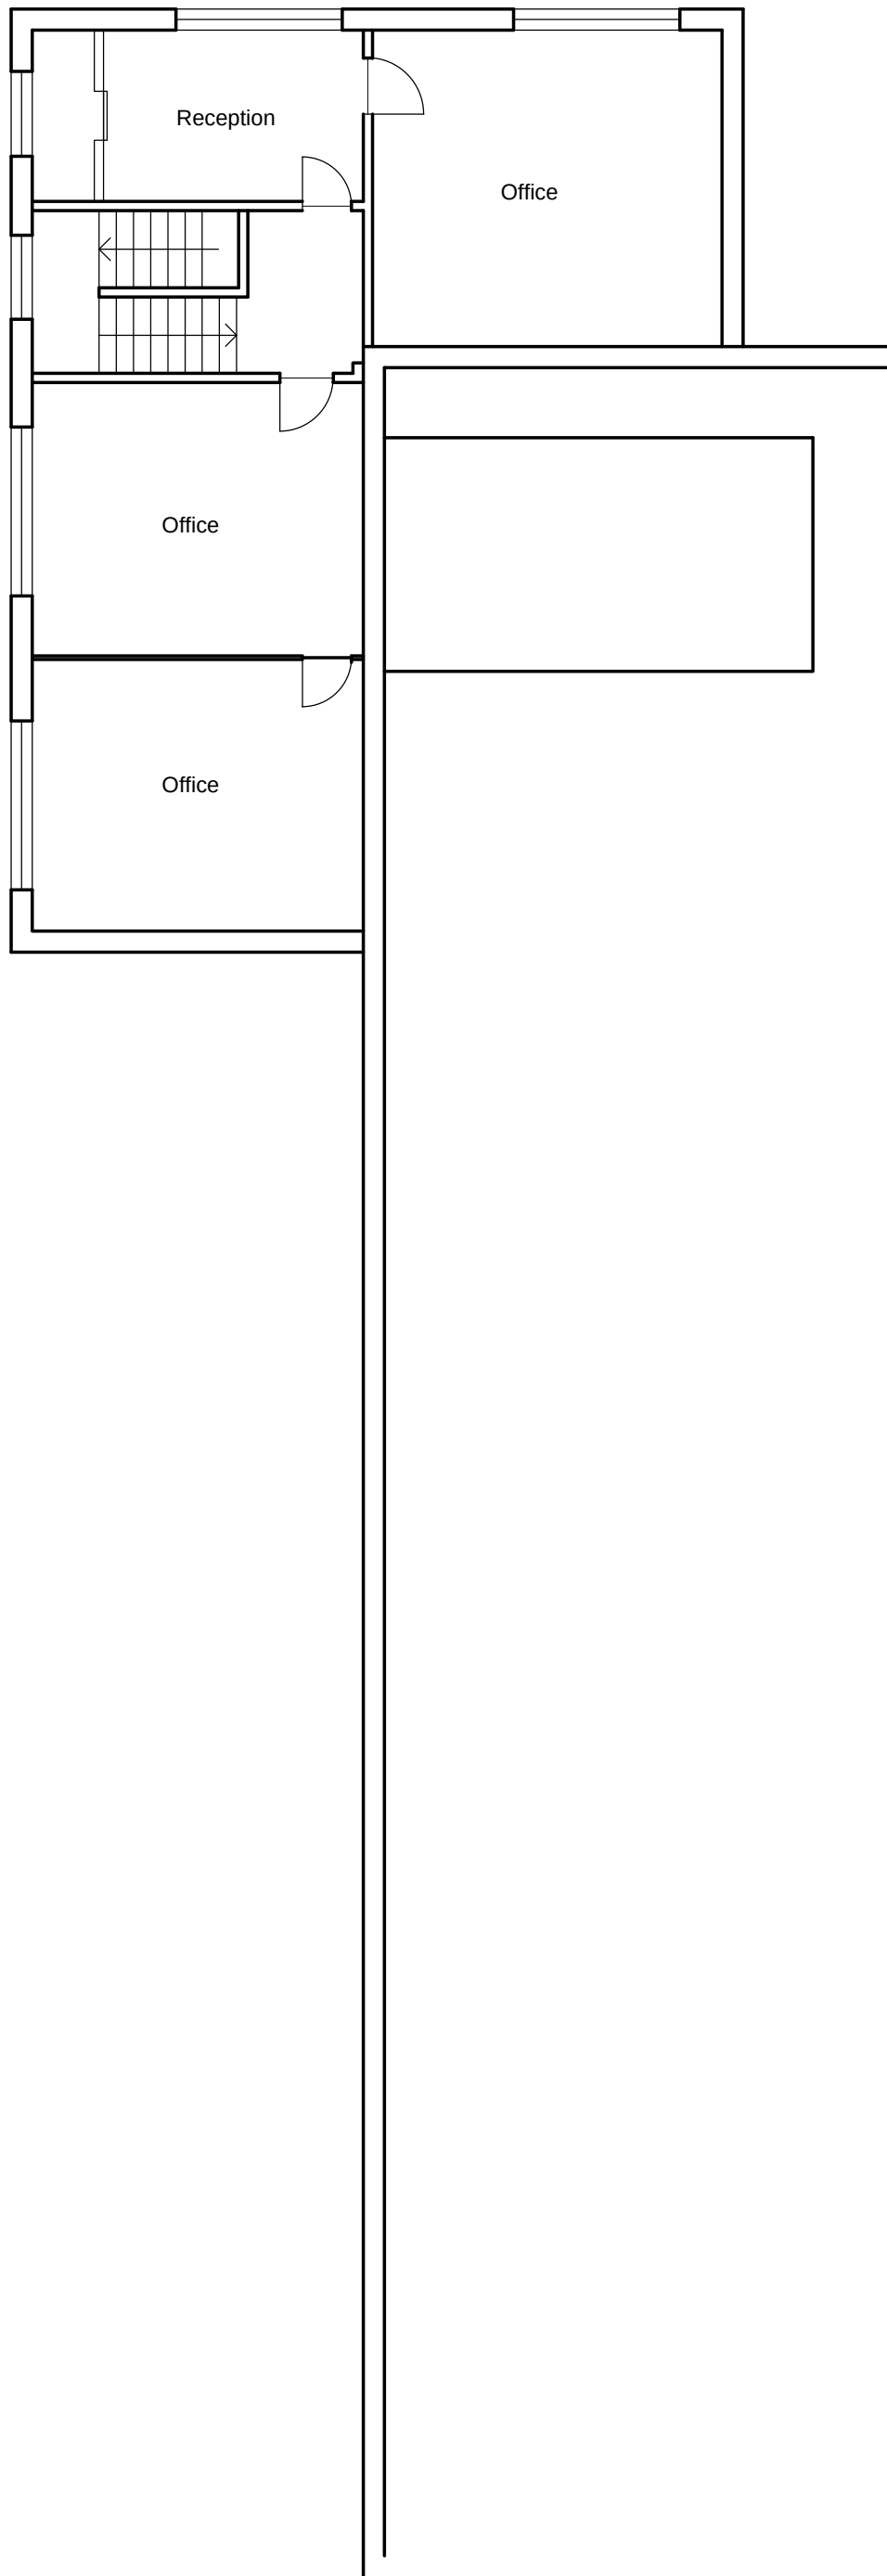

EXISTING FIRST FLOOR

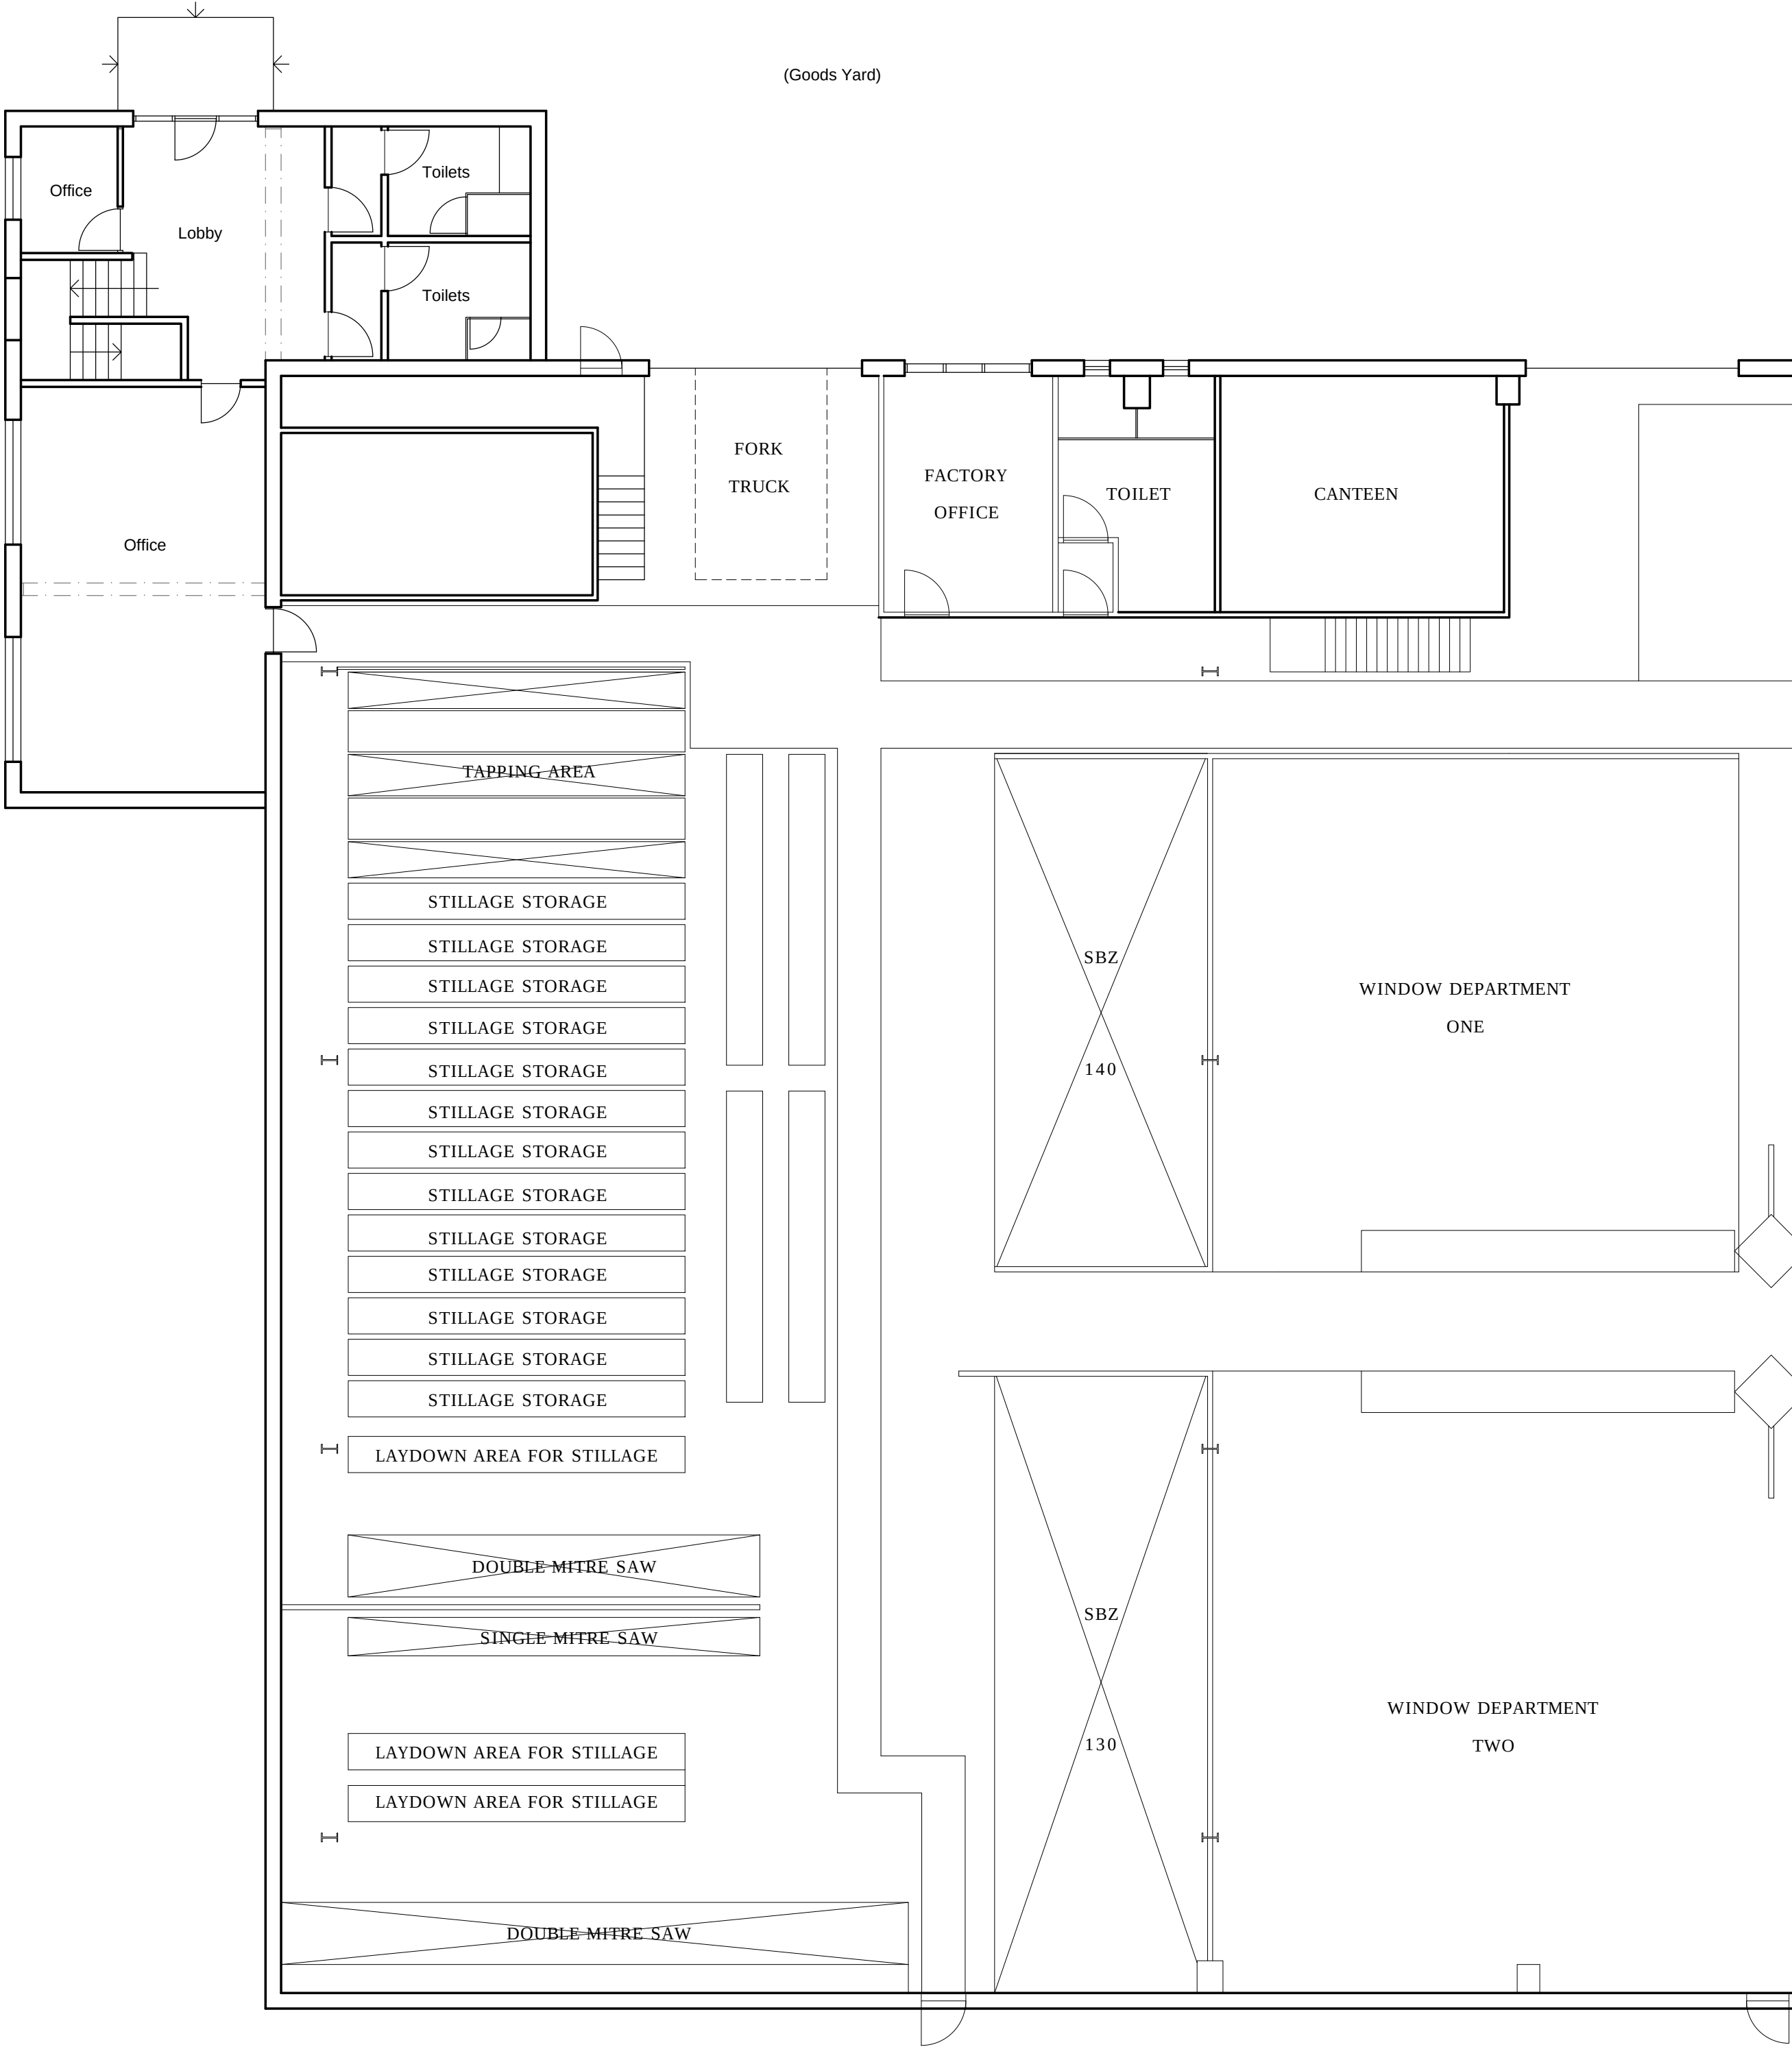

EXISTING GROUND FLOOR

Rev	Date	Initials	Comment
~			~

aba

Globe Works Paulstone Road
Sheffield S6 5AE
0114 201 5055
www.abarchitecture.co.uk

architecture and interiors

Client

Fox Aluminium Ltd

Project

Office Extension & Cladding Proposals
Fox Aluminium Ltd
Wentworth Way
Tankersley
Barnsley
S75 3DH.

Drawing Name	
Existing Floor Plans	
Drawn By	
AB	
Date	April 2016
Scale	1:100 (@ A1)
Status	
Information	
Drawing no.	1663. 01
Revision	~

This drawing is the copyright of ABA architecture limited. Copyright is reserved by them and the drawing is issued on condition that it is not copied, reproduced, retained or disclosed to any unauthorised persons, either wholly or in part, without the written consent of ABA architecture limited. This drawing has been prepared for presentation purposes only. Consultants wishing to use the drawing for guidance must check all dimensions on site prior to finalising their element of work to be undertaken.