


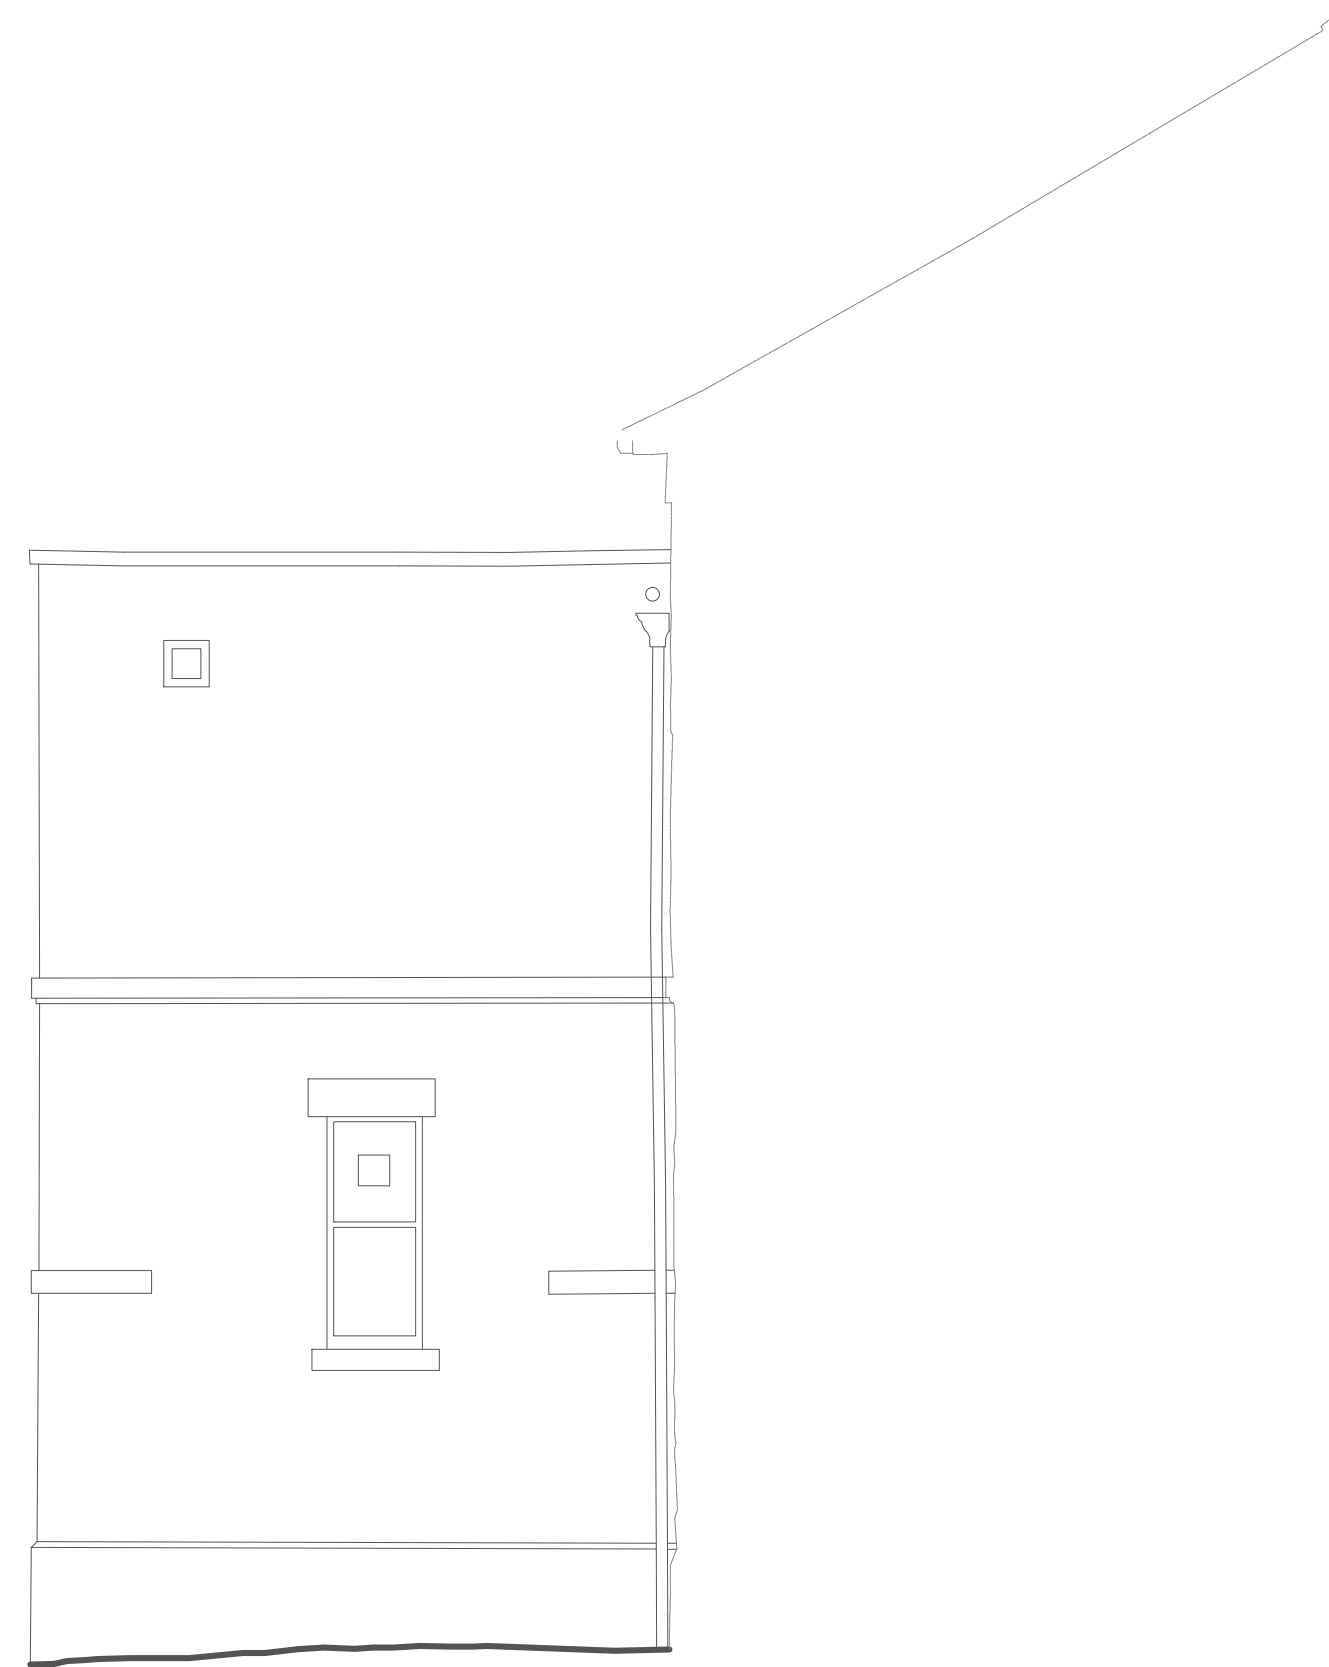

4 South Elevation
1000 1:50 @ A1



1 North Elevation
1000 1:50 @ A1



6 East Elevation 2
1000 1:50 @ A1



Notes: 22/09/2023 17:28:25

Drawings are based on survey data and may not accurately represent what is physically present.

Do not scale from this drawing. All dimensions are to be verified on site before proceeding with the work.


All dimensions are in millimeters unless noted otherwise.

Purcell shall be notified in writing of any discrepancies.

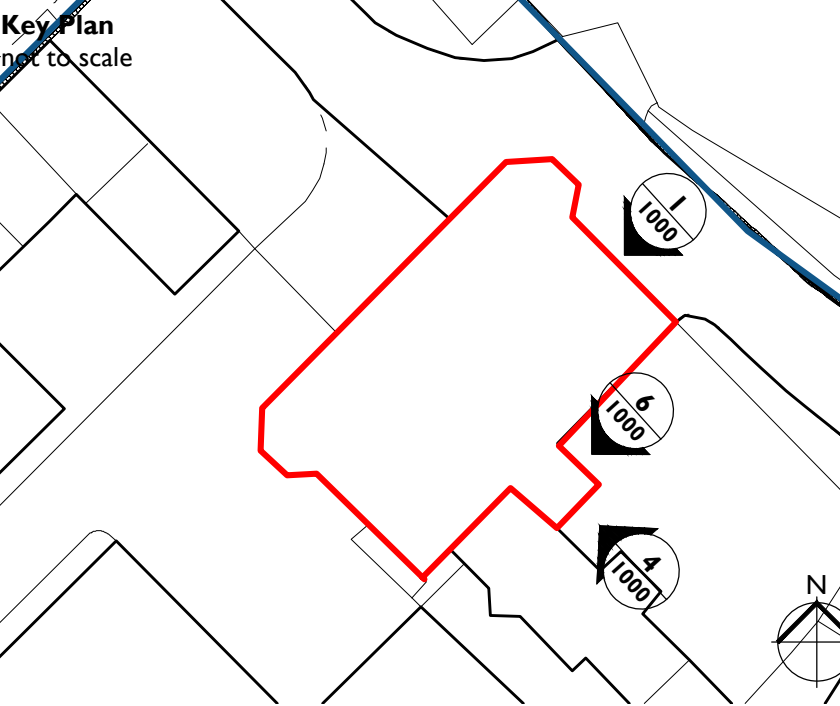 

C01	22/09/2023	SW	TW	.
REV	DATE	BY	CHK	DESCRIPTION

CLIENT	
Barnsley MBC	
PROJECT	
Elsecar - Forging Ahead	
JOB NUMBER	
241992	

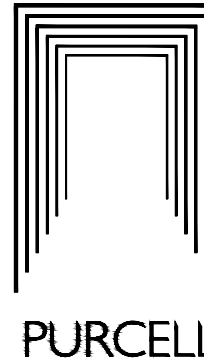

TITLE	
Building 13	
Elevations As Existing	

SIZE	SCALE	LAST REVISED	DRAWN	CHECKED
A1L		22/09/2023	SW	TW

REV	SUITABILITY/REASON FOR ISSUE
C01	A - Tender

DRAWING NAME	
EFAS-PUR-13-XX-DR-A-1000	

The Liquor Store, The Chocolate Works, Bishopthorpe Road, York YO23 1FT
© PURCELL 2019. PURCELL ® IS THE TRADING NAME OF PURCELL ARCHITECTURE LTD.