




Rear Elevation
1 : 50



Side Elevation
1 : 50

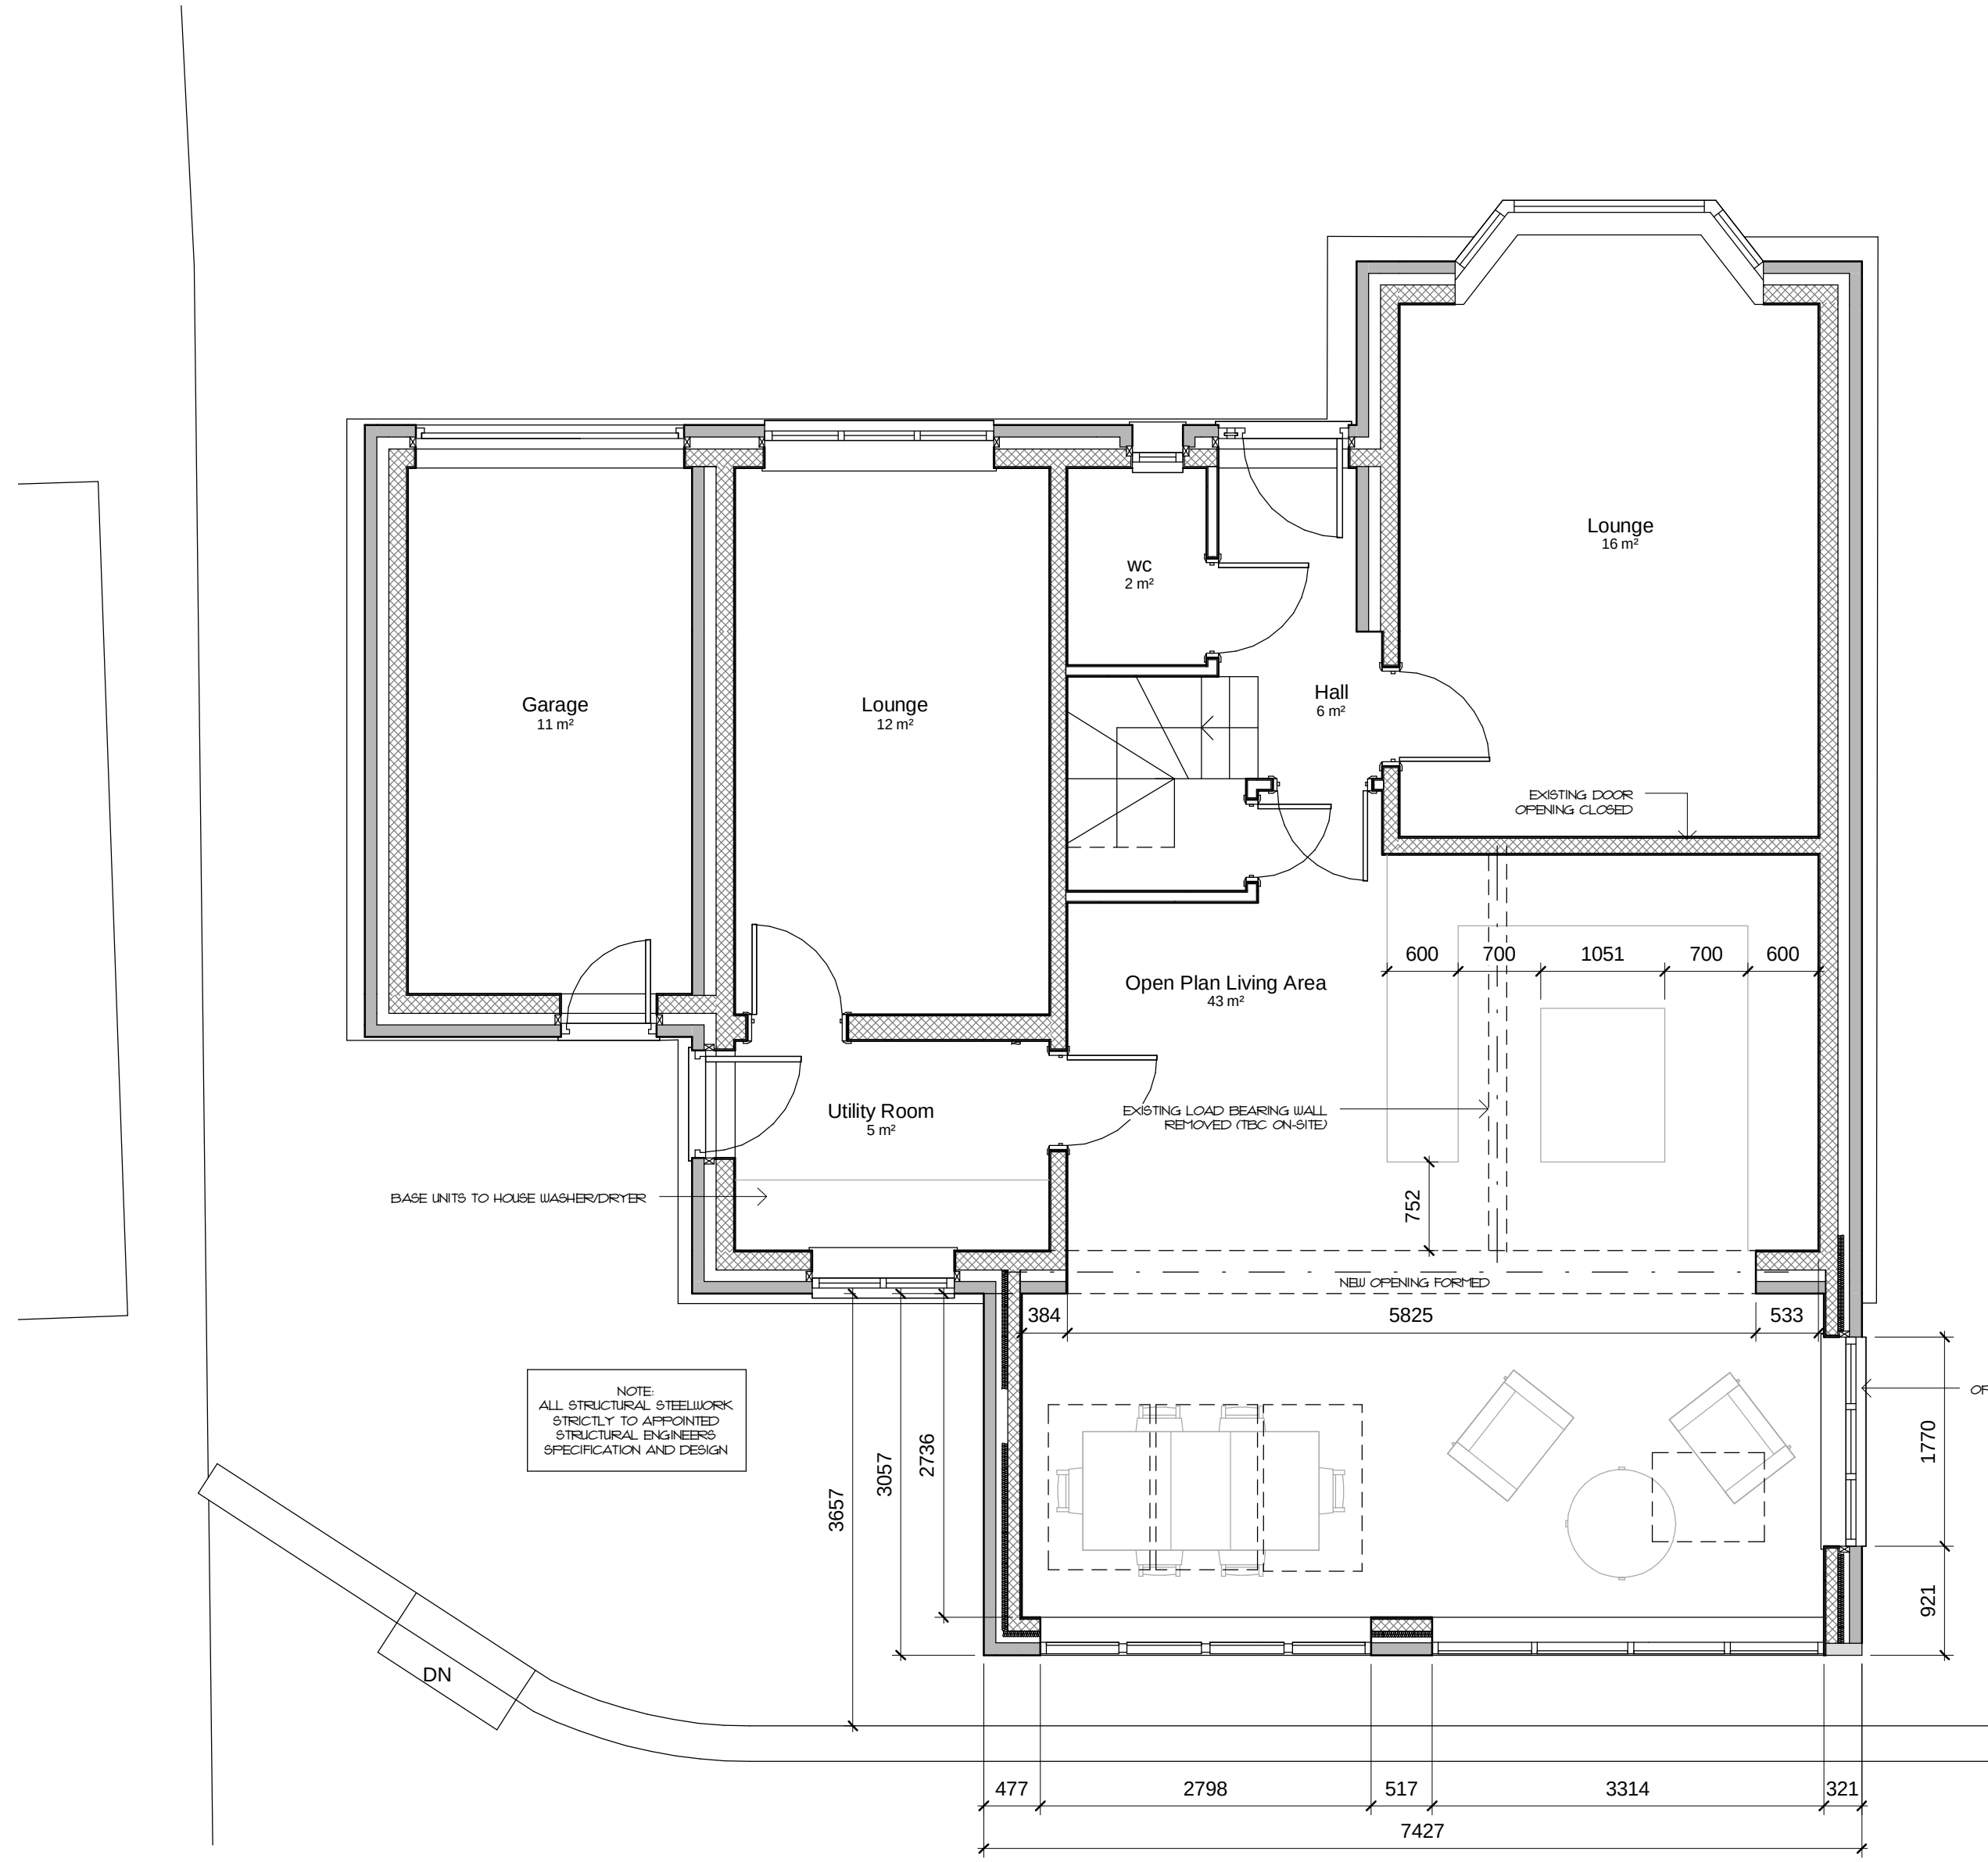

Ground Floor
1 : 50



Rear Perspective

South East Facing Elevation
1 : 50



Isometric Perspective

GENERAL
DO NOT SCALE FROM THIS DRAWING.
ALL DIMENSIONS ARE TO BE CHECKED ON SITE AND CONFIRMED TO AUTHOR.
ALL RELEVANT STANDARDS ARE SUBJECT TO FULL SITE SURVEY / LOCAL AUTHORITY APPROVALS.
ANY DISCREPANCIES OR VARIATIONS SHALL BE NOTIFIED TO CADVIS3D BEFORE WORK ON THE RELEVANT SECTION COMMENCES.
THIS DRAWING SHALL BE READ IN CONJUNCTION WITH ALL RELEVANT CONSULTANTS AND / OR SPECIALISTS DRAWINGS / DOCUMENTS.
THE MATERIALS AND WORKMANSHIP OF ALL RELEVANT TRADES AND BUILDING OPERATIONS SHALL COMPLY WITH THE RECOMMENDATIONS OF CURRENT BRITISH STANDARDS AND CODES OF PRACTICE.
AS FAR AS REASONABLY PRACTICABLE, THIS DESIGN HAS BEEN PREPARED IN SUCH A WAY AS TO REDUCE THE RISKS TO THE HEALTH AND SAFETY OF PERSONS WHO MAY BE AFFECTED.
RISK ASSESSMENTS HAVE BEEN PREPARED FOR ANY UNAVOIDABLE RISKS AND ARE REFERRED TO BELOW.

RA ref	Date	Prepared	Item

NOTES

rev	date	dr	app	notes	drawn	PSI	SA
1	1 : 50						
1	MAY 2010			G work docArchitectural Job1118 - Sue Attard, PersonalArch/Proposed/1118 Proposed - OFF and			
				PLANNING			
job no	1118	dwg no	A/10/-01	rev			

CadVIS^{3D} (tDCS)
...making dreams happen...
The Towers - 237 Wakefield Road - Lepton
Huddersfield - West Yorkshire - UK - HD8 0DH
Tel: 01484 300054 / 07955 898 269
Email: info@cadvis3d.co.uk
www.cadvis3d.co.uk

project
Residential Extension & Alterations at
18 Kirkhill Bank
Cubley
S36 9UX

client
Mr & Mrs Attard

title
Plans & Elevations - As Proposed

© This drawing may not be copied without written permission