




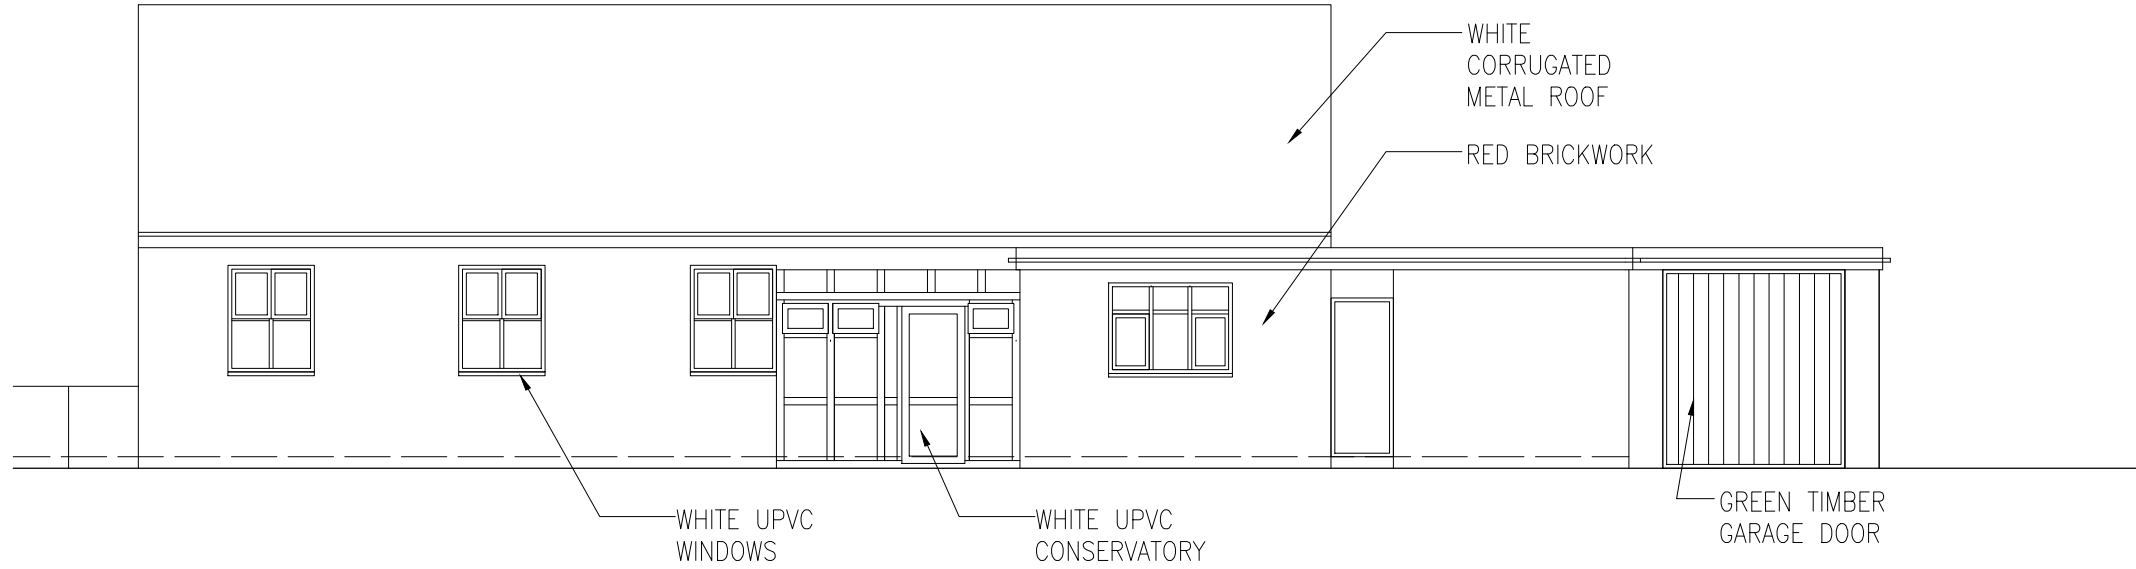


FRONT ELEVATION SCALE 1:100@A3

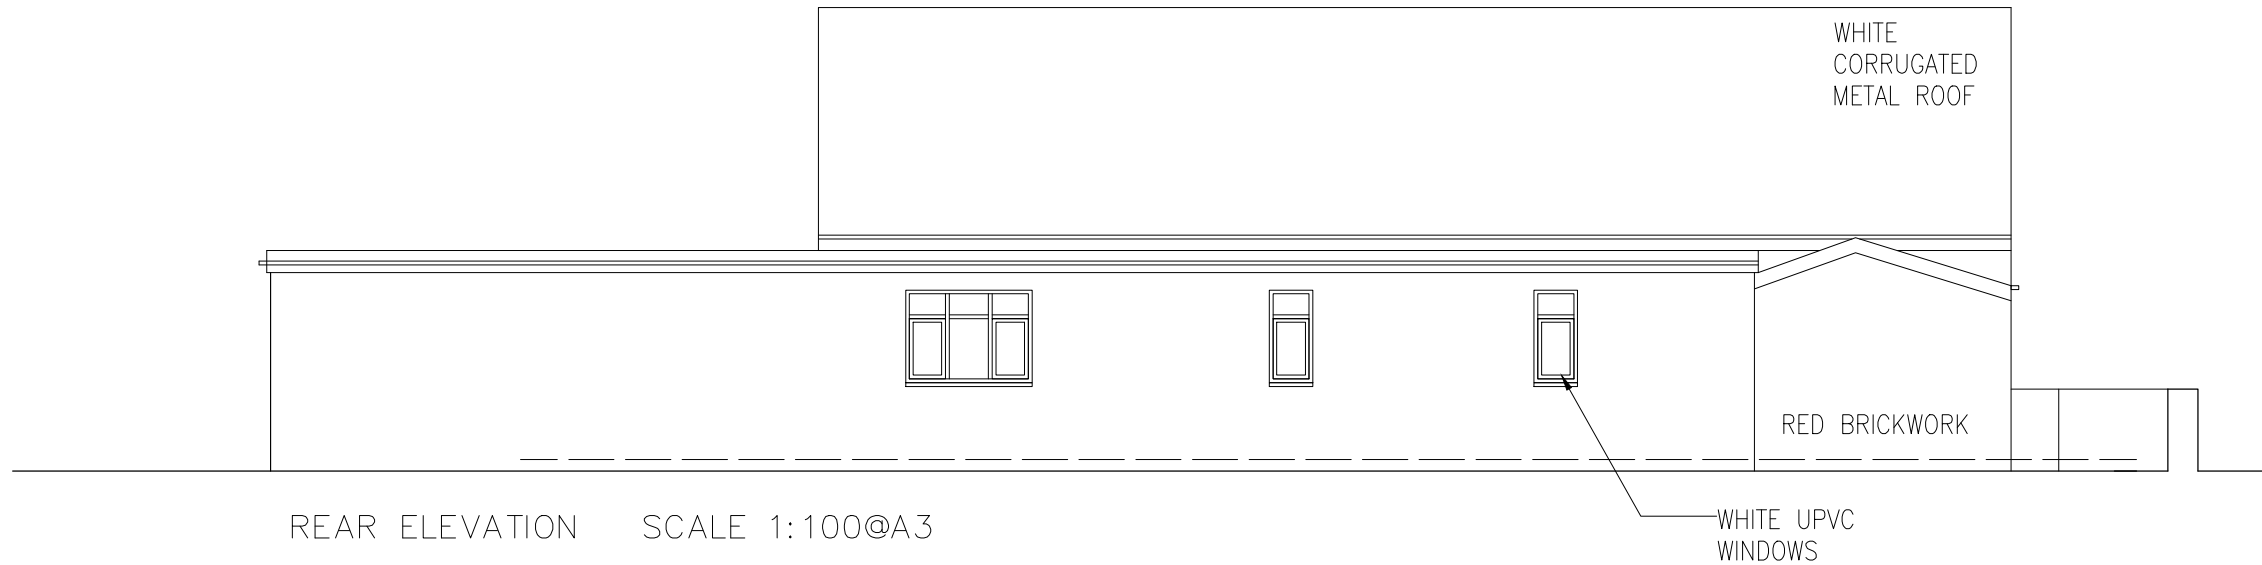

REAR ELEVATION SCALE 1:100@A3

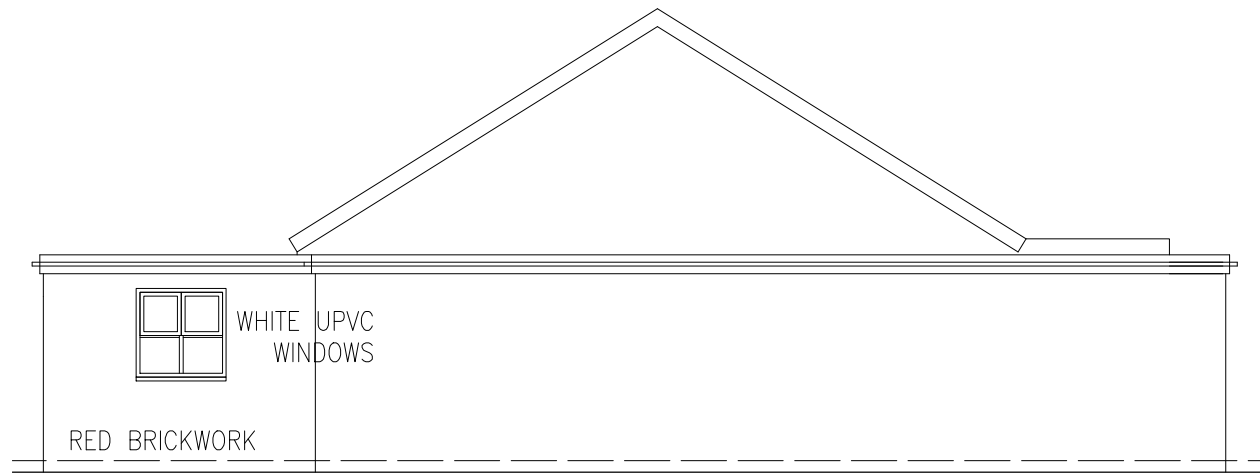

SIDE 1 ELEVATION SCALE 1:100@A3

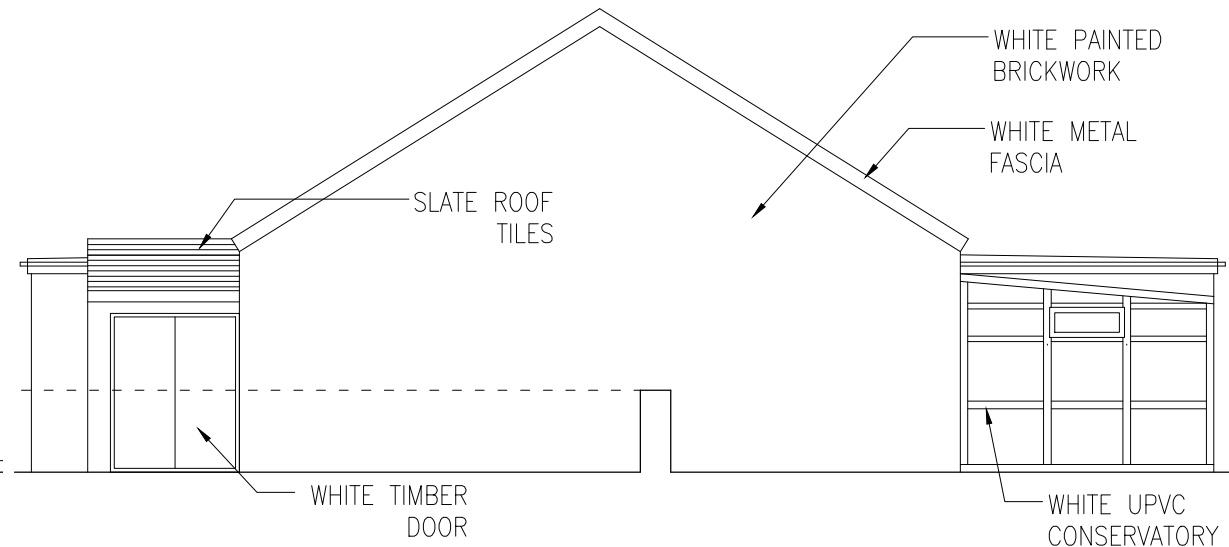

SIDE 2 (BURTON ROAD) ELEVATION SCALE 1:100@A3

AMA

Drawn By

10/03/2018

date drawn

Revision -

Comments FIRST ISSUE

SPACE studio

18 Mylor Road
Sheffield
S11 7PF



Telephone +44 (0) 114 263 1762

client BROS PROP LTD

project MENCAP CENTRE, BURTON
ROAD, MONK BRETTON,
BARNLEY S71 2JS

title EXISTING ELEVATIONS

drawing no A18-121/04 revision -

scale 1:100@A3 date drawn 10/03/2018