


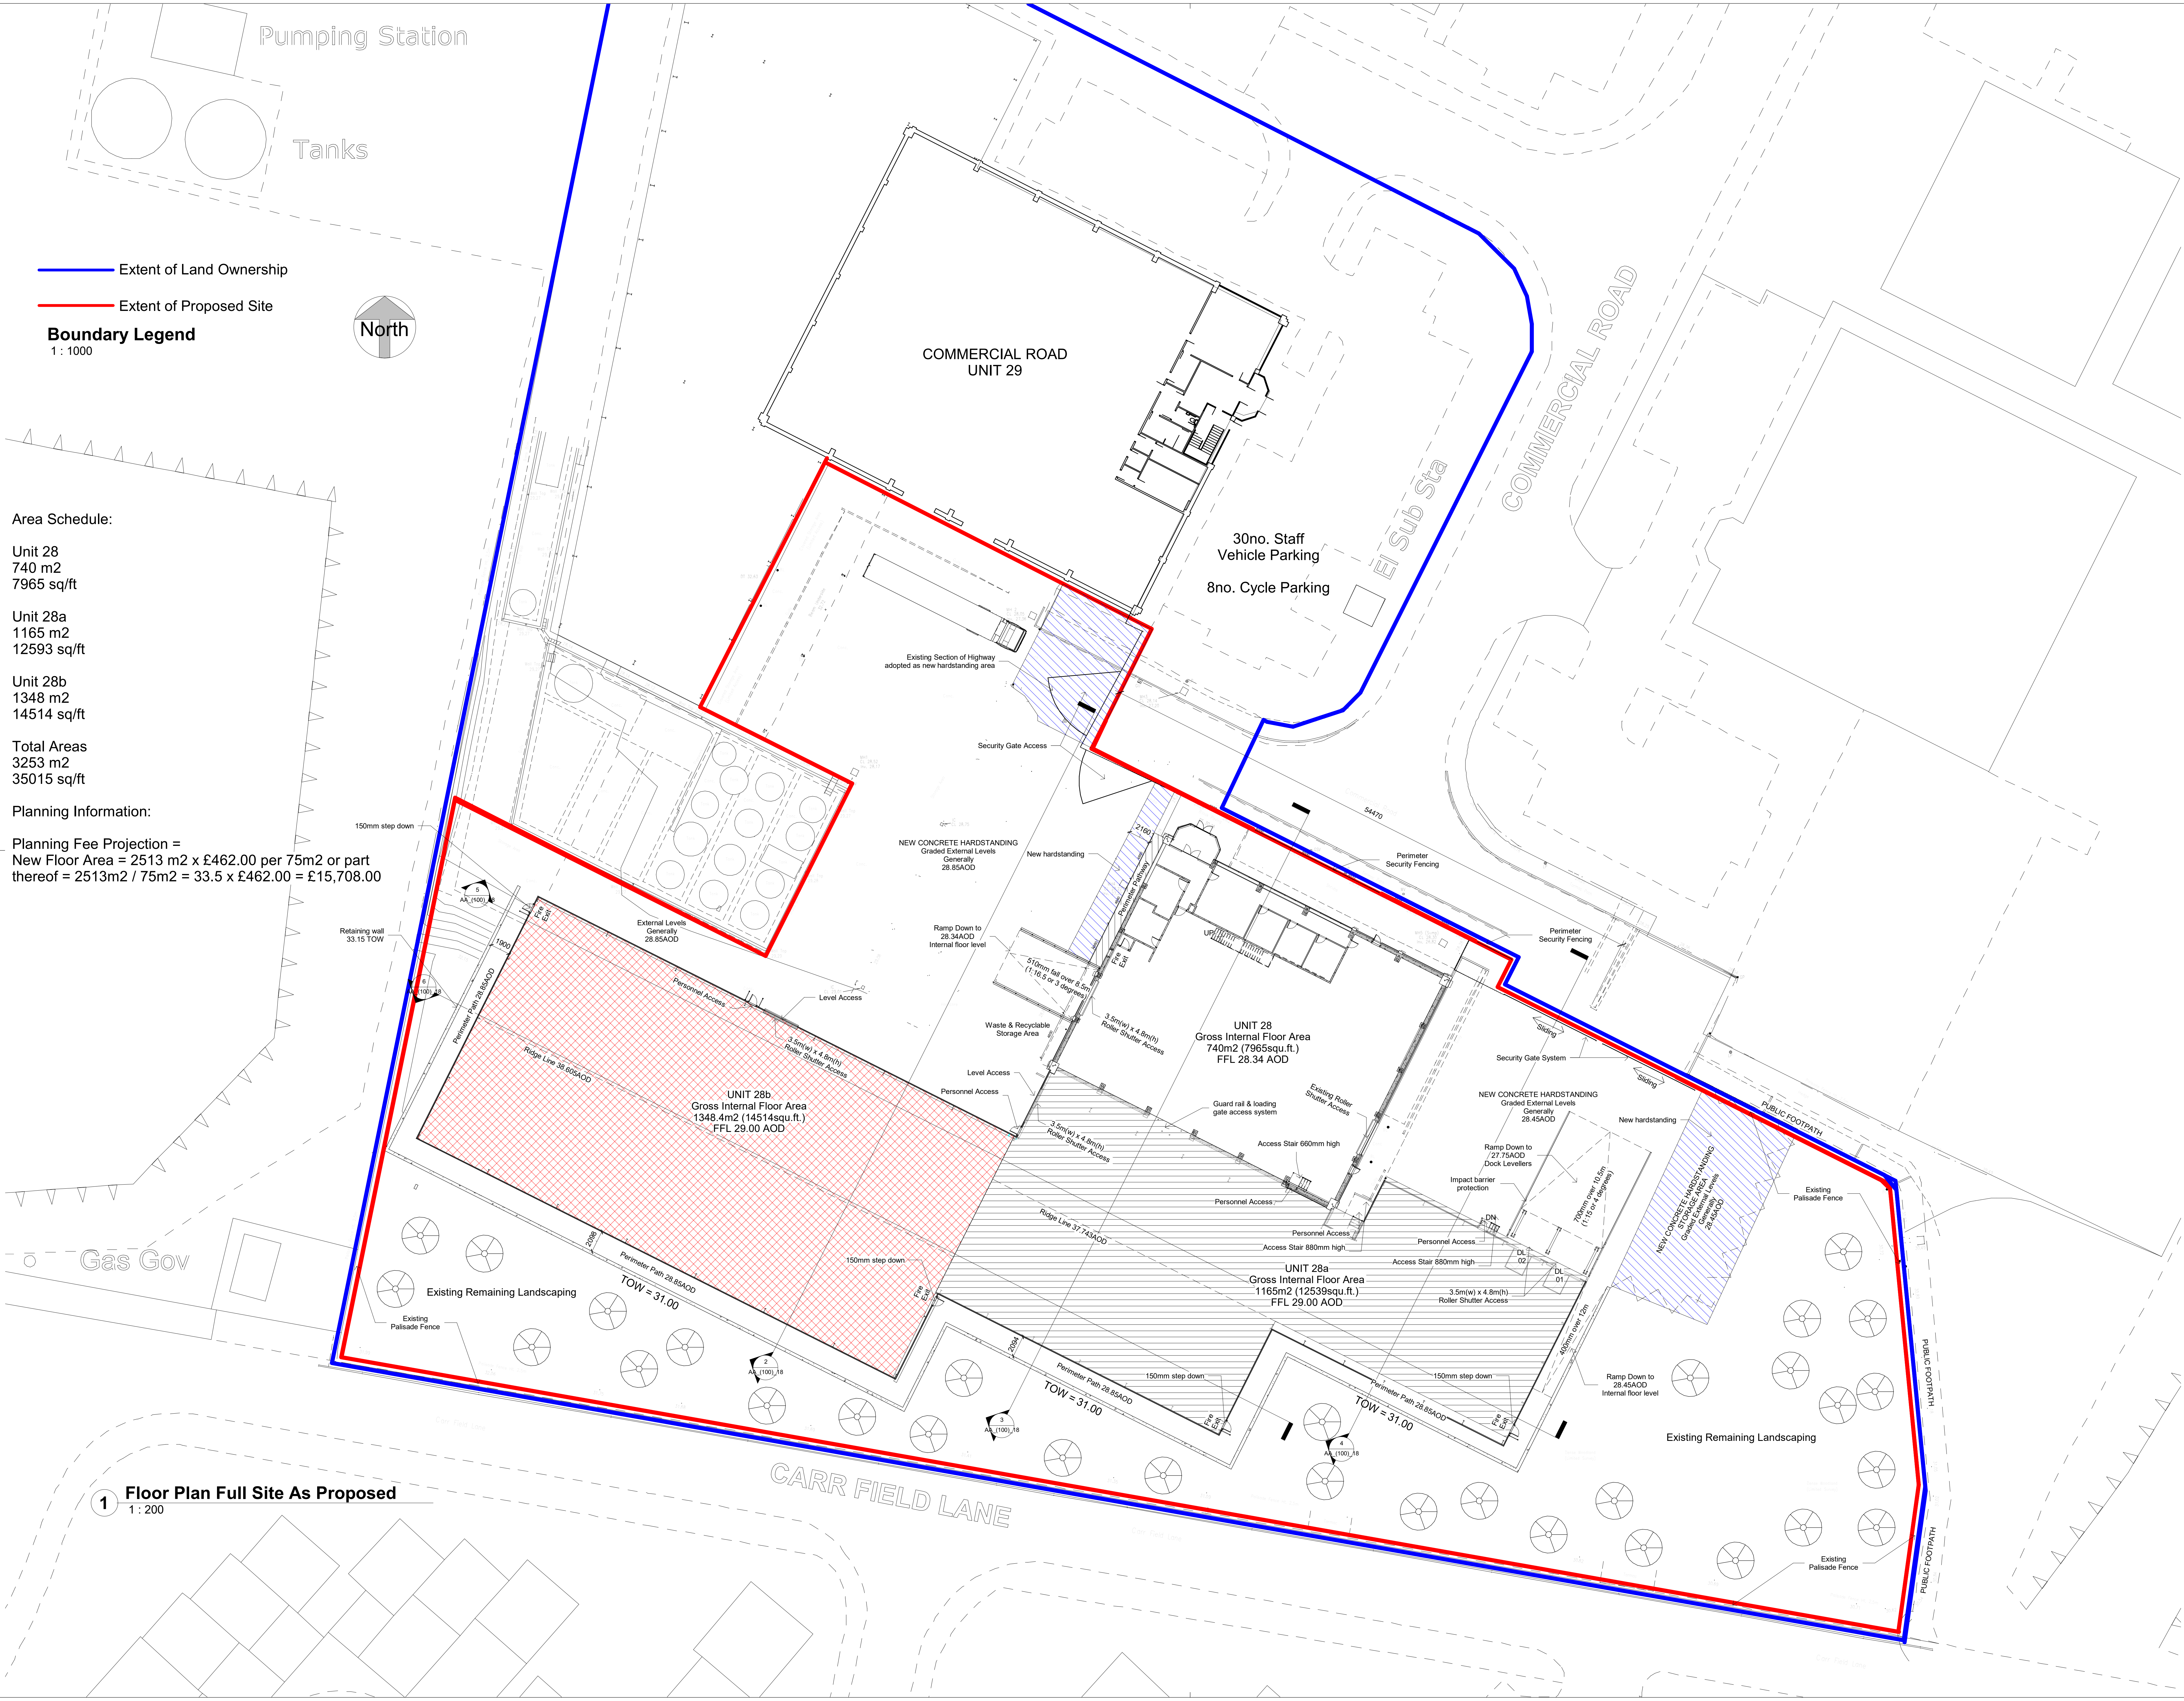

Area Schedule:

Unit 28  
740 m2  
7965 sq/ft

Unit 28a  
1165 m2  
12593 sq/ft

Unit 28b  
1348 m2  
14514 sq/ft

Total Areas  
3253 m2  
35015 sq/ft

Planning Information:

Planning Fee Projection =  
New Floor Area = 2513 m2 x £462.00 per 75m2 or part  
thereof = 2513m2 / 75m2 = 33.5 x £462.00 = £15,708.00

NOTES

B

17.01.19

Scheme updated

JHT

JH

A

10.01.19

Layout updated

JHT

JH

Rev

Date

Description

DR

CH

©copyright

UYDB

Registered

Link-up

Qualified via Audit

GGP

CONSULT

CONSULTING ENGINEERS  
ARCHITECTS  
PROJECT MANAGEMENT  
2 Hallam Road  
Priory Park East  
HULL HU4 7DY  
United Kingdom

Telephone

+44(0)1482 627963

Fax

+44(0)1482 641736

Email

info@ggpconsult.co.uk

Client:

Granville Oil & Chemicals Ltd.

Job Title

Proposed Extension Unit 28  
Goldthorpe Industrial Estate  
Rotherham

Drawing Title

Floor Plan Full Site As  
Proposed

Status

PLANNING

Scale

As indicated

Date

02/01/2019

Drawn By

JHT

Checked

JC

Approved

AT

Dwg No.

27988 AA\_(100)\_15

Rev

B

AO - ORIGINAL SHEET SIZE