

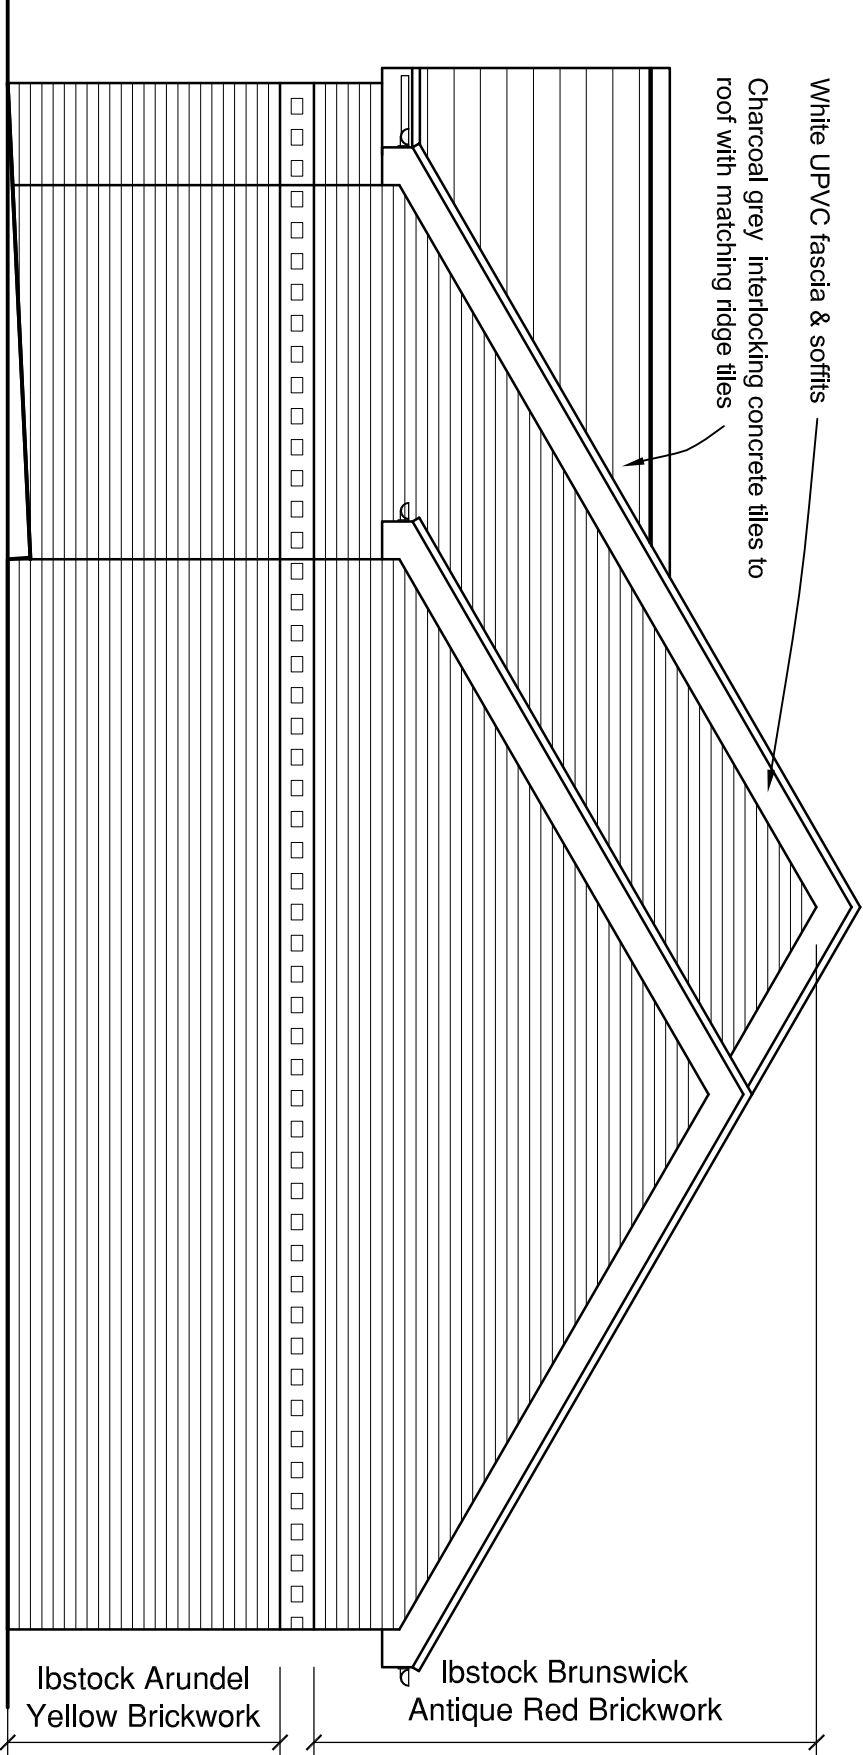
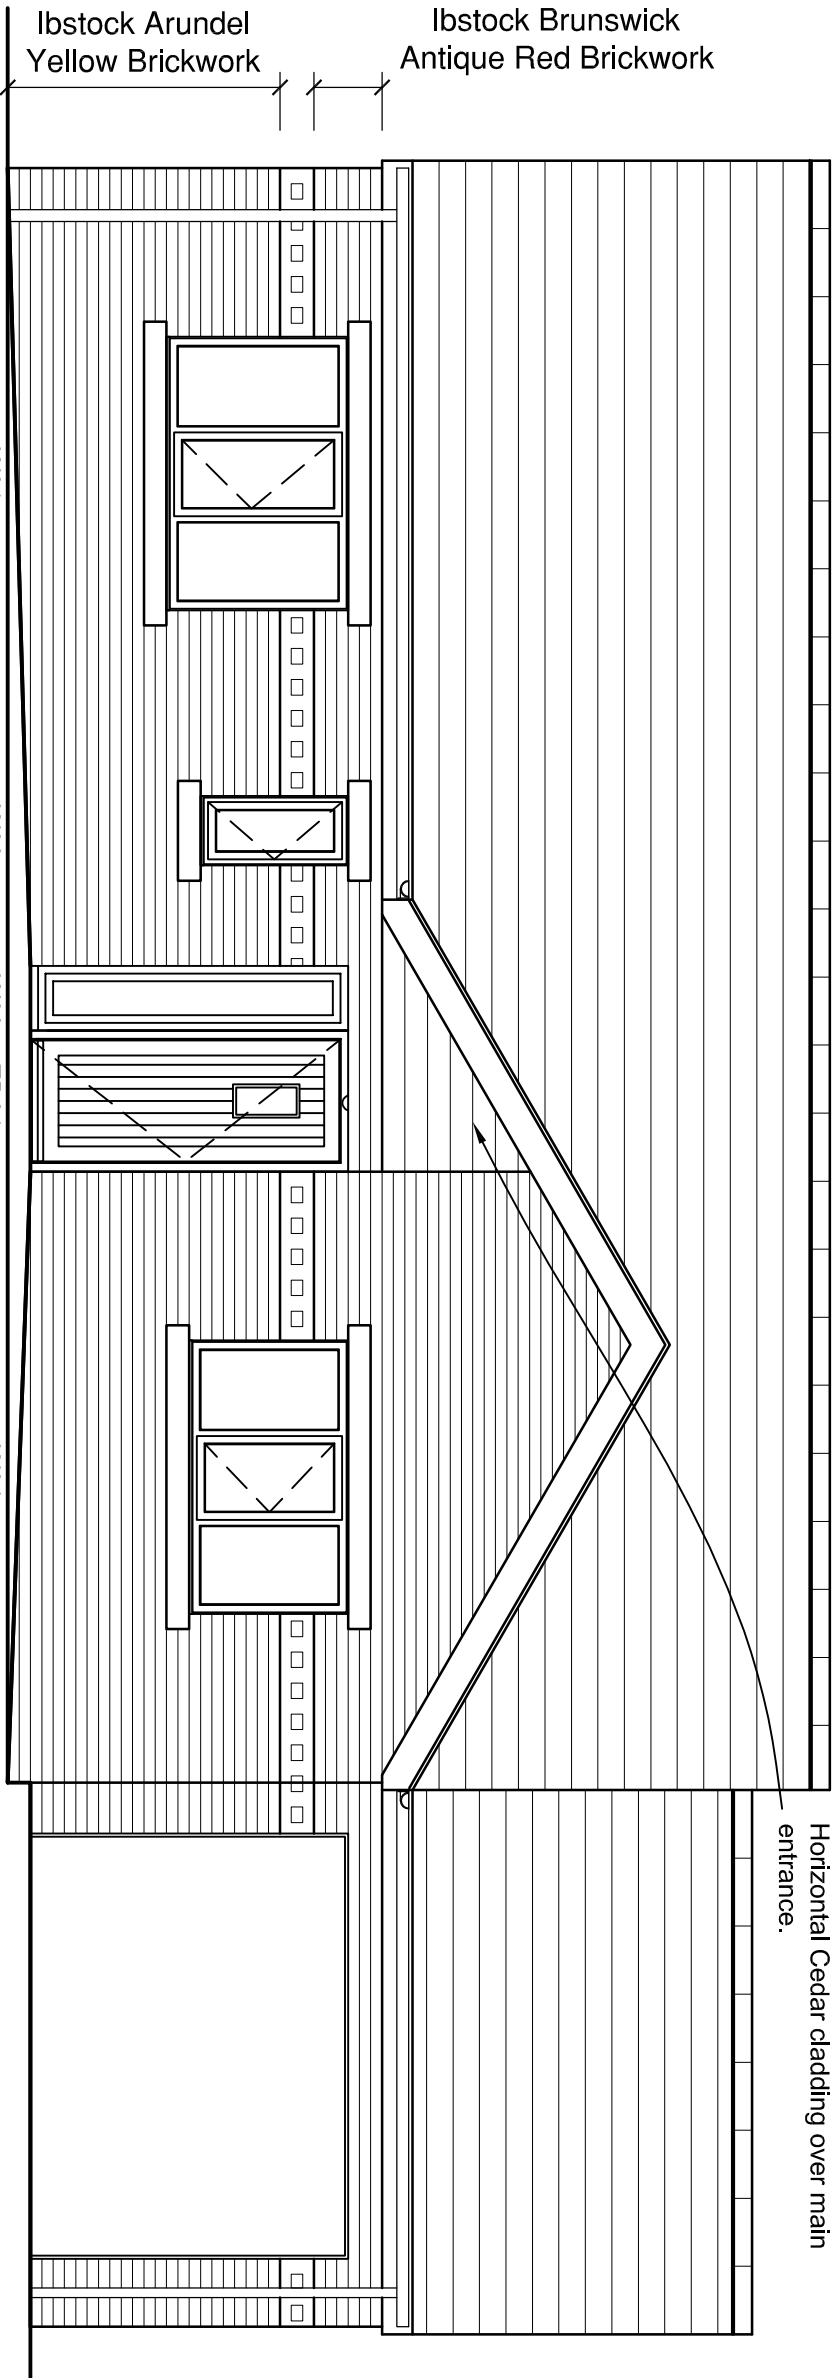


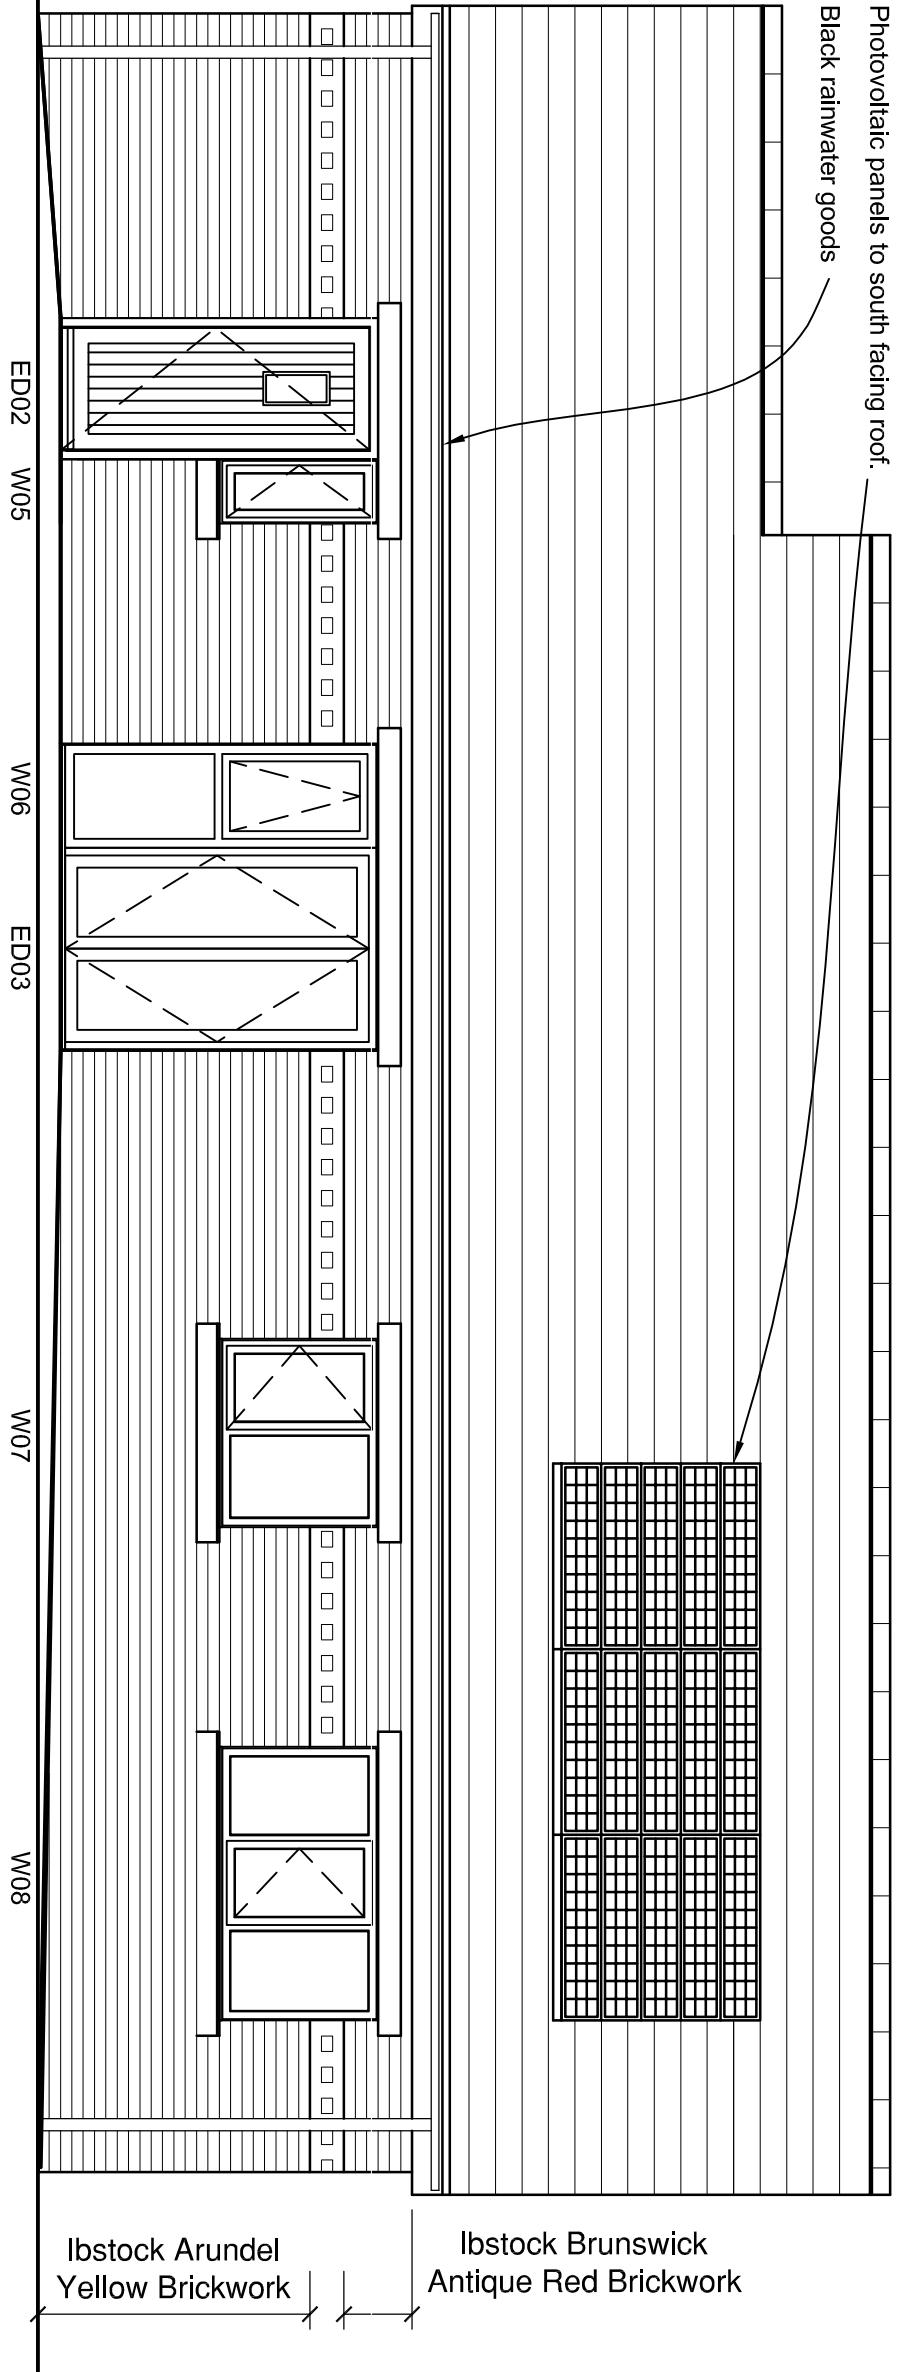


ELEVATION A

ELEVATION D

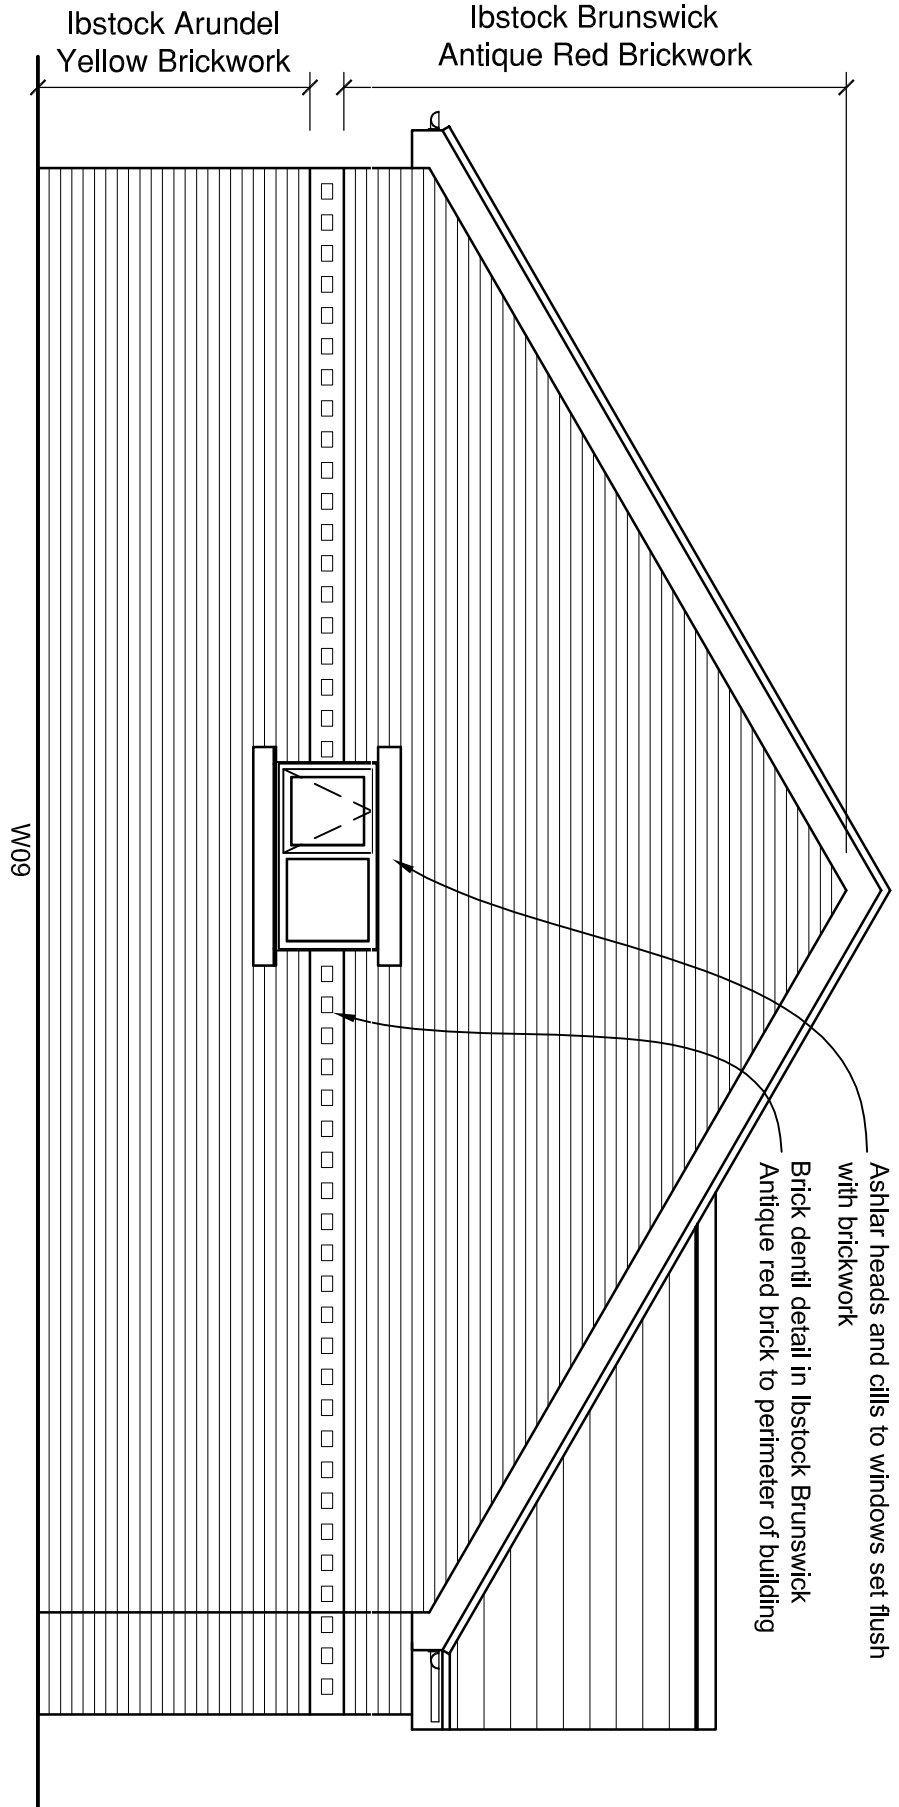

ELEVATION B

ELEVATION C

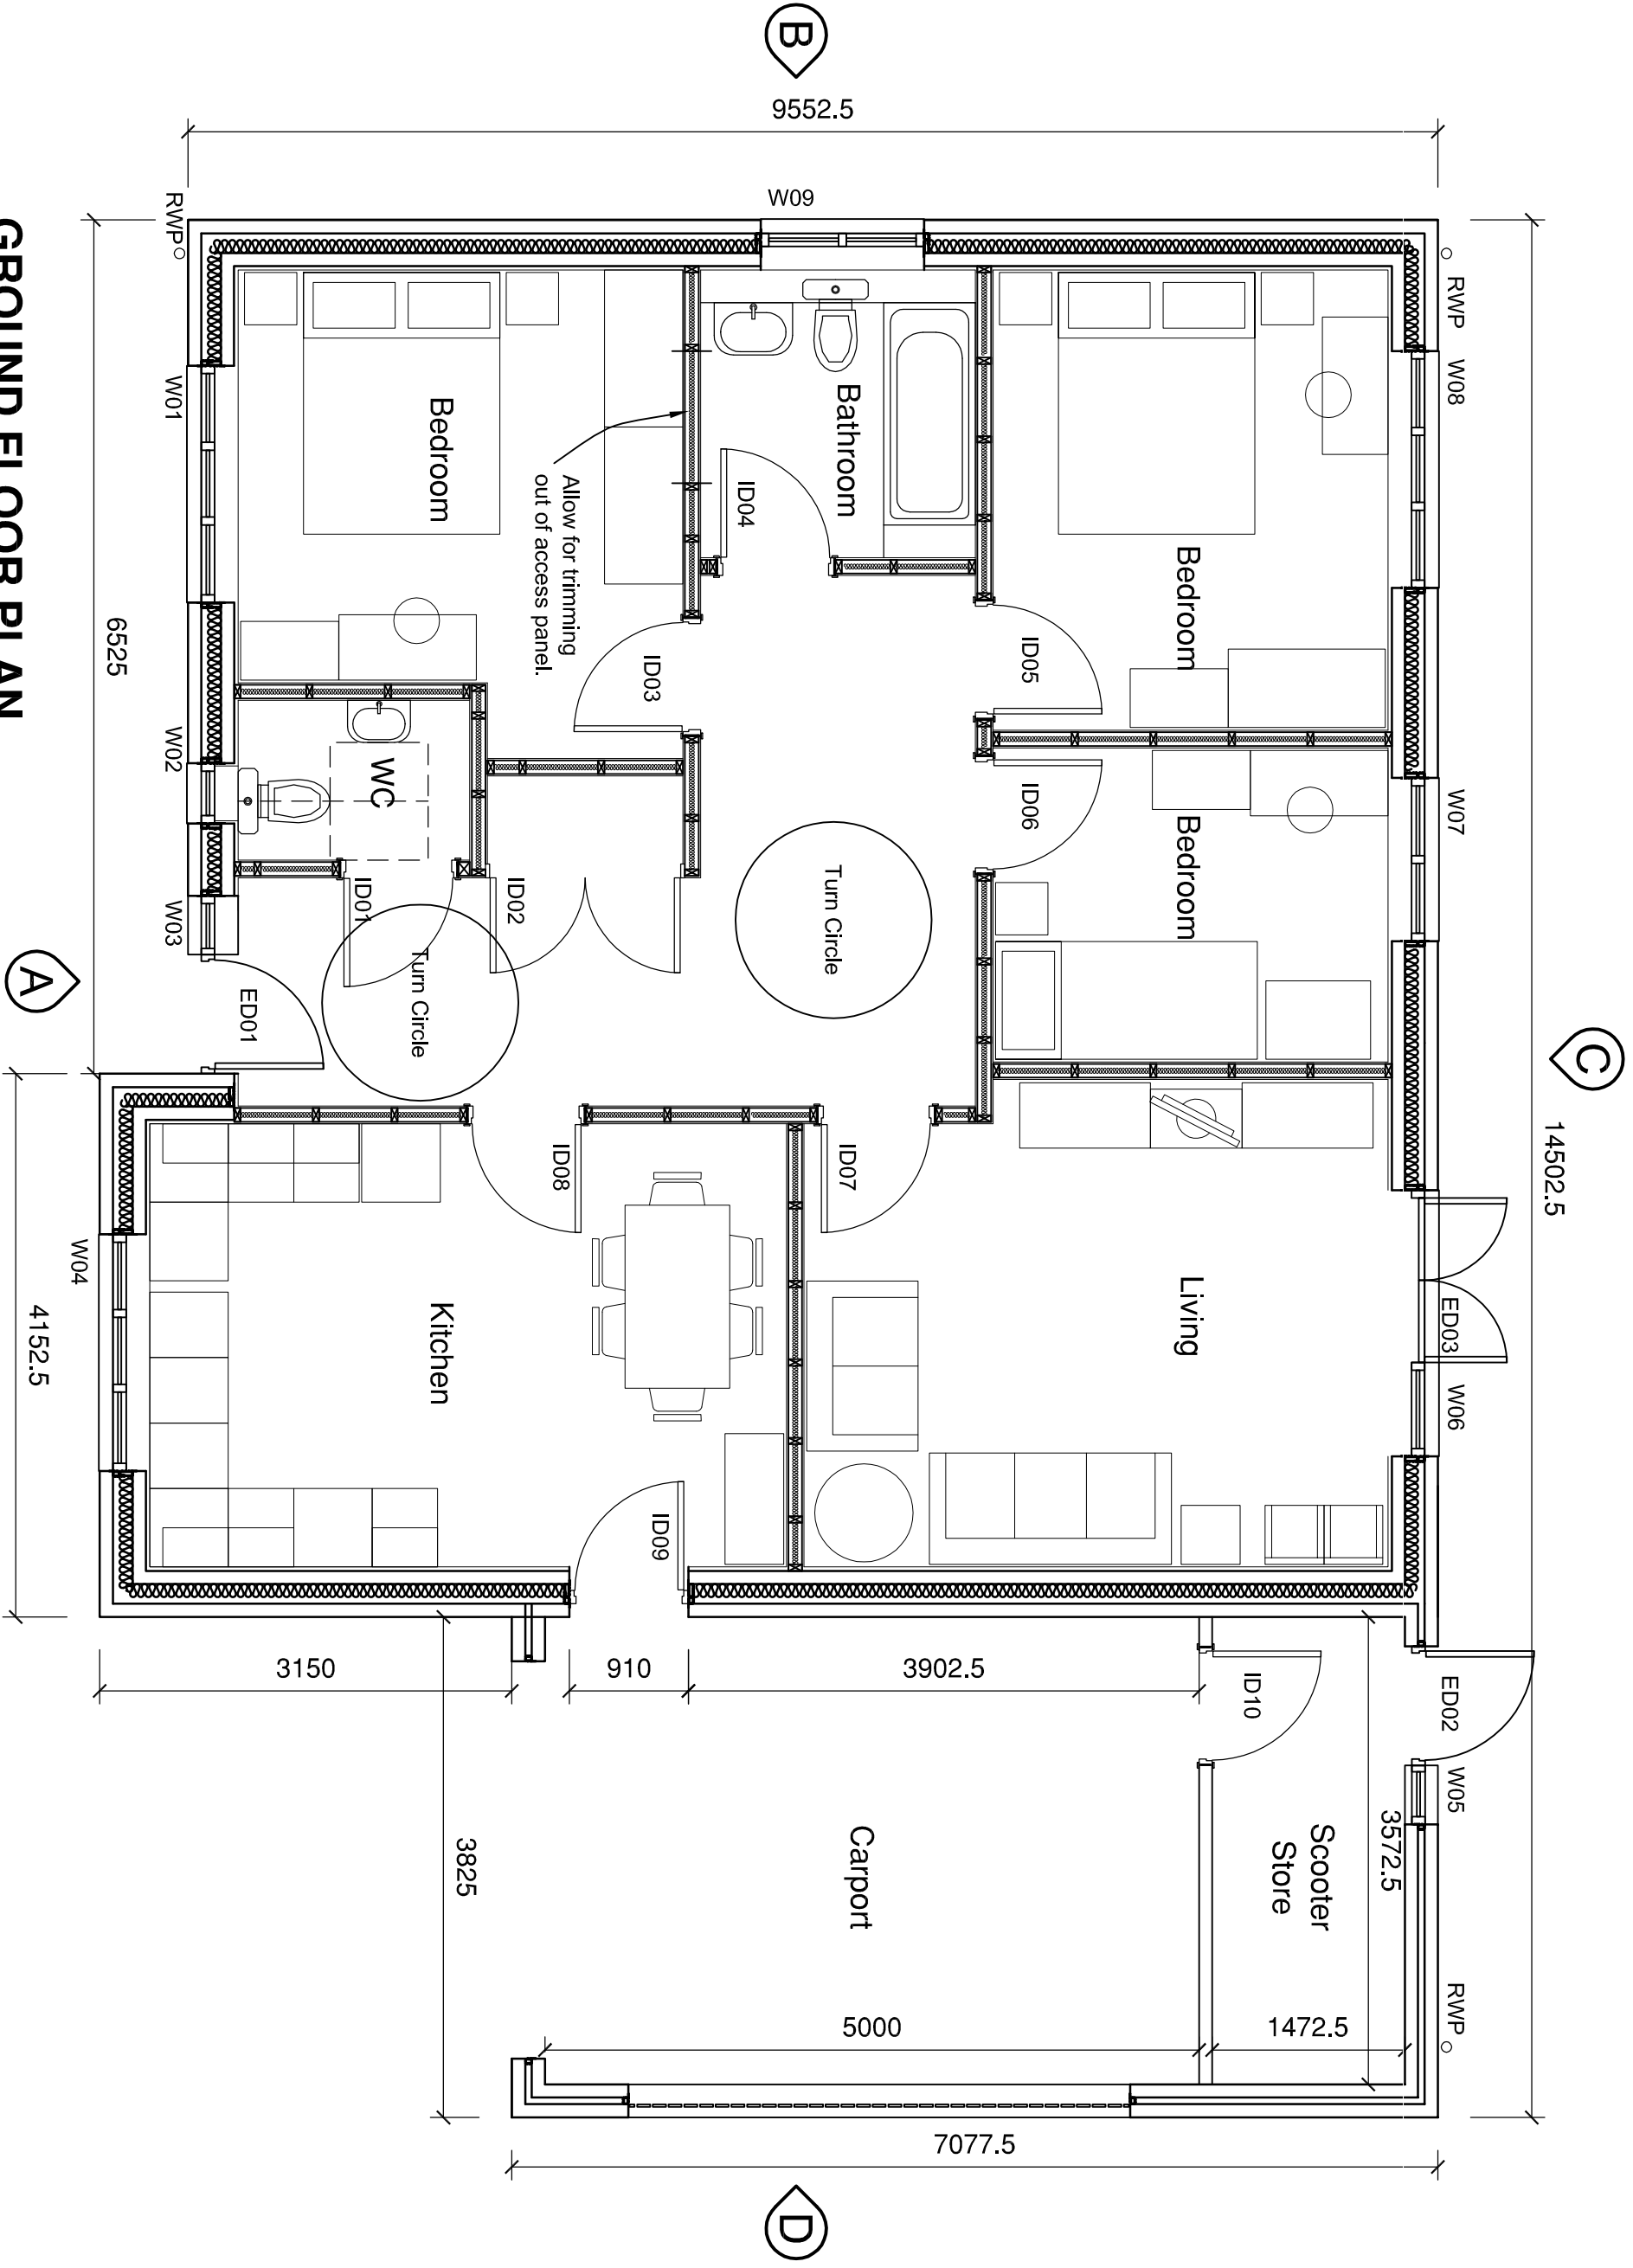

GROUND FLOOR PLAN

NOTES:

This drawing is provided for use by the client and must not be used for any other purpose. NPS Property Consultants Ltd accepts no liability for the use of this drawing other than the purpose for which it was prepared in accordance with the project as recorded on the MR. Black Water. Proposed to build and "The Silver Oak".

This drawing may not be reproduced in any form without prior written agreement.

Do not scale from the drawing, use written dimensions only.

|   |  |              |  |       |  |             |  |       |  |           |  |
|---|--|--------------|--|-------|--|-------------|--|-------|--|-----------|--|
|   |  | REVISION BY: |  | DATE: |  | CHECKED BY: |  | DATE: |  |           |  |
| SCALE BAR   |  | 0.0          |  | 1.0   |  | 2.0         |  | 3.0   |  | 4.0       |  |
| 1:50 Scale (m)   |  |              |  |       |  |             |  |       |  |           |  |
| PURPOSE OF ISSUE   |  |              |  |       |  |             |  |       |  |           |  |
| FILE STATUS CODE   |  |              |  |       |  |             |  |       |  |           |  |
| © COPYRIGHT NPS GROUP   |  |              |  |       |  |             |  |       |  |           |  |
| A1   |  |              |  |       |  |             |  |       |  |           |  |
| Charles Survey, designed by architect of S. Connolly of the Salisbury Office Group Copyright.<br>Charles Survey, License No. 10002284 |  |              |  |       |  |             |  |       |  |           |  |
|                                                    |  |              |  |       |  |             |  |       |  |           |  |
| Property Design and Management Services                                                                                               |  |              |  |       |  |             |  |       |  |           |  |
| CLIENT   |  |              |  |       |  |             |  |       |  |           |  |
| Berneslai Homes   |  |              |  |       |  |             |  |       |  |           |  |
| PROJECT   |  |              |  |       |  |             |  |       |  |           |  |
| HSG 4292   |  |              |  |       |  |             |  |       |  |           |  |
| Roy Kilner Road   |  |              |  |       |  |             |  |       |  |           |  |
| Wombwell   |  |              |  |       |  |             |  |       |  |           |  |
| TITLE   |  |              |  |       |  |             |  |       |  |           |  |
| House Type 1   |  |              |  |       |  |             |  |       |  |           |  |
| 3 Bed 4 Person Bungalow   |  |              |  |       |  |             |  |       |  |           |  |
| SCALES   |  | DATE         |  | DRAWN |  | CHECKED     |  |       |  |           |  |
| 1:50   |  | 10/07/13     |  | LS    |  |             |  |       |  |           |  |
| FILE / DRAWING NAME   |  |              |  |       |  |             |  |       |  |           |  |
| 14-1-1076   |  | ZONE         |  | LEVEL |  | TYPE        |  | ROLE  |  | UNIQUE NR |  |
| -   |  | -            |  | -     |  | PL          |  | A     |  | 30        |  |
| REV CODE   |  |              |  |       |  |             |  |       |  |           |  |