



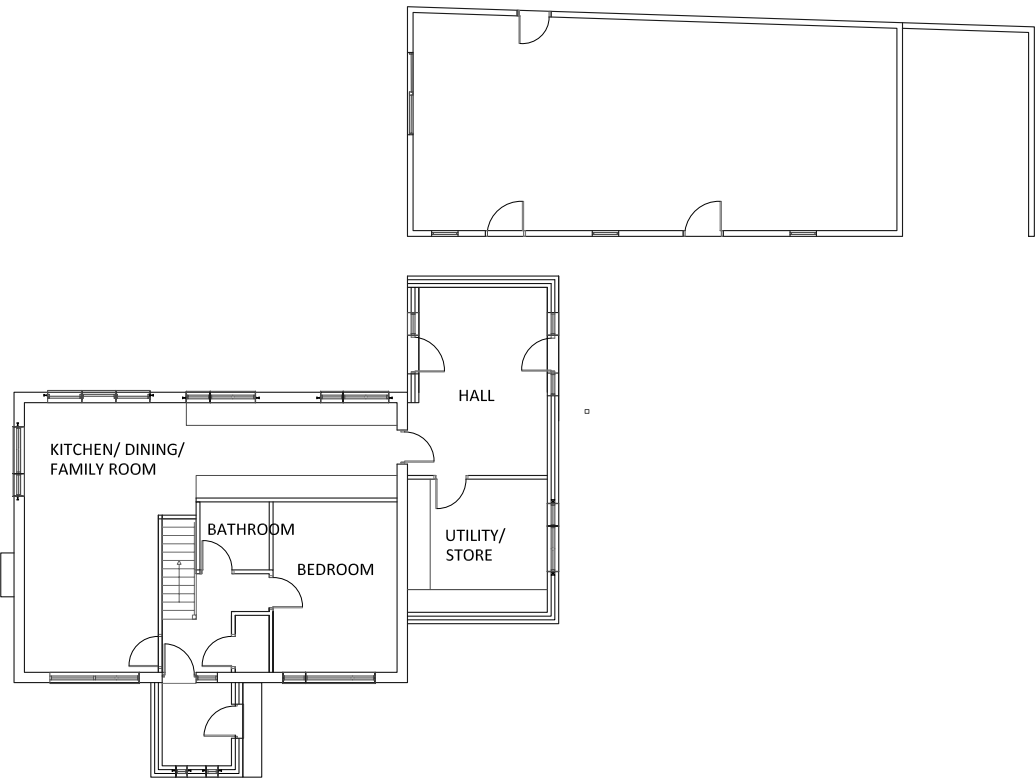


PROPOSED GROUND FLOOR PLAN

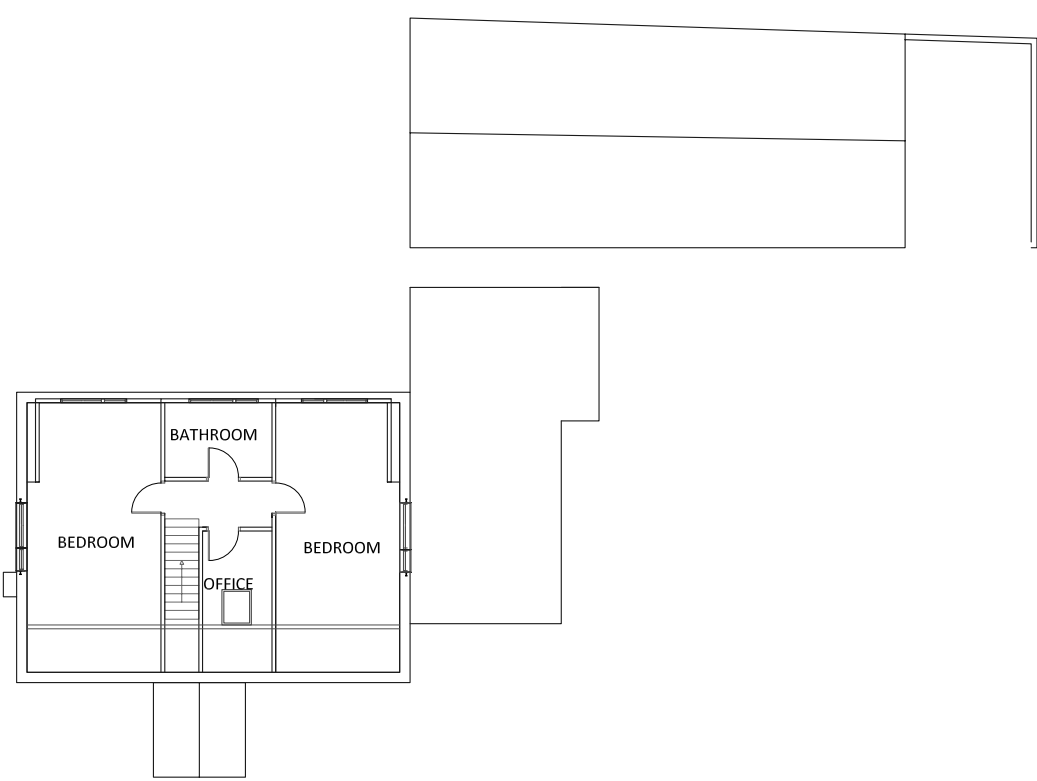


PROPOSED FIRST FLOOR PLAN


- MATERIALS
- Link Extension
 - Natural coursed randon stone to front elevation facing the road
 - White render to side and rear elevations
 - Grey GRP or rubberroid membrane to roof
 - Front porch
 - white render
 - concrete interlocking tiles to match the existng house
 - LH gable to be rendered to provide weatherproofing
 - Remained of the house to maintain randon natural coursed stone
 - All proposed extensions to have UPVC windows, fasicas and soffits

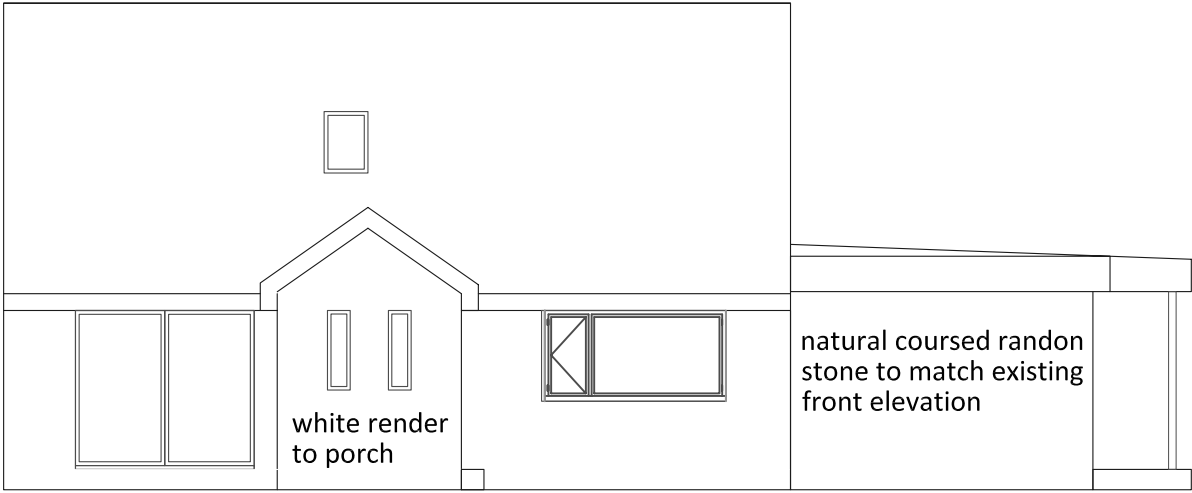


PROPOSED FRONT ELEVATION
SCALE 1:100

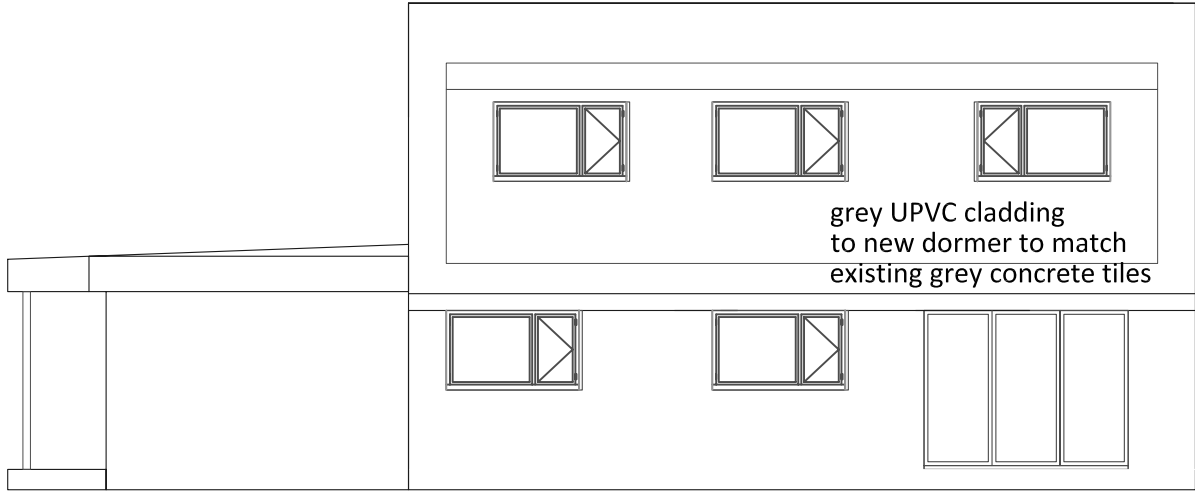

PROPOSED REAR ELEVATION
SCALE 1:100

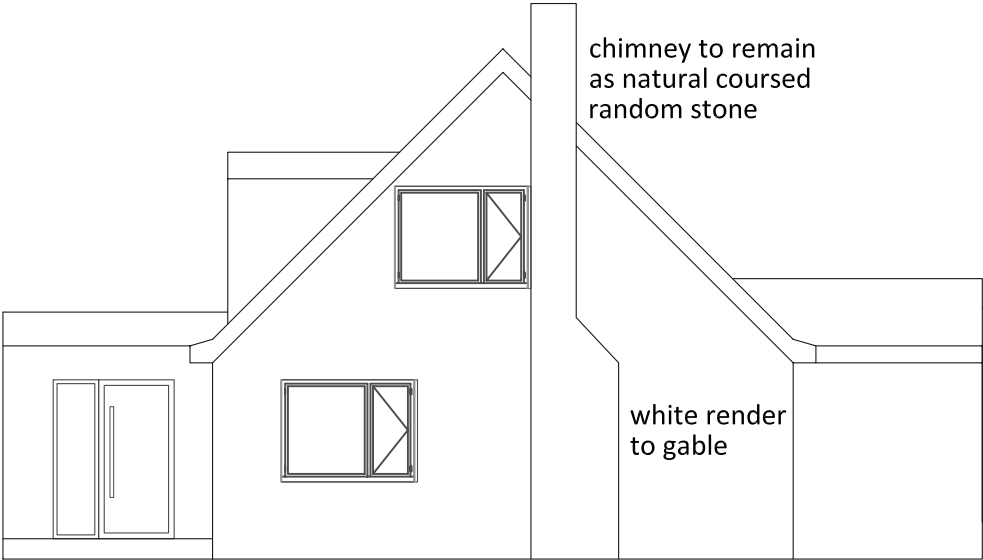

PROPOSED LH SIDE ELEVATION
SCALE 1:100

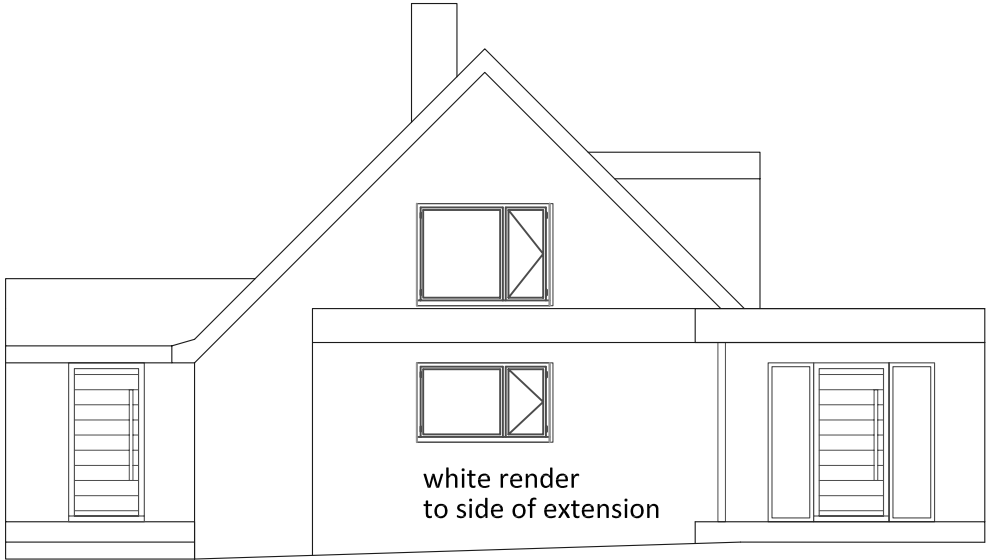

PROPOSED RH SIDE ELEVATION
SCALE 1:100

SITE	GREENCROFT, HOOD GREEN ROAD, HOOD GREEN, BARNSELEY S75 3HF.				CLIENT	MR P PRICE	REV A - AMENDED TO PLANNERS REQUIREMENTS	31.01.2022
							REV B - AMENDED TO SHOW APPROVED PLANS	18.07.2022
DRAWING TITLE								
APPROVED FLOOR PLANS AND ELEVATIONS								
DRAWING NO.	SCALE	DATE	REVISION					
45/04 B	1:200 @A3	14/11/2021	B					
	1:100@A1							