

Notes:

PLANNING DRAWINGS - THIS DRAWING SHOULD NOT BE USED FOR ANY OTHER PURPOSES THAN THAT SPECIFIED HERE

COPYRIGHT - THIS DRAWING MAY NOT BE REPRODUCED OR MODIFIED IN WHOLE OR PART BY ANY PERSON OR ORGANISATION WITHOUT THE ARCHITECTS CONSENT. ISUING COPIES TO THIRD PARTIES MAY NOT BE DONE WITHOUT THE ARCHITECTS CONSENT

Revision: --

Revision List:

0 5m



Project/ Client: Hall Royd Barns / Wooller

Drawing Title: Site Plans - Existing & Proposed


Drawing Number: 2170/TP/002

Scale at A3: 1:100

Date: Dec 23

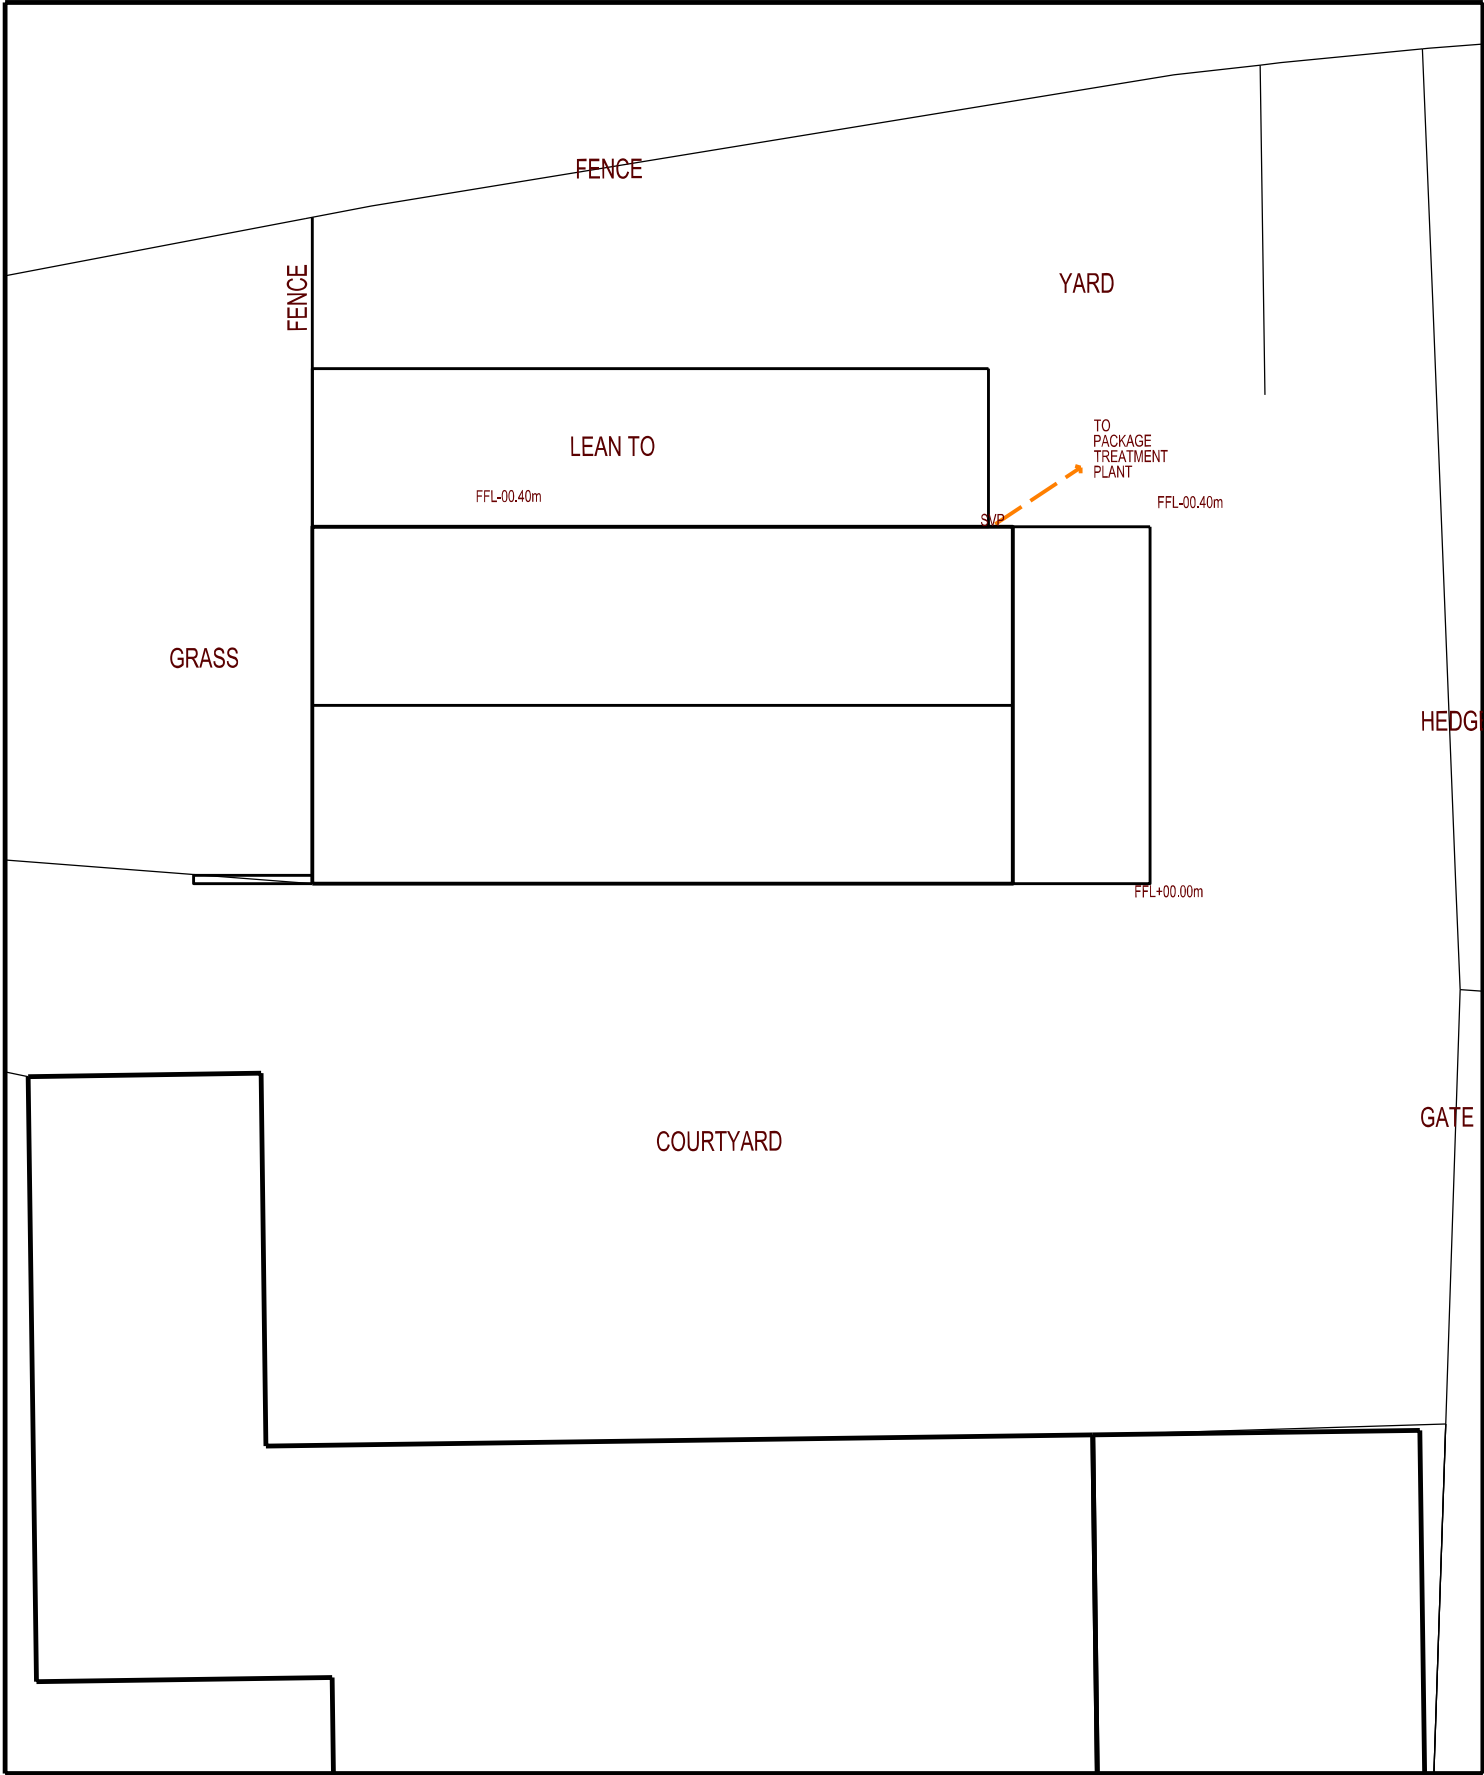 

Site Plan - Existing

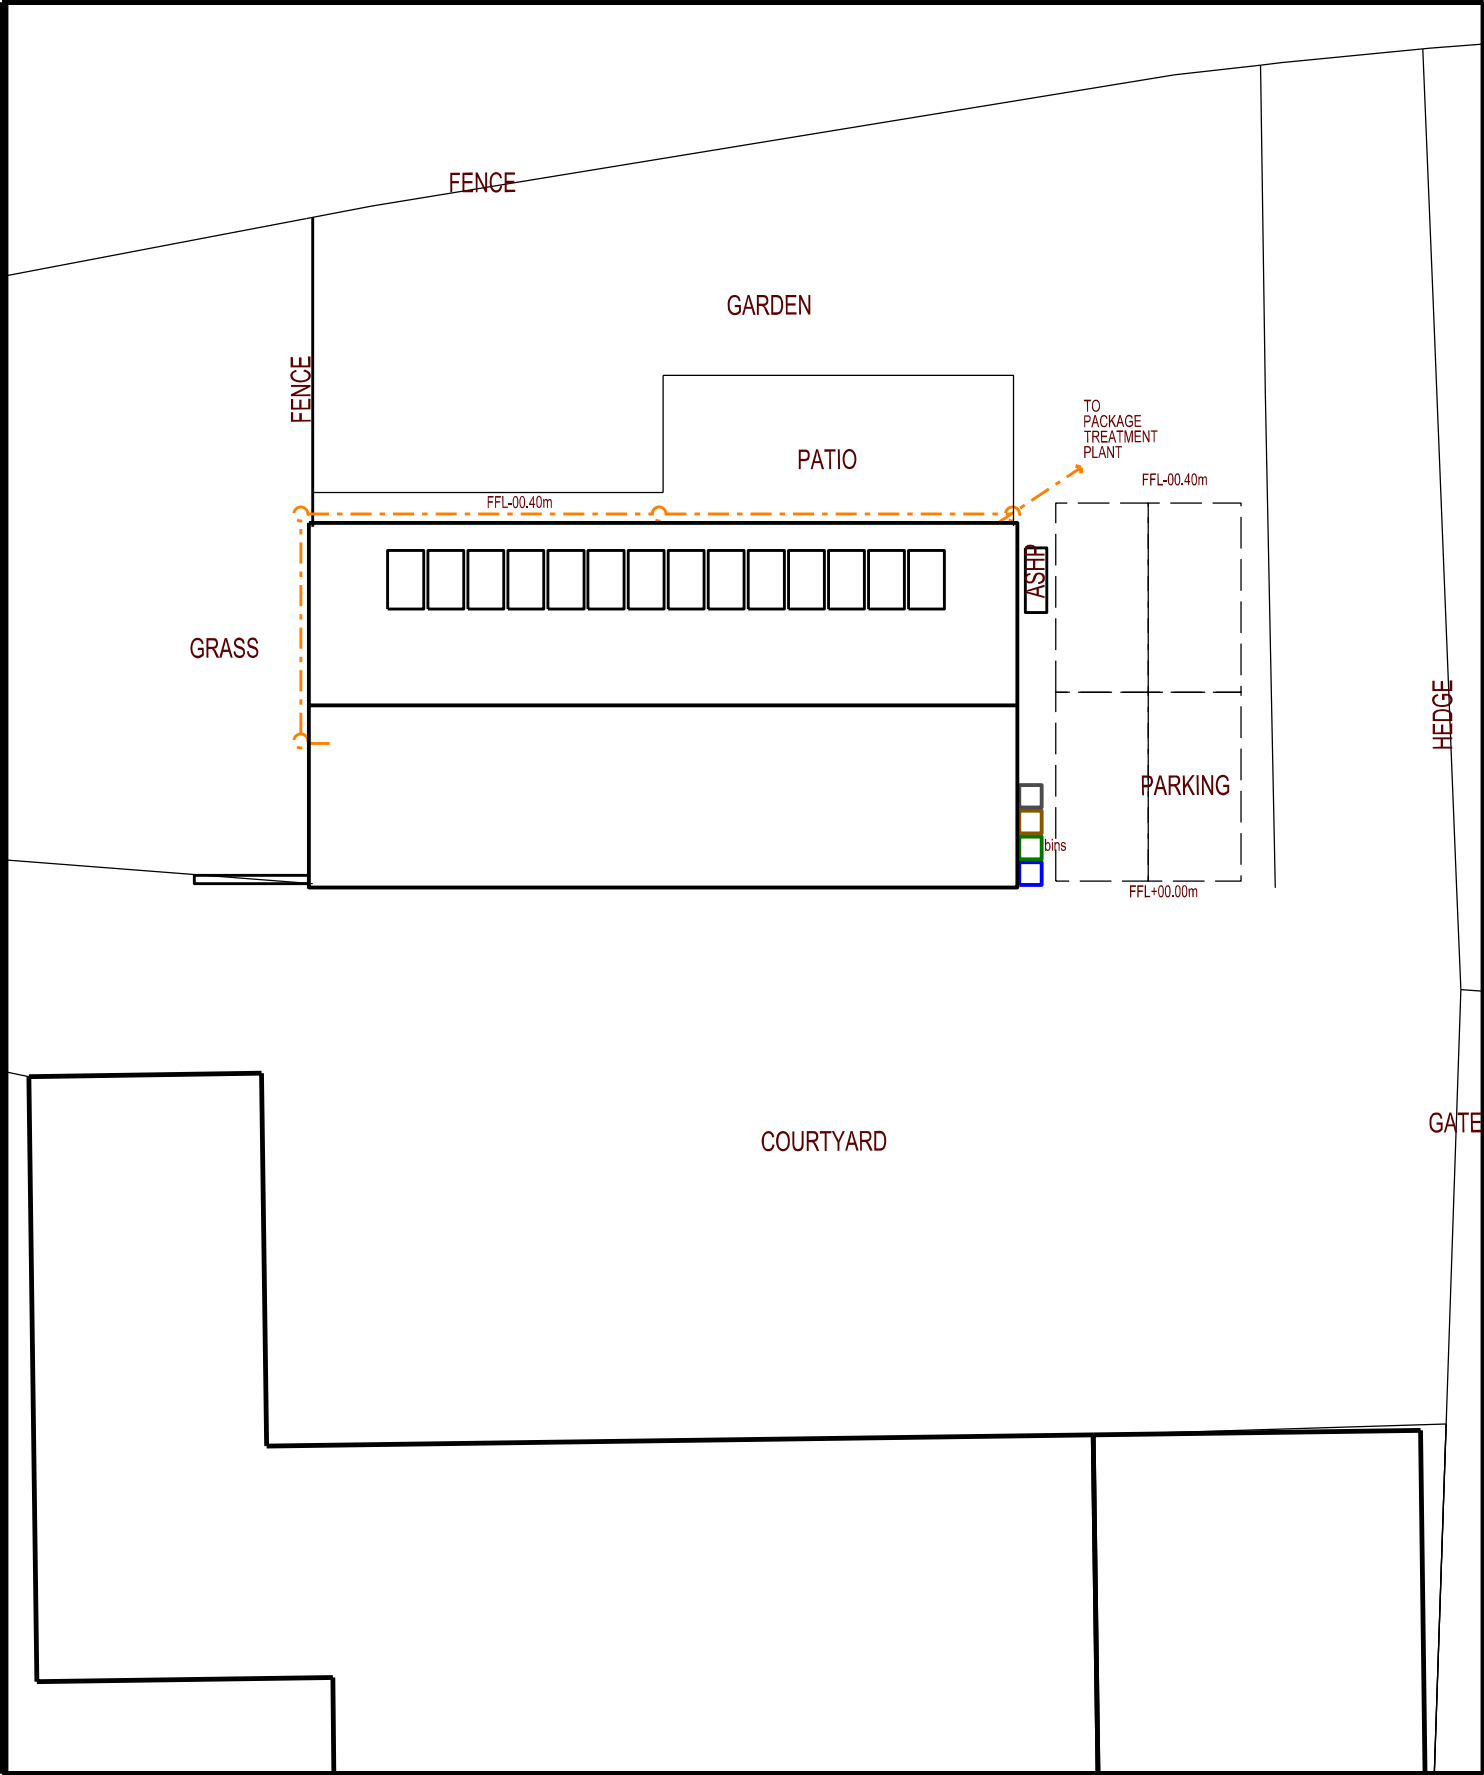

Site Plan - Proposed