



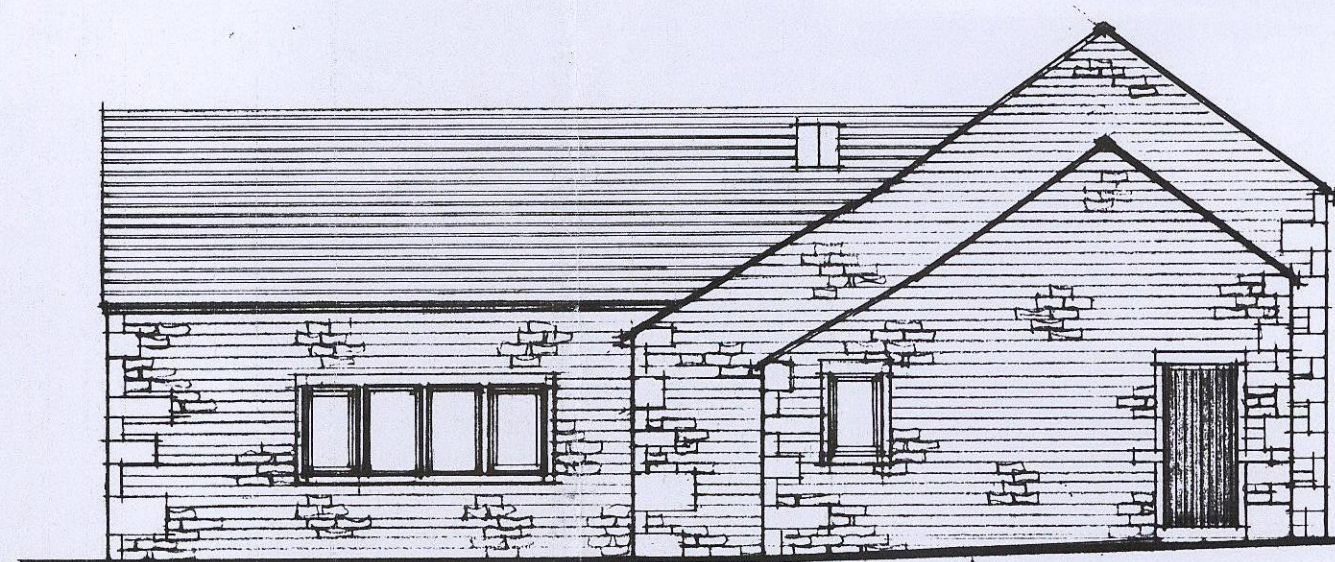


N.W. ELEVATION BARN

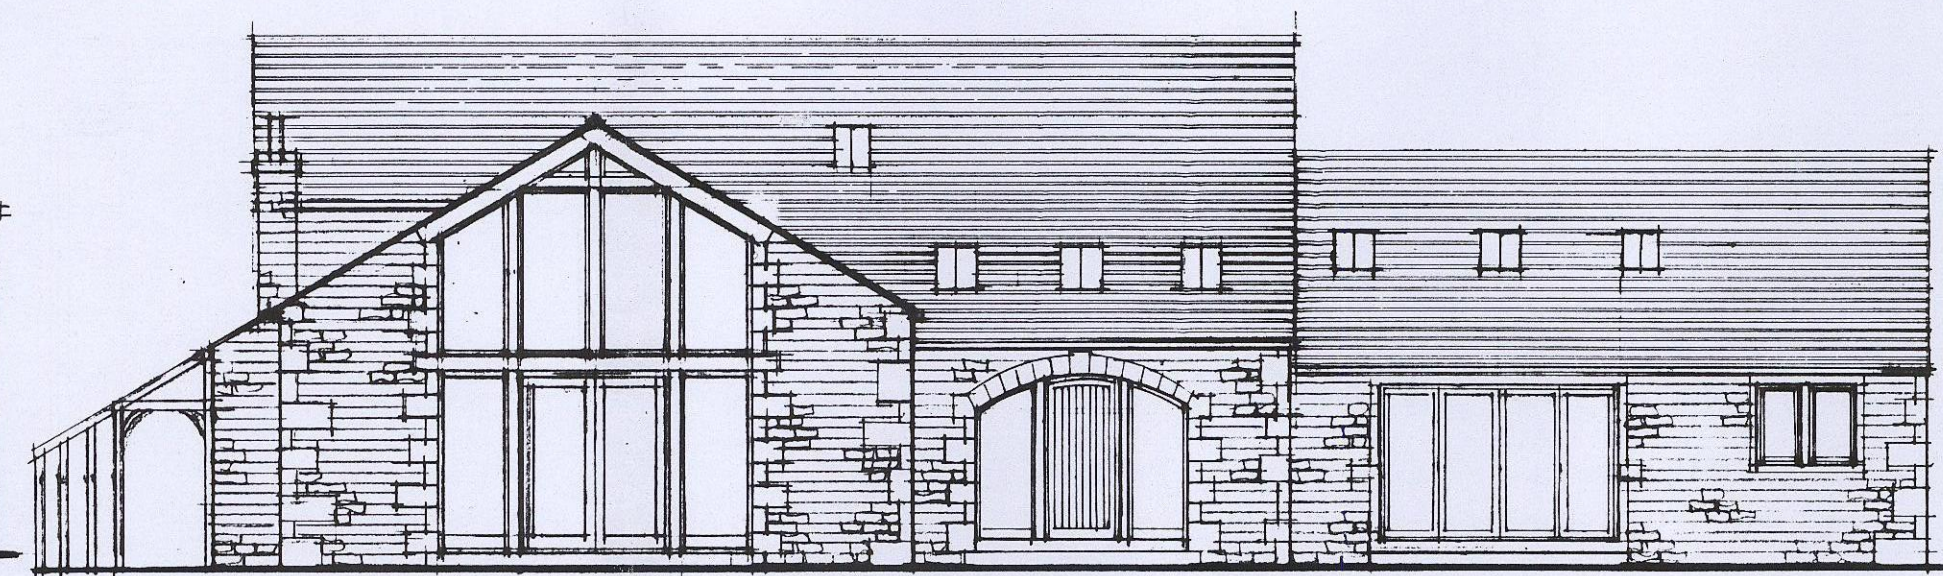


N.E. ELEVATION BARN


Raise eaves level of existing barn and reinsert treated King post trusses.

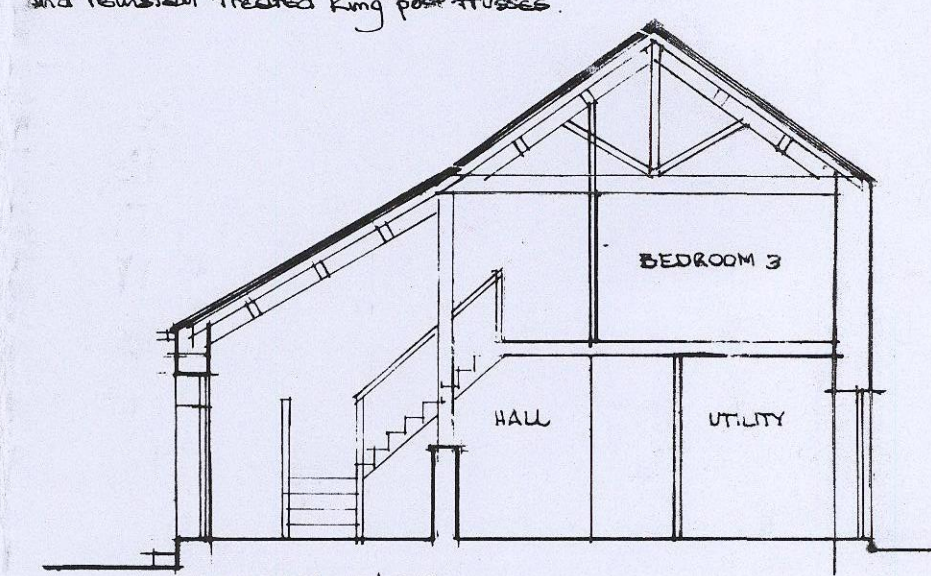


SECTION BARN

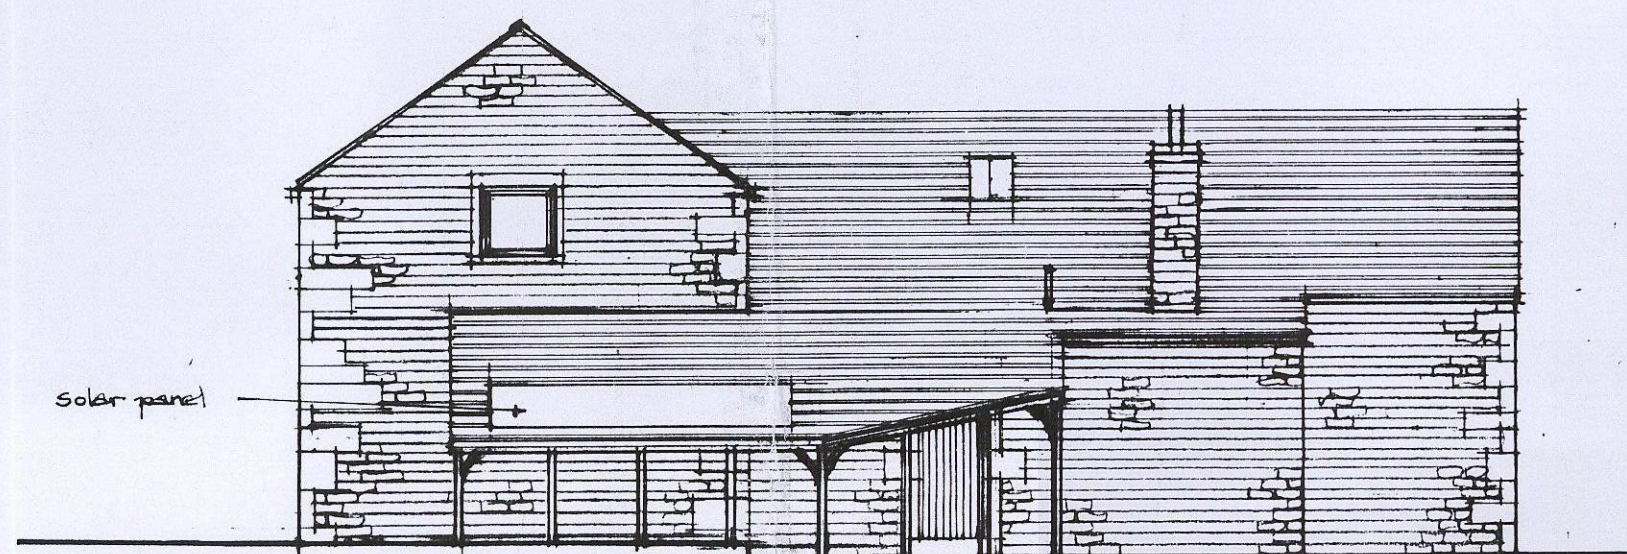


S.E. ELEVATION BARN

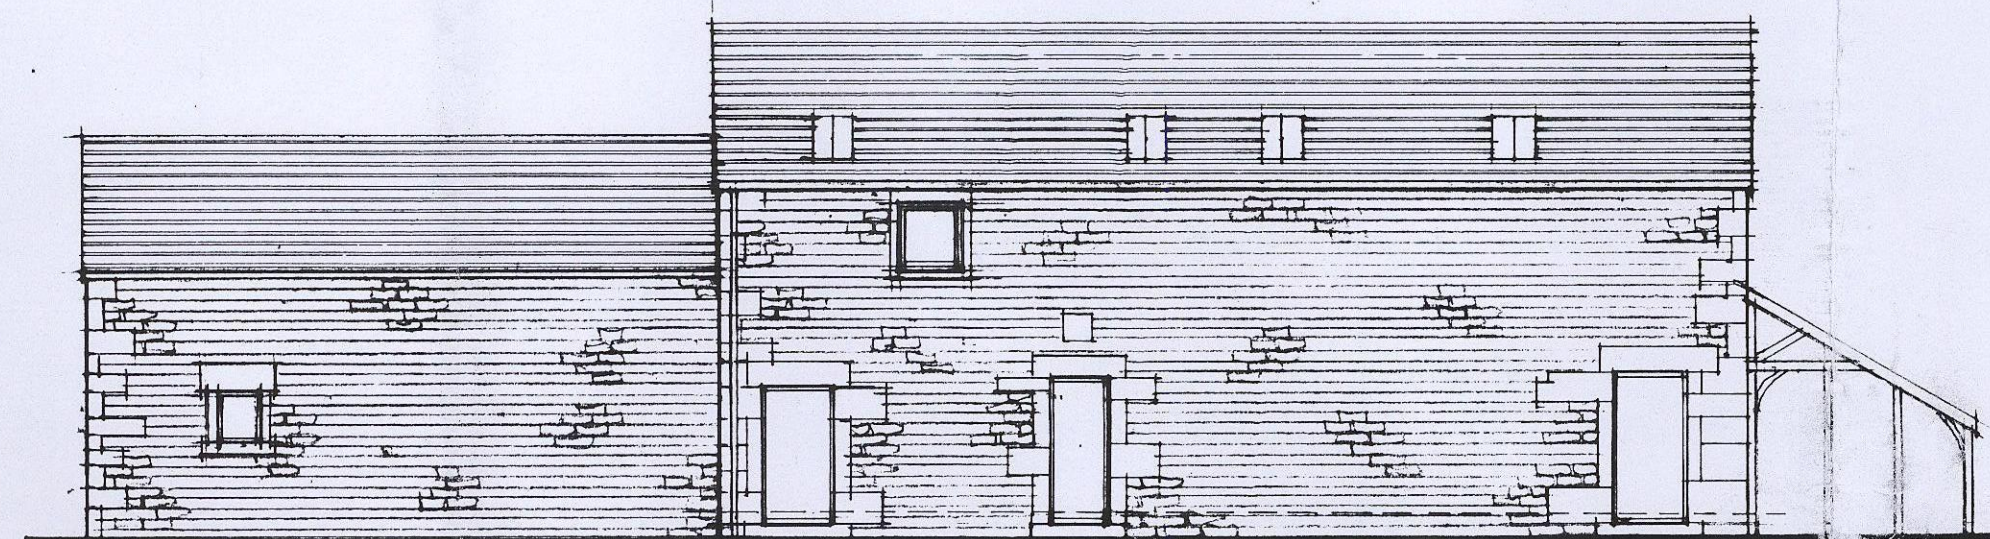


S.W. ELEVATION BARN

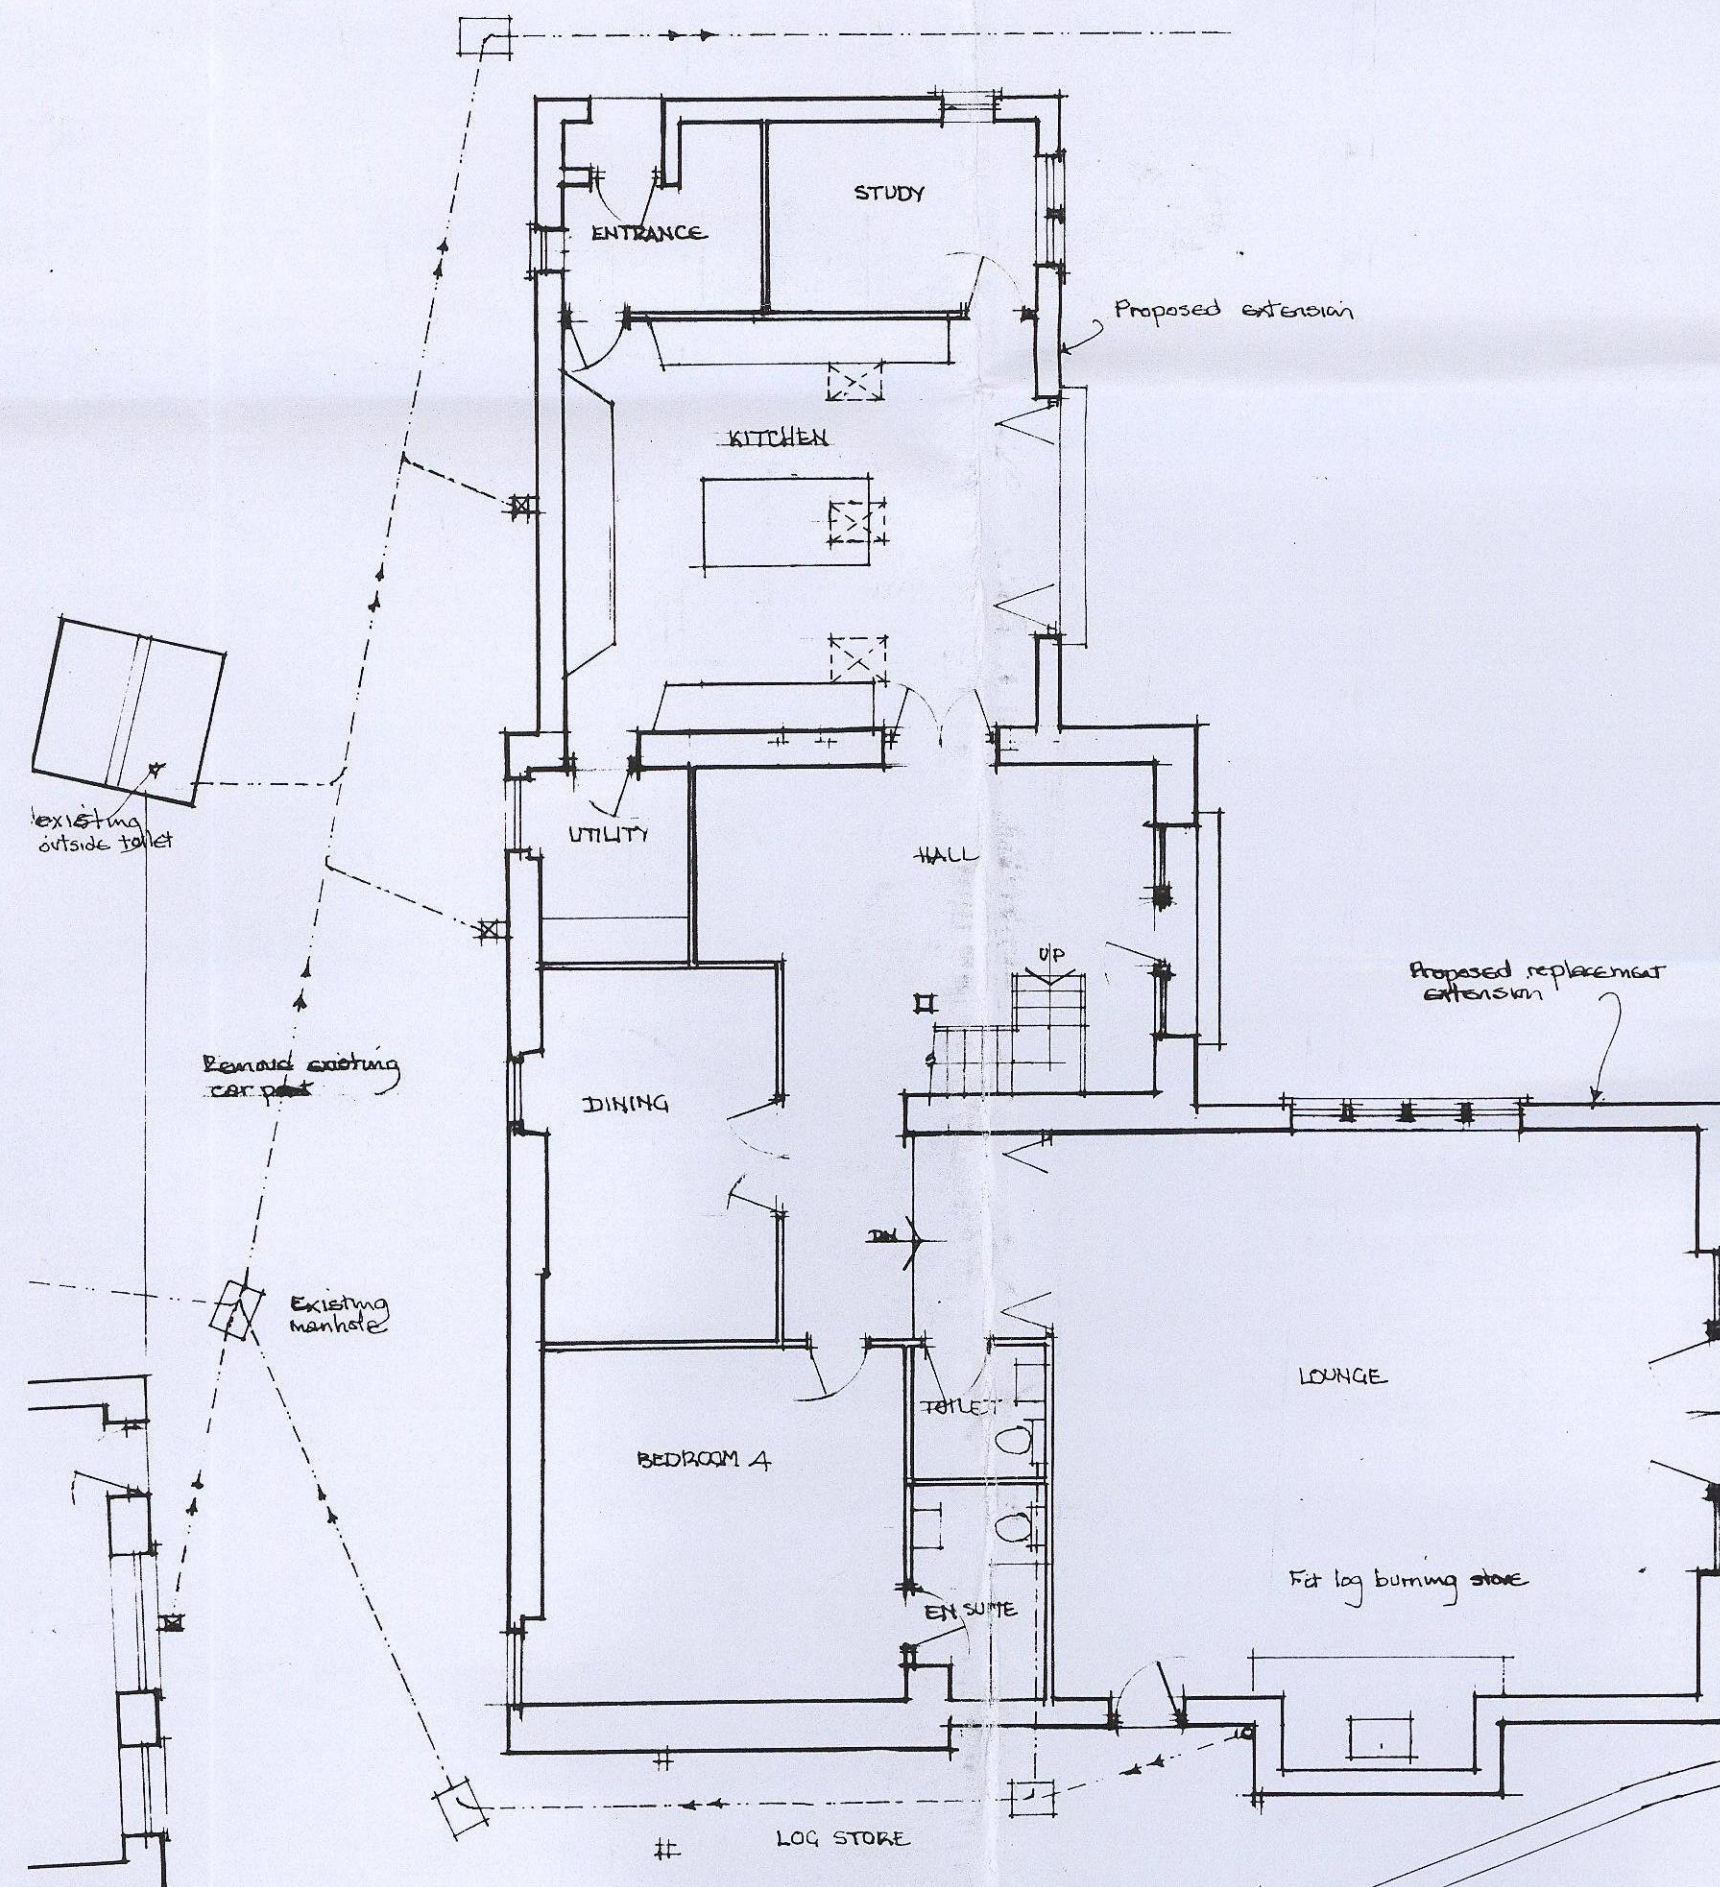

GROUND FLOOR PLAN

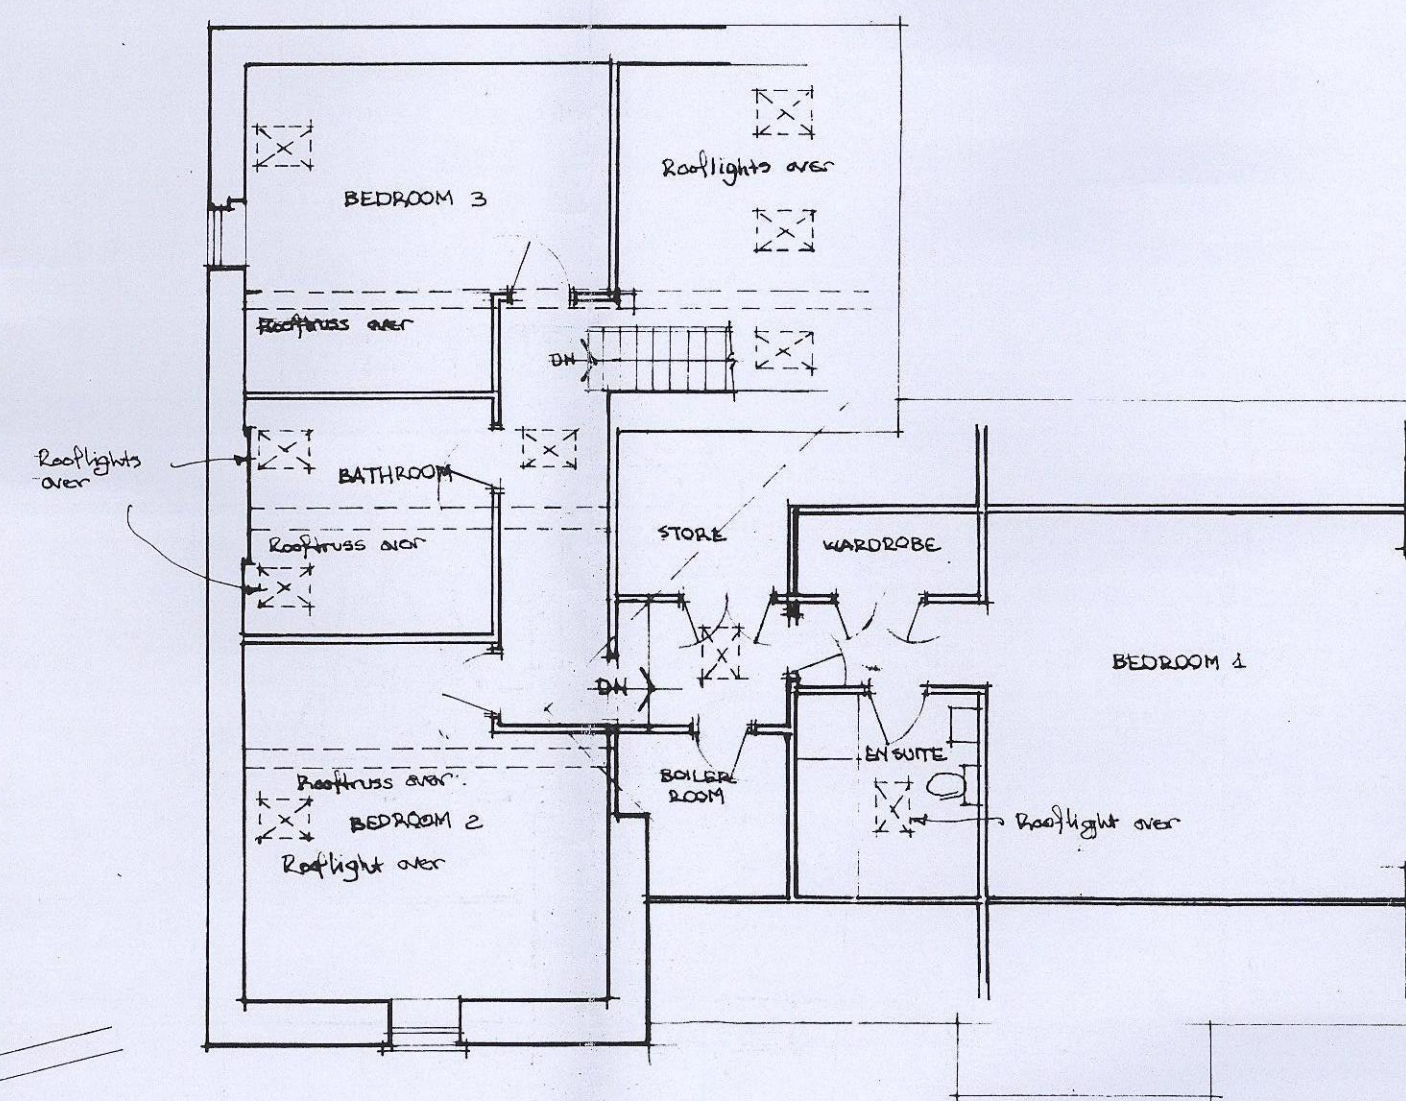

FIRST FLOOR PLAN BARN

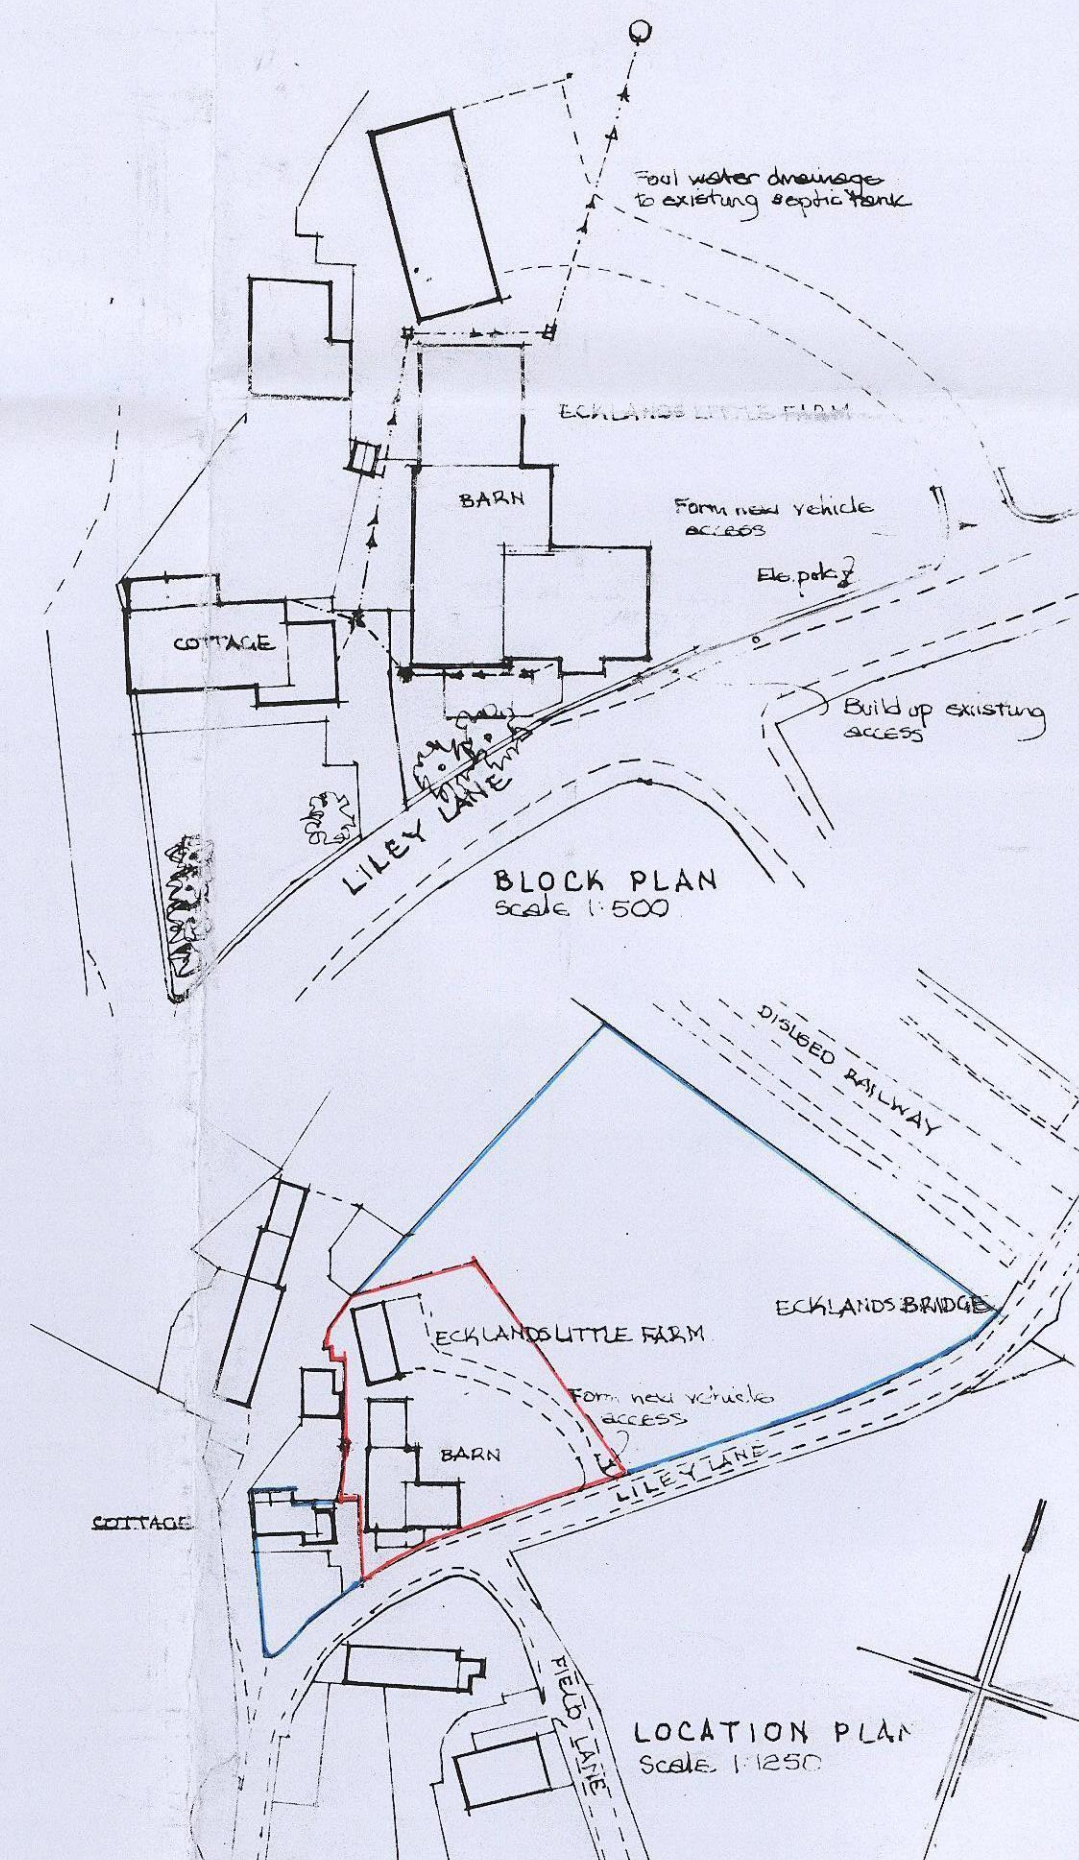

BLOCK PLAN
Scale 1:500


LOCATION PLAN
Scale 1:2500

MR. & MRS. PAUL GUNSON
ECKLANDS LITTLE FARM, LILEY LANE
MILLHOUSE GREEN, PENISTONE S36 9NG
PROPOSED CONVERSION OF BARN TO DWELLING


SCALE 1:500

NOVEMBER 2014
Revised Dec. 2014
Revised Dec. 21st 2014
Revised Jan. 2015




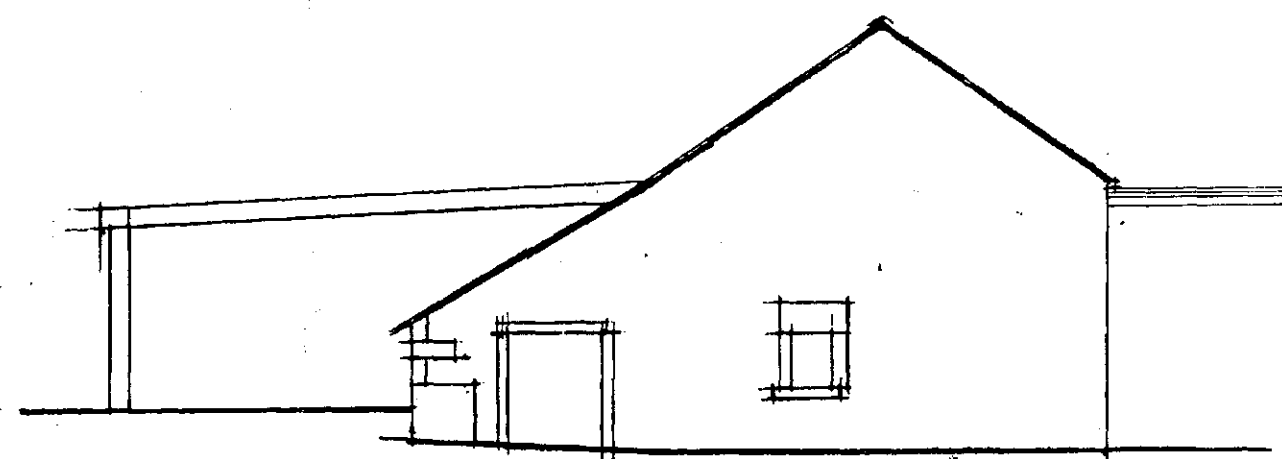


N.W. ELEVATION BARN

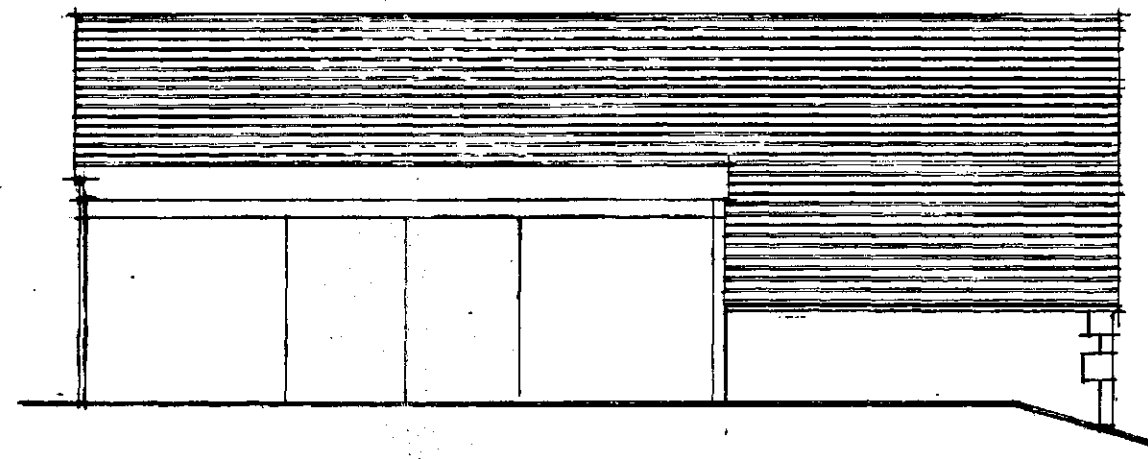


N.E. ELEVATION BARN

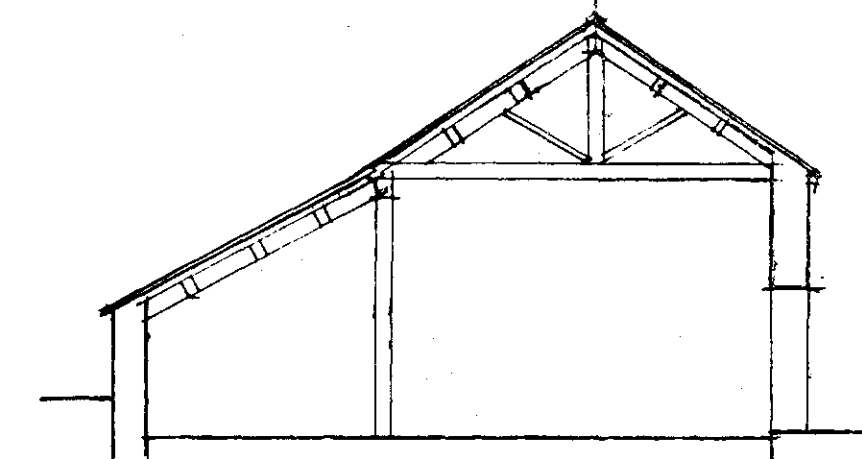


SECTION BARN.

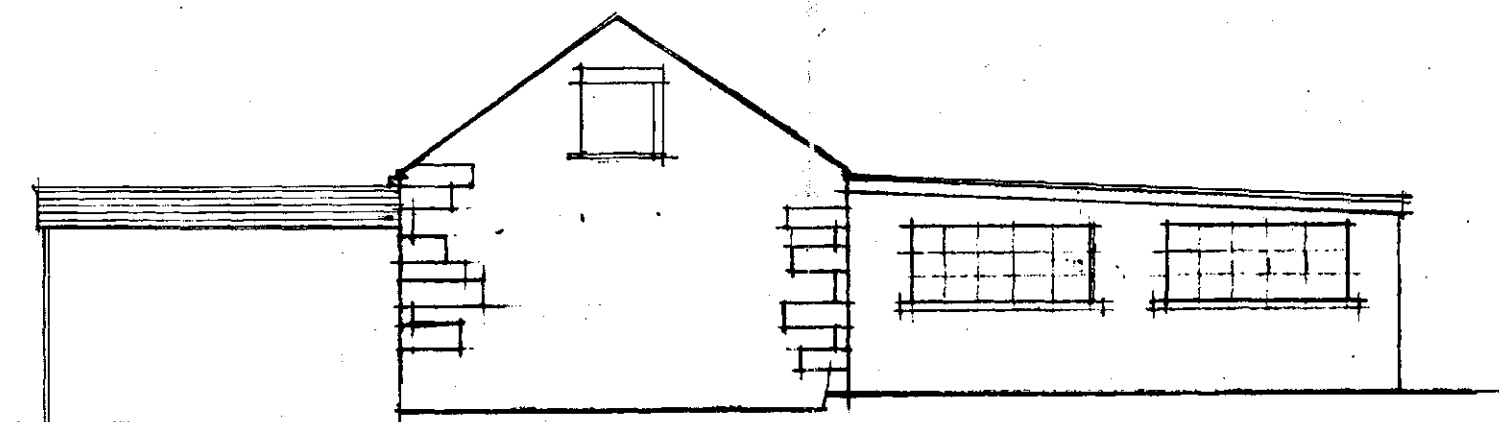


S.E. ELEVATION BARN

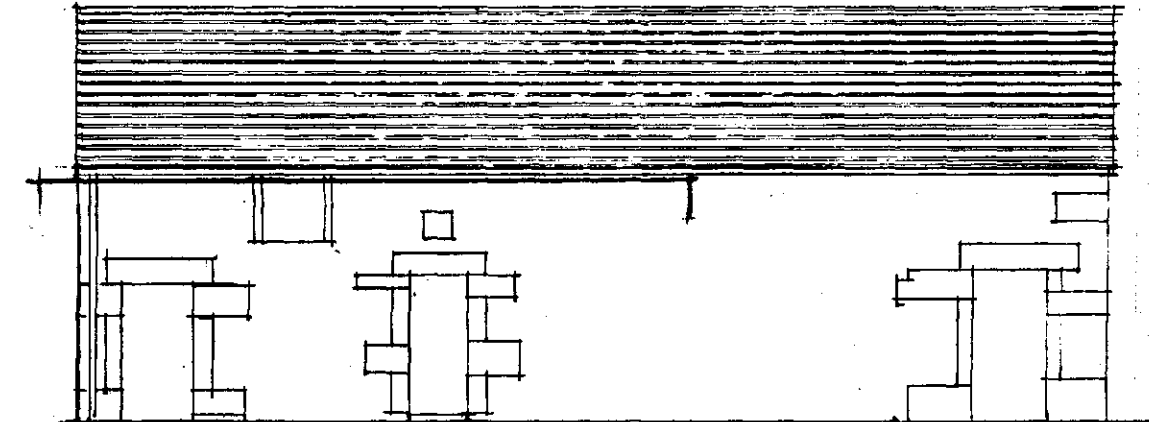


S.W. ELEVATION BARN

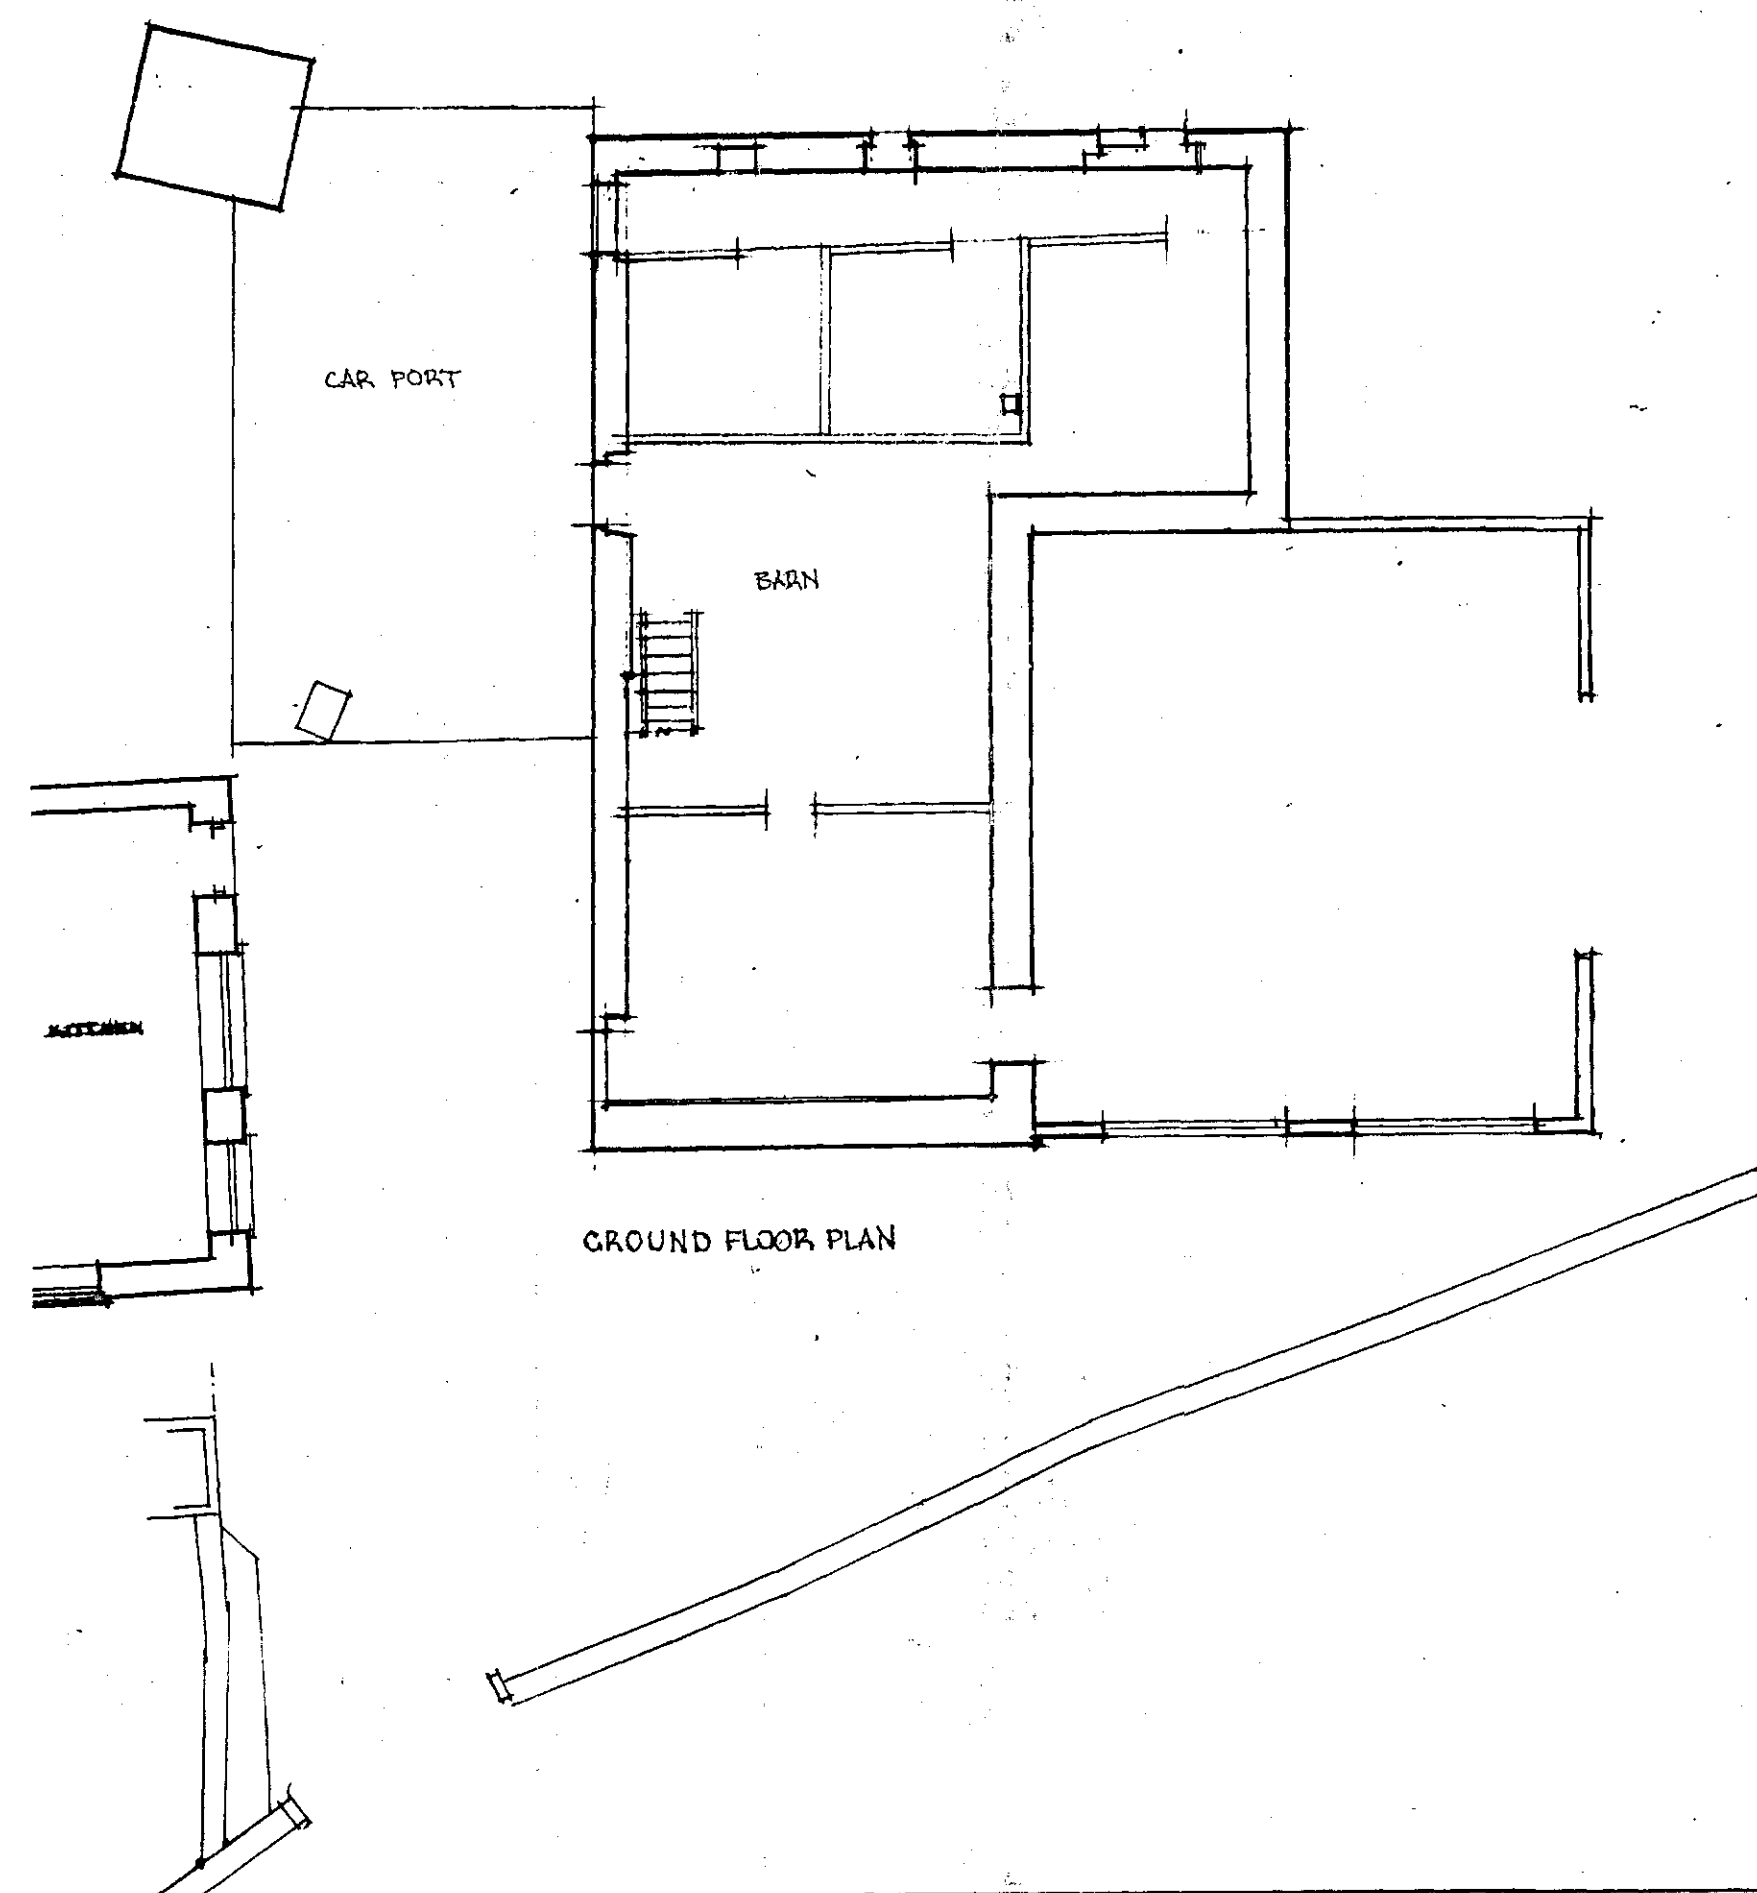

GROUND FLOOR PLAN

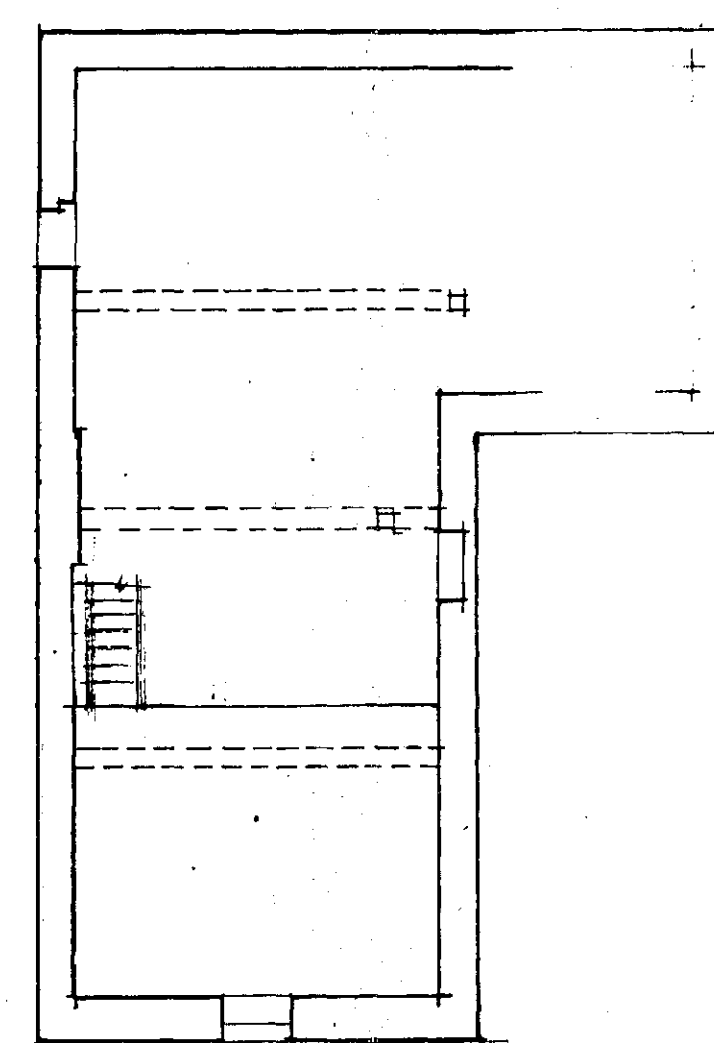

FIRST FLOOR PLAN BARN

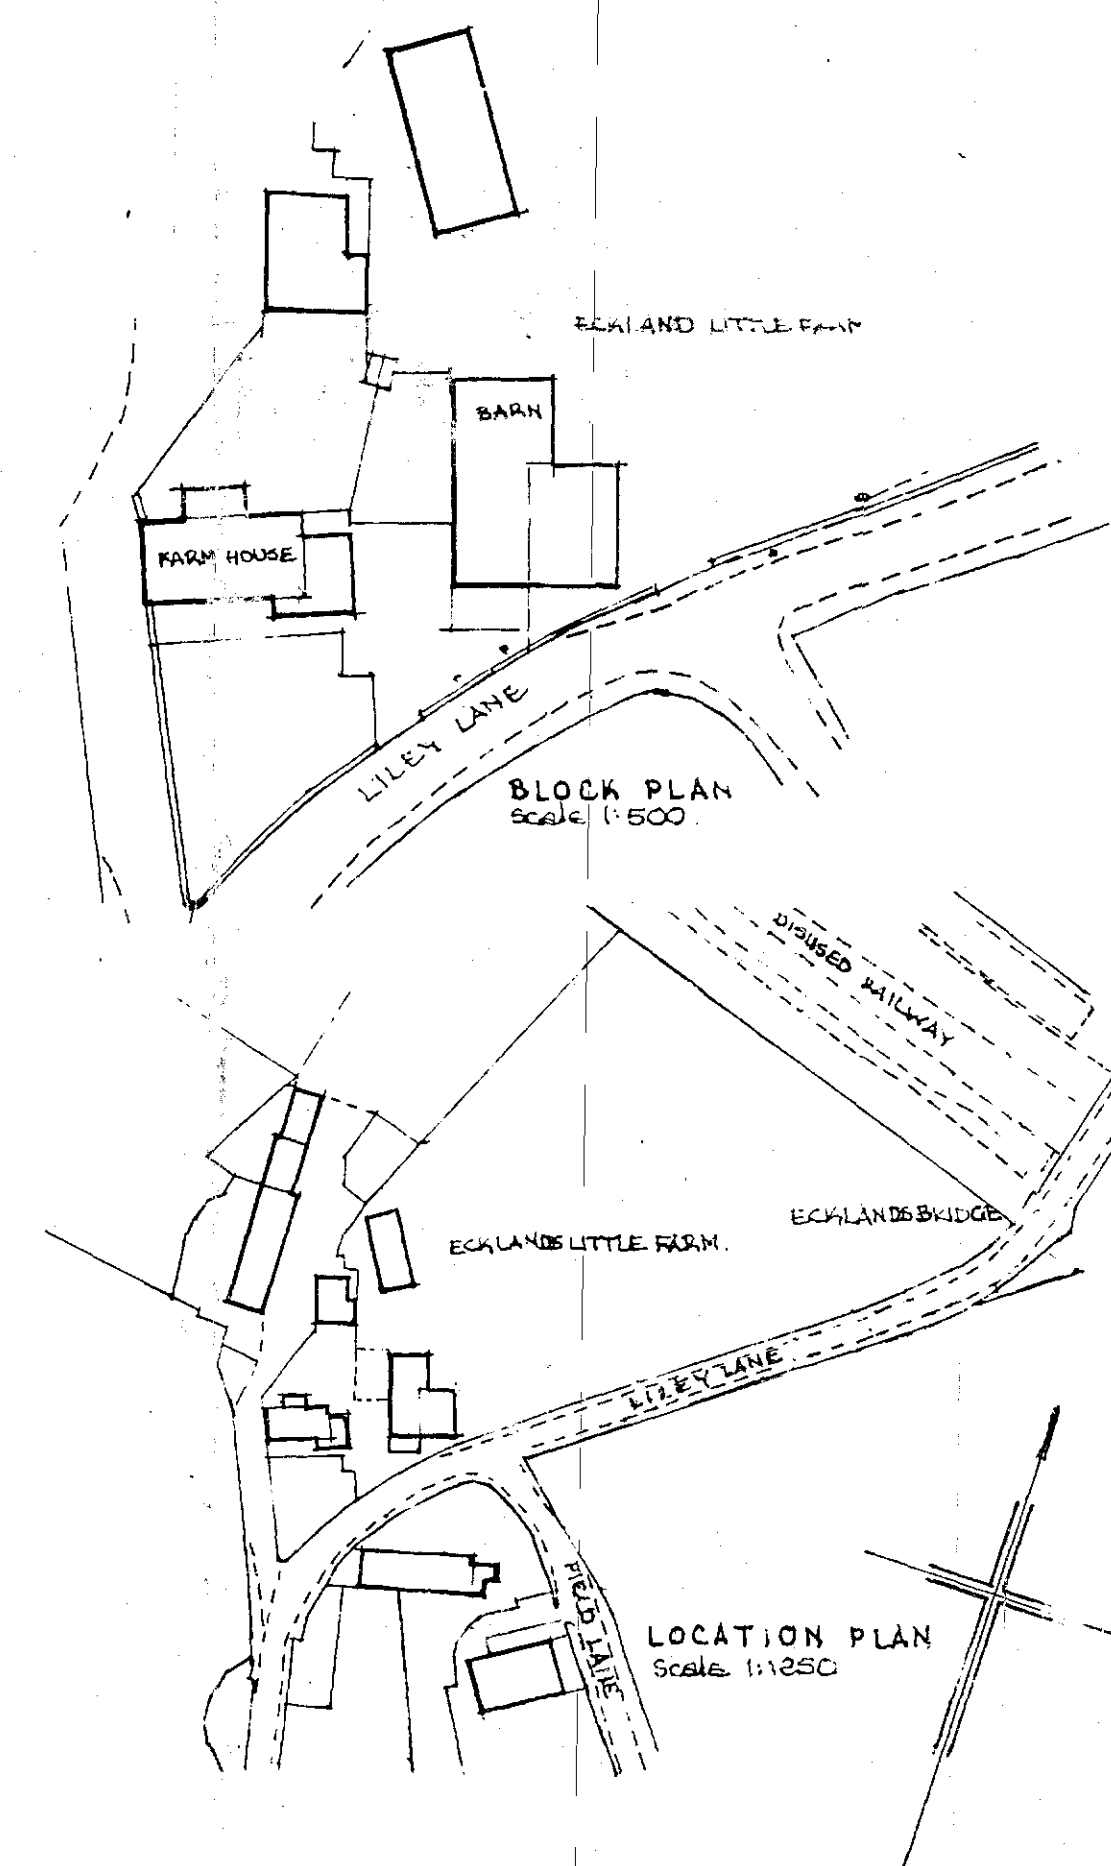

BLOCK PLAN
Scale 1:500

LOCATION PLAN
Scale 1:250

MR. & MRS. PAUL GUNSON
ECKLANDS LITTLE FARM, LILEY LANE
MILLHOUSE GREEN, PENISTONE, S36 9NG
PLANS AS EXISTING.

SCALE 1:500

NOVEMBER 2014.

