



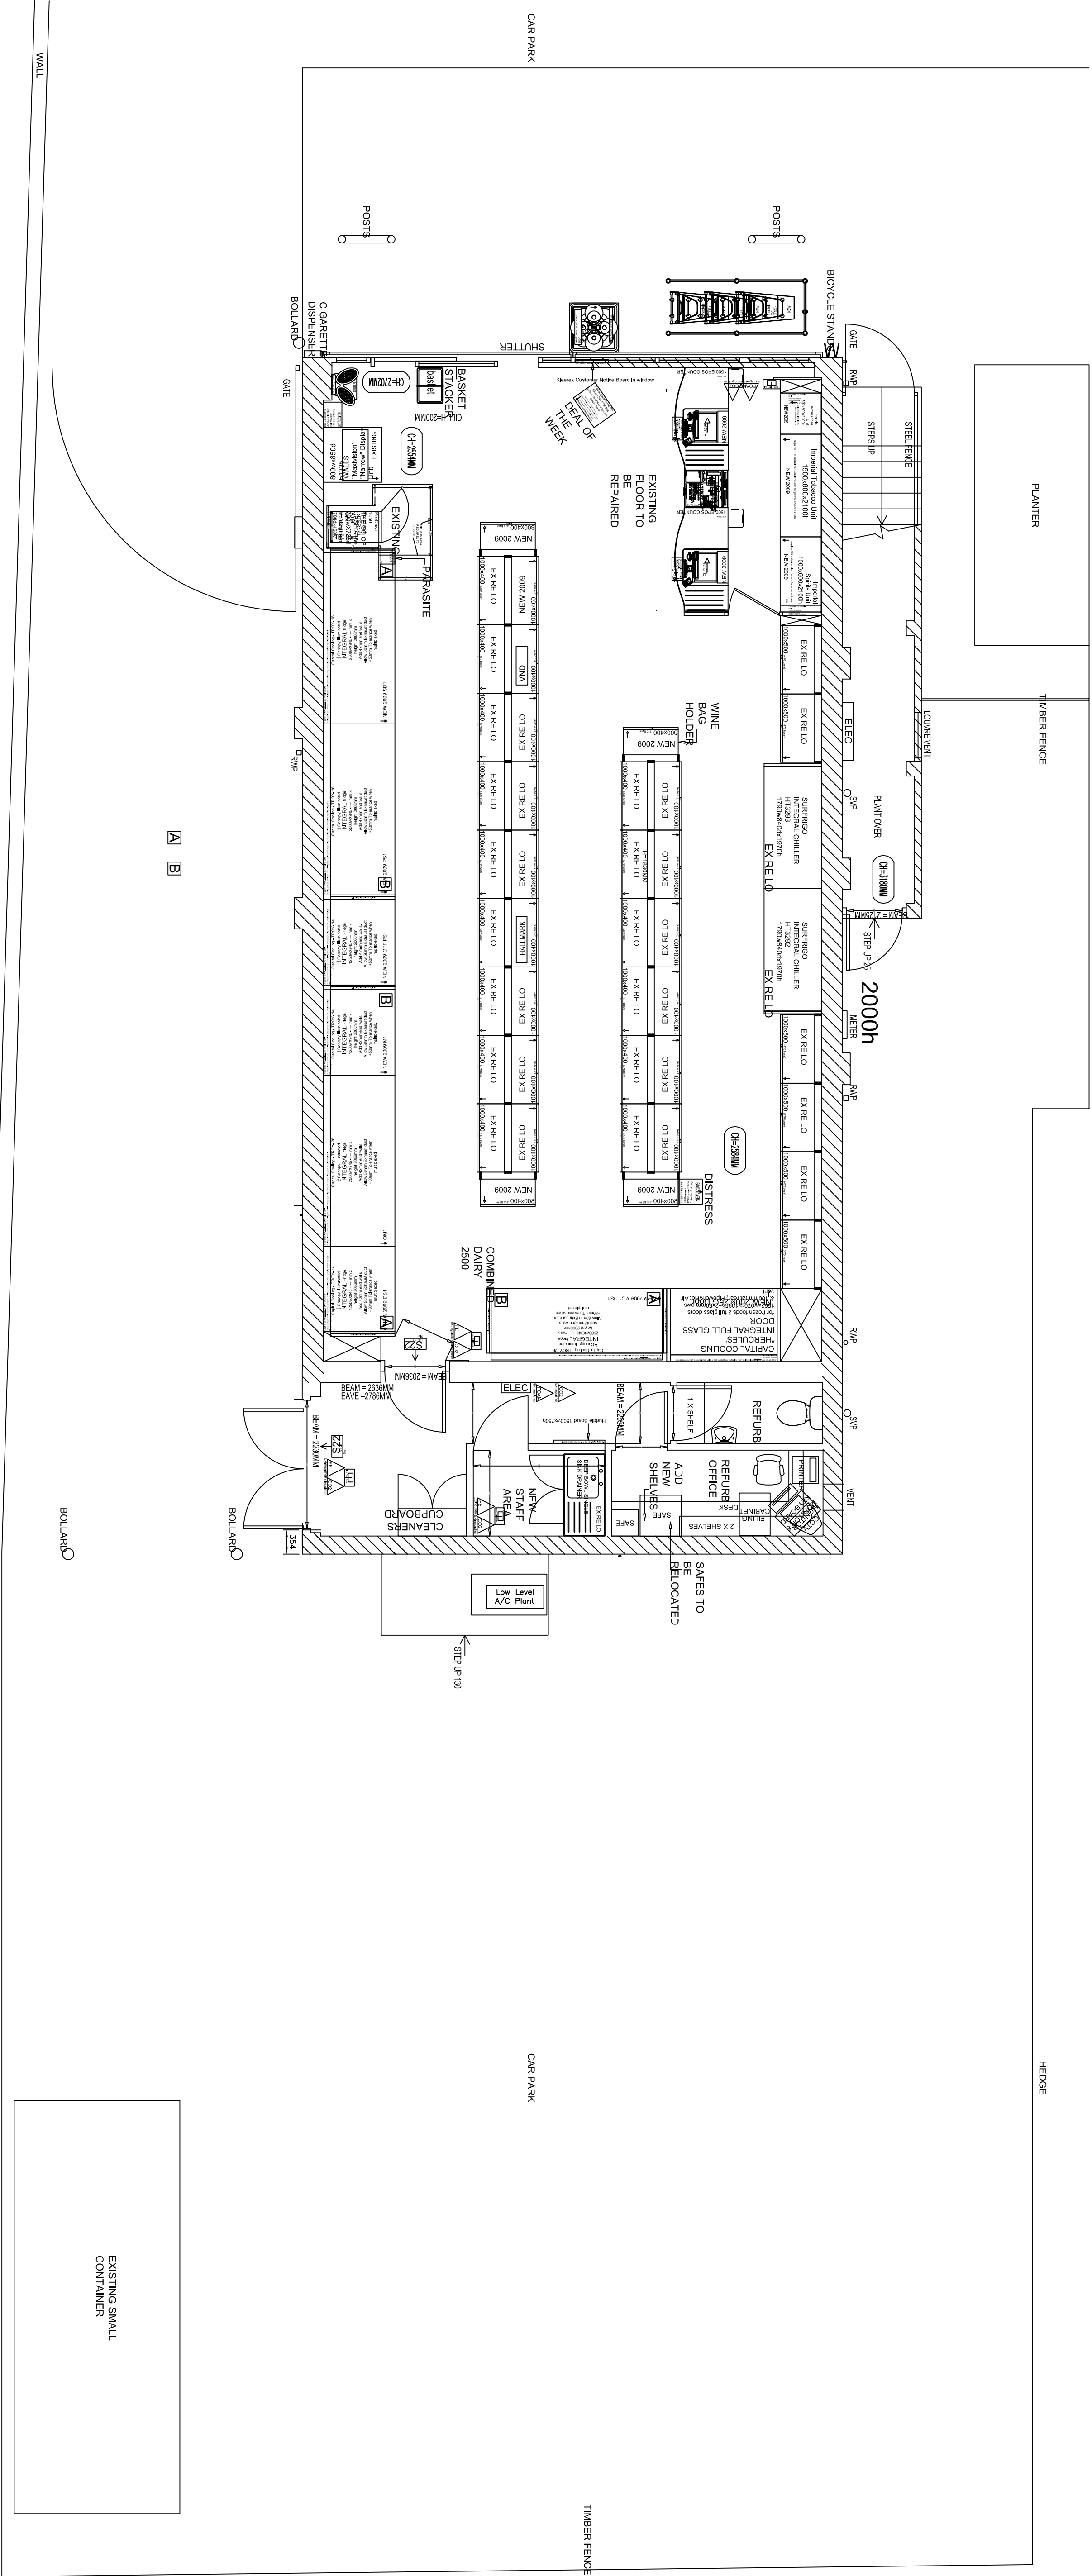



RETAIN AS EXISTING PLAN

RETAIN AS EXISTING ELEVATIONS

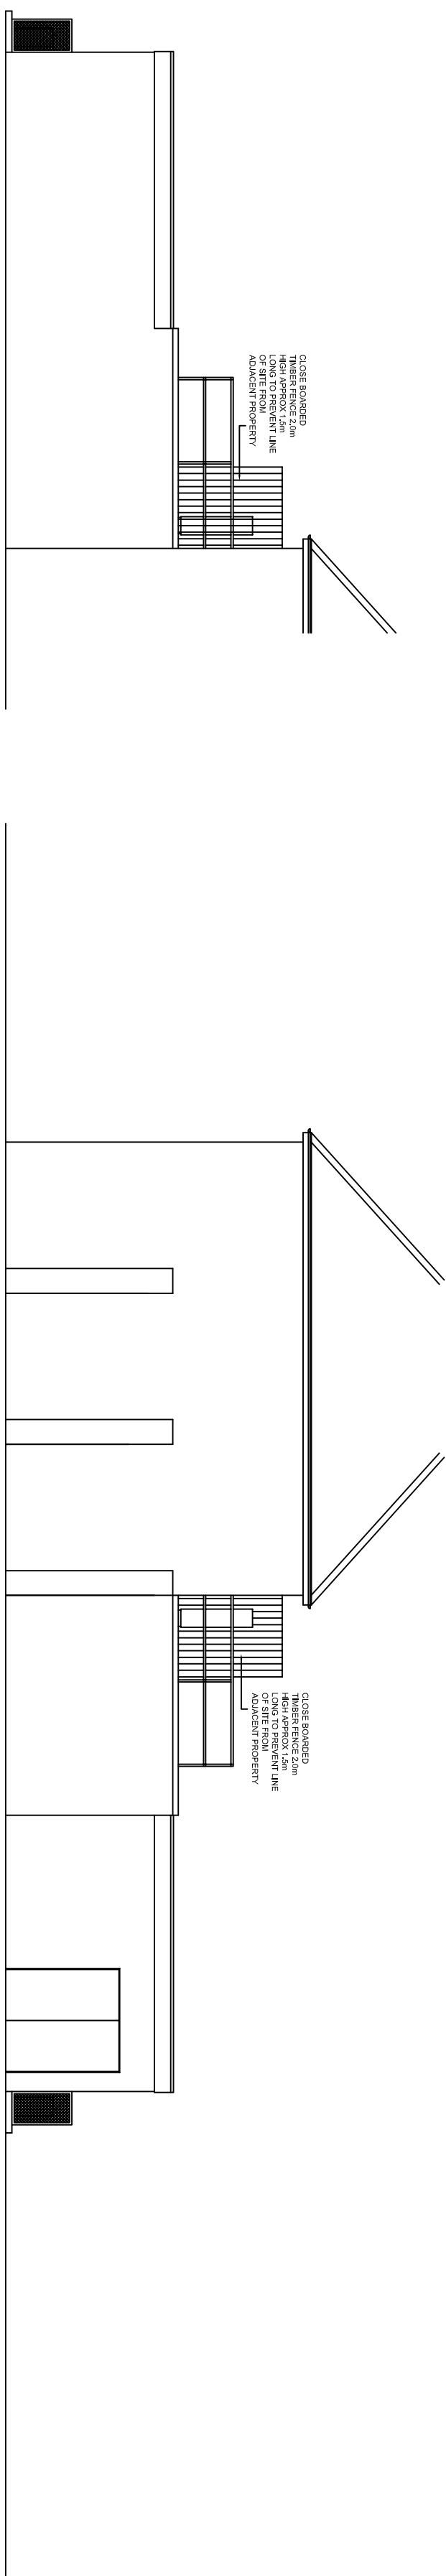

SIDE ELEVATION

SIDE ELEVATION

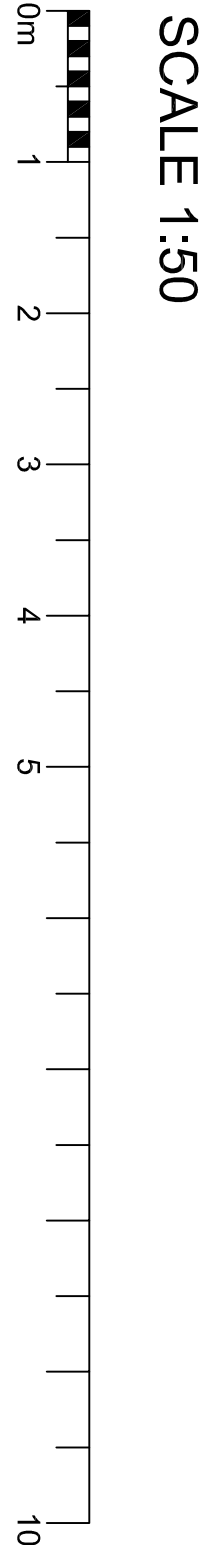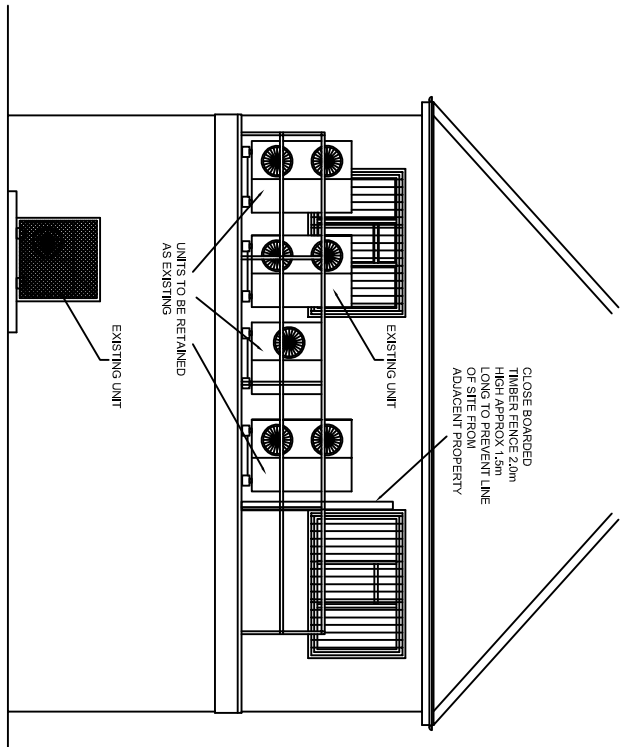

REAR ELEVATION

SCALE 1:100

© THE CONTENTS OF THIS DRAWING REMAIN THE SOLE PROPERTY OF WELLSFIELD ASSOCIATES AND MUST NOT BE COPIED OR REPRODUCED WITHOUT PRIOR PERMISSION.  
FULL SURVEY NOT CARRIED OUT DRAWING PRODUCED USING INFORMATION SUPPLIED BY THE CLIENT

**Wellsfield Associates**  
80 High Street,  
Hodleigh,  
Essex,  
SS7 2PB  
Tel: 01702 551123  
Fax: 01702 558530  
m@wellsfieldassociates.co.uk

project  
CO-OP SUPERMARKET  
59 GREENSPRING AVENUE  
BIRDWELL  
SOUTH YORKSHIRE S70 5SW

RETAIN AS EXISTING PLAN

|       |                |         |         |
|-------|----------------|---------|---------|
| date  | JUNE 2014      | drawn   | C.J.J.  |
| scale | 1:50, 1:100@A1 | drg no. | 2472.01 |