



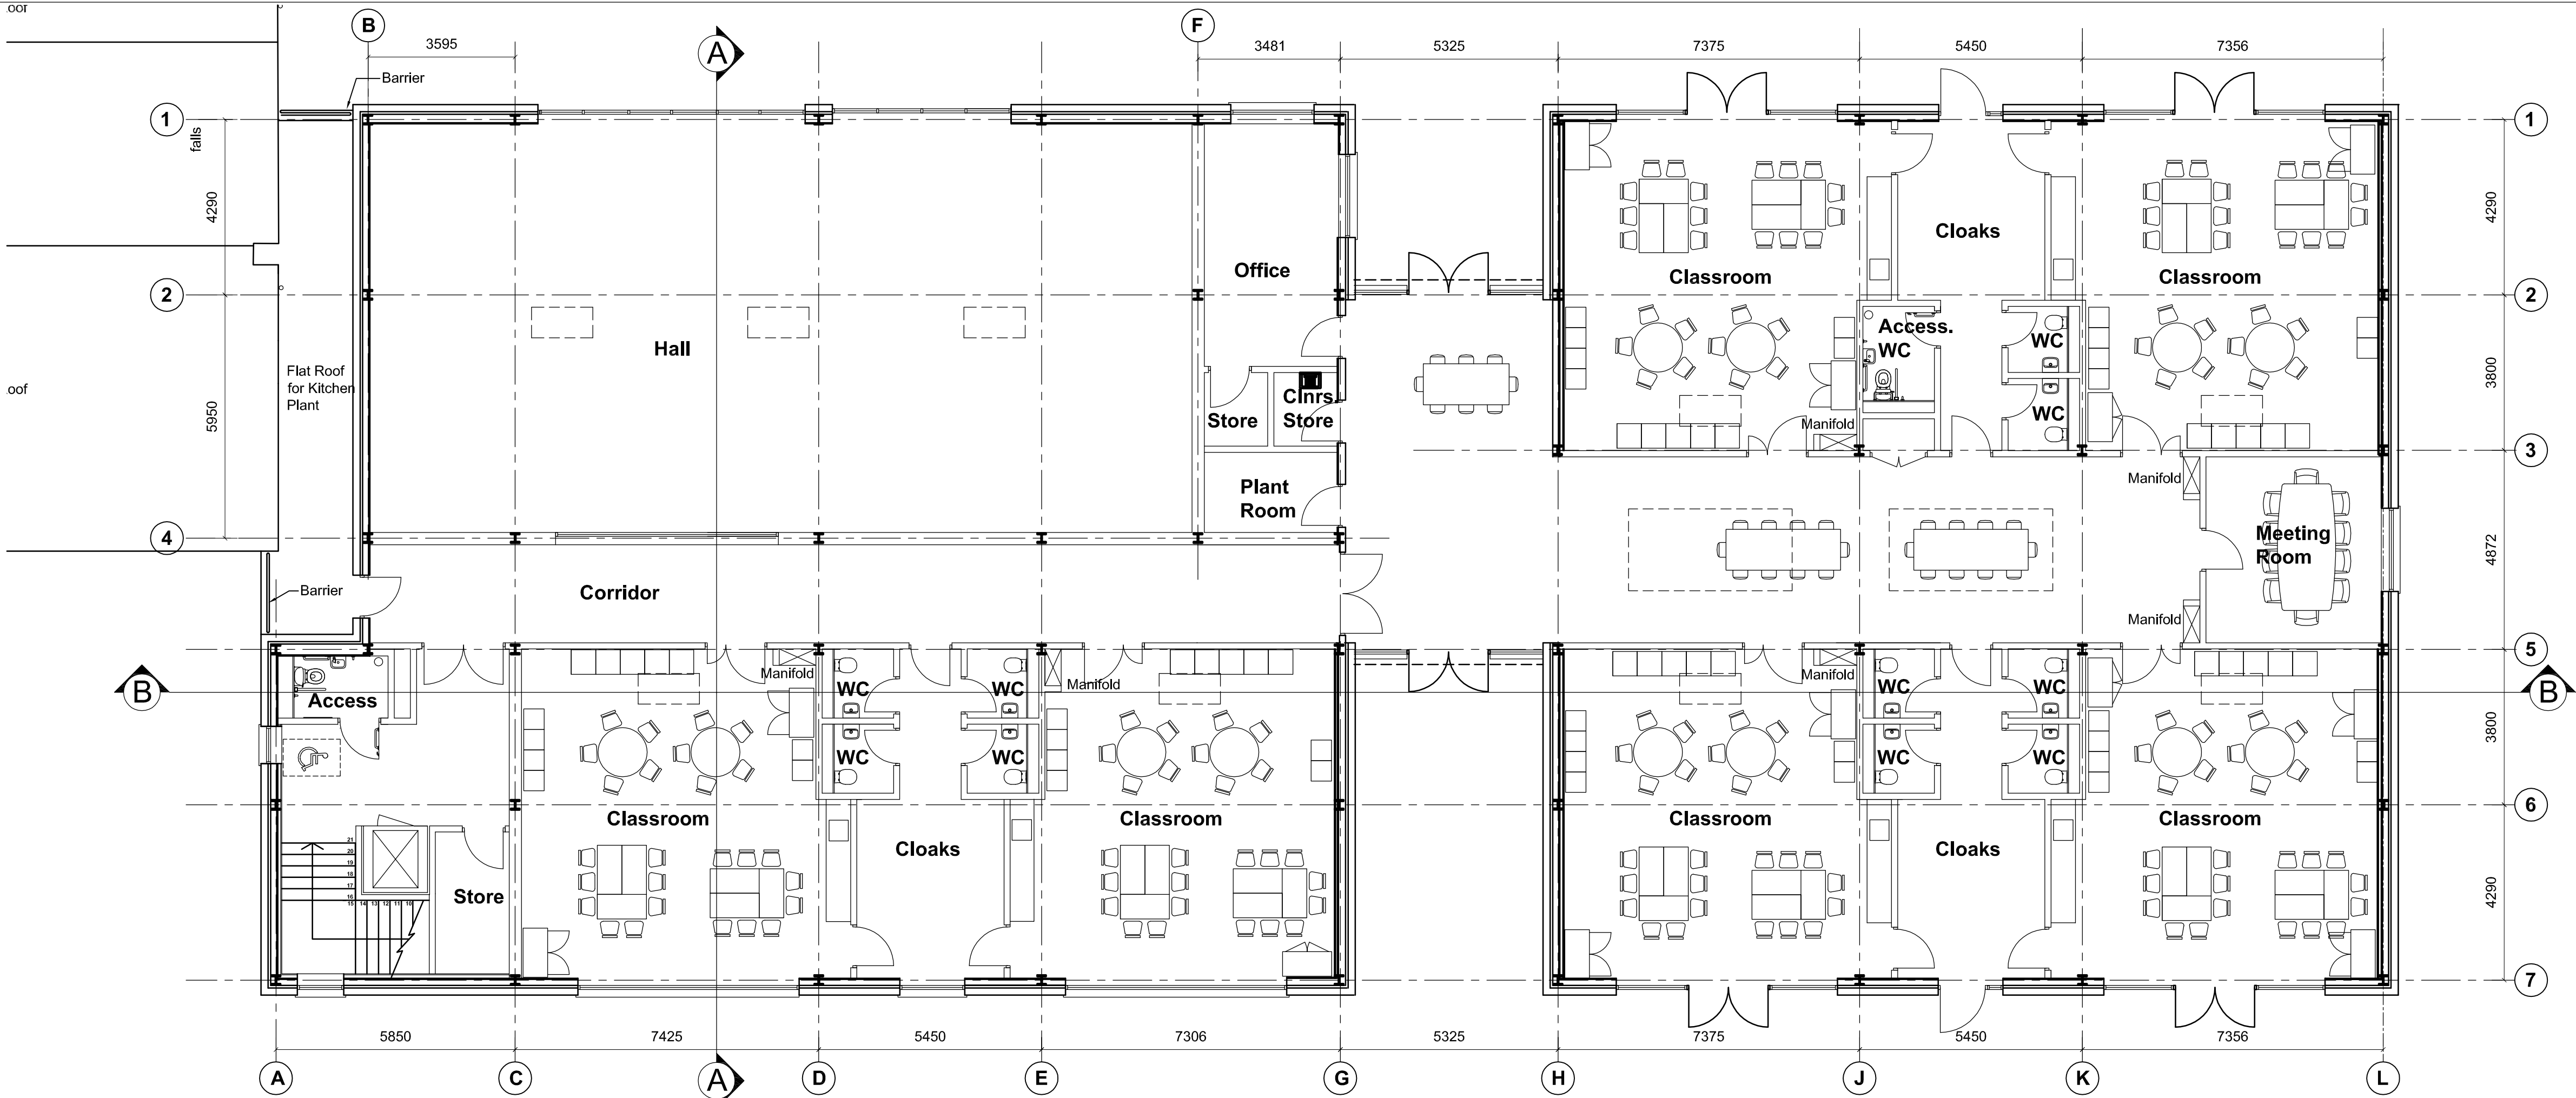


First Floor Plan 1:100@A1

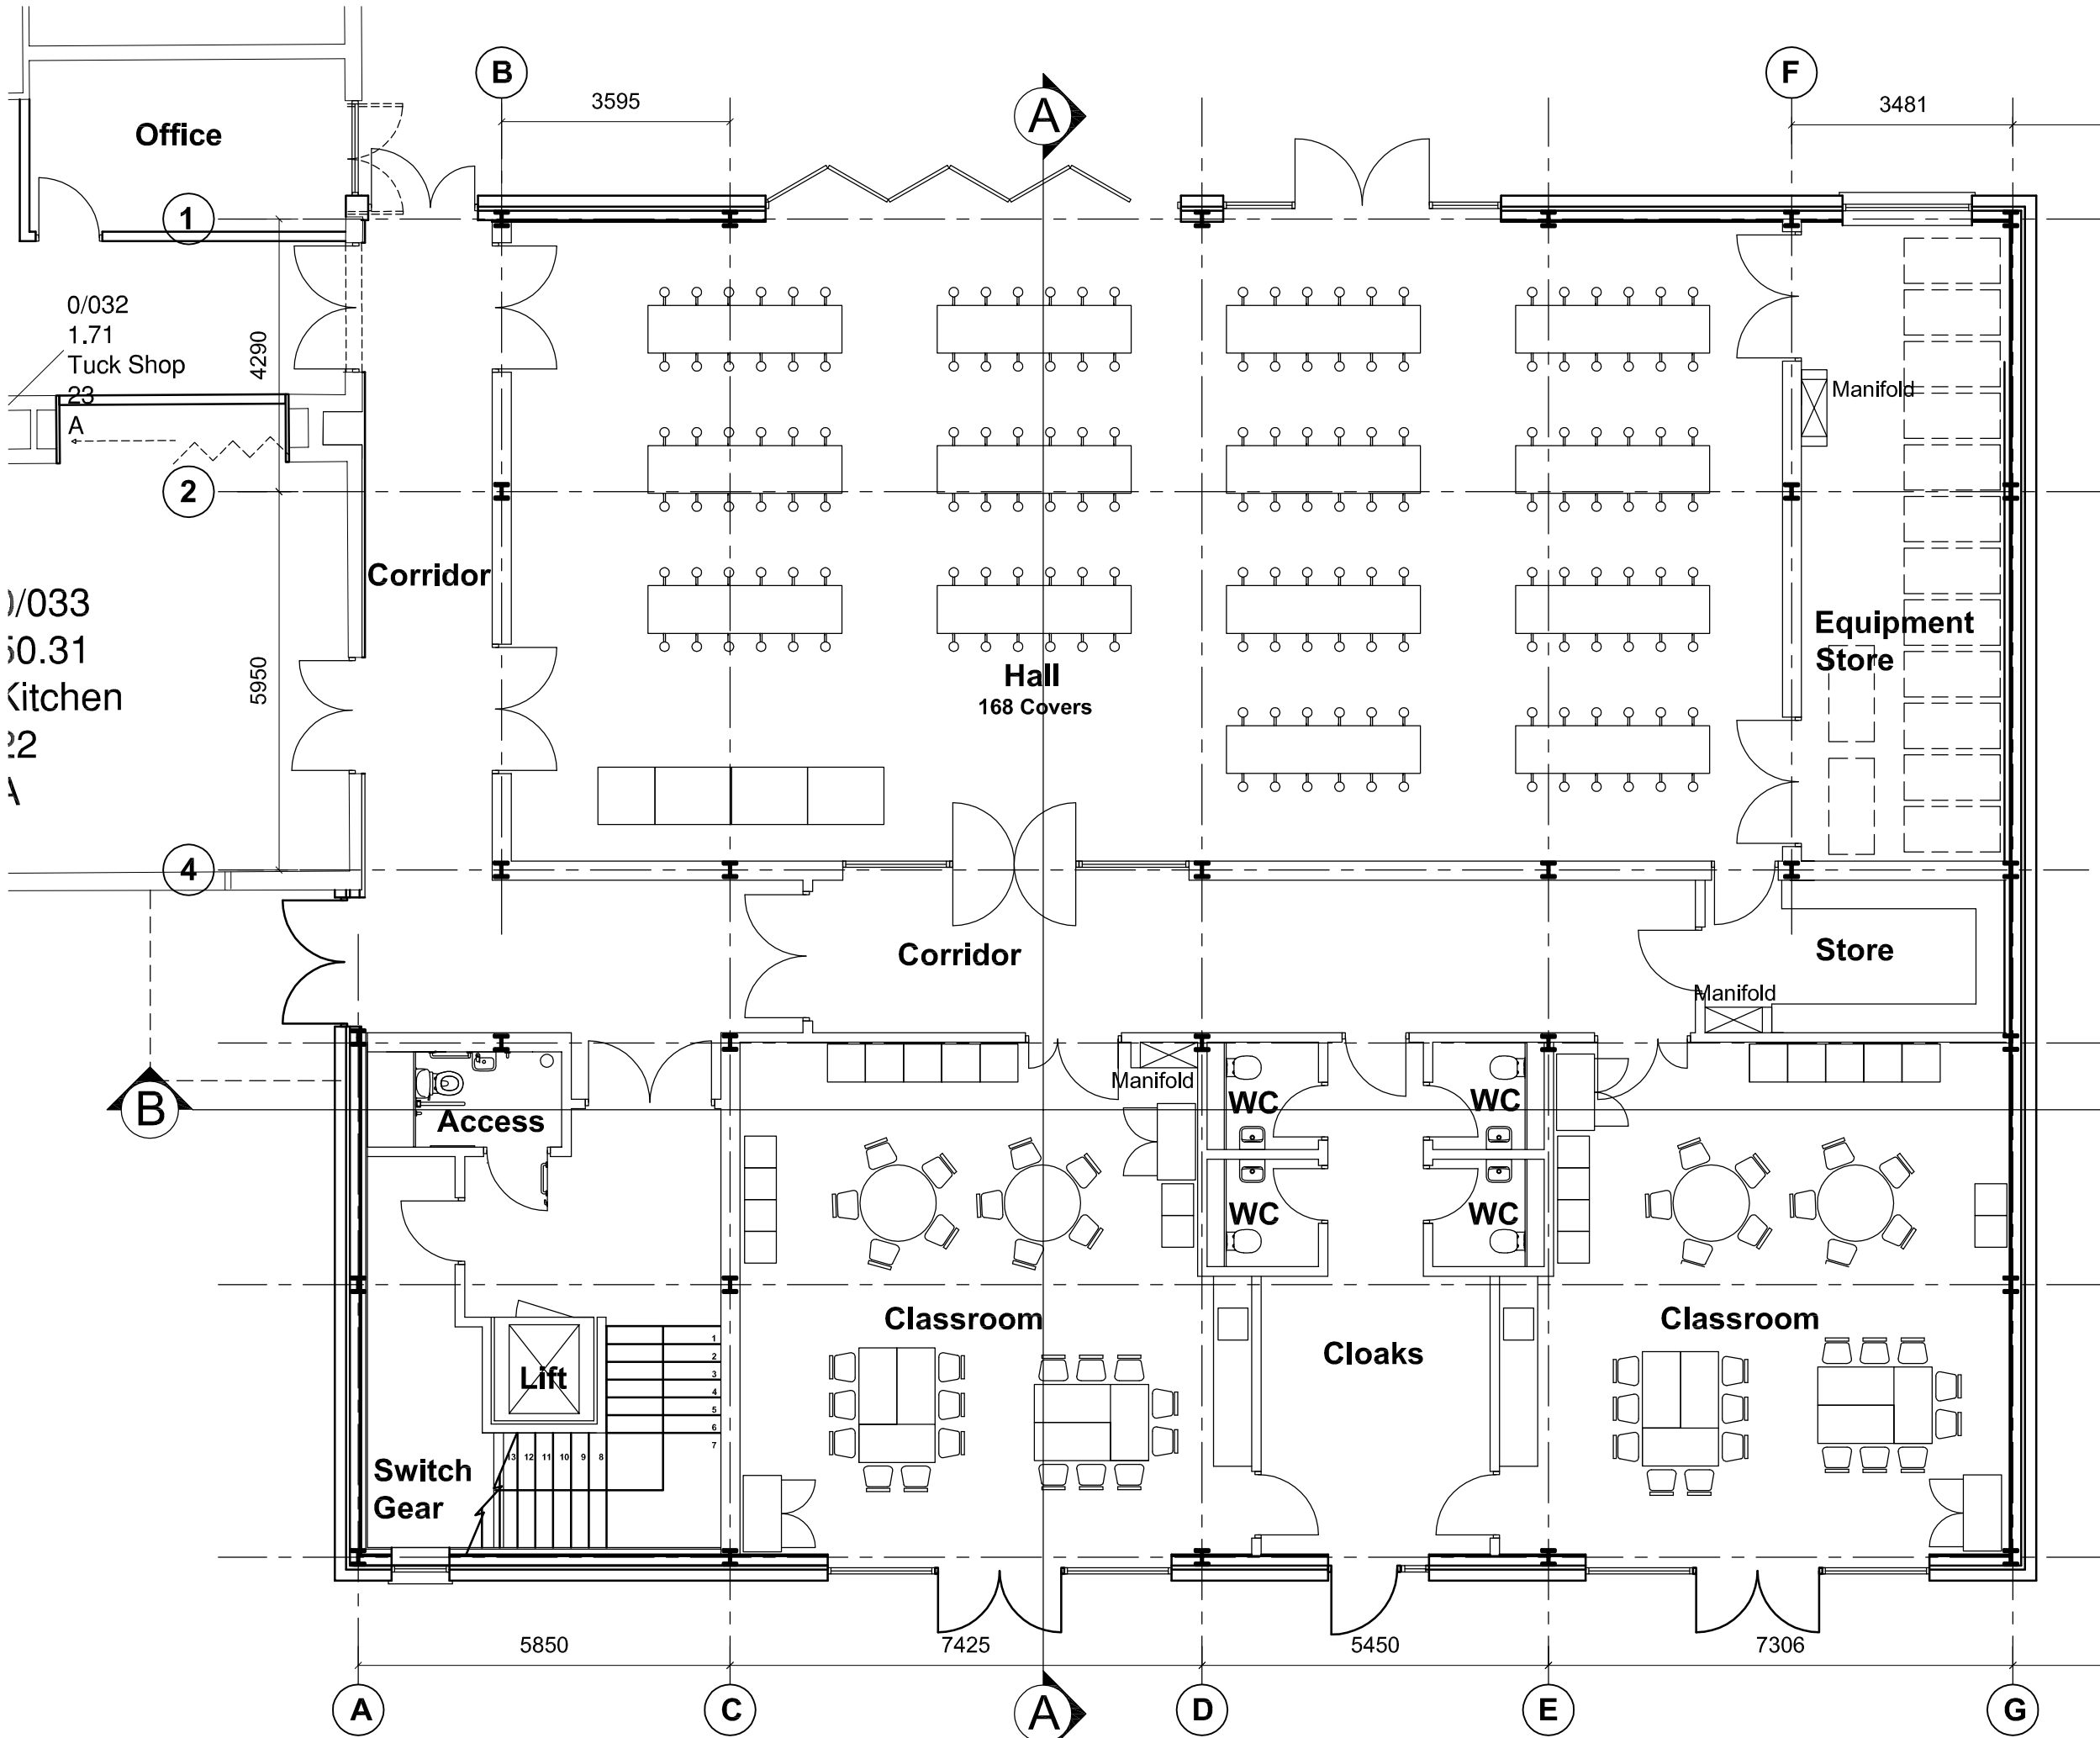

Ground Floor Plan 1:100@A1

KEY PLAN

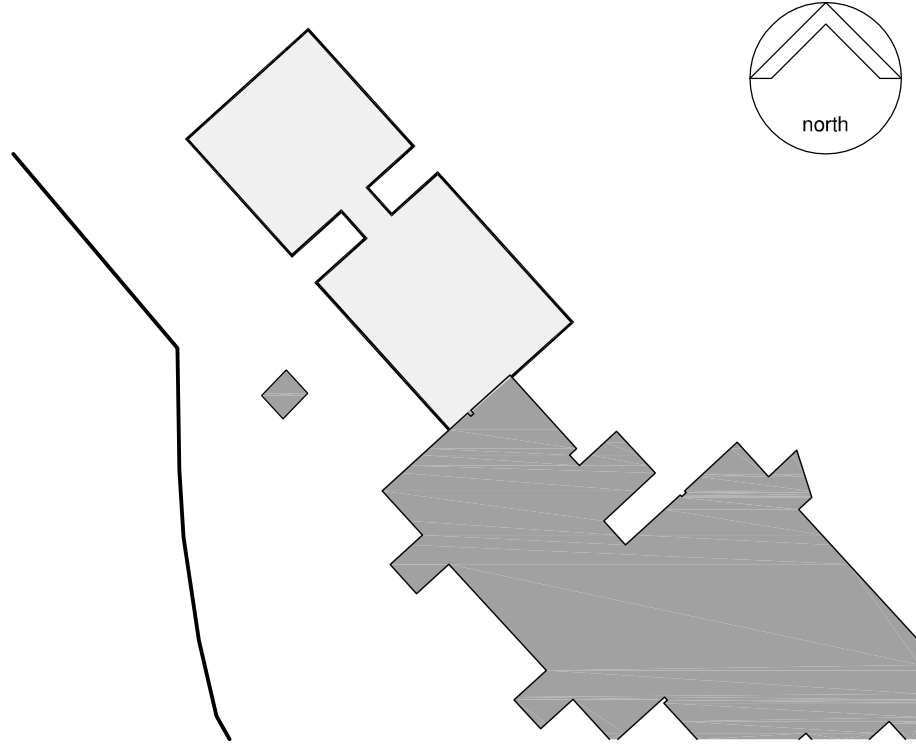

NOTES:

This drawing is produced for use in this project only and may not be used for any other purpose. NPS Property Consultants Ltd accept no liability for the use of this drawing other than the purpose for which it was intended in connection with this project as recorded on the title block fields 'Purpose for Issue' and 'File Status Code'.
This drawing may not be reproduced in any form without prior written agreement.
Do not scale from the drawing, use written dimensions only.

A	Planning Issue			
	REVISED BY: NGB	DATE: 10.07.2013	CHECKED BY: GY	DATE: 10.07.2013
-	First Issue to BCO.			
	REVISED BY: NGB	DATE: 13.05.2013	CHECKED BY: GY	DATE: 13.05.2013

SCALE BAR

PURPOSE OF ISSUE

FILE STATUS CODE

© COPYRIGHT NPS GROUP

Ordnance Survey mapping reproduced by permission of & Controller of HM Stationary Office Crown Copyright.
Ordnance Survey Licence No: 10002284



NPS Property Consultants Ltd
GATEWAY PLAZA
SACKVILLE STREET, BARNLEY
SOUTH YORKSHIRE, S70 9GG
TEL: 01226 774605 FAX: 01226 774399
EMAIL: barnsley@nps.co.uk

Head Office:
Lancaster House, 10 Central Avenue, St Andrews Business Park,
Norwich, NR7 9HR Tel 01603 706000 Fax 01603 706001

Other Office locations can be found on our website : www.nps.co.uk

Property Design and Management Services

CLIENT
CYPF

PROJECT
**Proposed Alteration & Extension to
Worsbrough Common Primary School**

TITLE
Proposed Plans

SCALES	DATE	DRAWN	CHECKED
1:100	MAY 2013	NGB	GY

FILE / DRAWING NAME		REV CODE					
PROJECT NR	ZONE	LEVEL	TYPE	ROLE	UNIQUE NR		
07-14-1059	-	00	PL	A	020	A	