

VIEW FROM 3 & 7 WESTFIELD AVE.


SCALE = 1:50

50 = 5m


1 = 1m



105/19

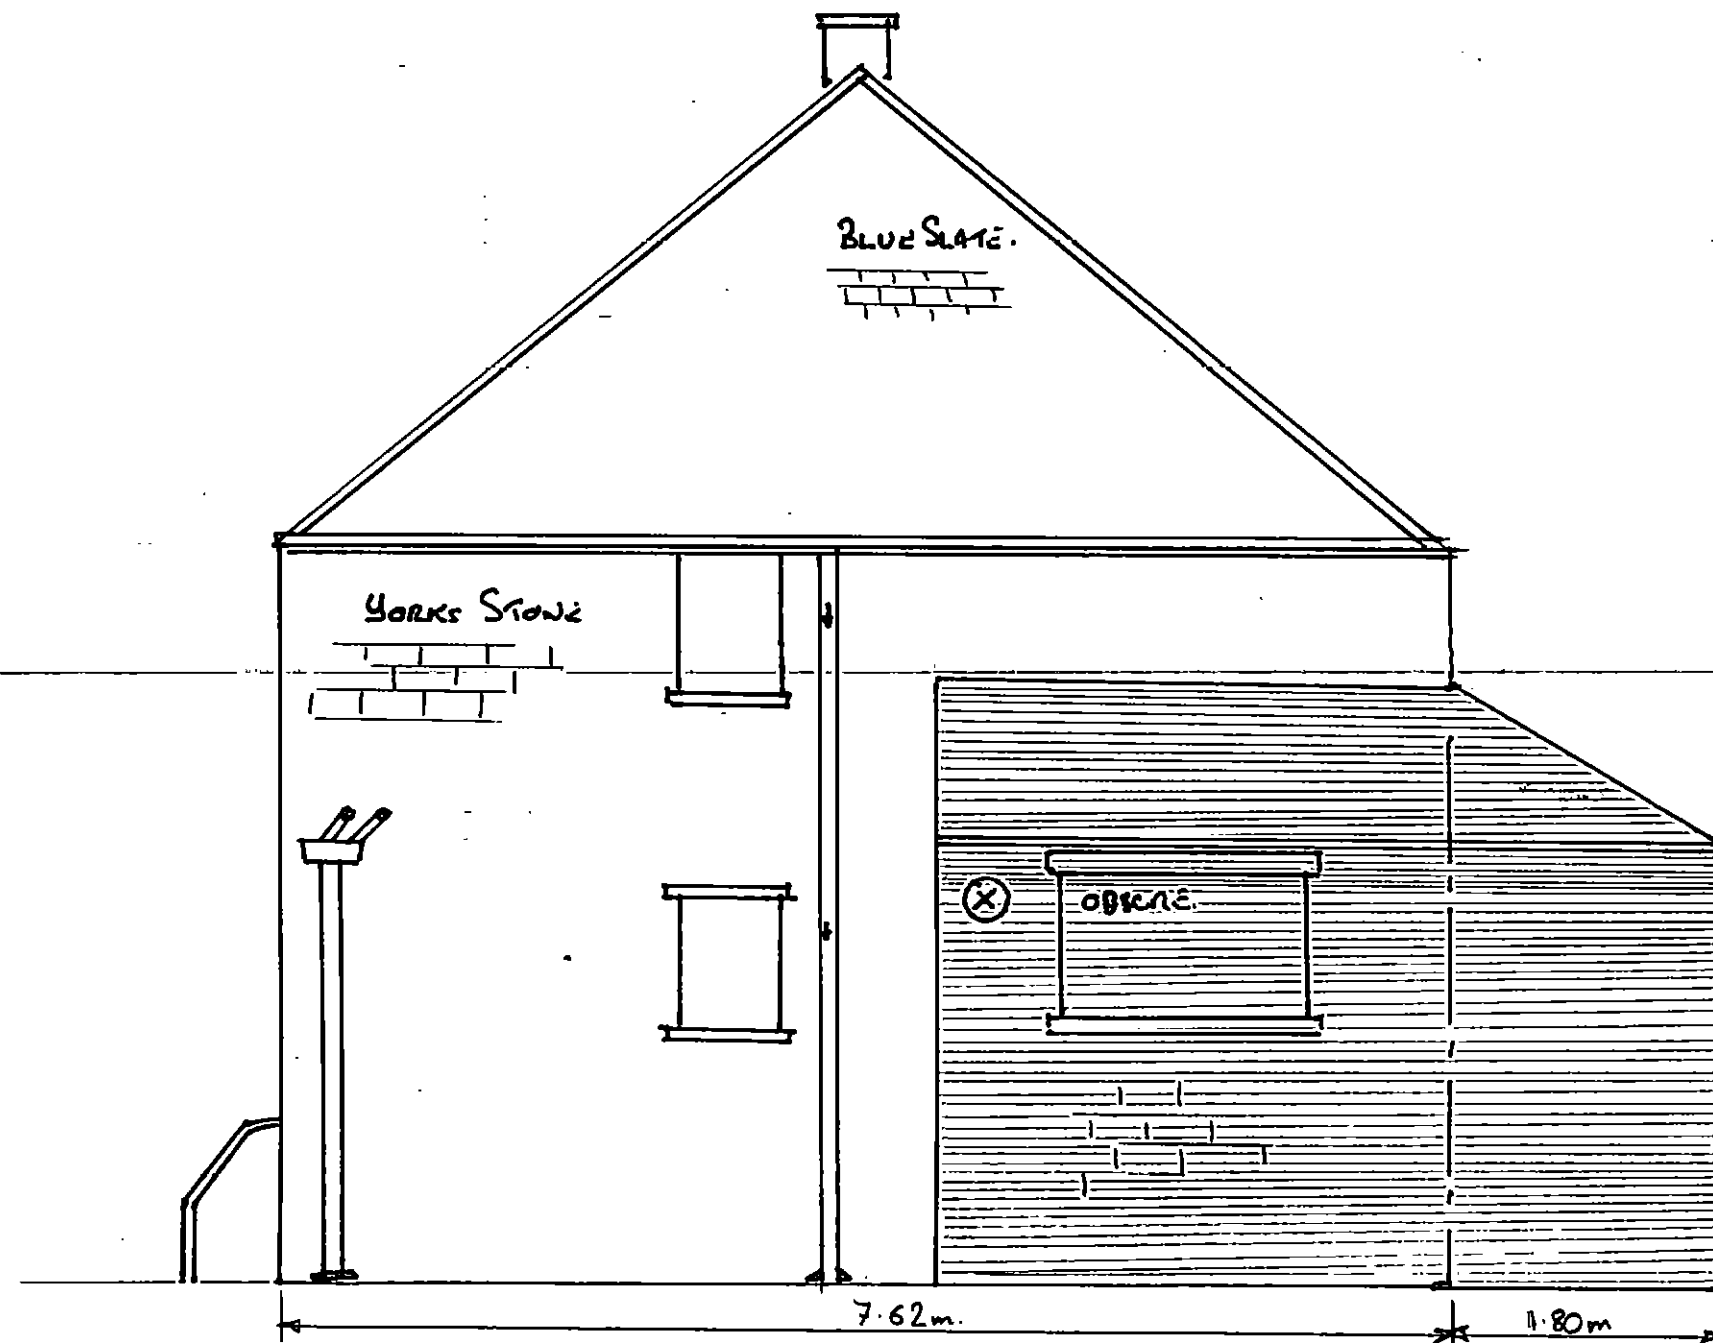

VIEW FROM N°3 NEXT DOOR DOWN

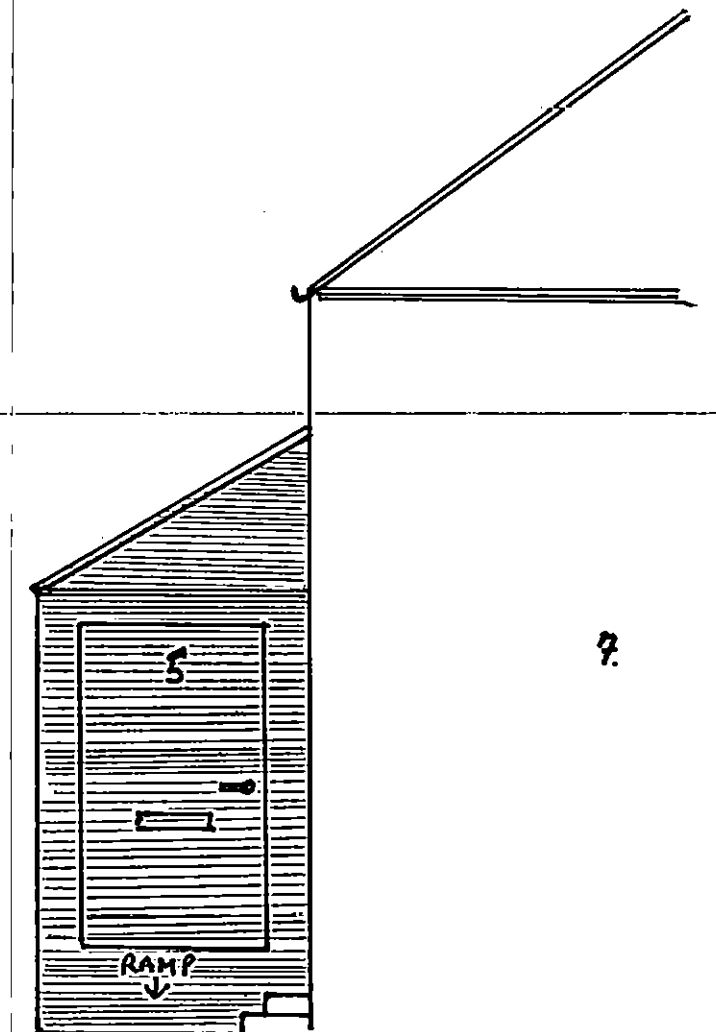

VIEW FROM END OF N°7
ALONG FRONT.


LOCAL PLAN

SCALE 1:200
5 WESTFIELD AVE
D. 125/19.

WESTFIELD AVENUE



PROPOSED GROUND FLOOR PLAN

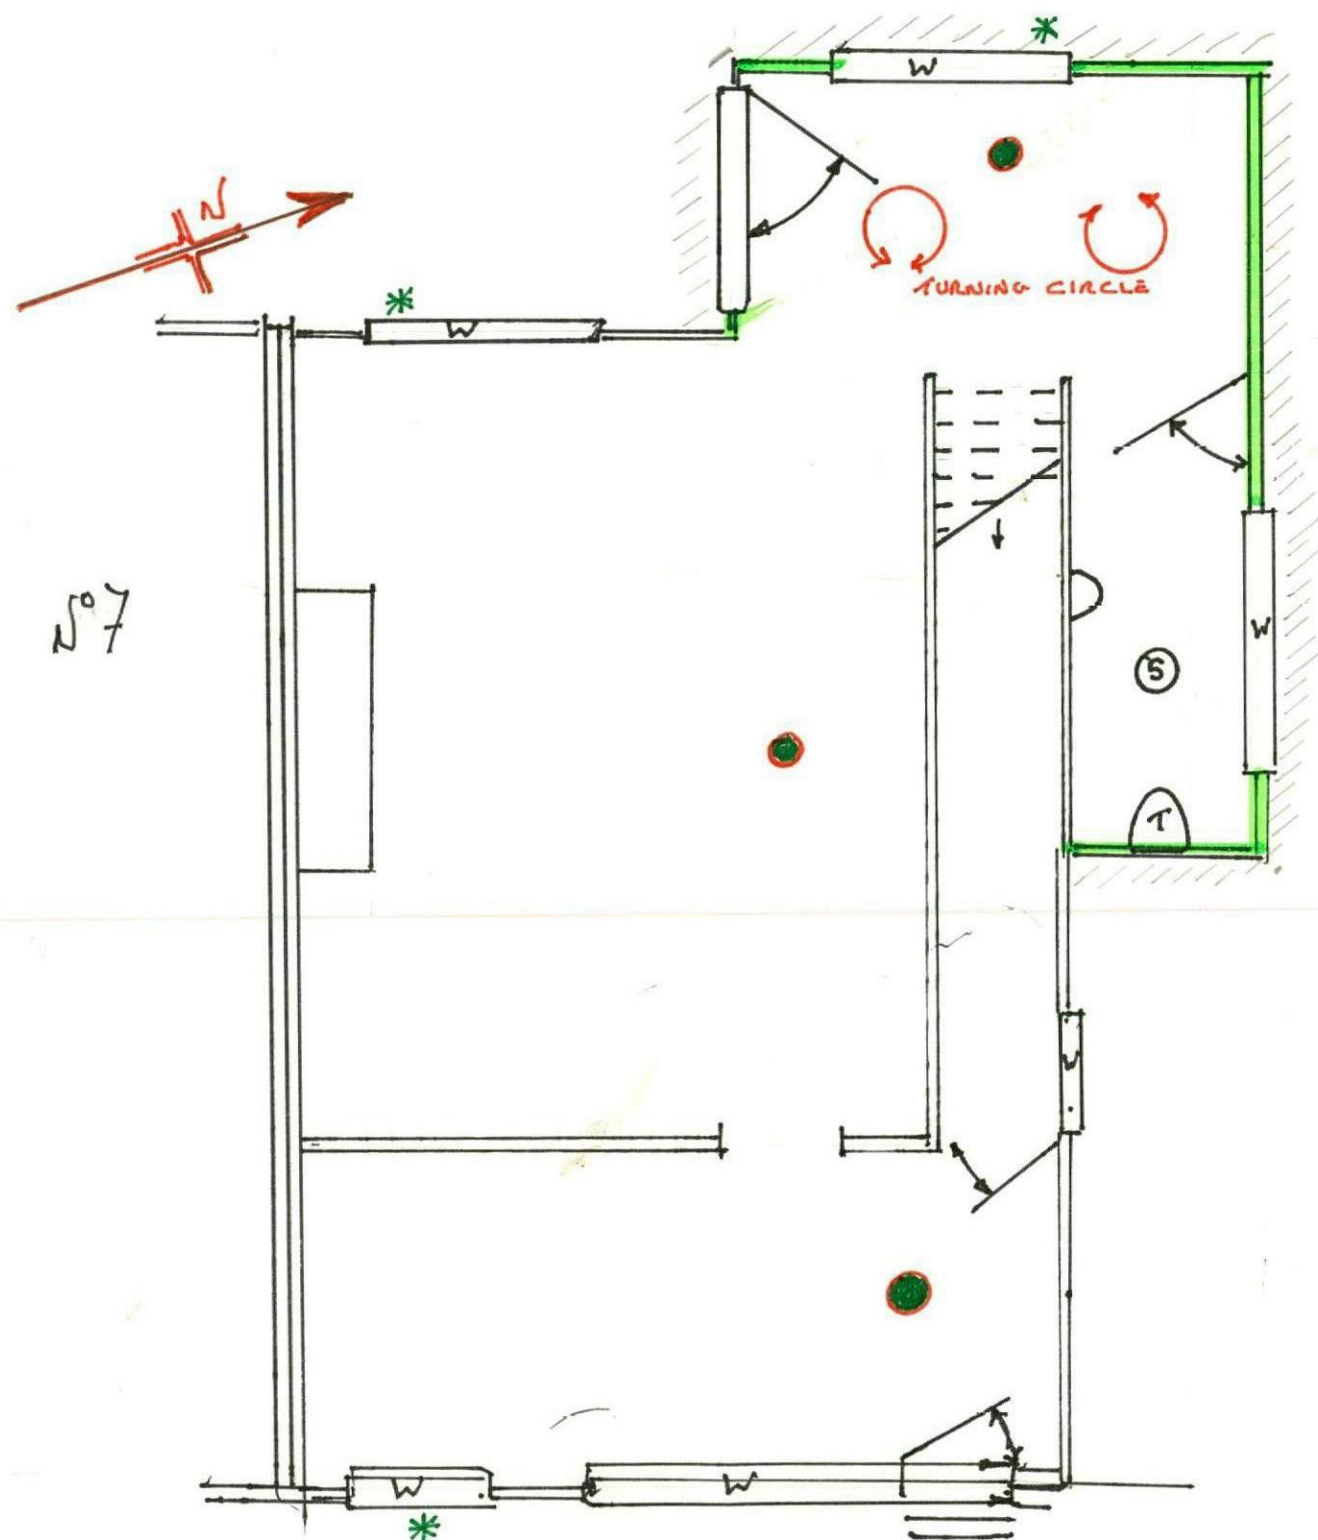


* FIRST TURN: ESCAPE ROUTE'S
 ● FIRE//CO ALARMS

Scale = 1:50
 50 = 5mtrs
 1 = 1mtr

D.B. 10⁵/9

GROUND FLOOR & REAR of N°5

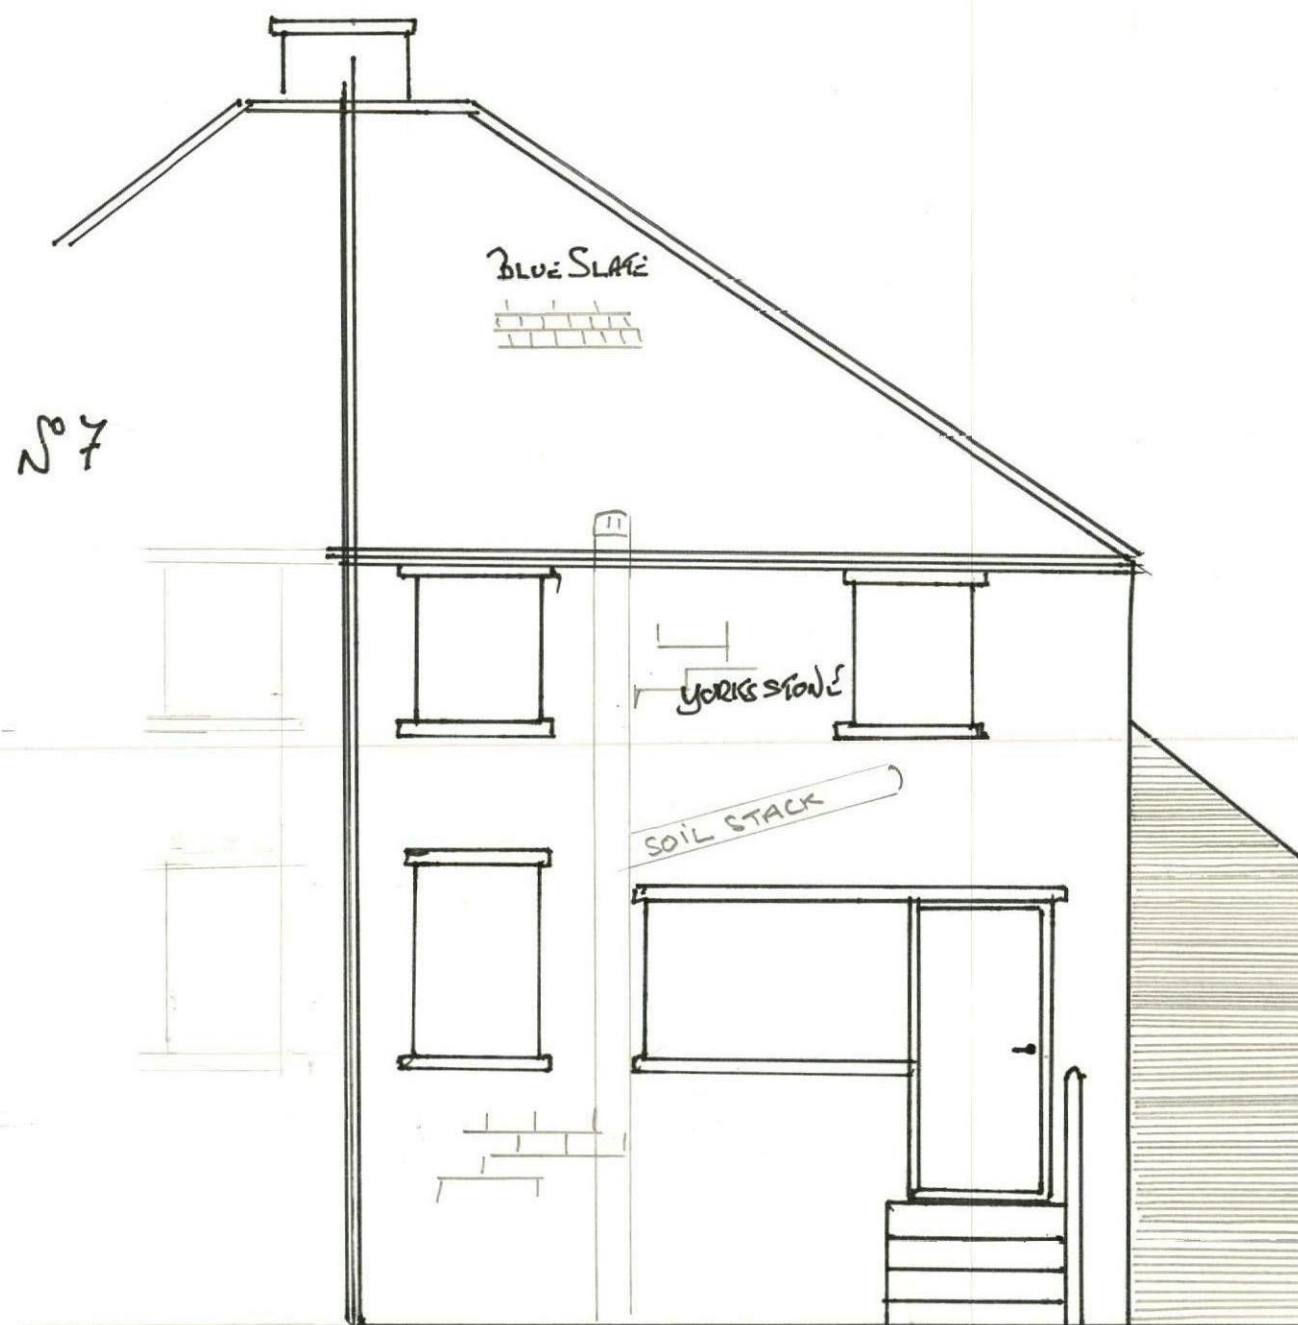

VIEW FROM REAR of N°5
 (NOT OVERLOOKED)