


DO NOT SCALE

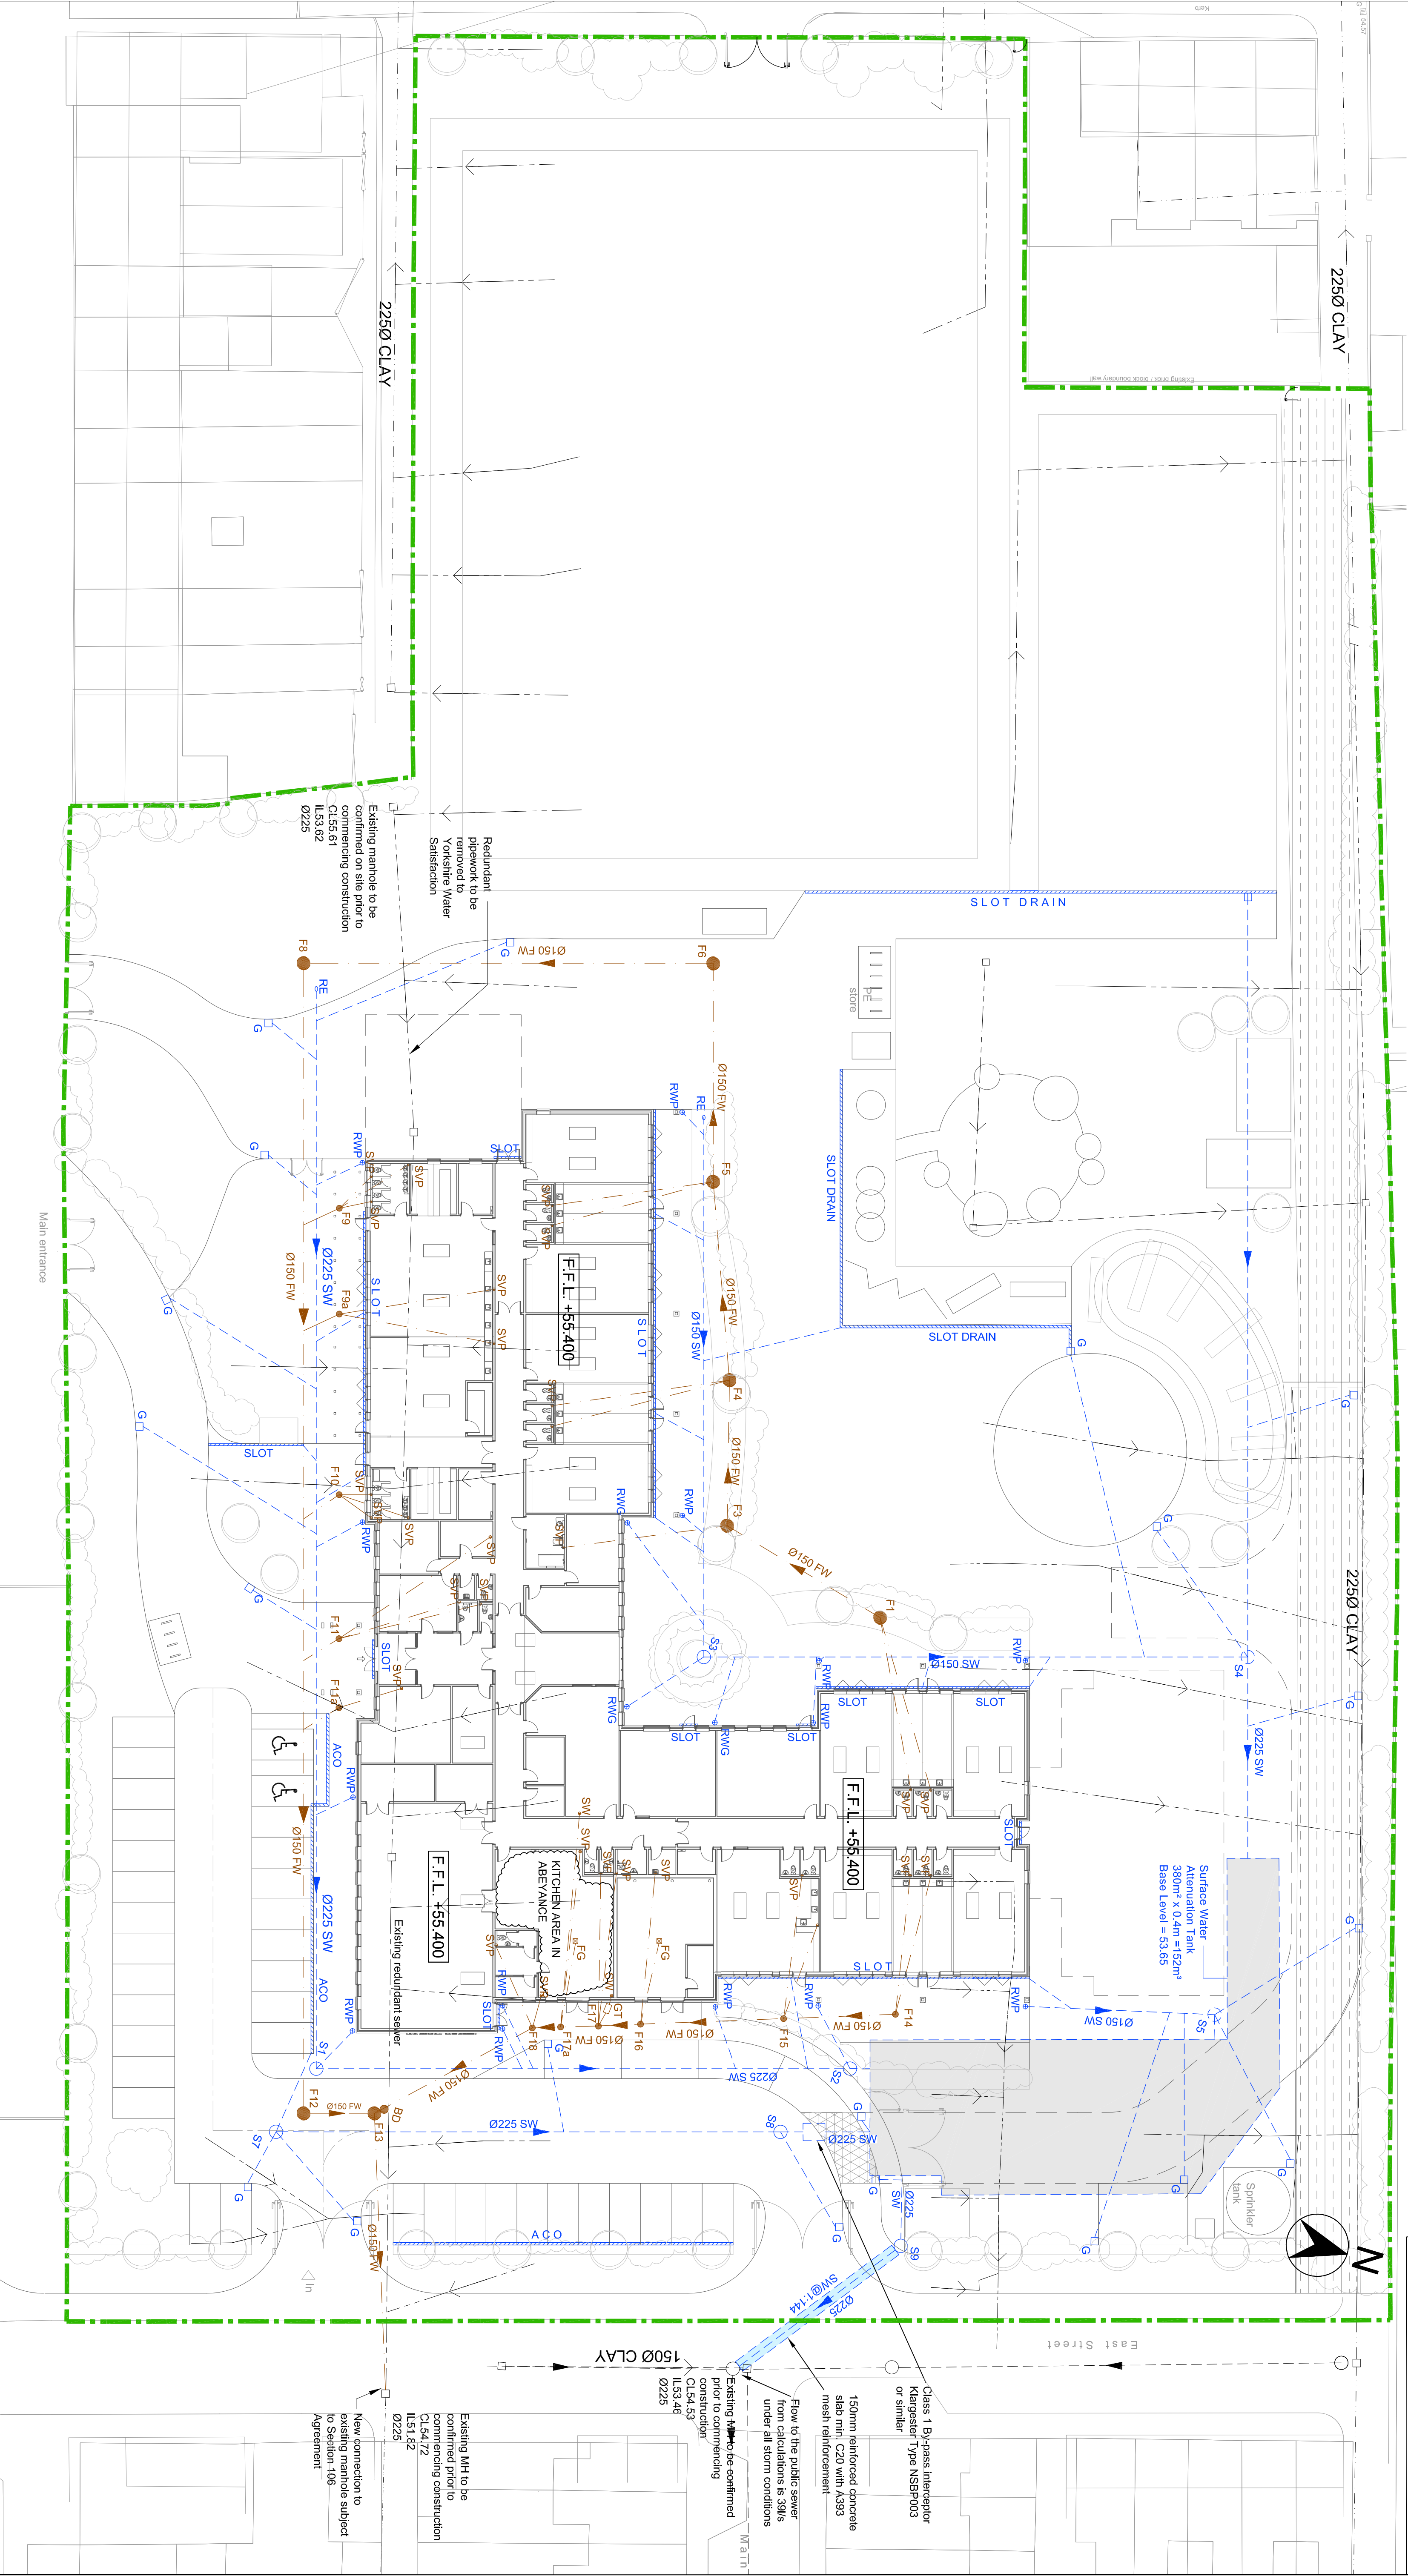

THIS DRAWING MUST BE READ IN CONJUNCTION WITH DRAWING 14N633-106 FOR ALL NOTES, YORKSHIRE WATER NOTES AND MANHOLE SCHEDULES

UPDATED TO SUIT Y.M. COMMENTS (DRAINAGE DIMENSION NOT REQUIRED)					Client	
PRELIMINARY ISSUE					LS	P2
AMENDMENT					LS	P1
Rev. P = Preliminary T = Tender C = Construction AB = As Built					PW	08.04.2015
					BY	REV / CHK
					DATE	
In consultation with the drawing committee of party, completed a contract. Billingshurst George & Partners will consider that the product has been validated, which is a period of 12 months. The drawing is the property of Billingshurst George & Partners.					ROBERTSON CONSTRUCTION	
					Project	
					GOLDTHORPE PRIMARY SCHOOL	
					Drawing Title	
					PROPOSED DRAINAGE LAYOUT	
					Drawn	MW
					Checked	PW
					Date	18.02.2015
					Date	01.04.2015
					Scale	1:250
					Original Size	A1
					Dwg. No.	14N633-102
					Rev.	P2
					Status	
					Preliminary	
					Billingshurst George & Partners	
					CIVIL & STRUCTURAL ENGINEERS	
					Suite 56, Design Works, William Street, Felling, Gateshead, Tyne & Wear NE10 0UP	
					T: 0191 456 1100 E: consulting@b-gp-engineers.co.uk	