



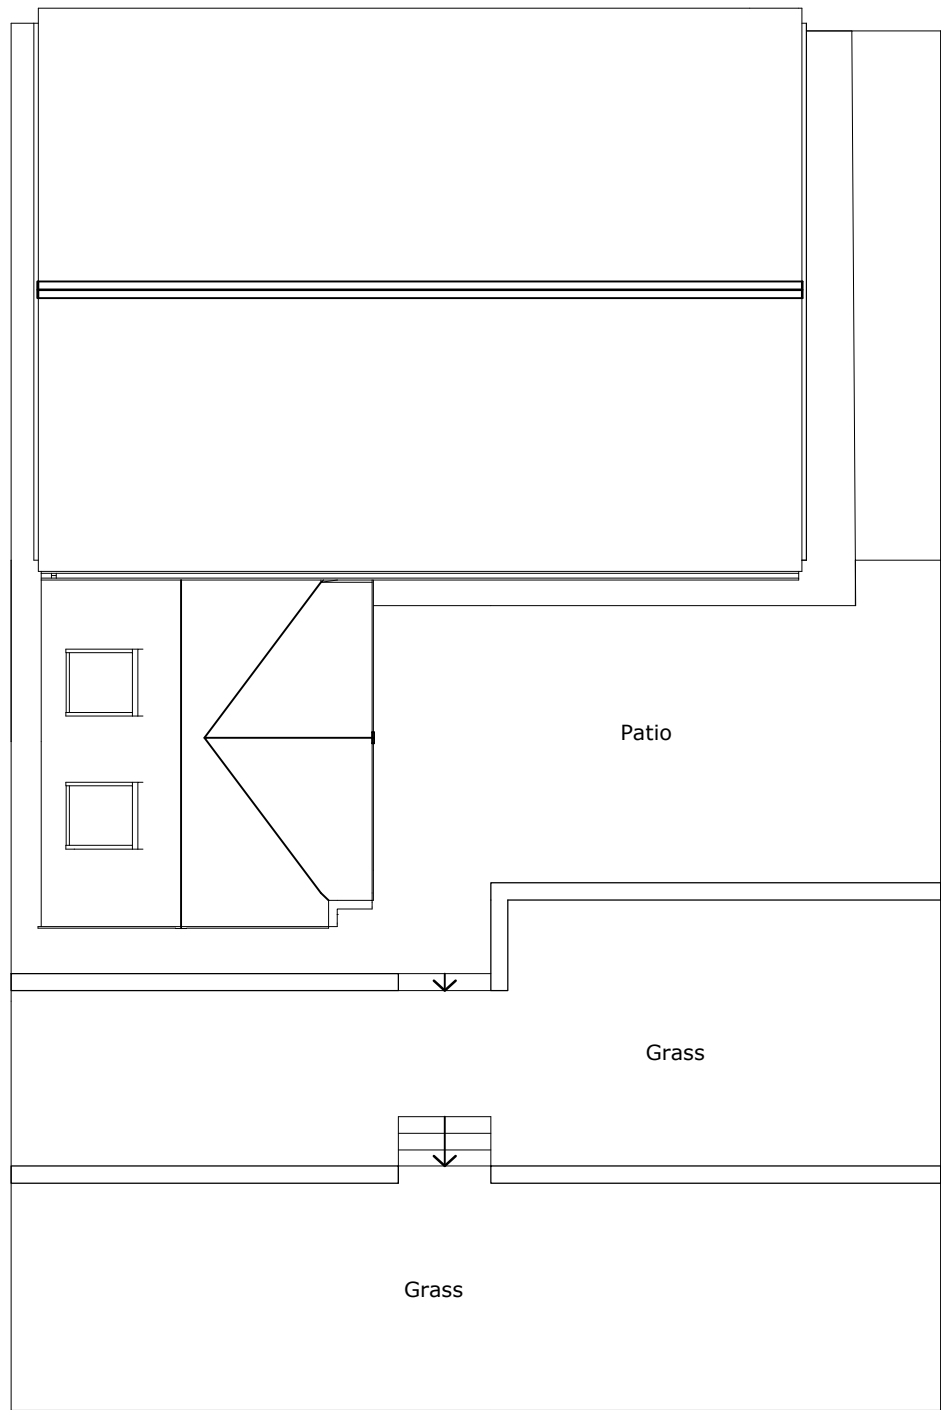


Proposed Plan @ 1:100

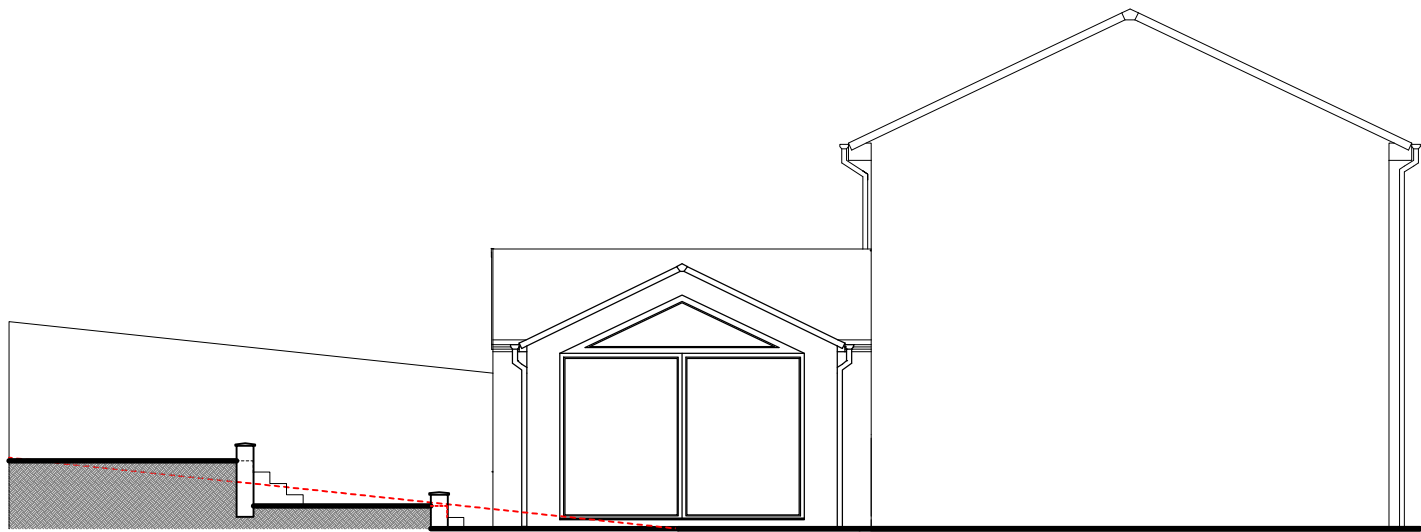

Proposed Rear Elevation @ 1:100



Proposed Side Elevation @ 1:100

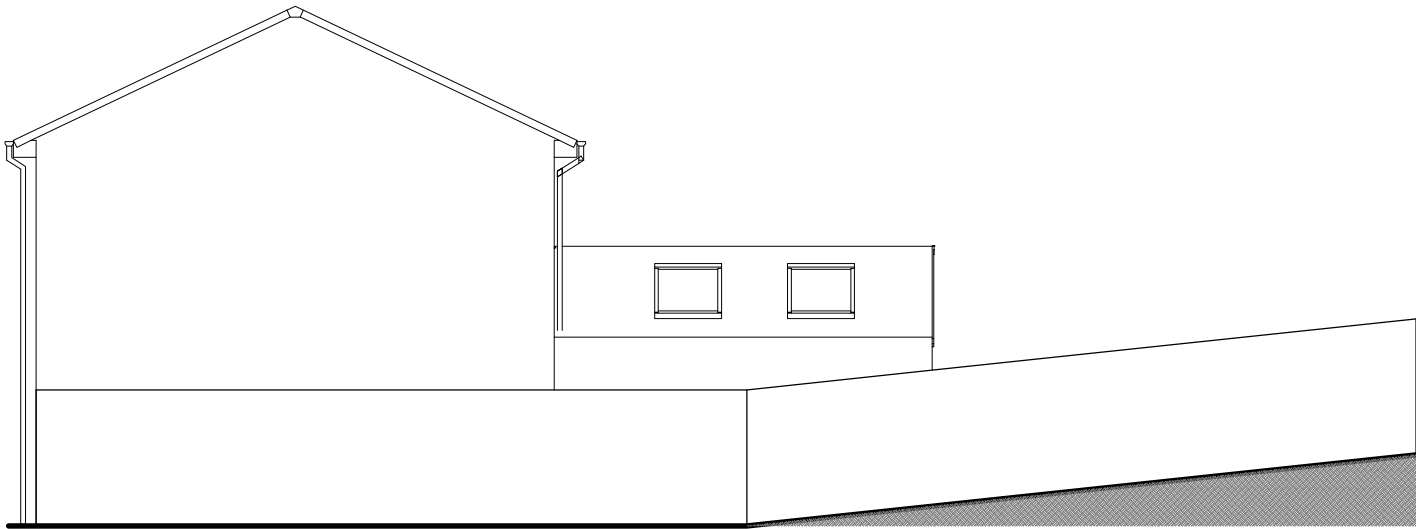

Proposed Side Elevation @ 1:100 (Boundary of No. 35)



3D Representation - View 1



3D Representation - View 2

Do not scale from this drawing
The contractor is to check all dimensions on site and report any discrepancies to the architect
All rights described in chapter IV of the copyright, designs and patents act 1988 have been generally asserted

Notes

A	Initial Issue	19.07.2020
Rev	Description	Date

S75.
DESIGN

Project
33 Rectory Close,
Wombwell, Barnsley

Drawing
Proposed Design

Scale 1:100@A2	Drawn CJR	Date 19.07.20
Drawing Purpose PLANNING APPLICATION		
Ref 1016-S75-XX-XX-DR-A-2000	Rev. A	