




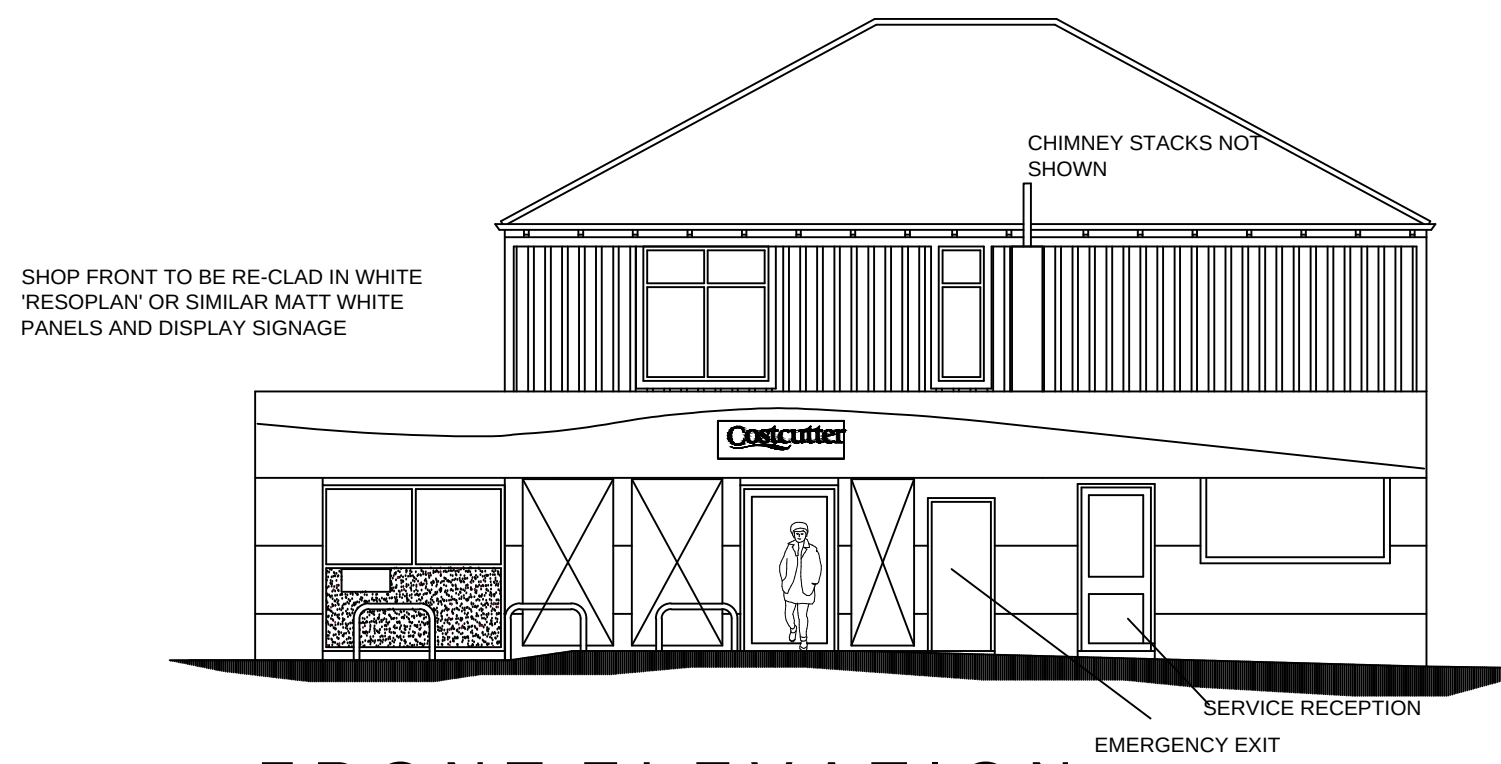

FRONT ELEVATION
AS PROPOSED

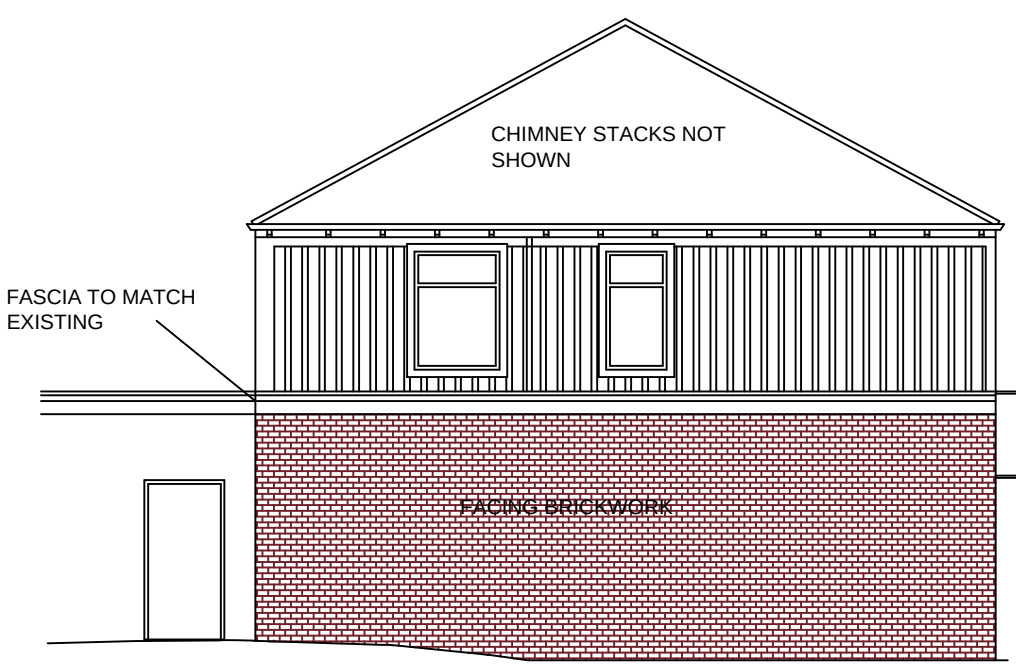

SIDE ELEVATION
AS PROPOSED

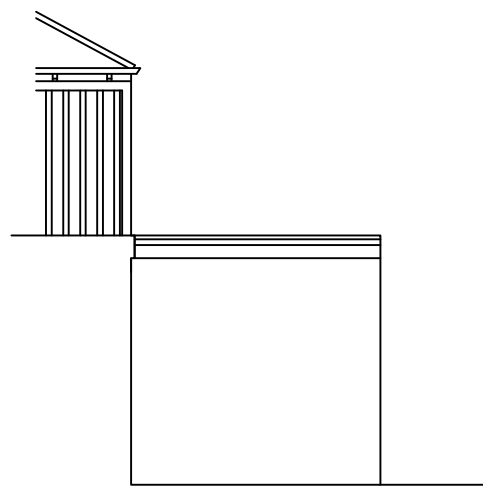


REAR ELEVATION
AS PROPOSED




FRONT ELEVATION
AS EXISTING




SIDE ELEVATION
AS EXISTING

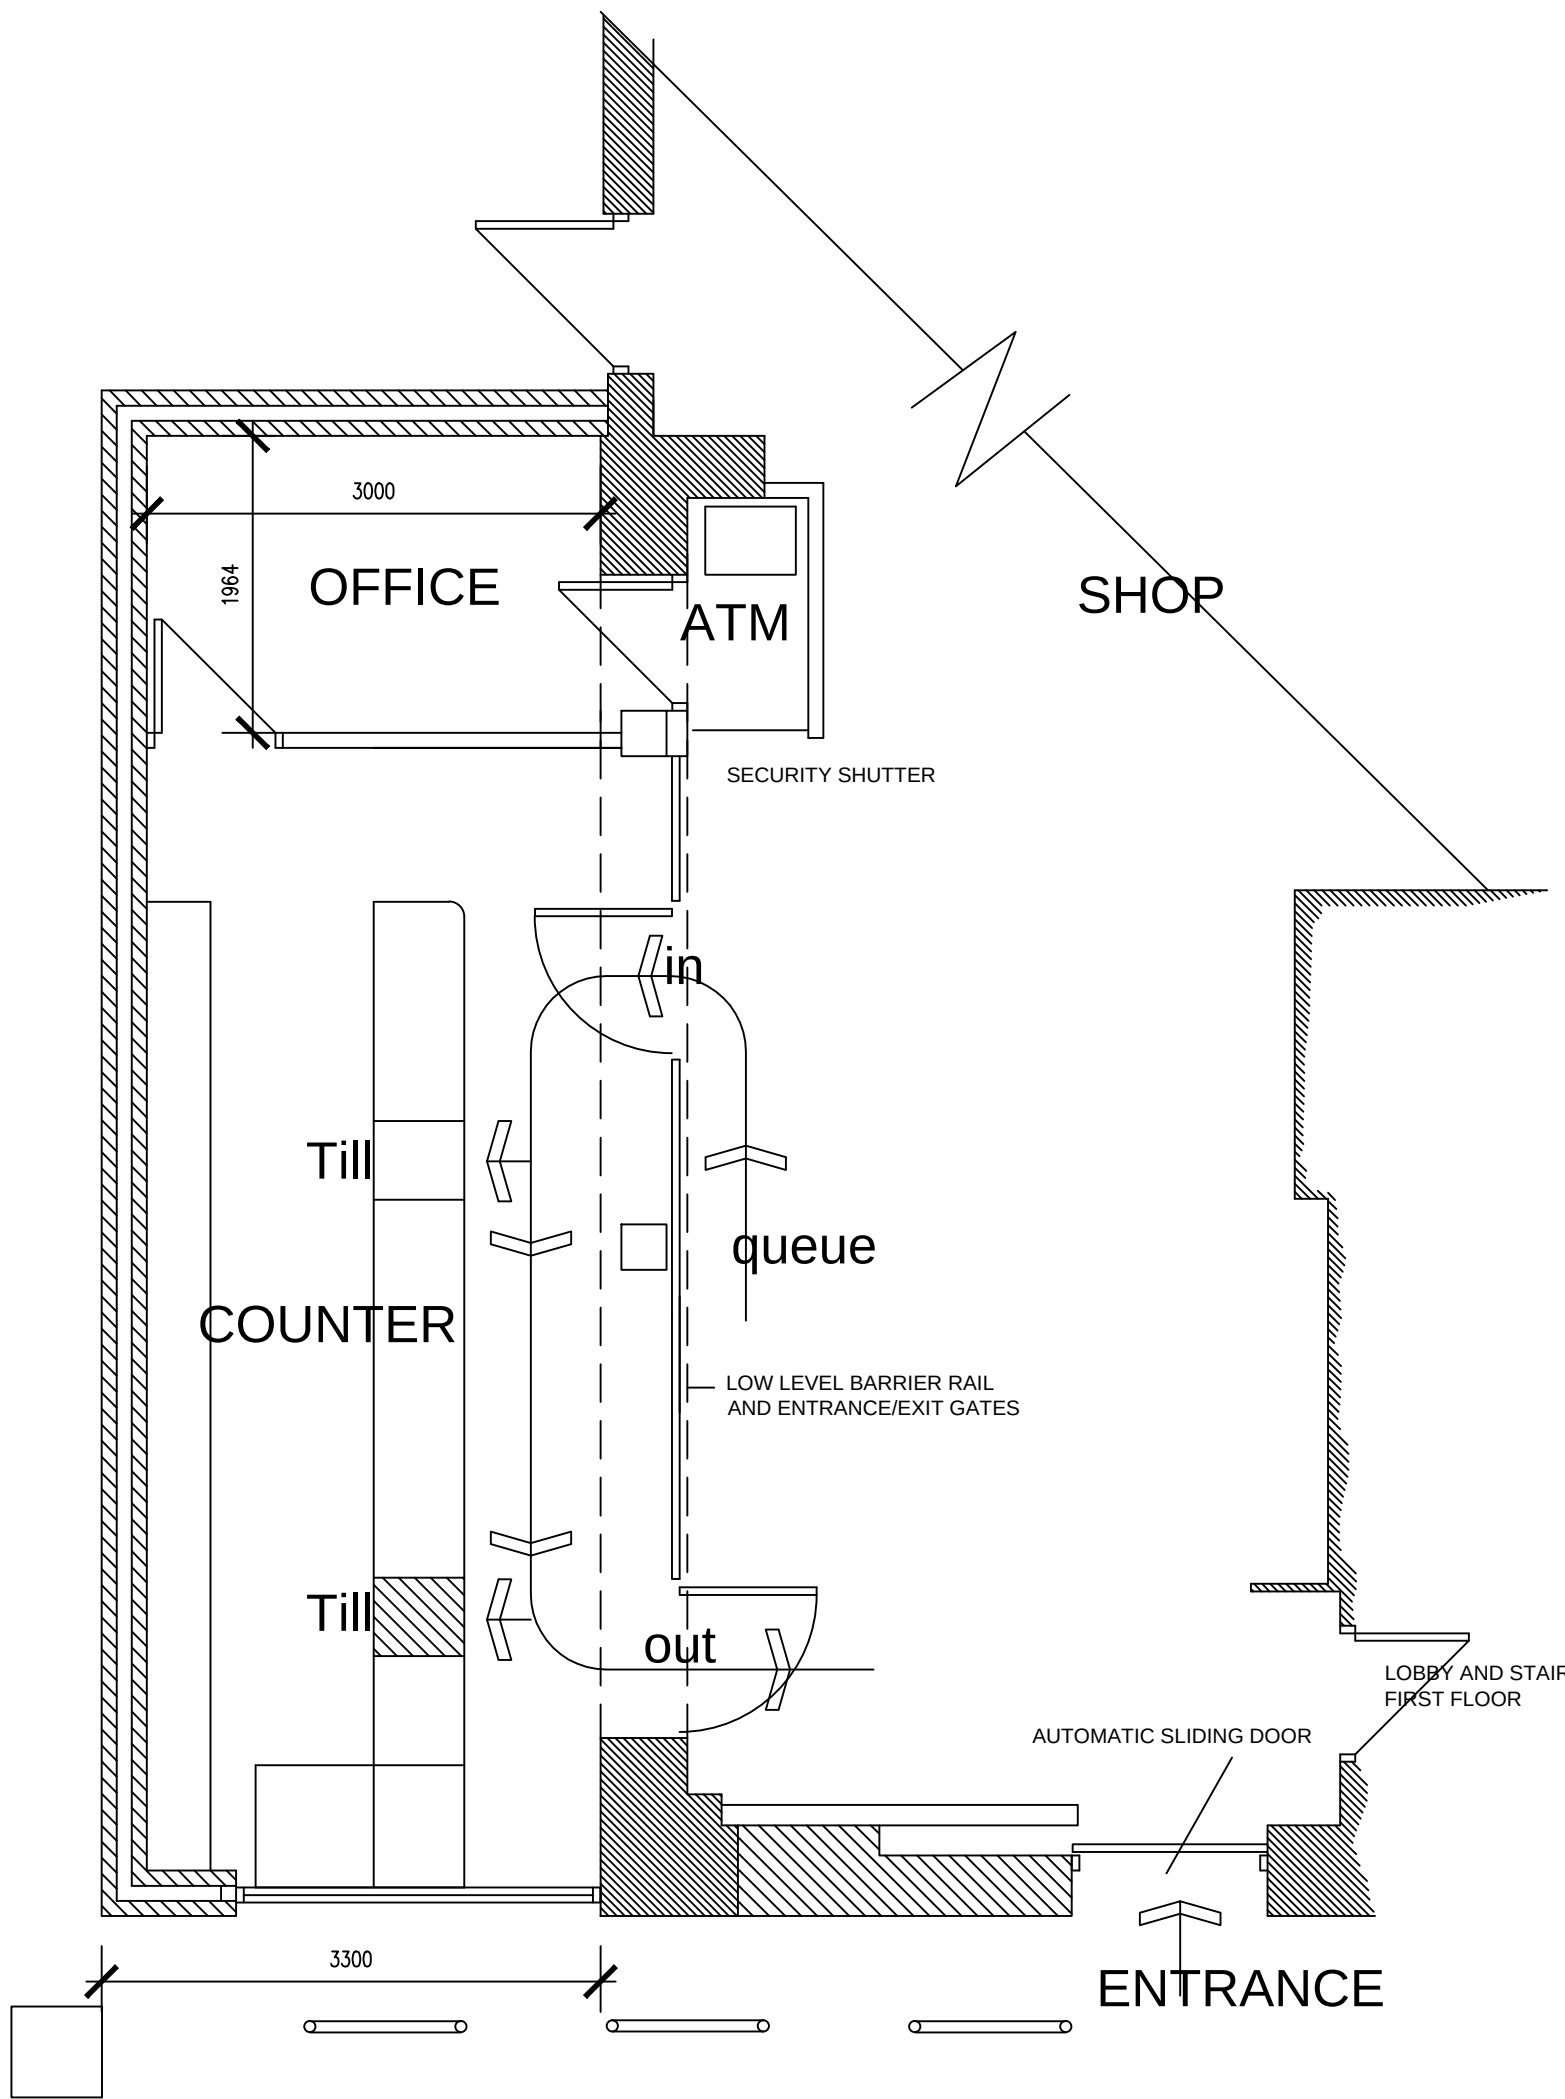

PLAN AS PROPOSED

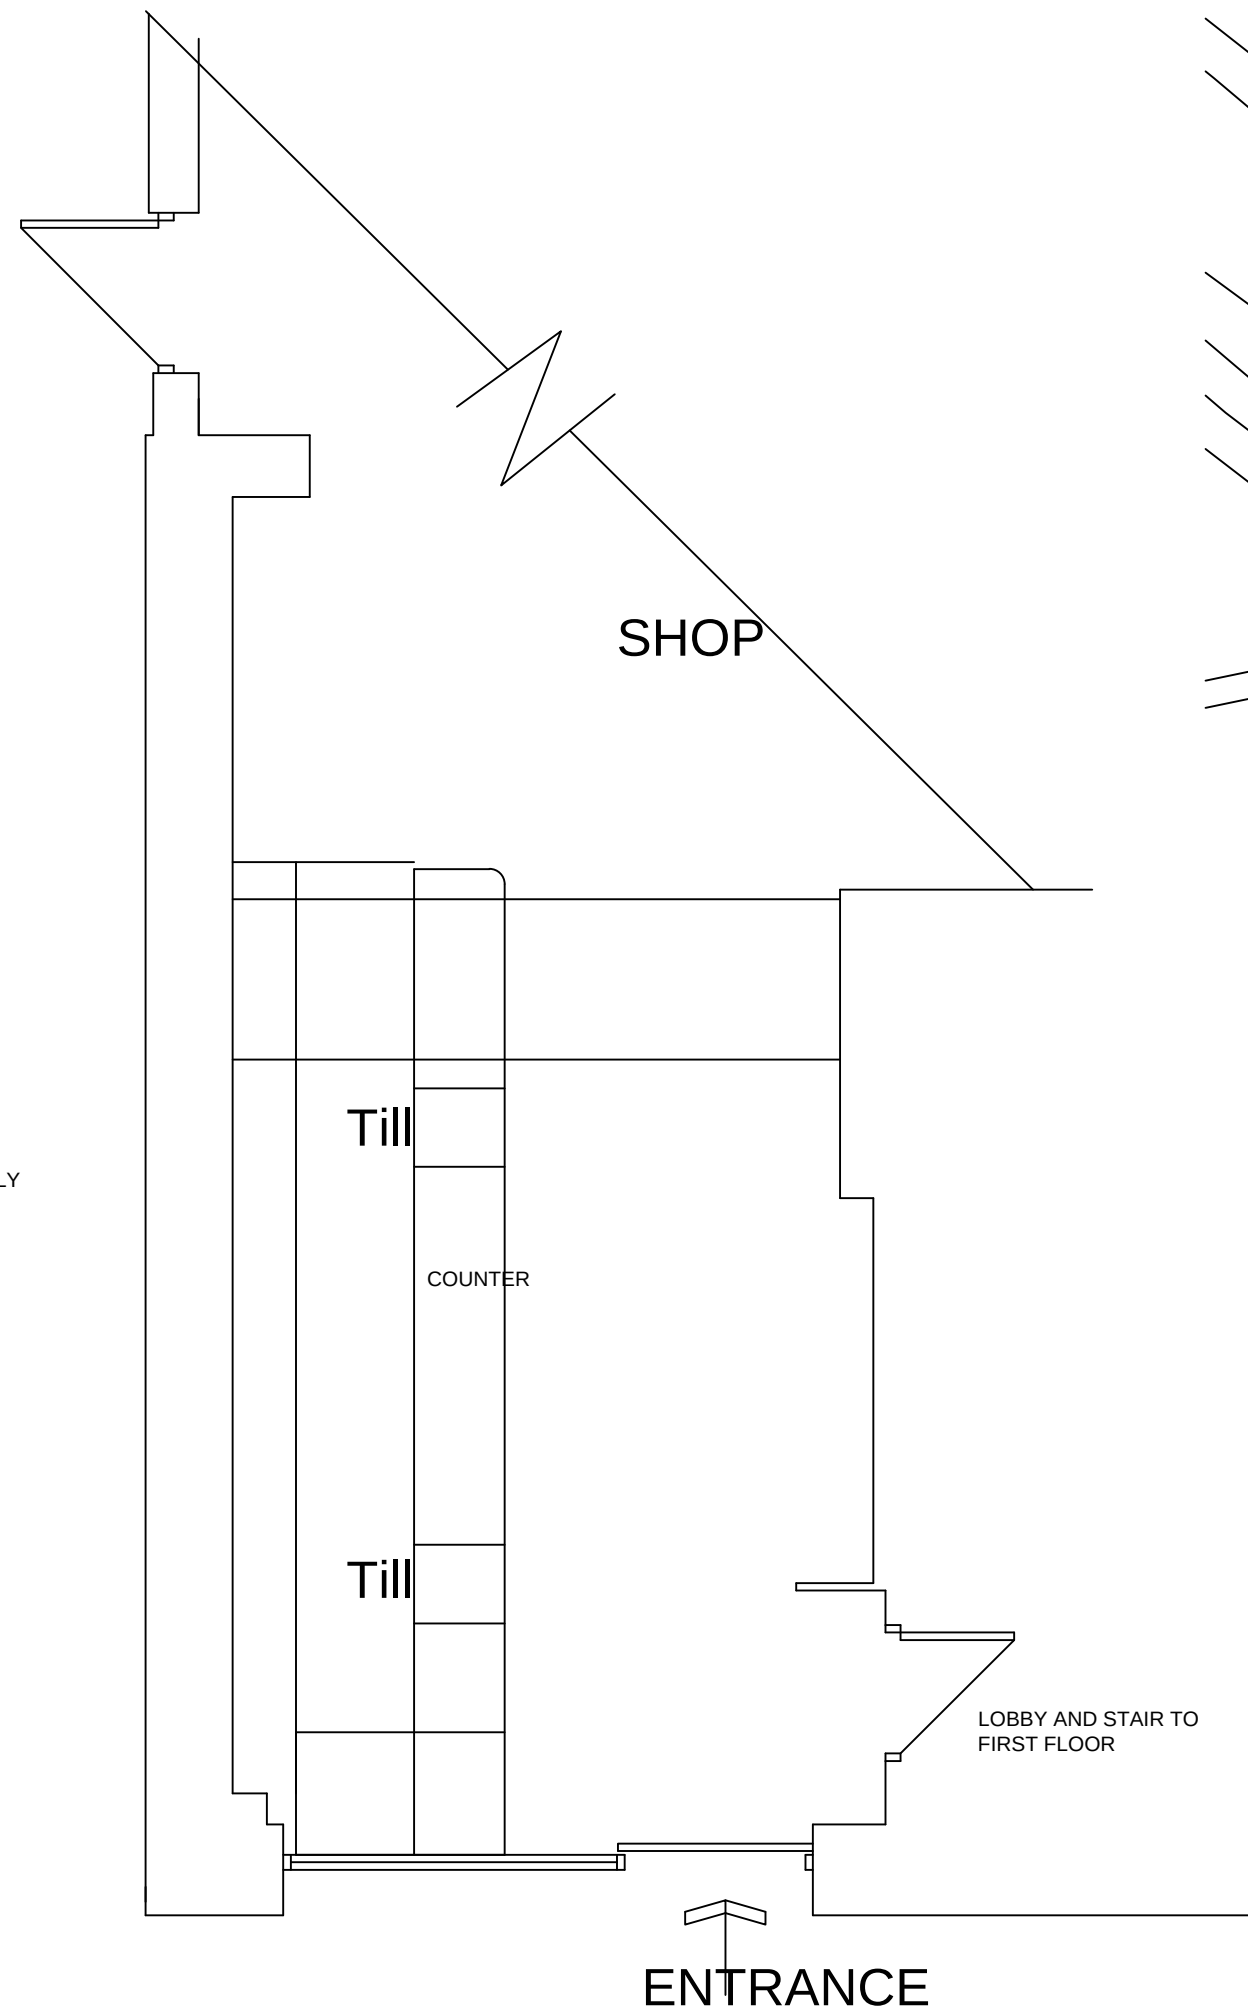

PLAN AS EXISTING

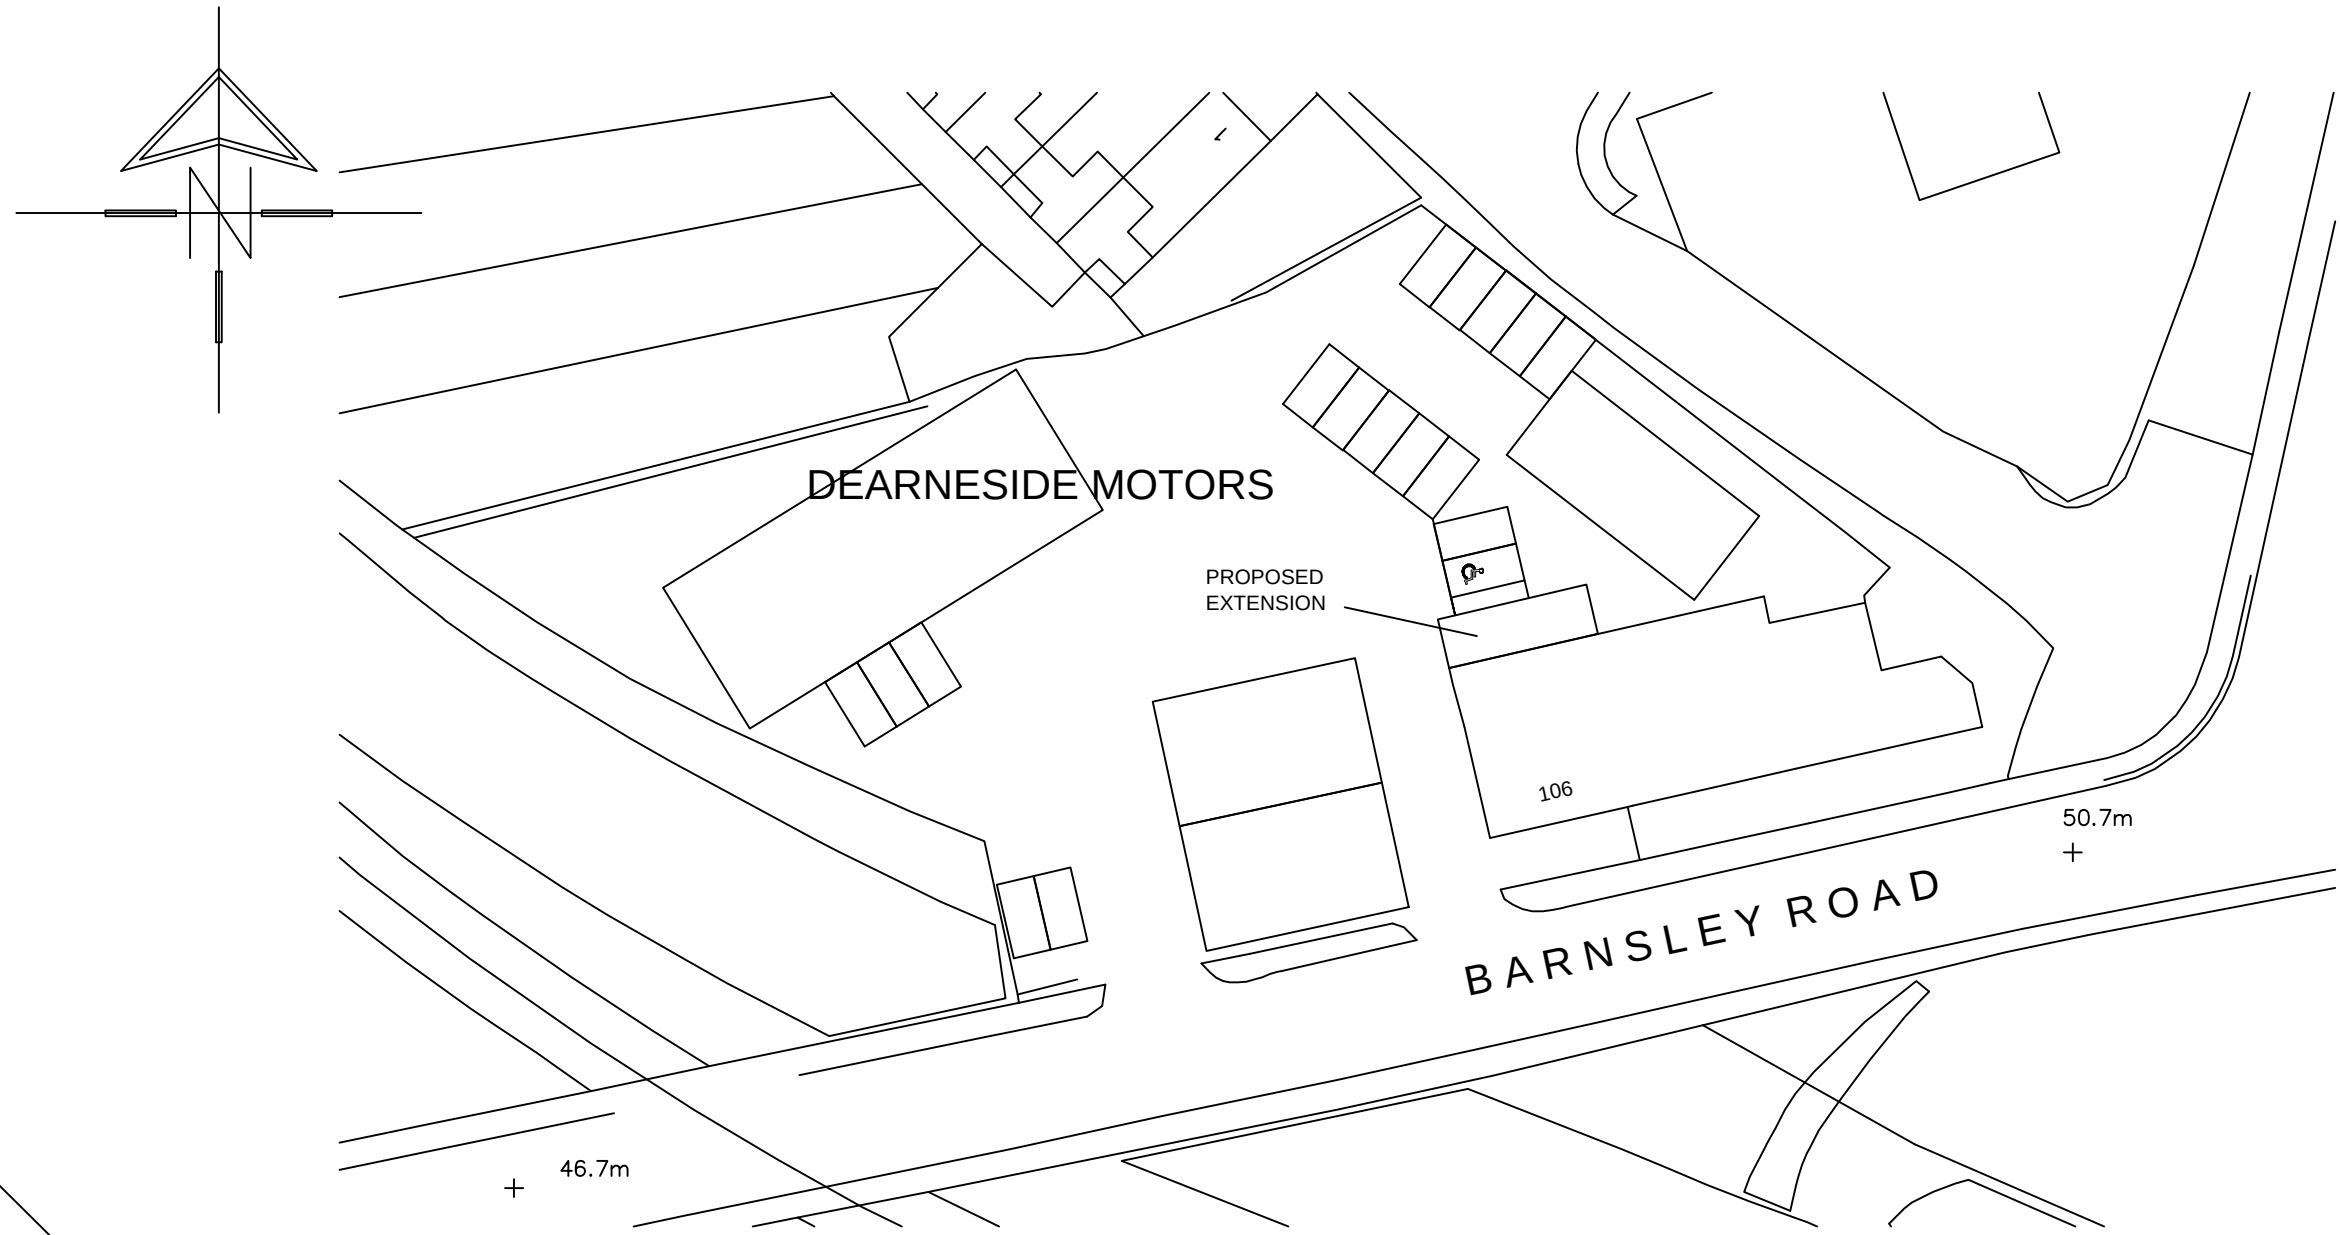

SITE PLAN
Scale 1:500

		White Agus PARTNERSHIP		8 MORSTON BUSINESS PARK, WHALEY ROAD, BARUGH GREEN, BARNSELEY, S75 1HQ		Phone: 01226 208482 Fax: 01226 283030	
ARCHITECTURAL SERVICES AND SURVEYORS						Email: info@whiteaguspартnership.co.uk Web: www.whiteaguspартnership.co.uk	
Project. PROPOSED EXTENSION TO SHOP DEARNESIDE MOTORS, BARNSELEY ROAD GOLDTHORPE, ROTHERHAM				Client. DEARNESIDE MOTORS			
Drawing Title. PLANS AND ELEVATIONS				Date. DEC 2013		Scale. 1:50 & 1:100 @ A1	
				Ref. 13-076		Dwg. No. 01	
				Rev. C			
Date		Suffix		Description			
17-12-13		A		REVISED TO CLIENTS REQUIREMENTS			
08-01-14		B		REAR ELEVATION ADDED			
17-02-14		C		PARKING CLARIFIED			