


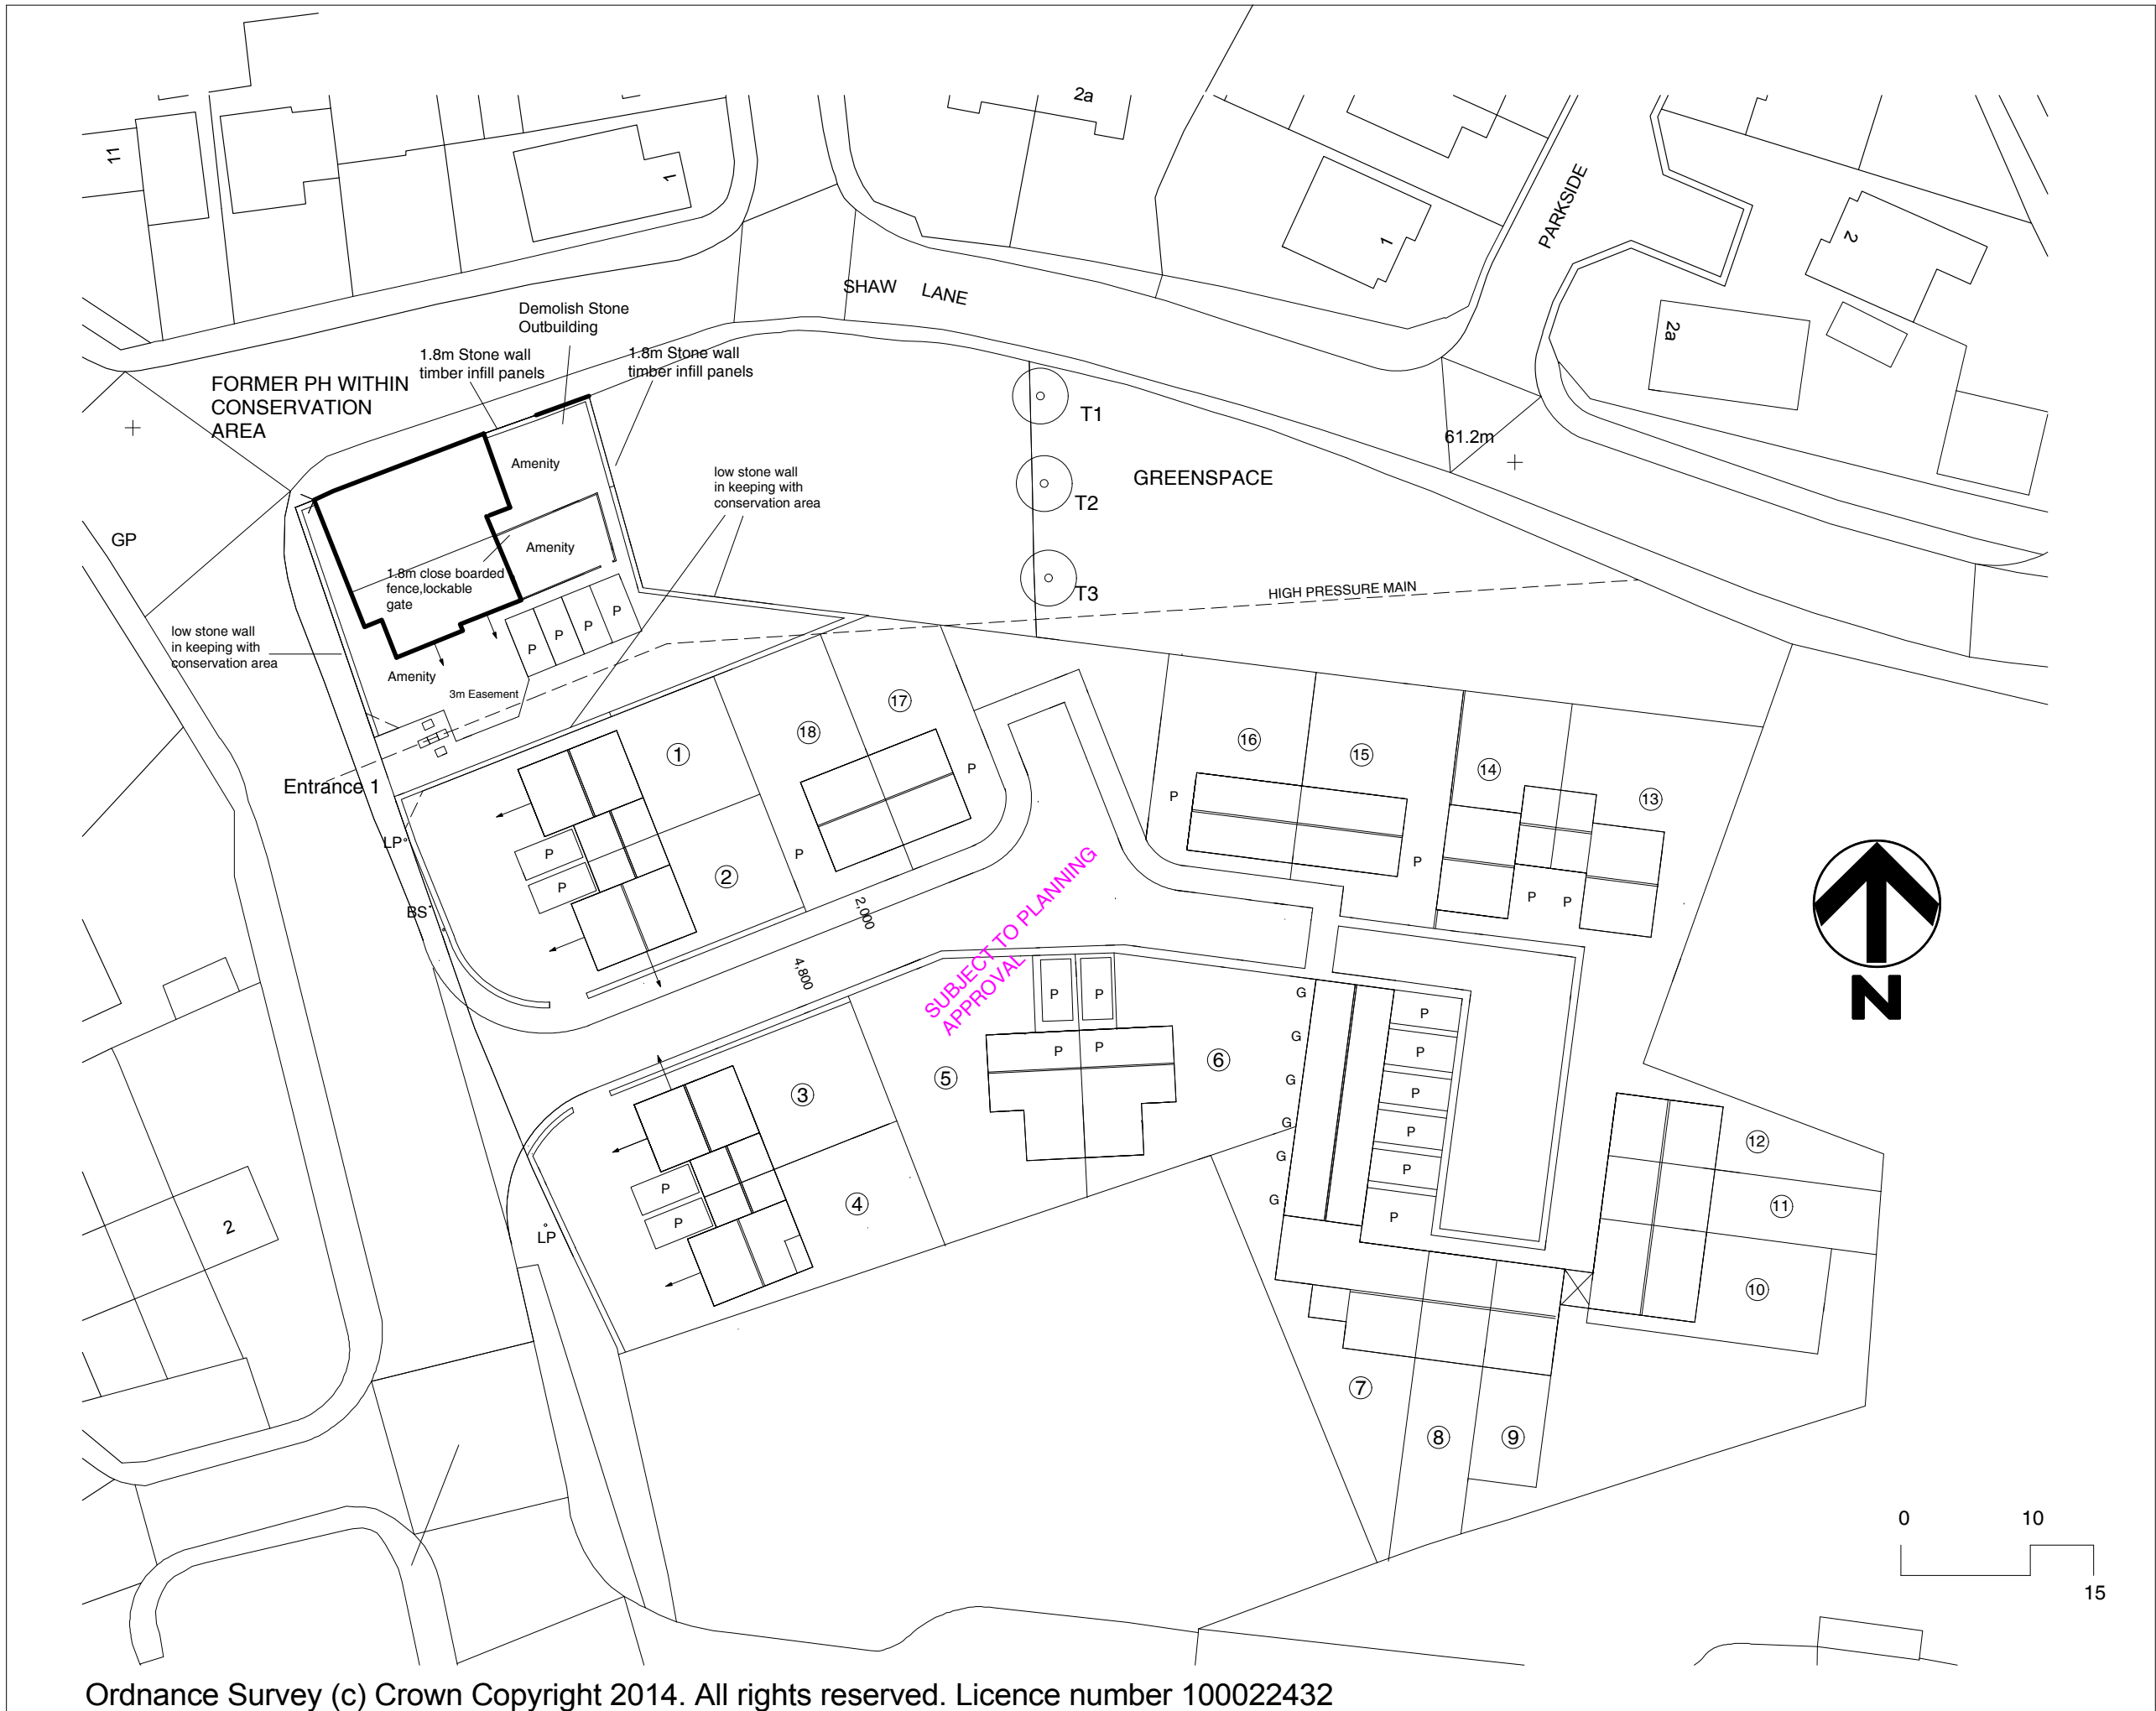

Ordnance Survey (c) Crown Copyright 2014. All rights reserved. Licence number 100022432

NOTES

notes

No dimensions to be scaled from this drawing which is the property of the company. It is not to be used or disclosed in any way except as authorised by the company. The client is responsible for providing architect with correct site boundary/ownership definitions and any covenants or easements relating to the site. Architect will assume site boundaries as clearly defined, unless otherwise informed by client. No work to be carried out without planning permission, until all pre start planning conditions have been discharged and until a building regulations application has been submitted. Any work carried out before building regulations approval has been granted will be strictly at clients own risk. Any building works within 6m of a neighbouring home's foundations may require you to notify the owner of that property of your intentions at least one month before you start work. Work to an existing party wall requires you to give at least two months notice of your intentions. If consent to carry out work cannot be reached procedures dealing with an dispute should be followed (the party wall act 1996).

IT IS THE RESPONSIBILITY OF THE CONTRACTOR TO NOTIFY THE ARCHITECT OF ANY DISCREPANCIES ON THE DRAWING PRIOR TO CONSTRUCTION. ALL DIMENSIONS TO BE CHECKED ON SITE IF IN DOUBT ASK!

revisions

A 10/10/14
B 30/10/14
C 7/11/14

title:

SITE PLAN

project:

RESIDENTIAL CHANGE OF USE
FORMER WHARFCLIFFE ARMS PH
FISH DAM LANE, CARLTON S71 3HF

for

D.GRAHAM

scale

1:500 at A3

drawing no

02C V2

Andrew Bailey Architects Ltd
RIBA CONSERVATION REGISTER ARCHITECT
Gardiner House
65 Levens Road
Worsley, S71 3DL
T: 01223 726700
E: andrew.bailey@abarchitects.com
W: WWW.ABARCHITECTS.COM

