




DO NOT SCALE
All dimensions in Millimetres
unless specified otherwise and
subject to verification on site

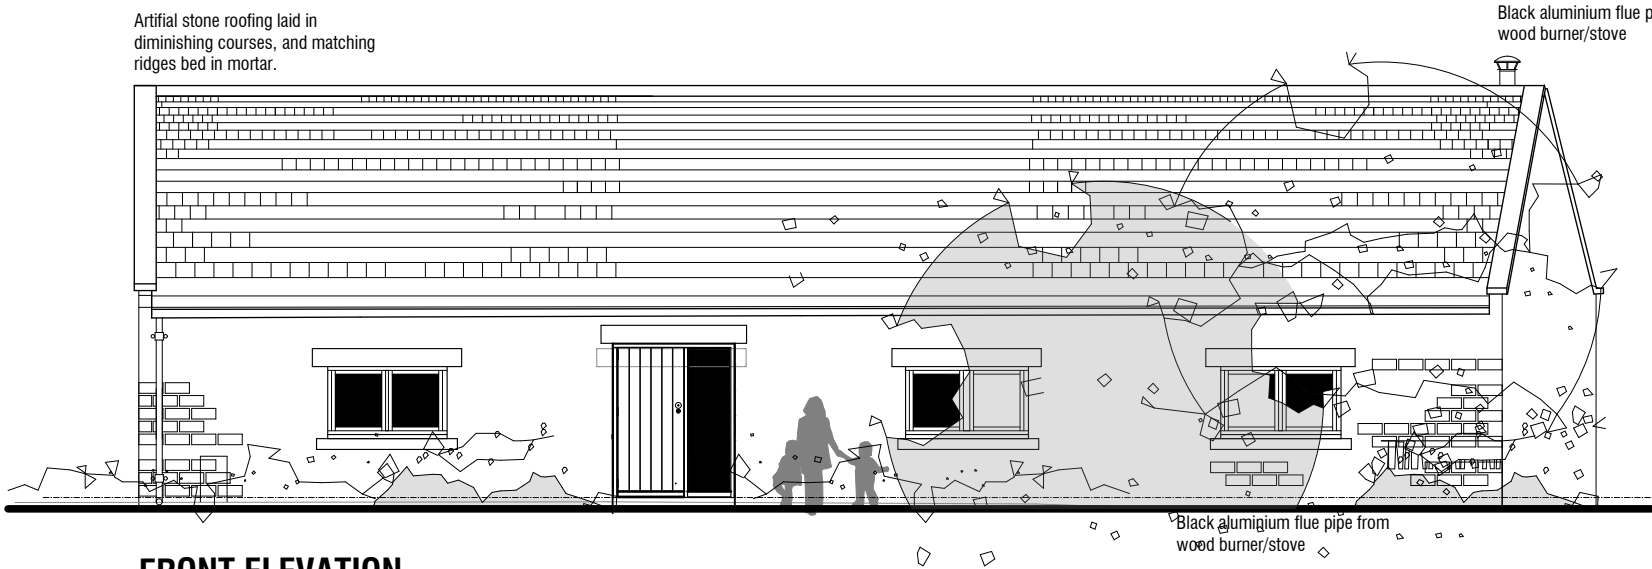


FRONT ELEVATION

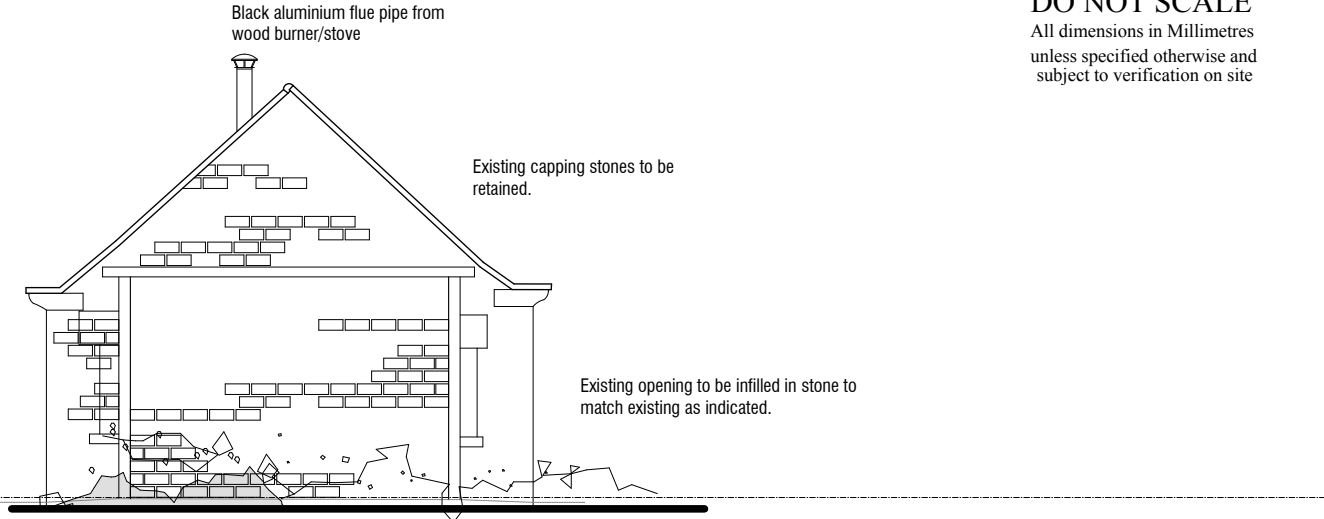

SIDE ELEVATION

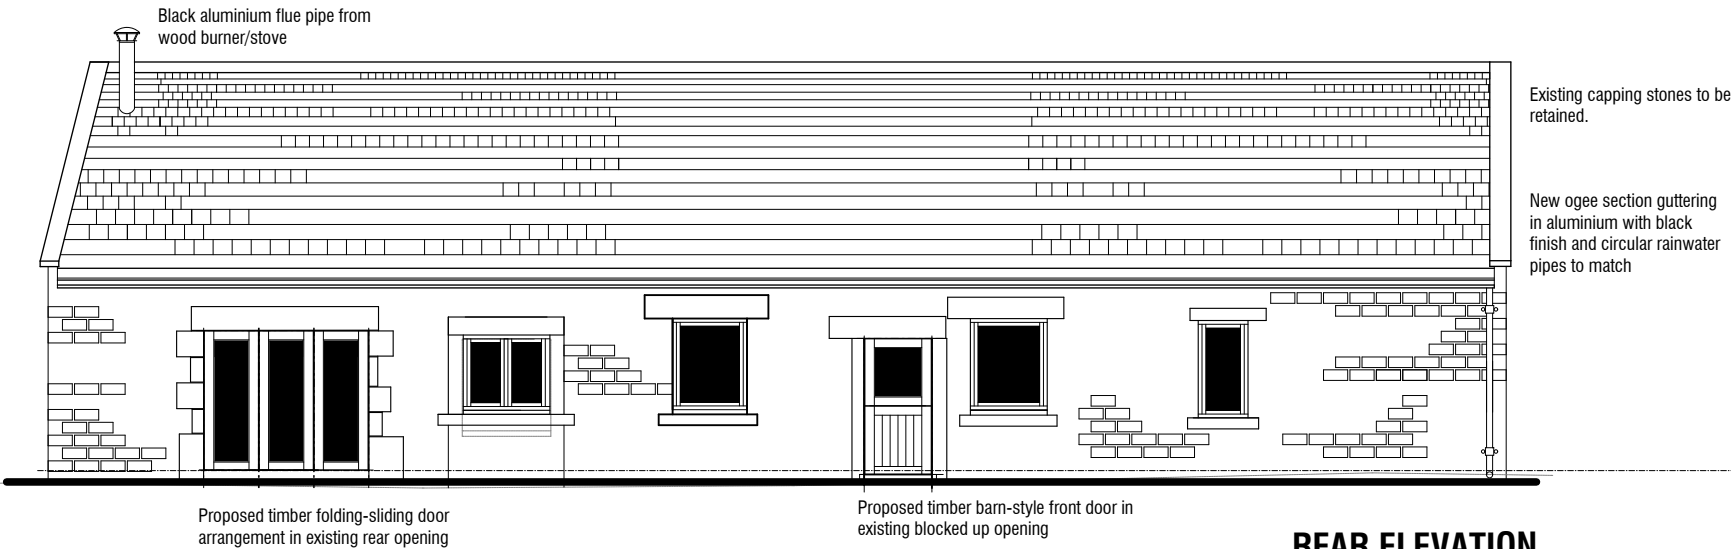


REAR ELEVATION

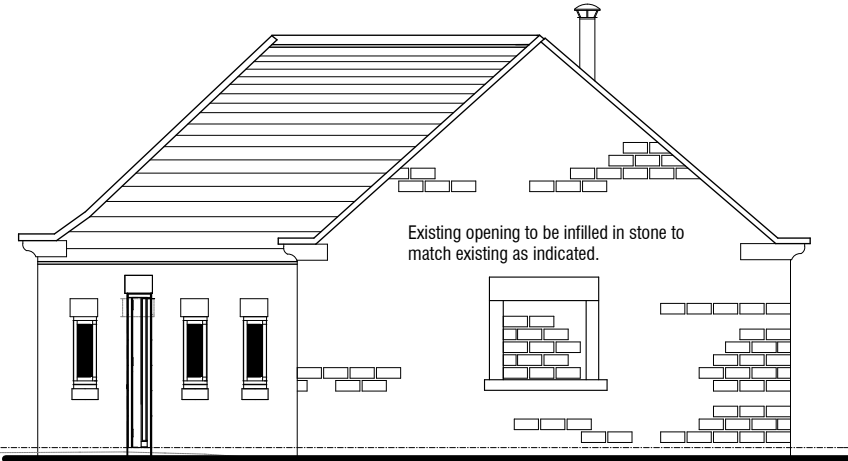

SIDE ELEVATION

UNIT 12 BARN CONVERSION

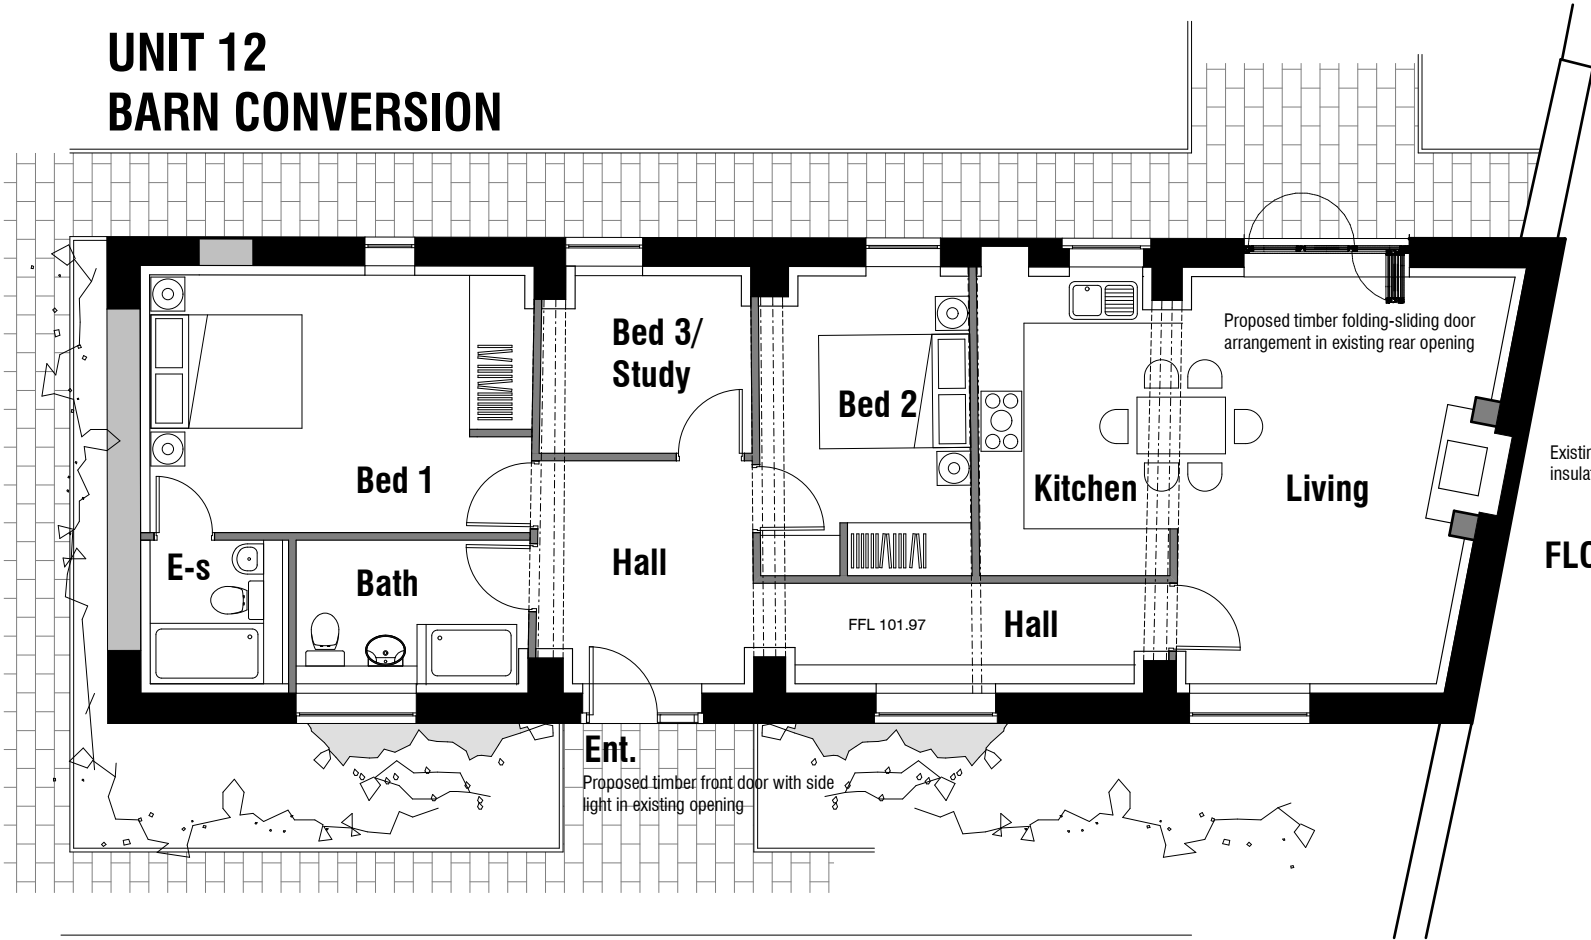

FLOOR PLAN

PROPOSED DEVELOPMENT
CARLTON STUD FARM
CARLTON
BARNLEY, SOUTH YORKSHIRE

PLANNING

PROPOSED BARN 12 CONVERSION

CHRIS CARR

ARCHITECTS

Orchard Farm, Goathland,
Whitby, YO22 5JX
Tel: (01947) 896051 Fax: (01947) 896001
email: chris@cca-arch.co.uk

Scale: 1:50 AT A3 Drawn: IB

Date: 24.01.12 Ref. No. 11.002

DWG. No. CSF 16 Rev.

This drawing and the copyright is the Architects property and may be used or reproduced only by agreement. All Dimensions in Millimetres Unless specified otherwise and subject to verification on site.