



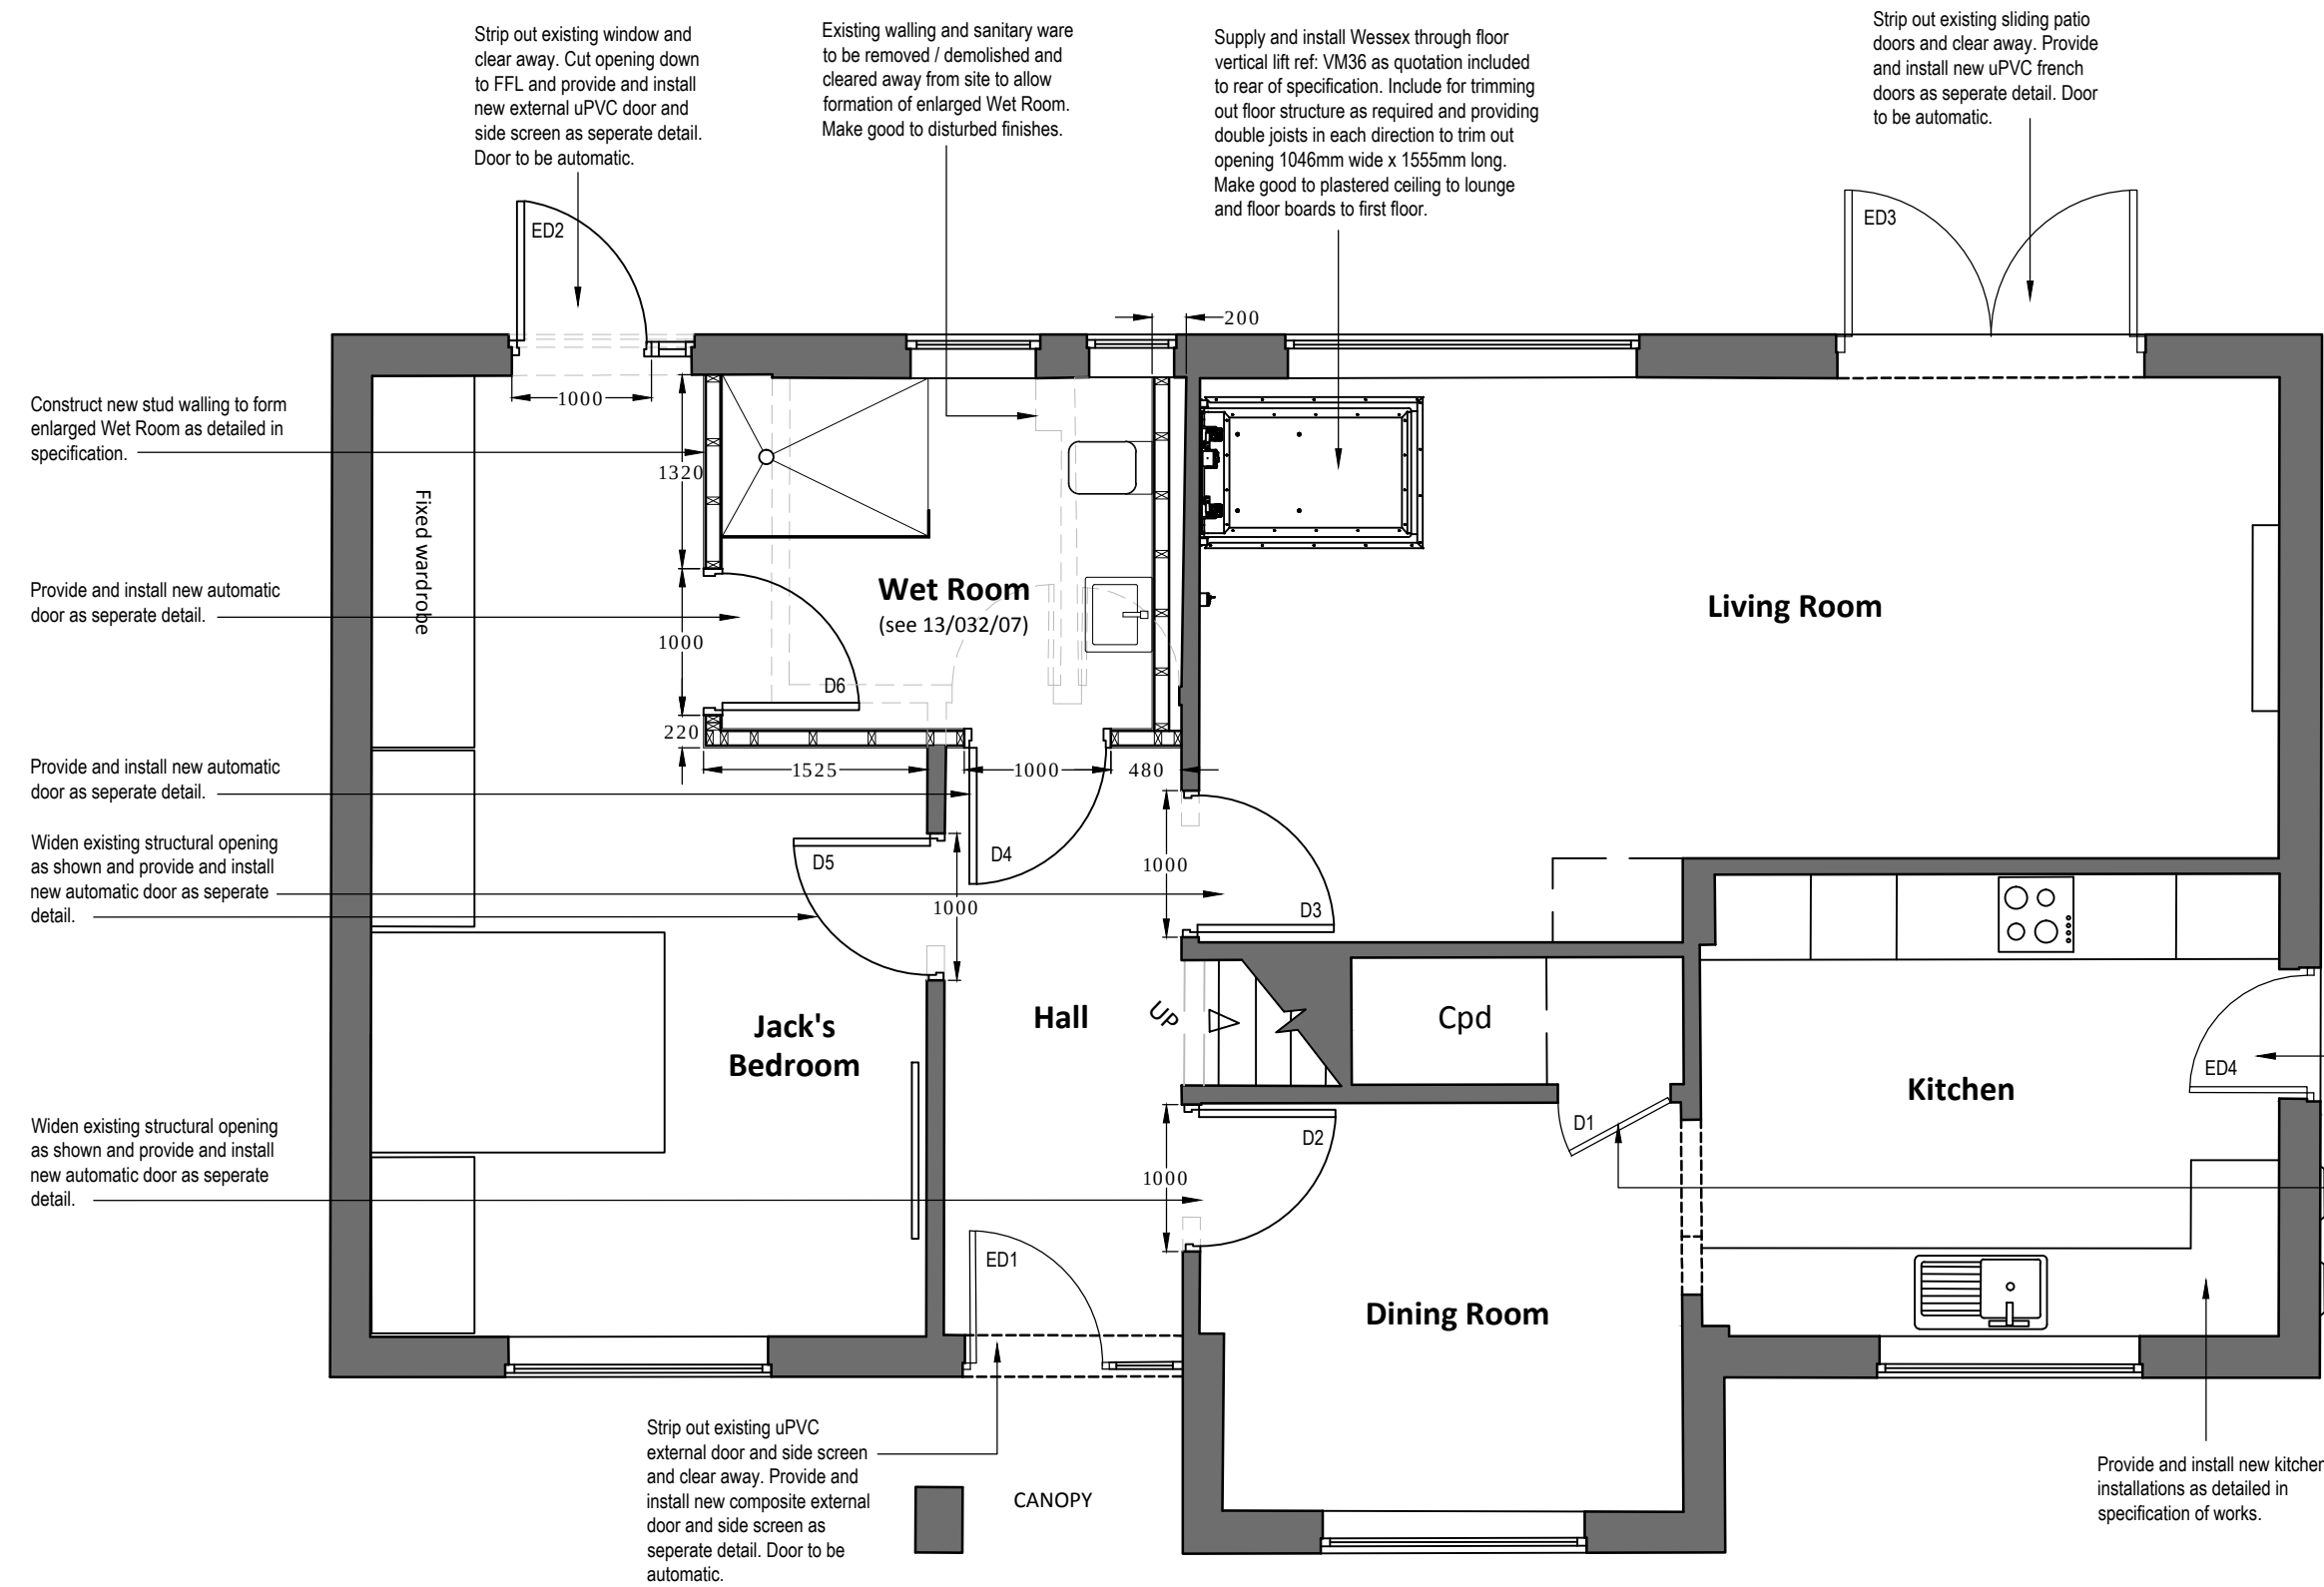

GROUND FLOOR PLAN AS PROPOSED @ 1:50

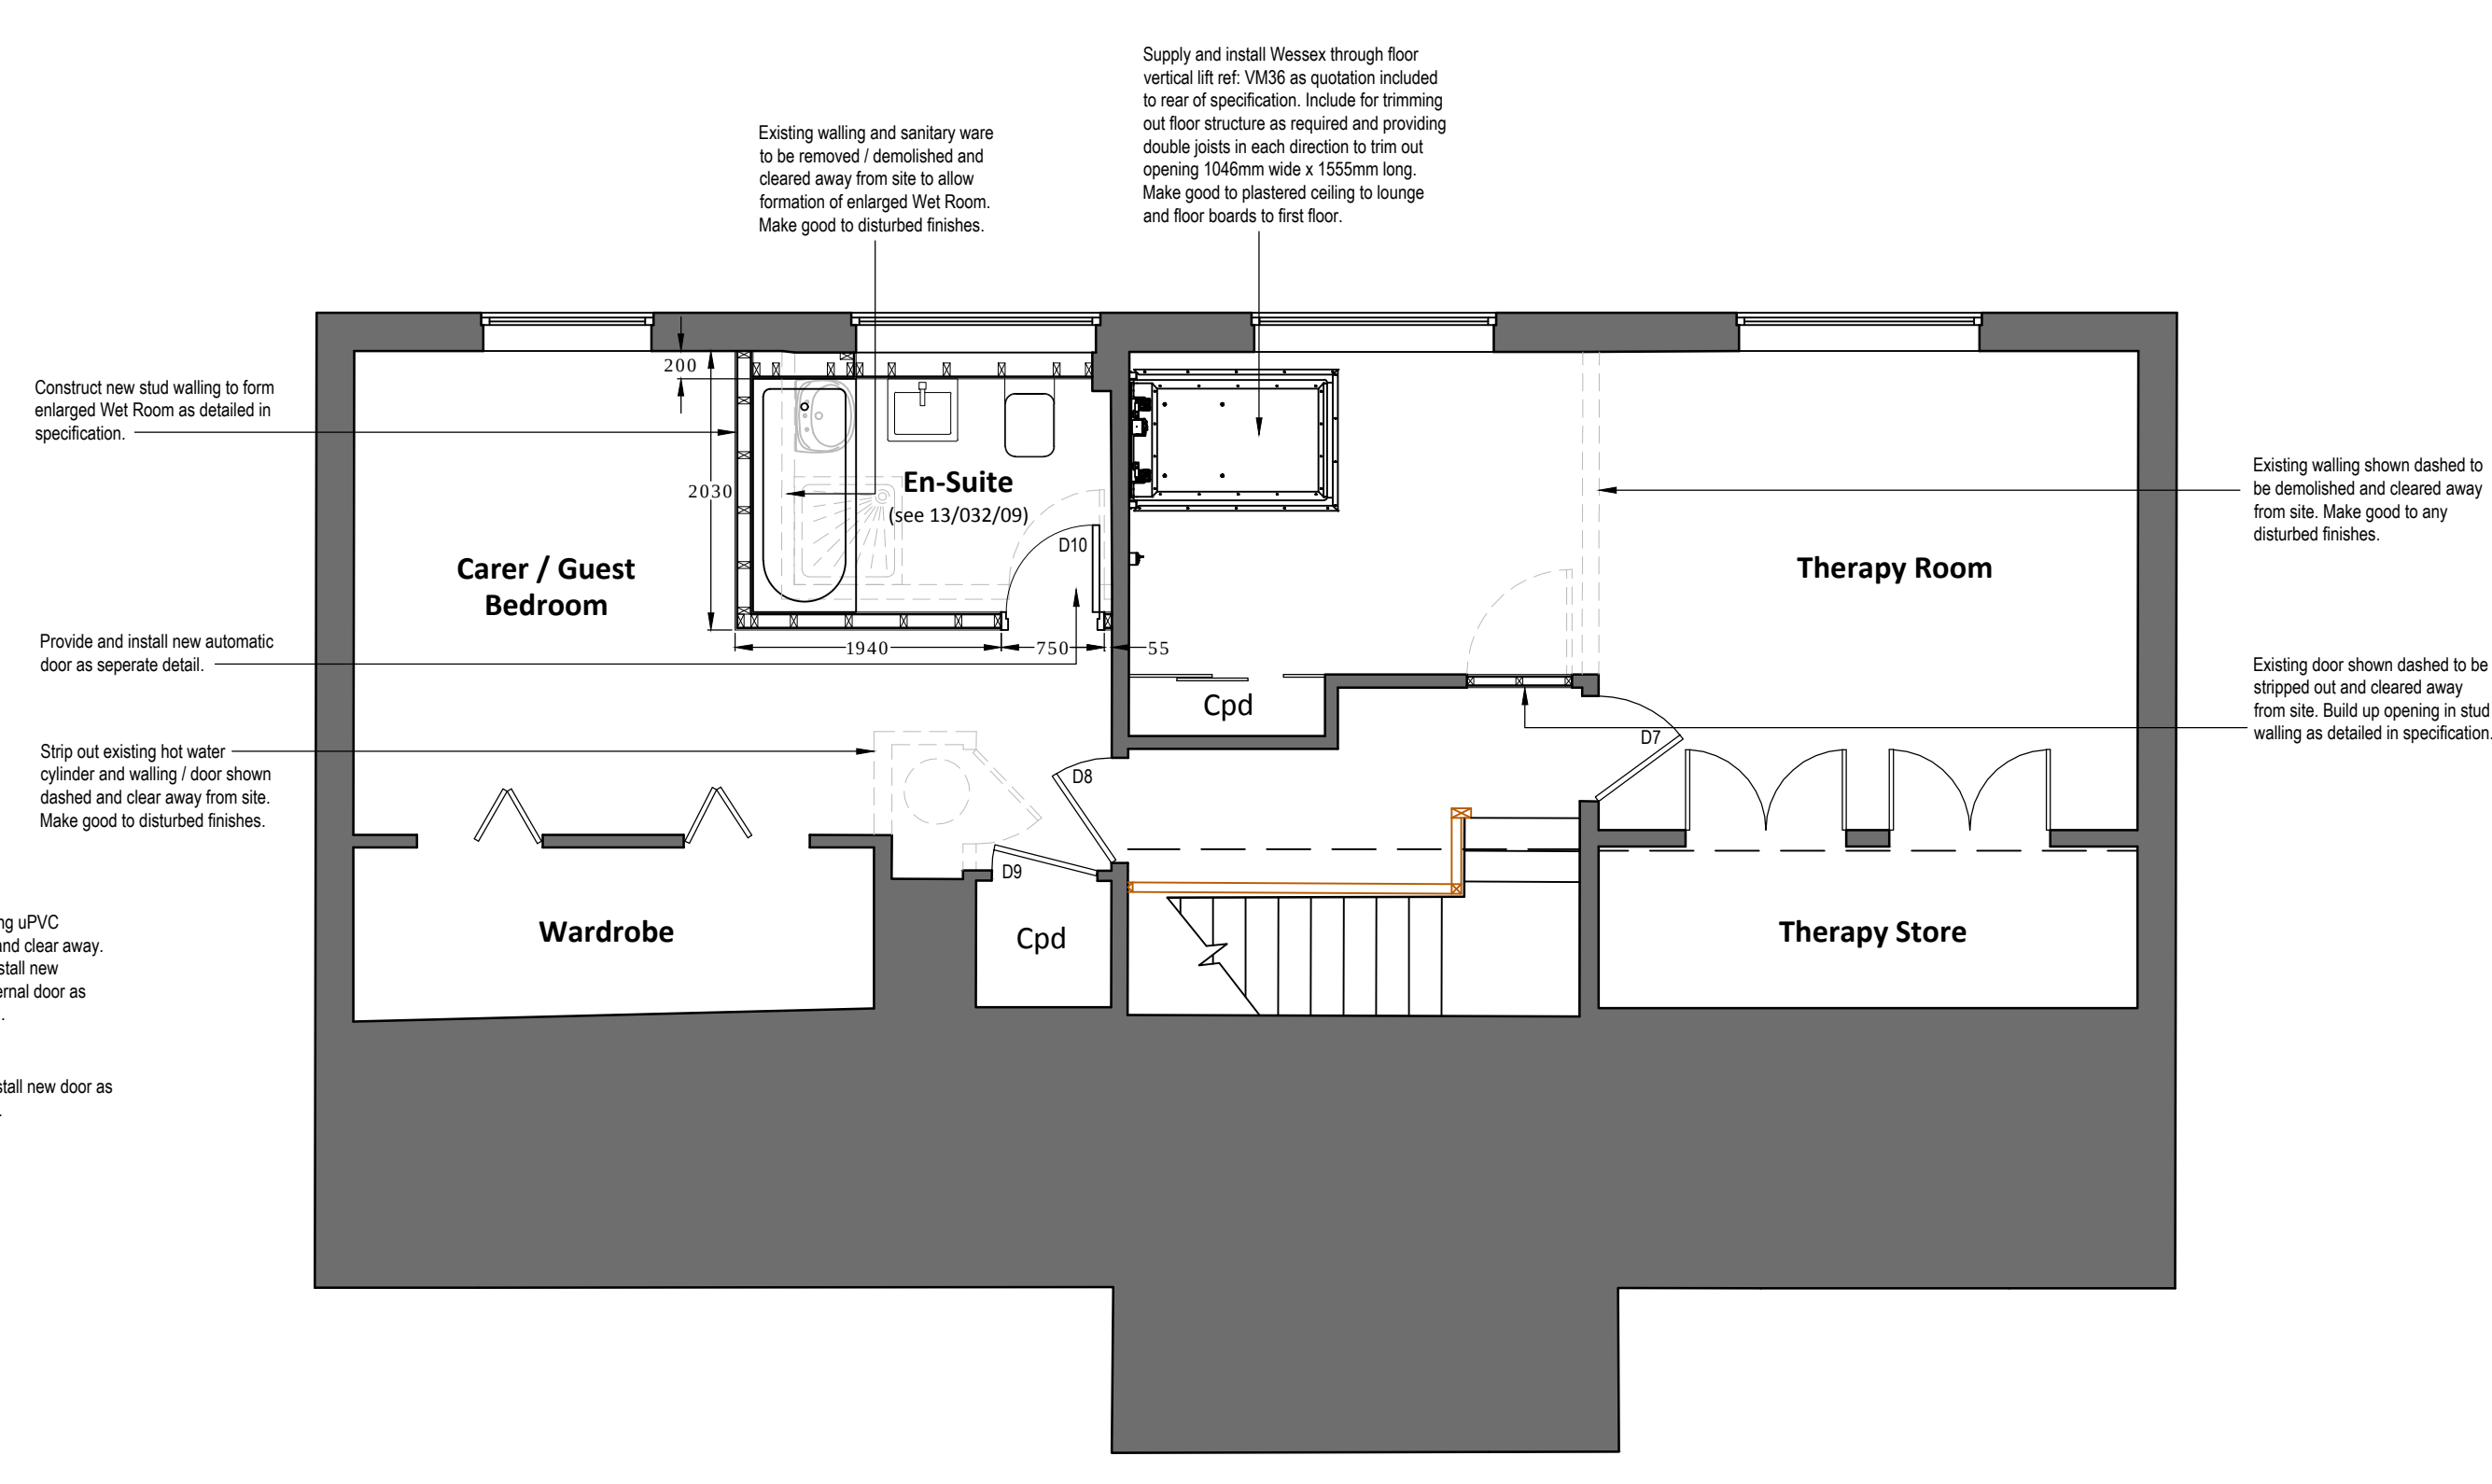

FIRST FLOOR PLAN AS PROPOSED @ 1:50

Notes:

					Project / Client:		John Hill ASSOCIATES LTD Architectoral & Surveying Consultants 6 Shaw Wood Way Shaw Wood Business Park Doncaster DN2 5TB Tel: 01302 364565 Fax: 01302 364588 enquiries@j-h-a.co.uk	Scale:	1:50	Date:	October 2013		
					Drawing Title:			Drawn By:	JDM	Checked By:	AH		
					Floor Plans as Proposed			Drawing No:		Sheet Size:			
								13/032/05		A1			
Ref	Date	Revision			Initial								