






FRONT ELEVATION (North) 1:100

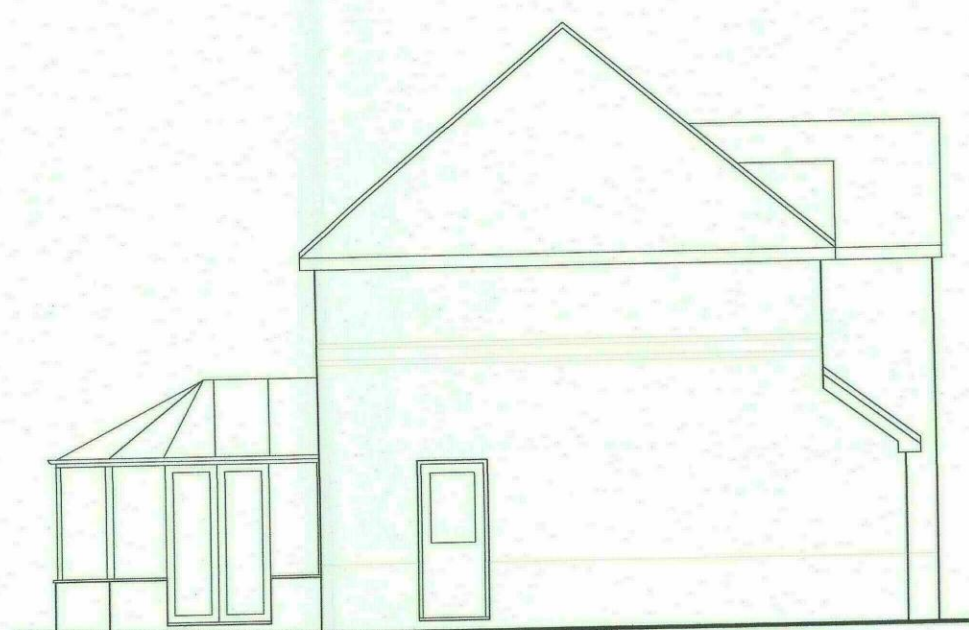

SIDE ELEVATION (East) 1:100

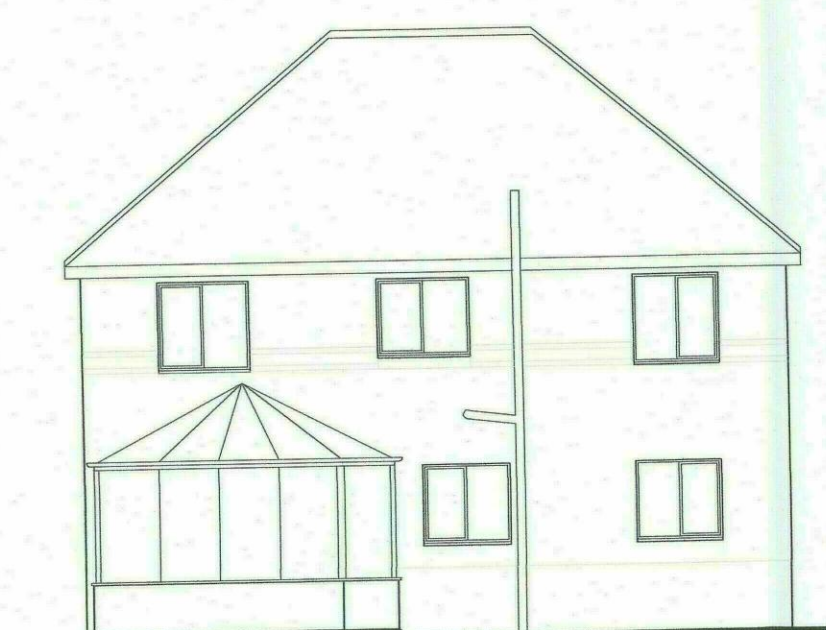


REAR ELEVATION (South) 1:100


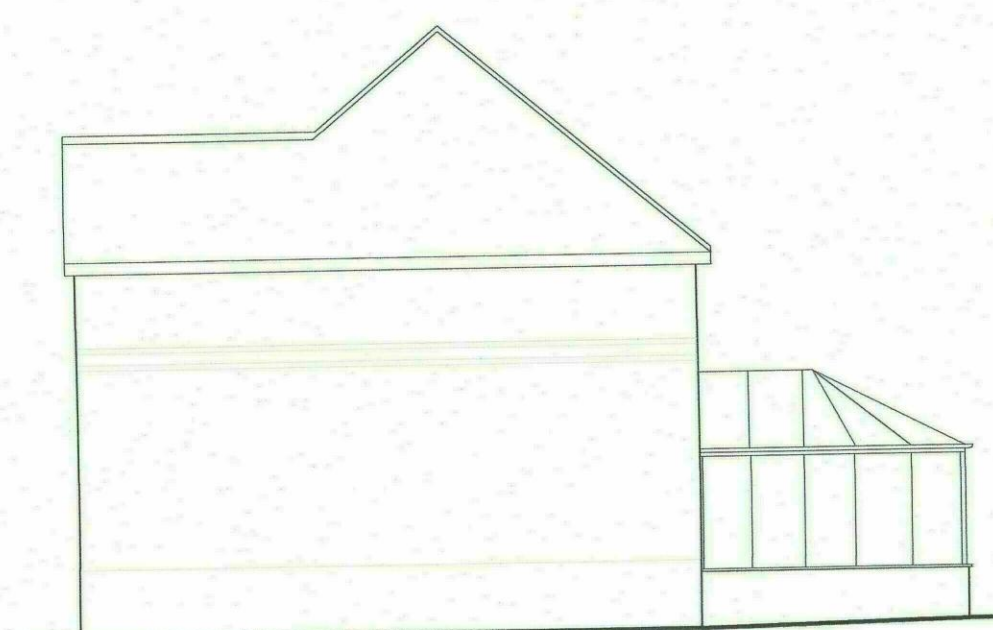


SIDE ELEVATION (West) 1:100


Existing materials:
Roof - Concrete interlocking tiles (double pantile).
Walls - Red facing brickwork, buff brickwork banding with artstone heads to front windows.
Windows - White PVCu.
Doors - White and wood effect PVCu.

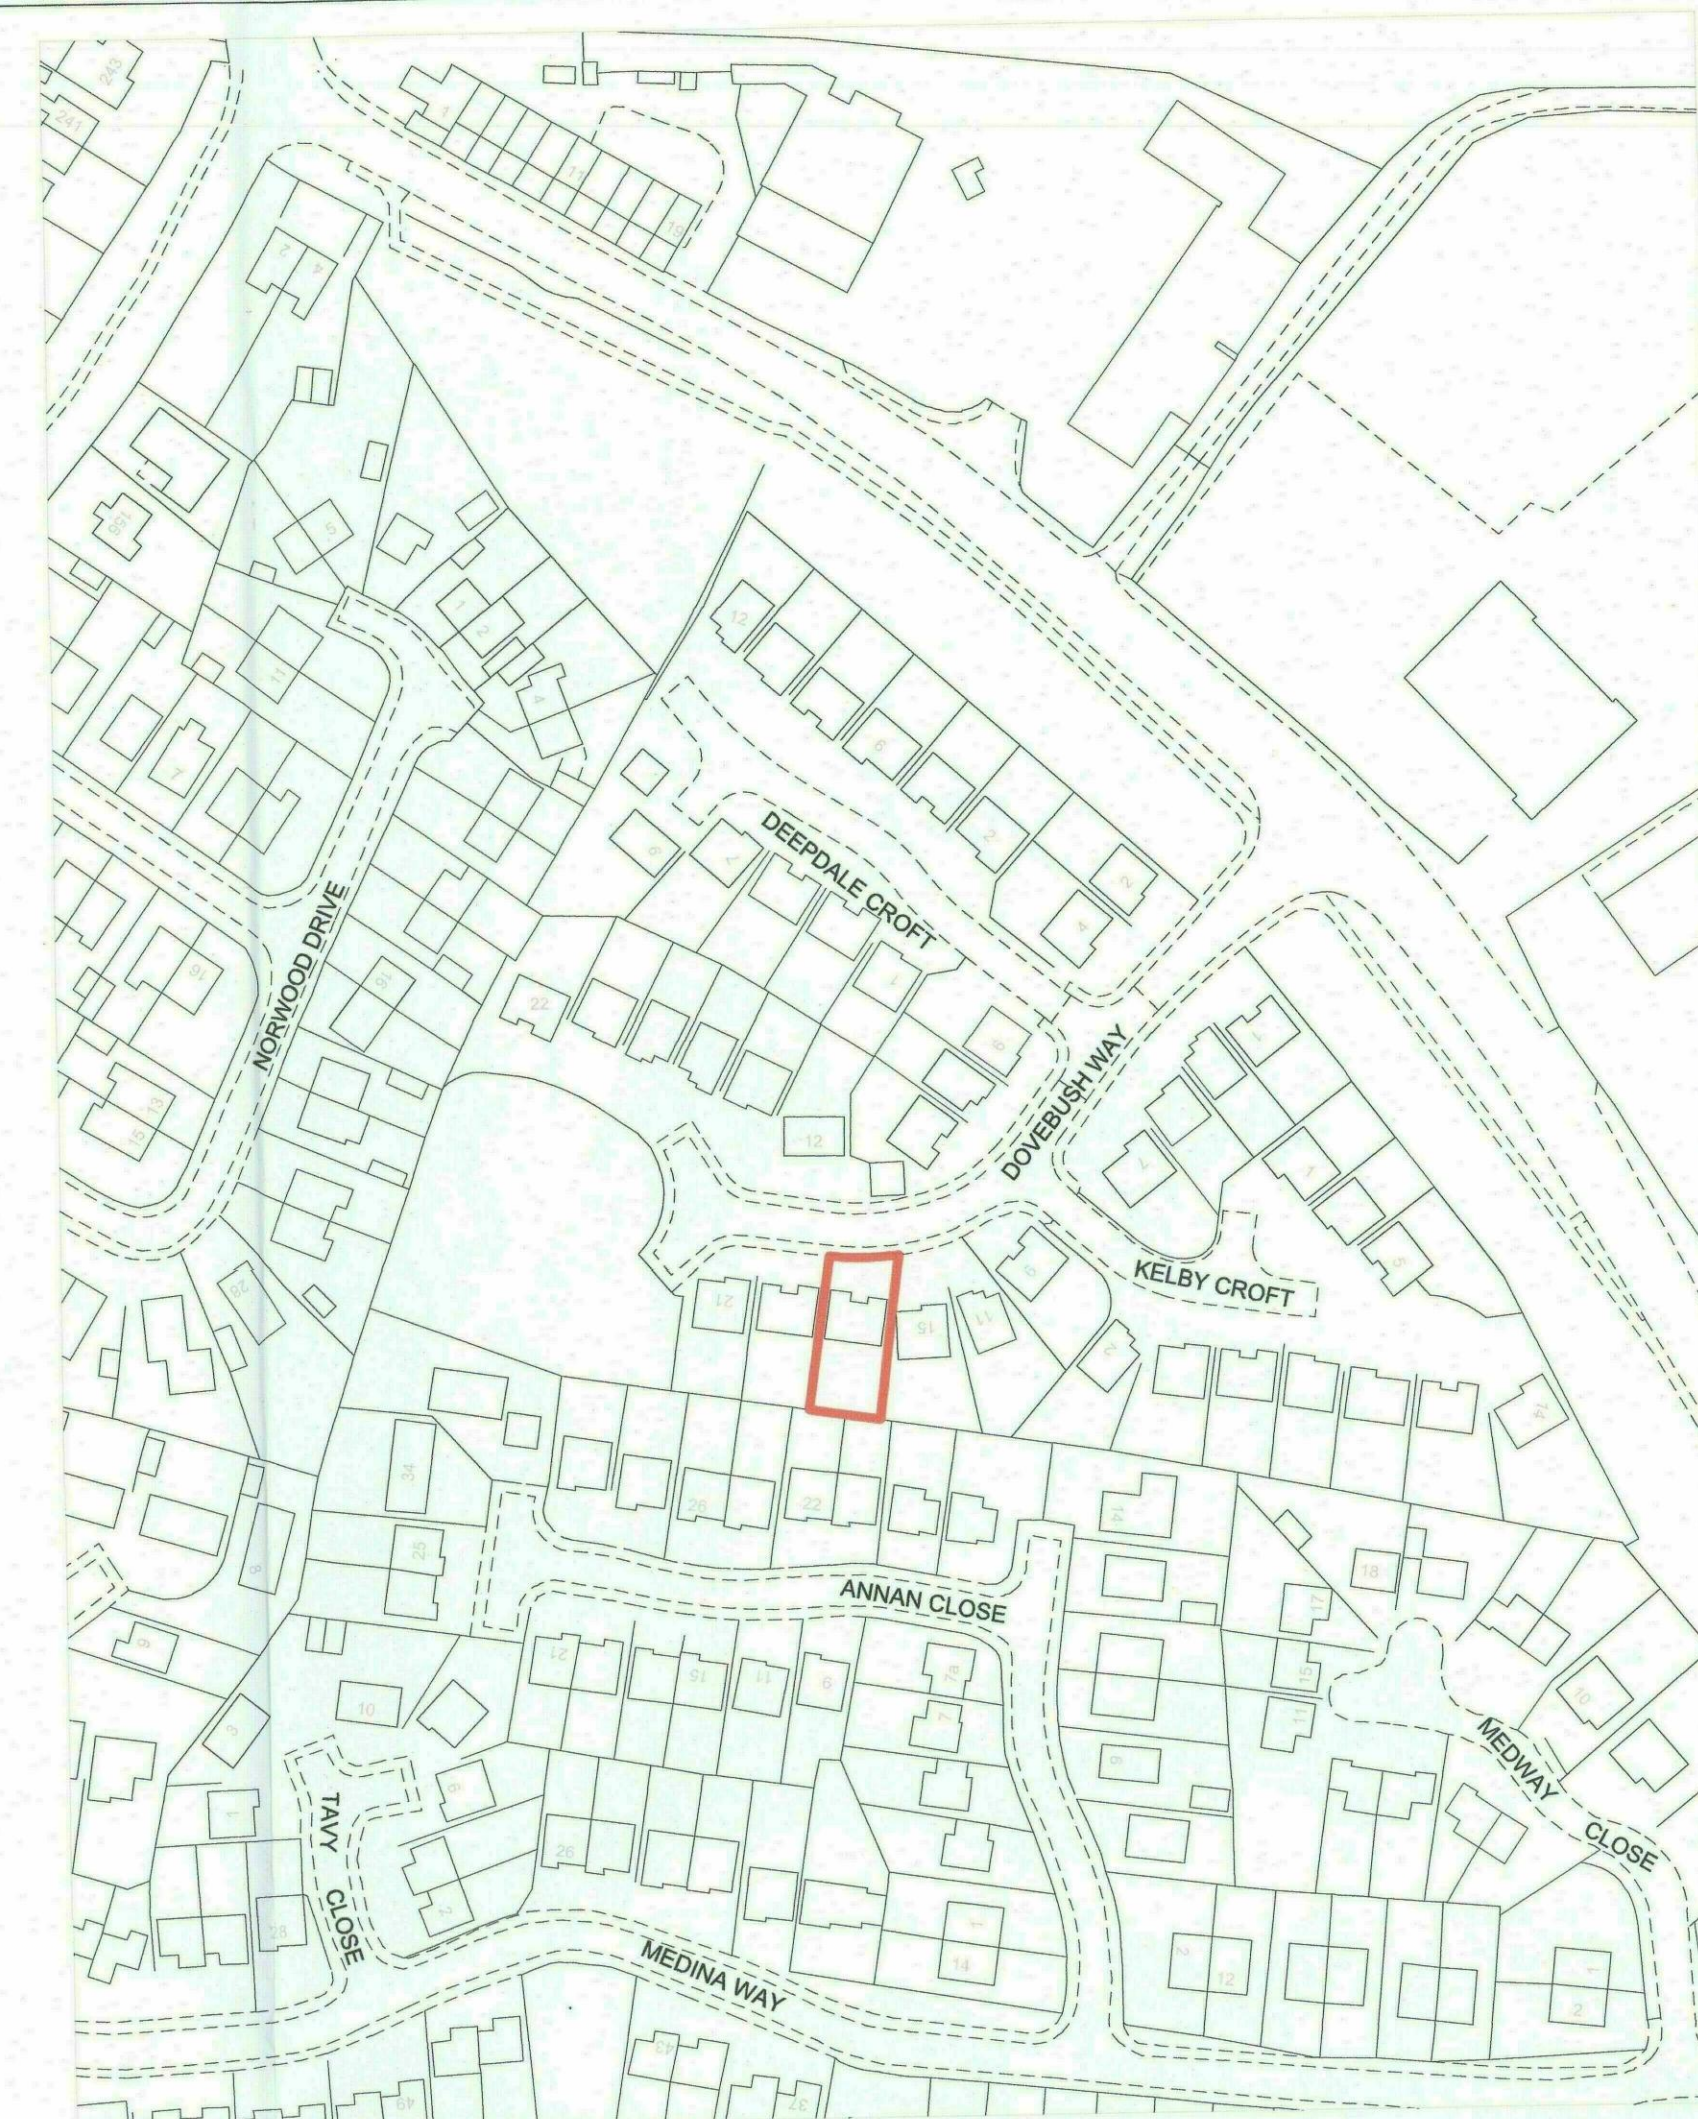

LOCATION PLAN 1:1250

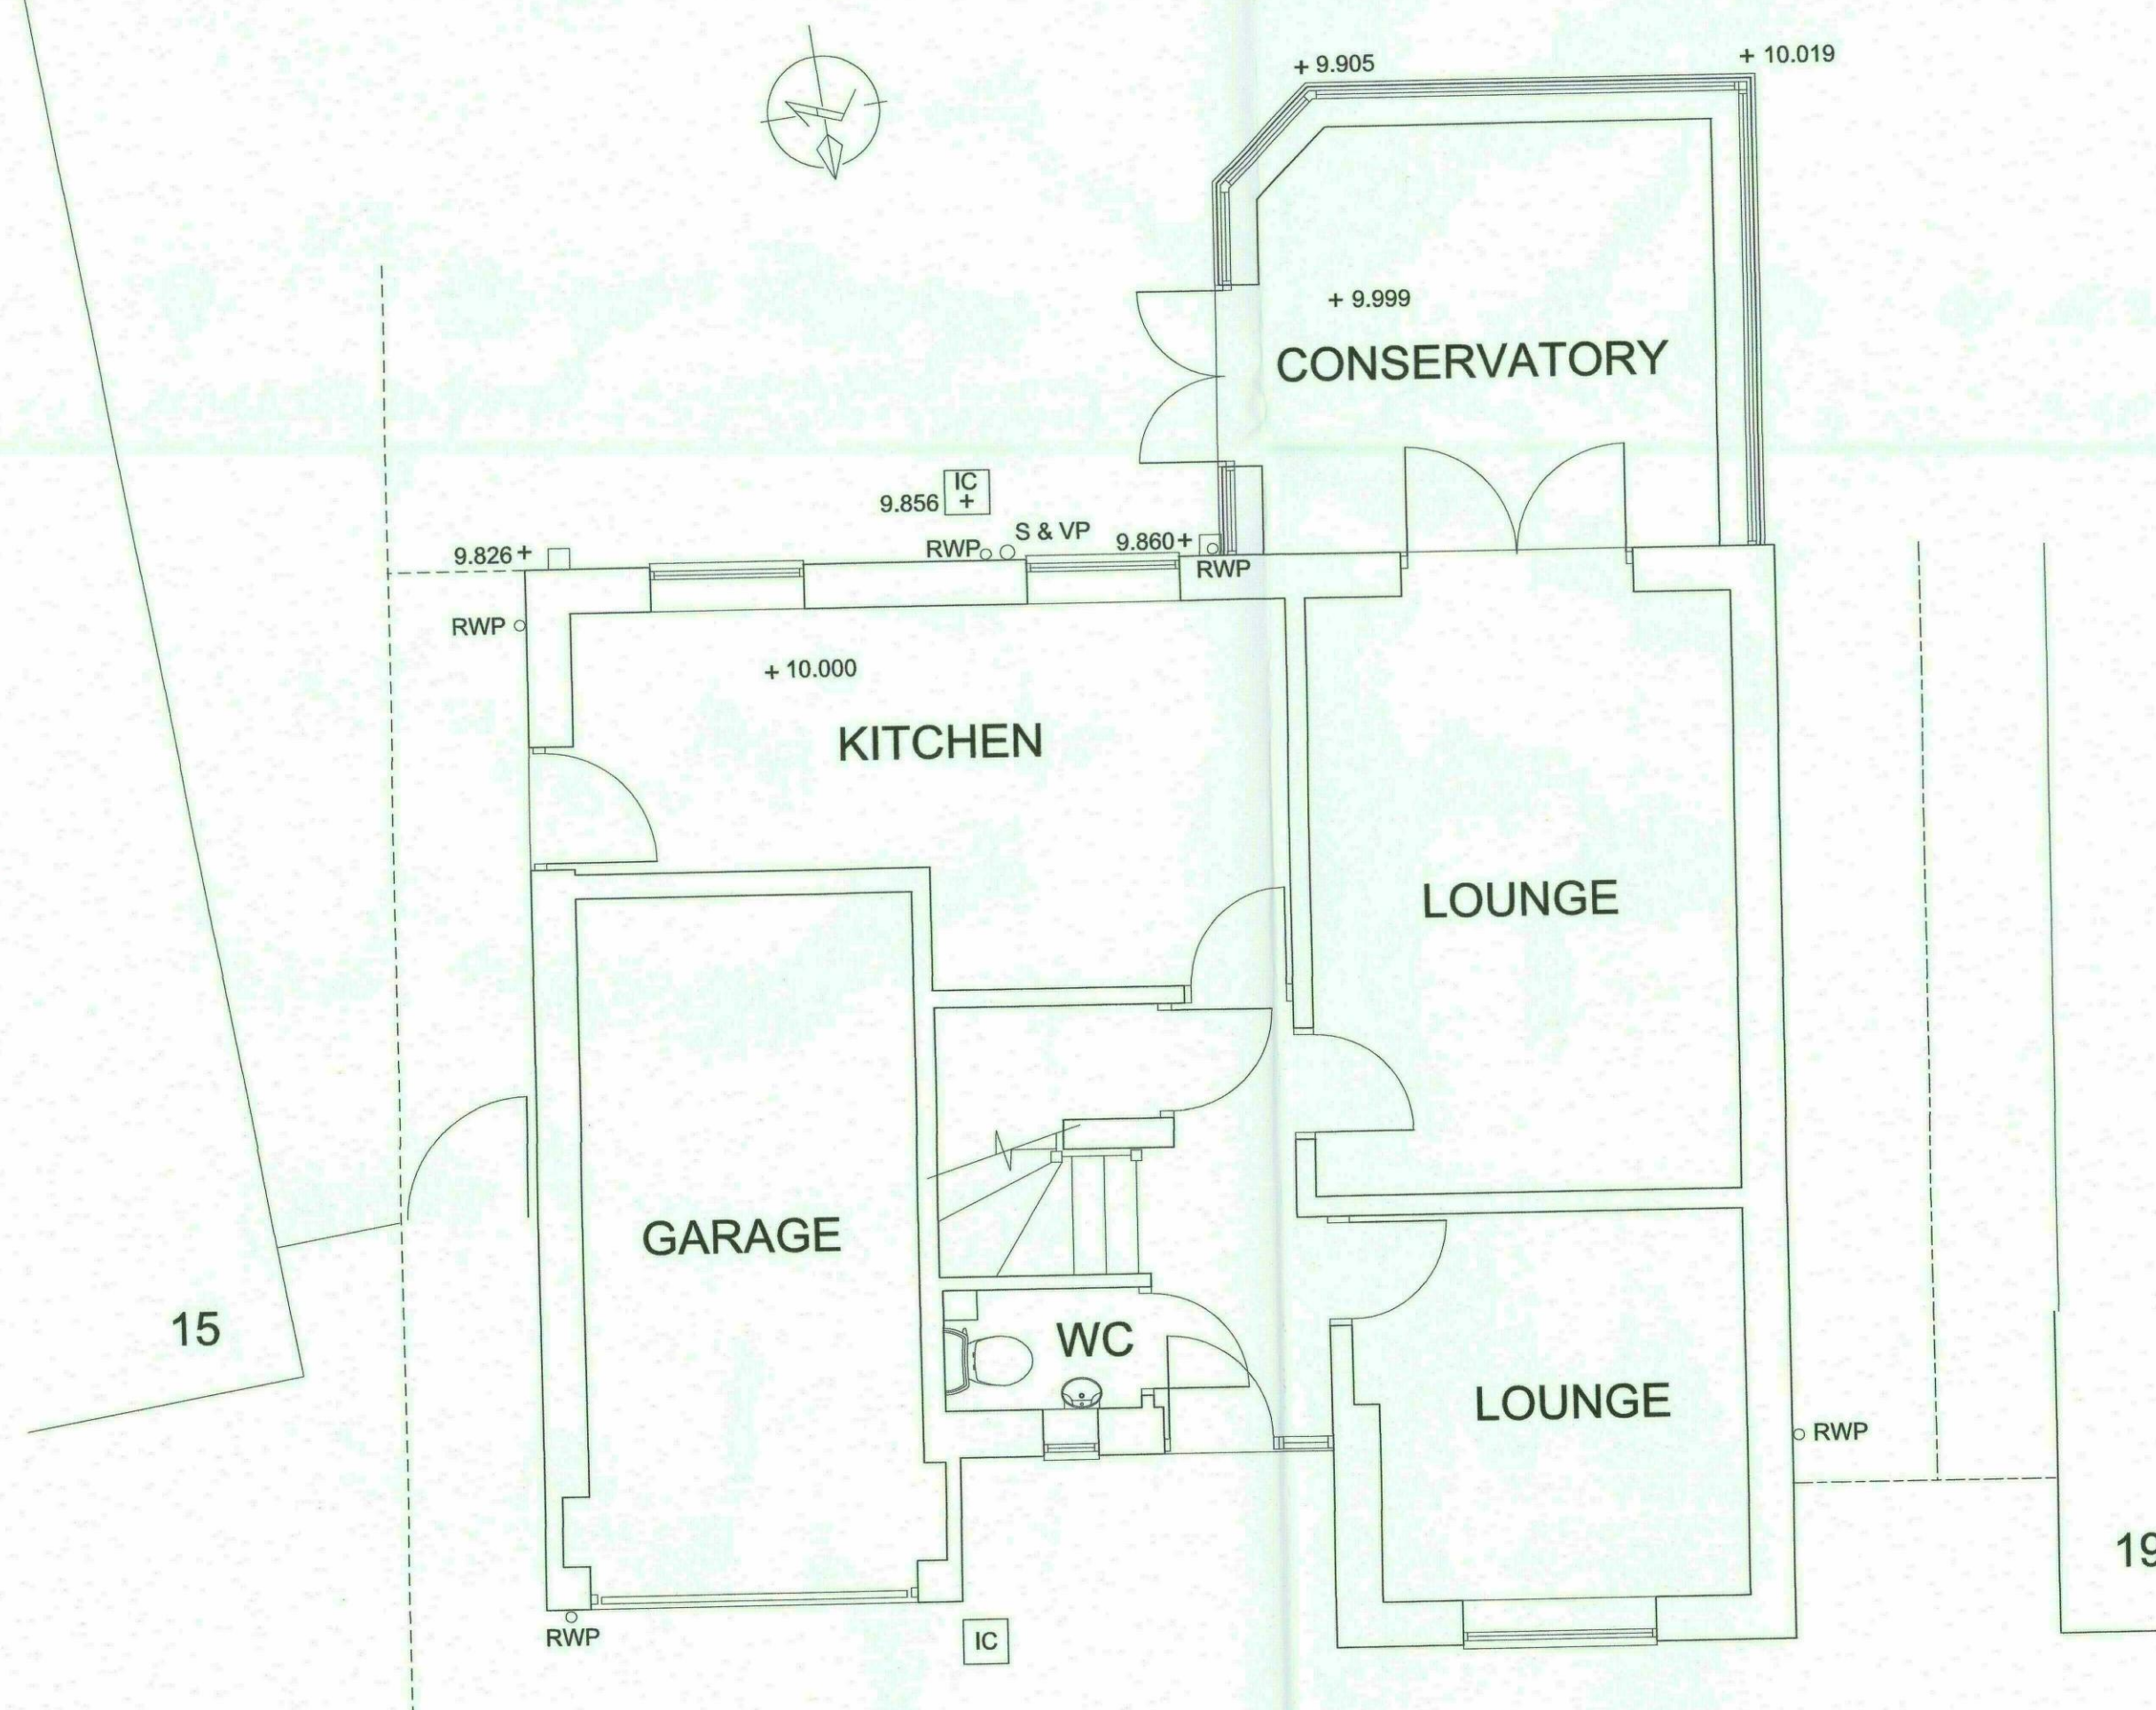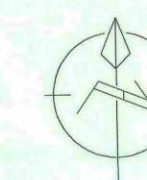

GROUND FLOOR PLAN 1:50

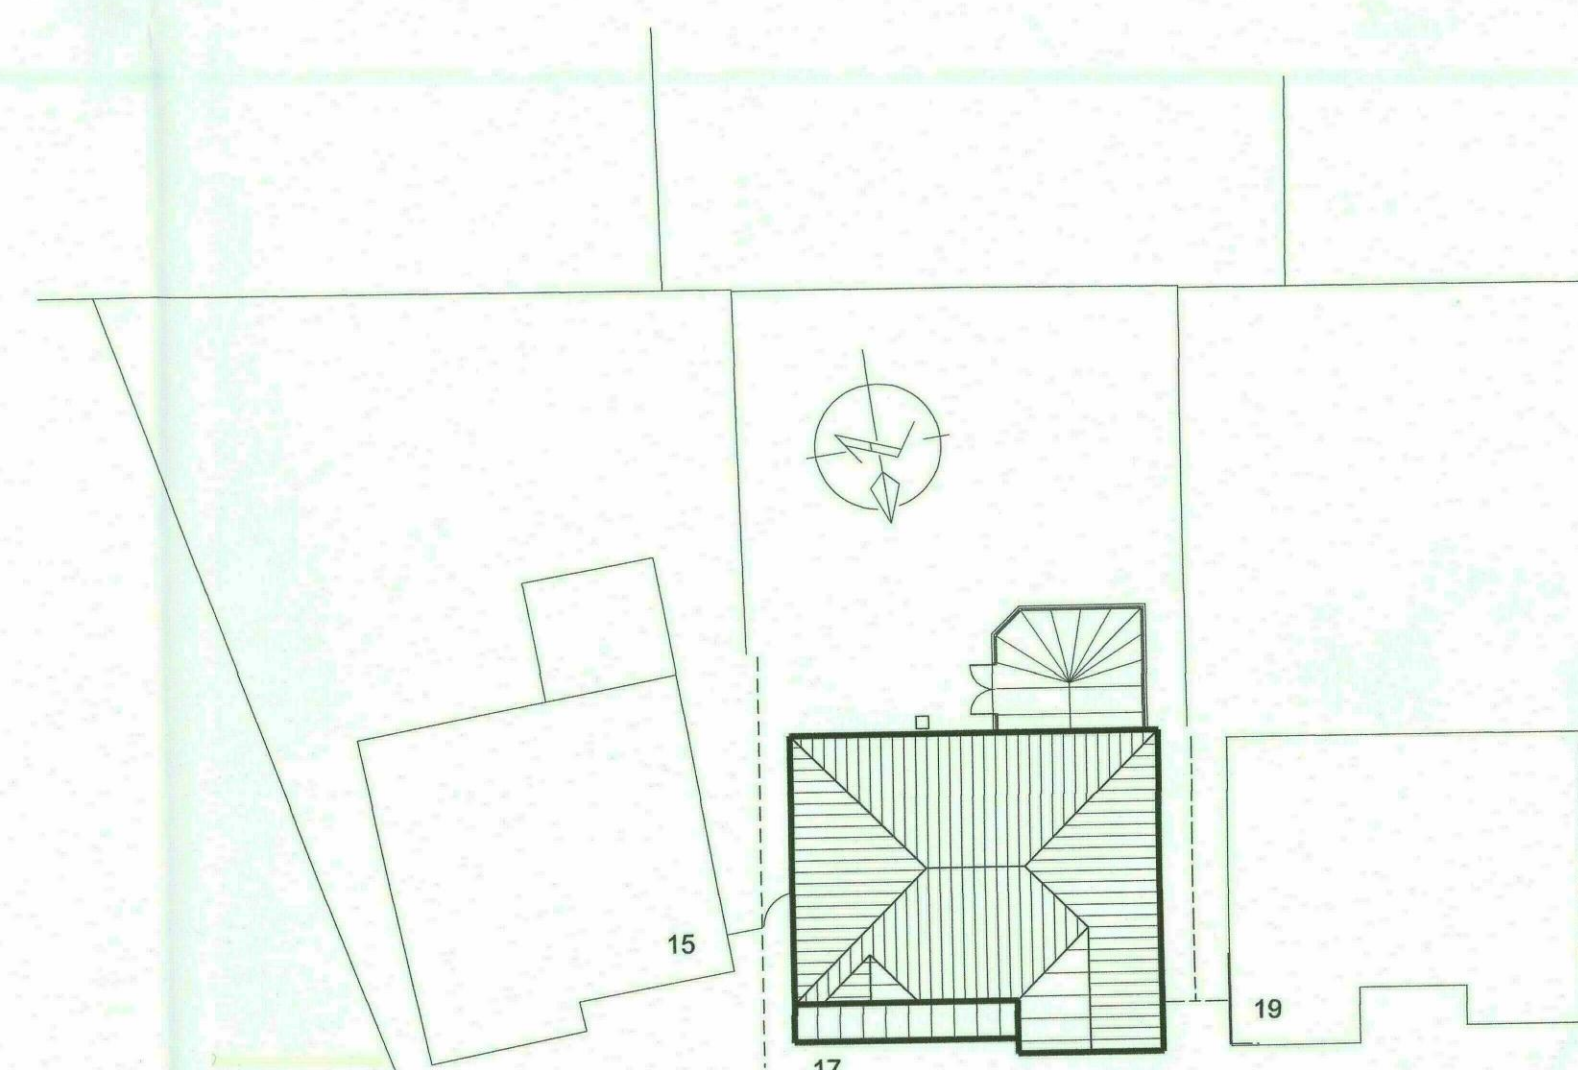

DOVEBUSH WAY

BLOCK PLAN 1:200
(SHOWING ROOF LAYOUT)

17 Dovebush Way
Barugh Green
Barnsley
S75 1QE

Client: L Firth

Project : Single storey extension to rear.

Title : Existing floor plans and elevations

S75 1QE - 1

Rev:

A

date: drawn :
checked : approved :

B

date: drawn :
checked : approved :

C

date: drawn :
checked : approved :

D

date: drawn :
checked : approved :

E

date: drawn :
checked : approved :


Scale :
1:50
1:100

Date :
July 2018


Drawn :

Checked :


Approved :

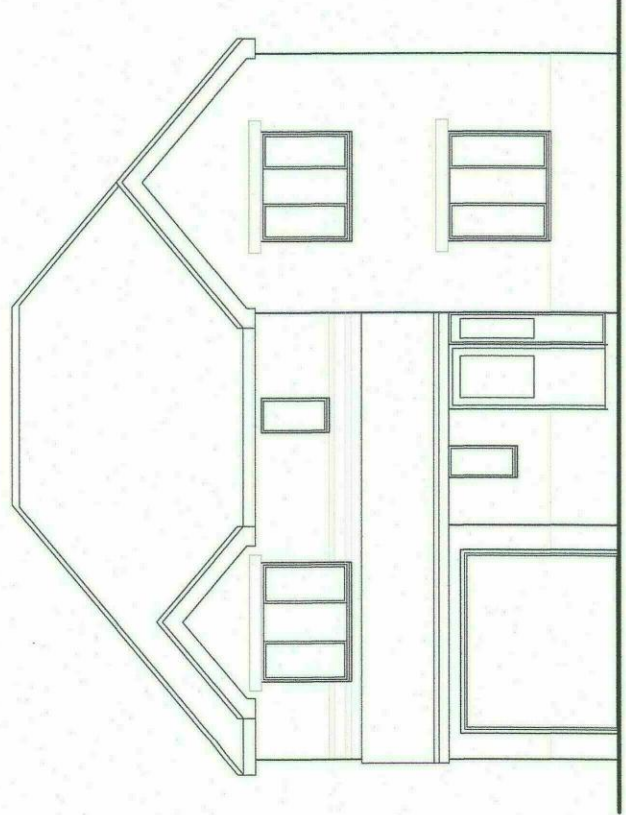


FRONT ELEVATION (North) 1:100

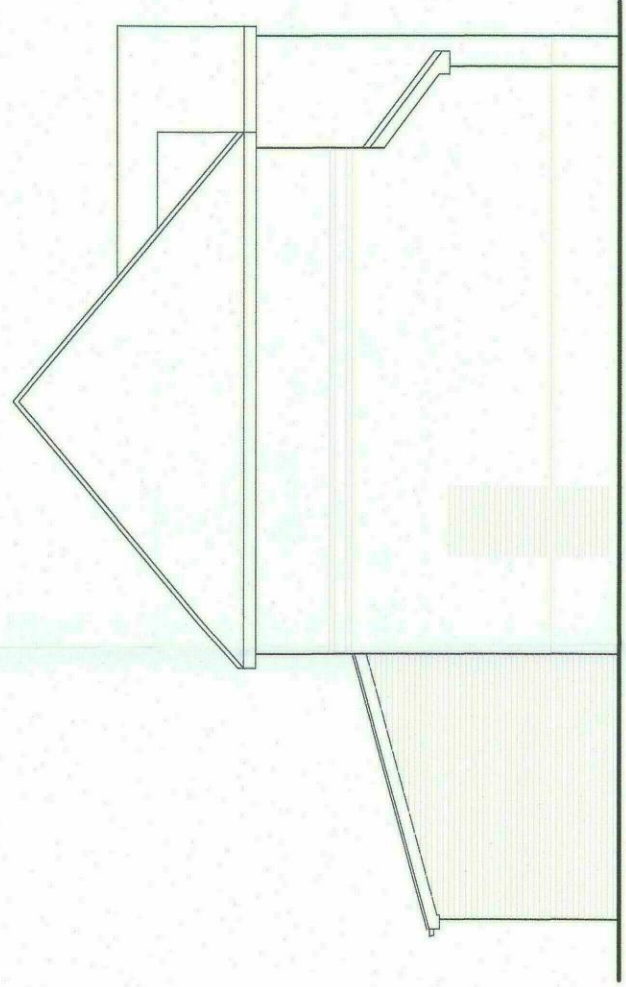


SIDE ELEVATION (East) 1:100

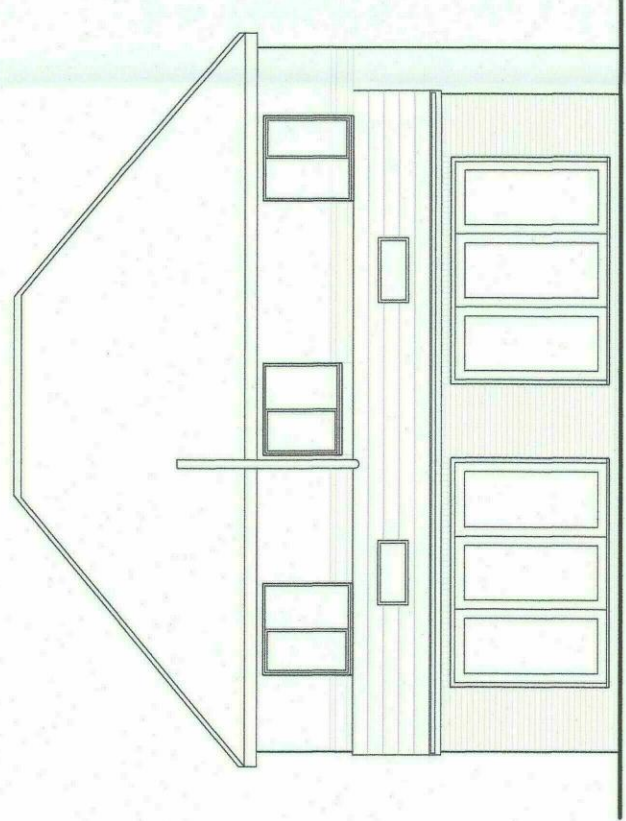

REAR ELEVATION (South) 1:100

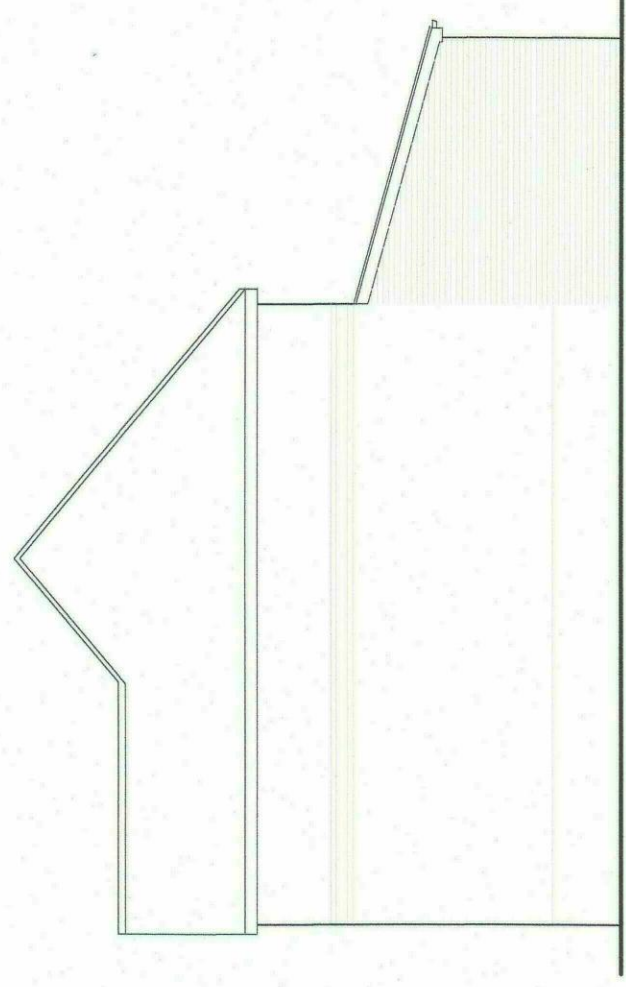

SIDE ELEVATION (West) 1:100

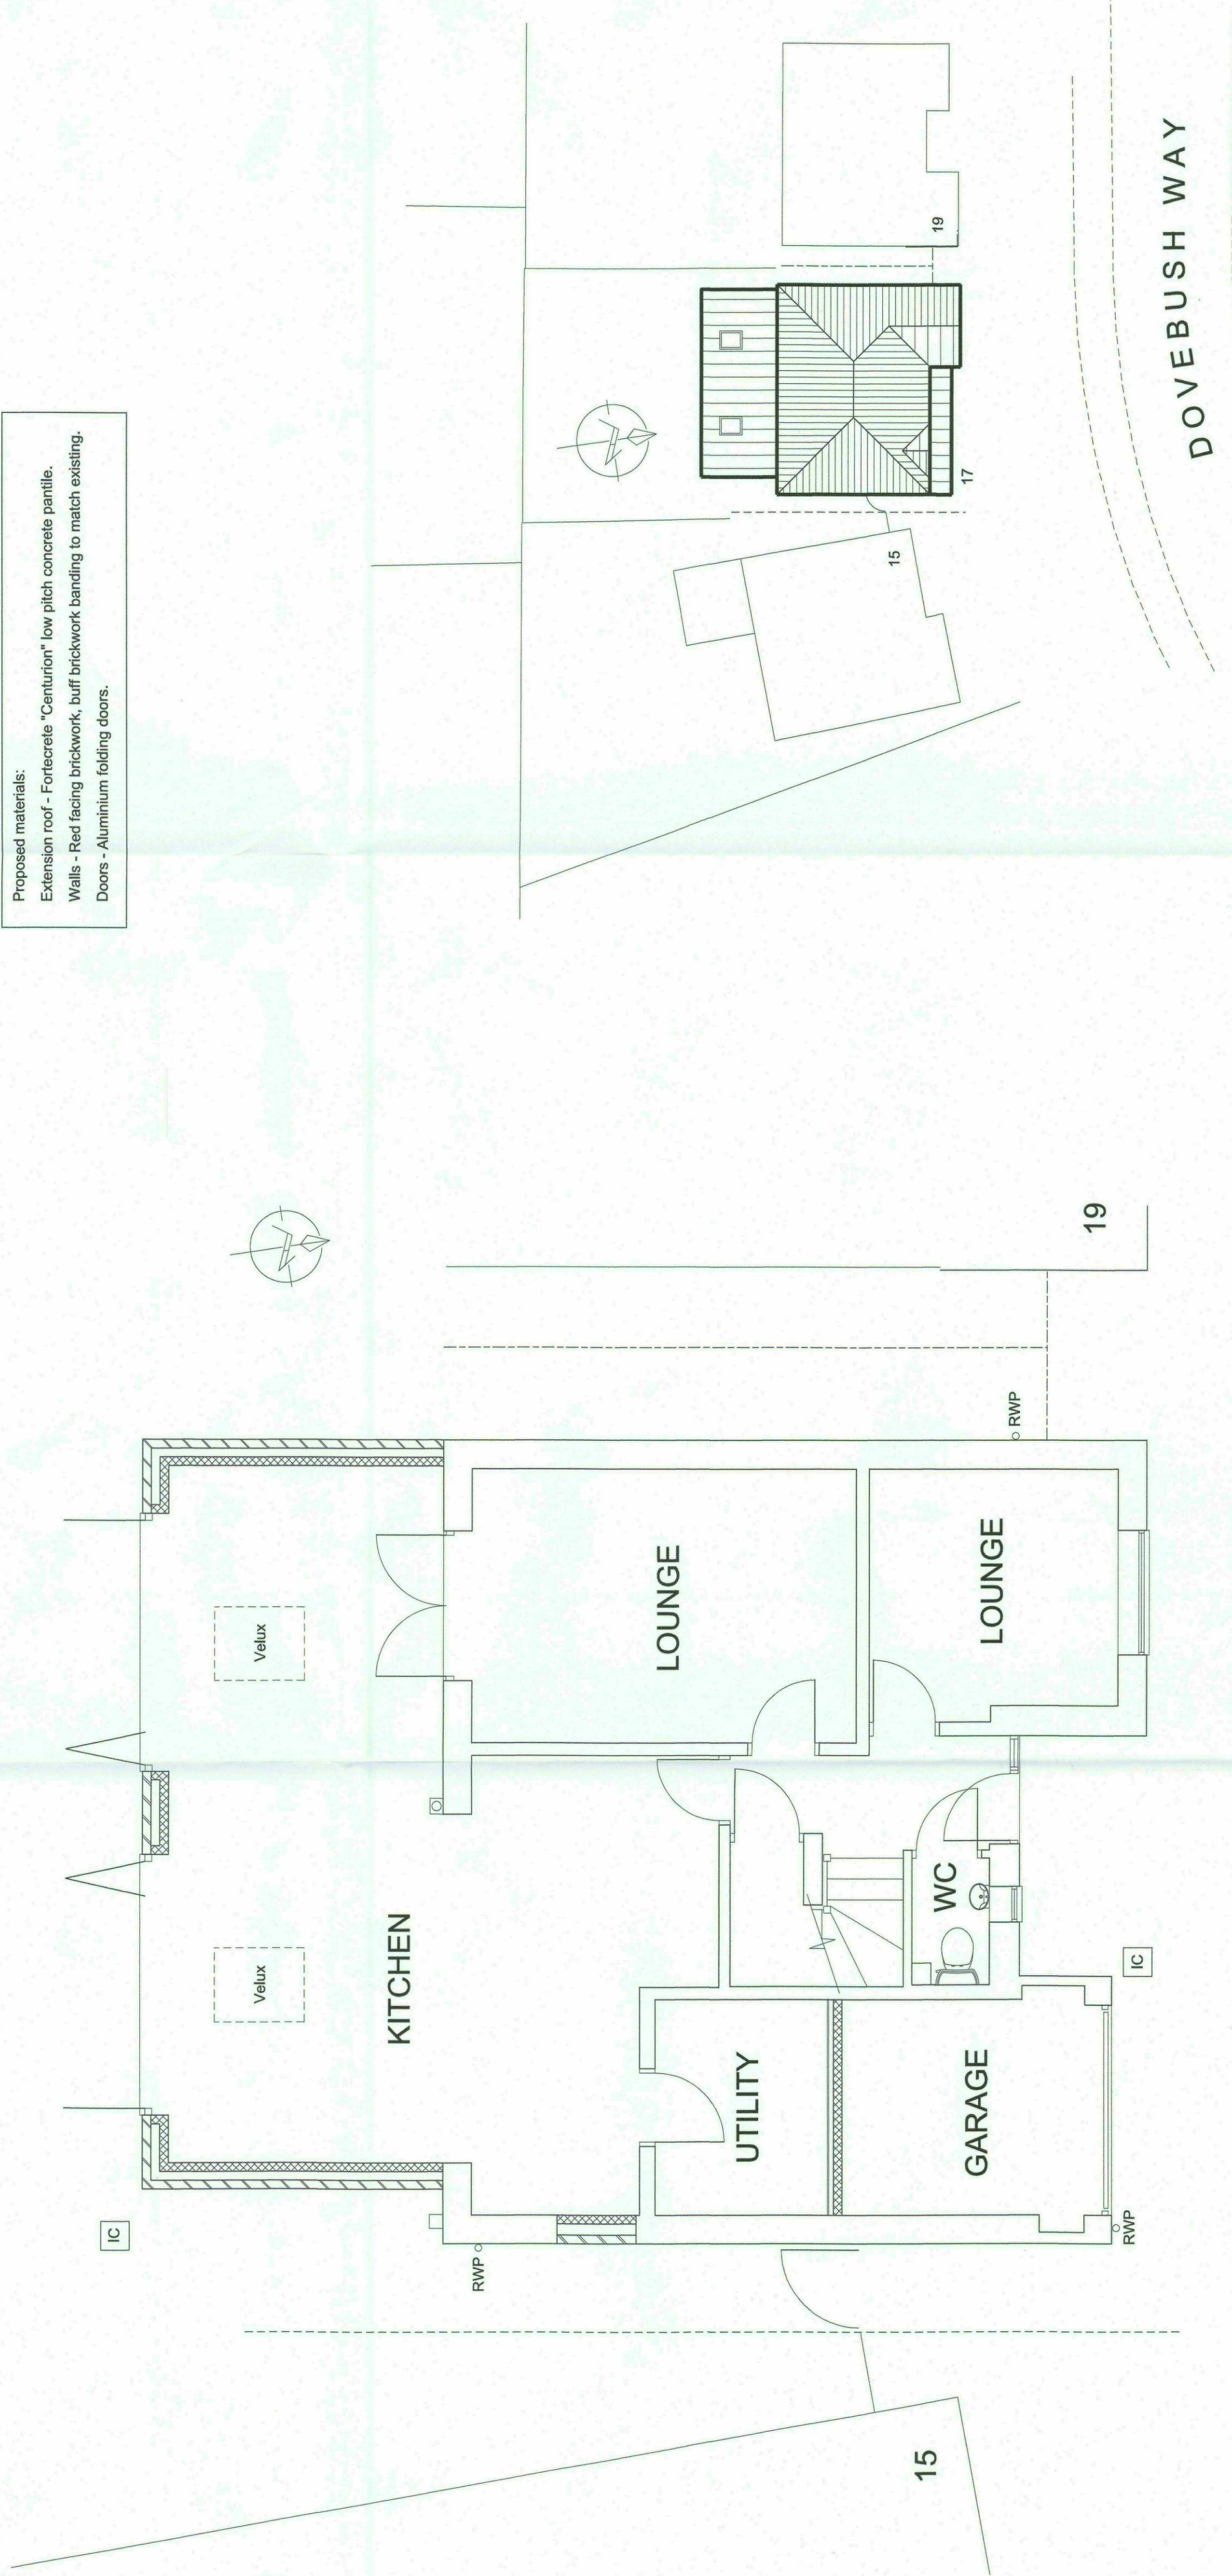

GROUND FLOOR PLAN 1:50

Proposed materials:
Extension roof - Fortcrete "Centurion" low pitch concrete panltile.
Walls - Red facing brickwork, buff brickwork banding to match existing.
Doors - Aluminium folding doors.

17 Dovebush Way
Barugh Green
Barnsley
S75 1QE

Client: L Firth

Project : Single storey extension to rear.

Title : Proposed floor plans and elevations

S75 1QE - 2