



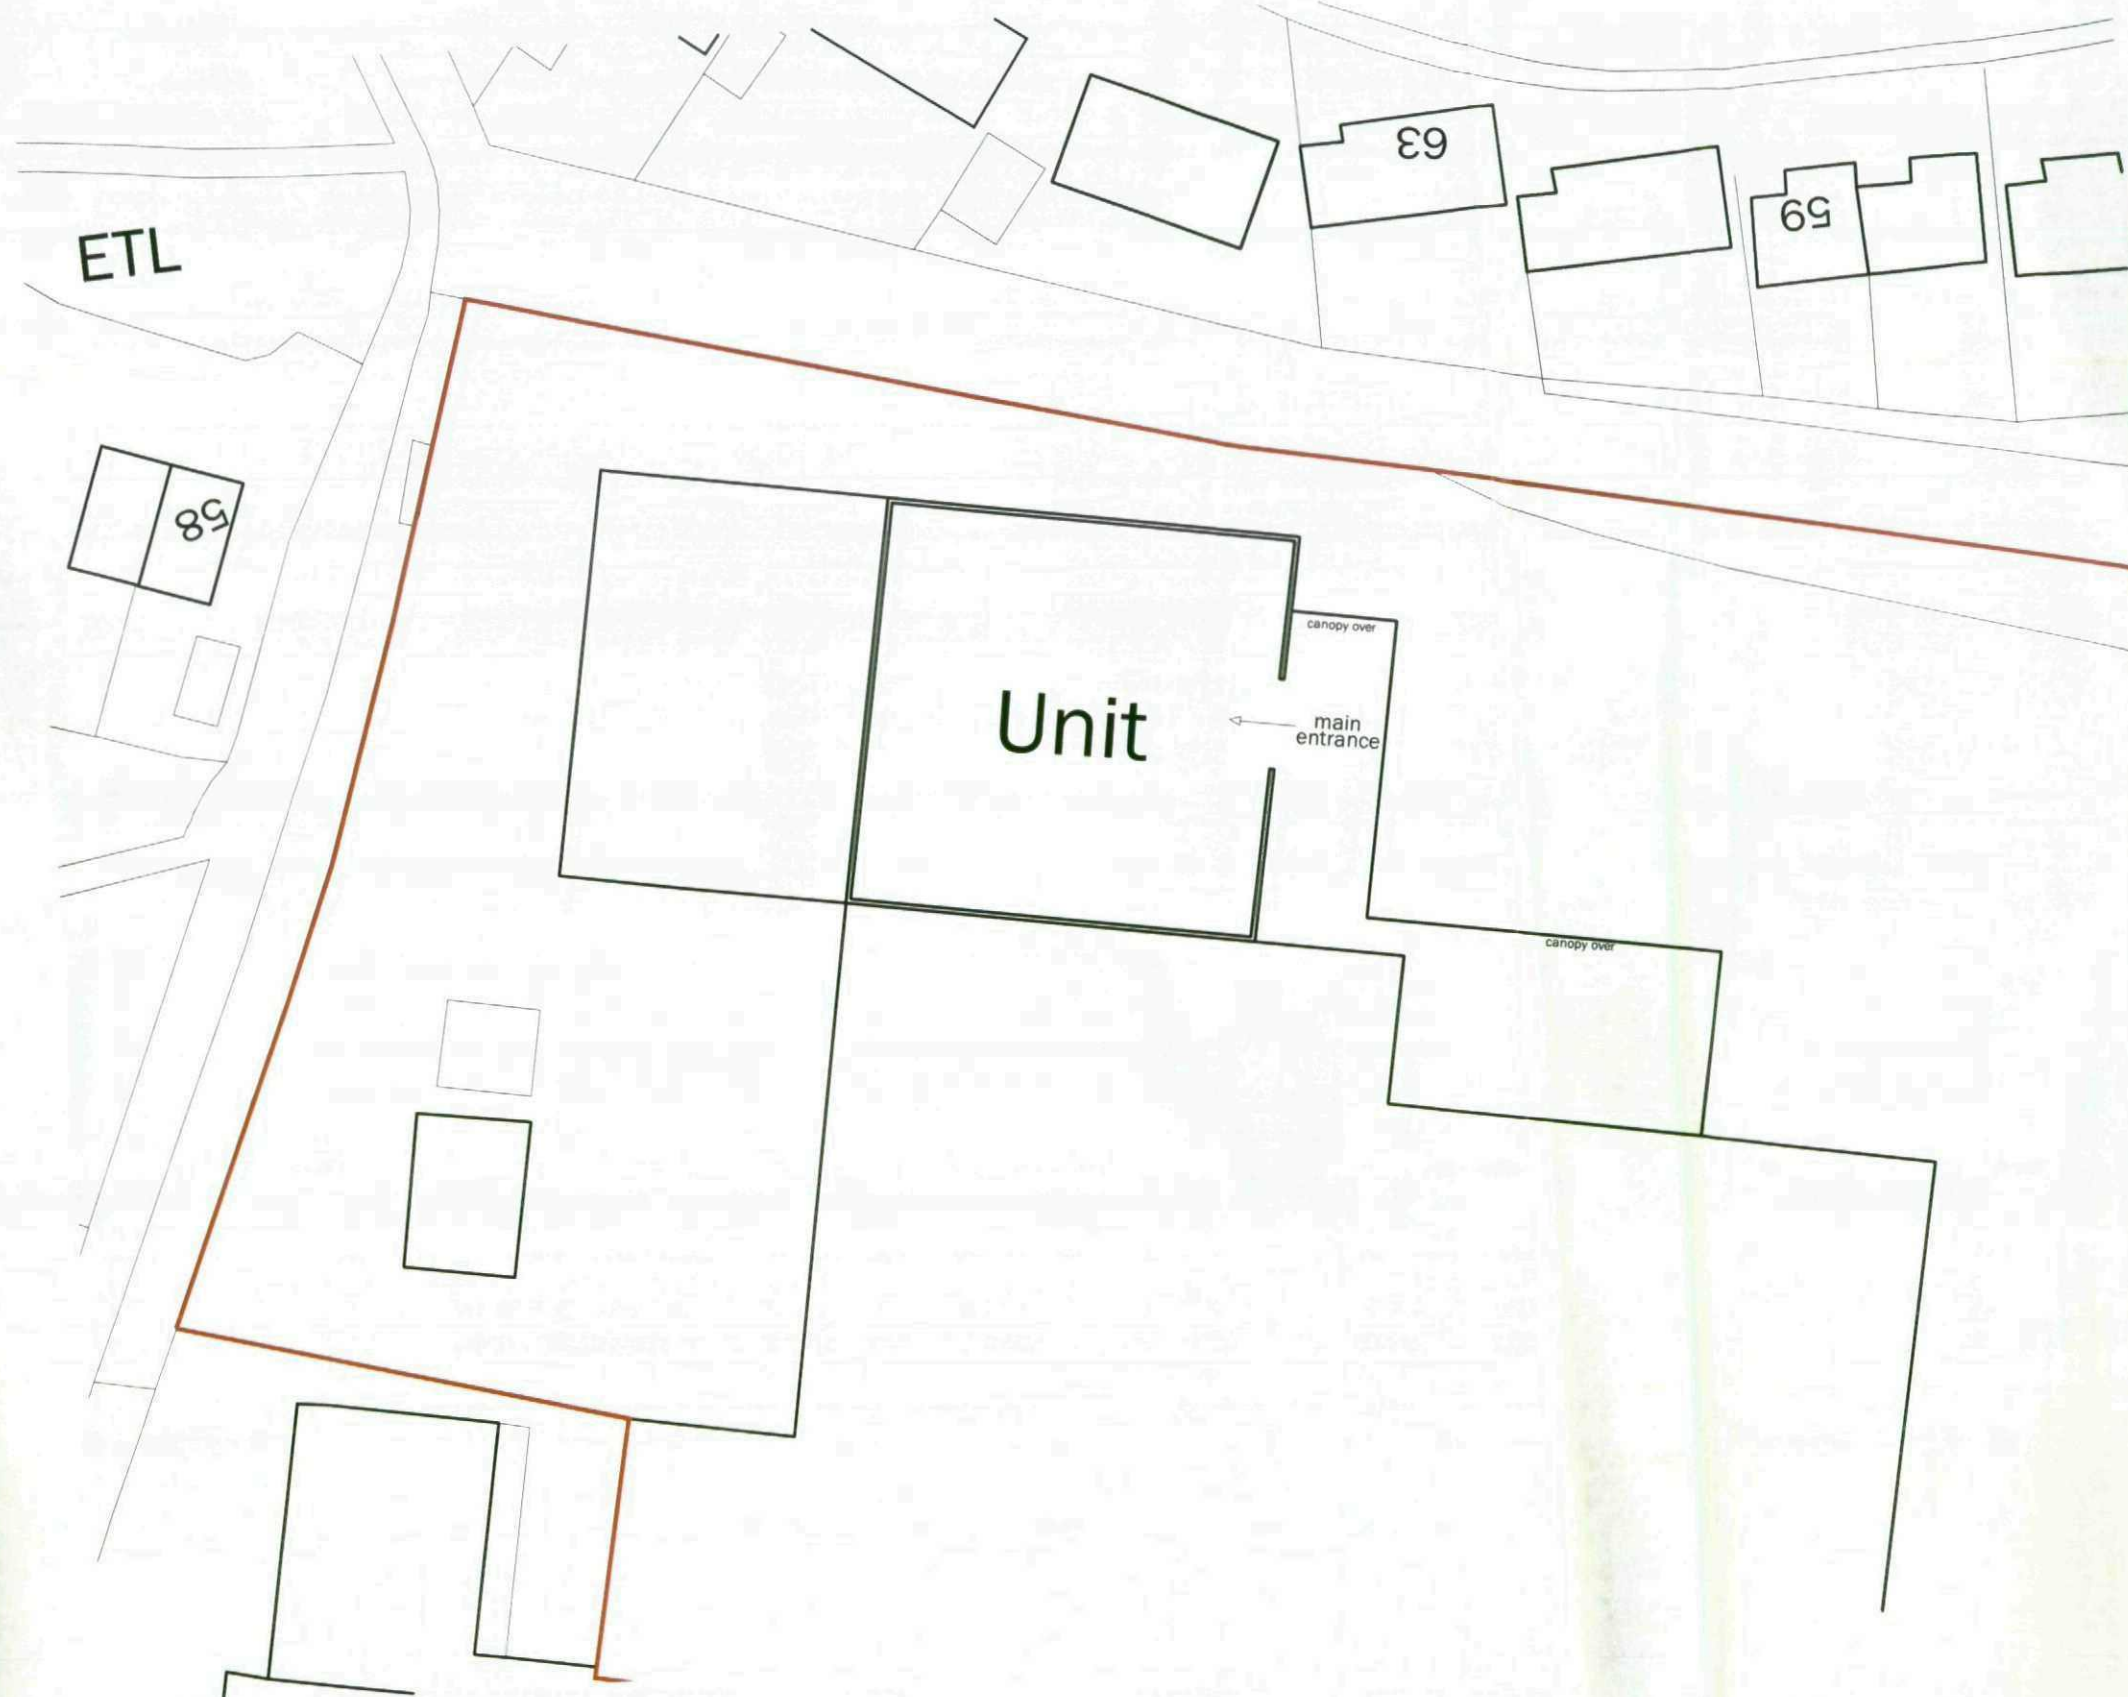

DRAWN	CHECKED	DATE	SCALE	REVISION
			1/500	
Client	T & S Transport (Barnsley) Ltd			
Job	Metro Trading Centre			
Title	Site Plan			
Dwg. No.	002			

The Contractor must verify all dimensions on site before making shop drawings or commencing work of any kind. No dimensions to be scaled from this drawing.

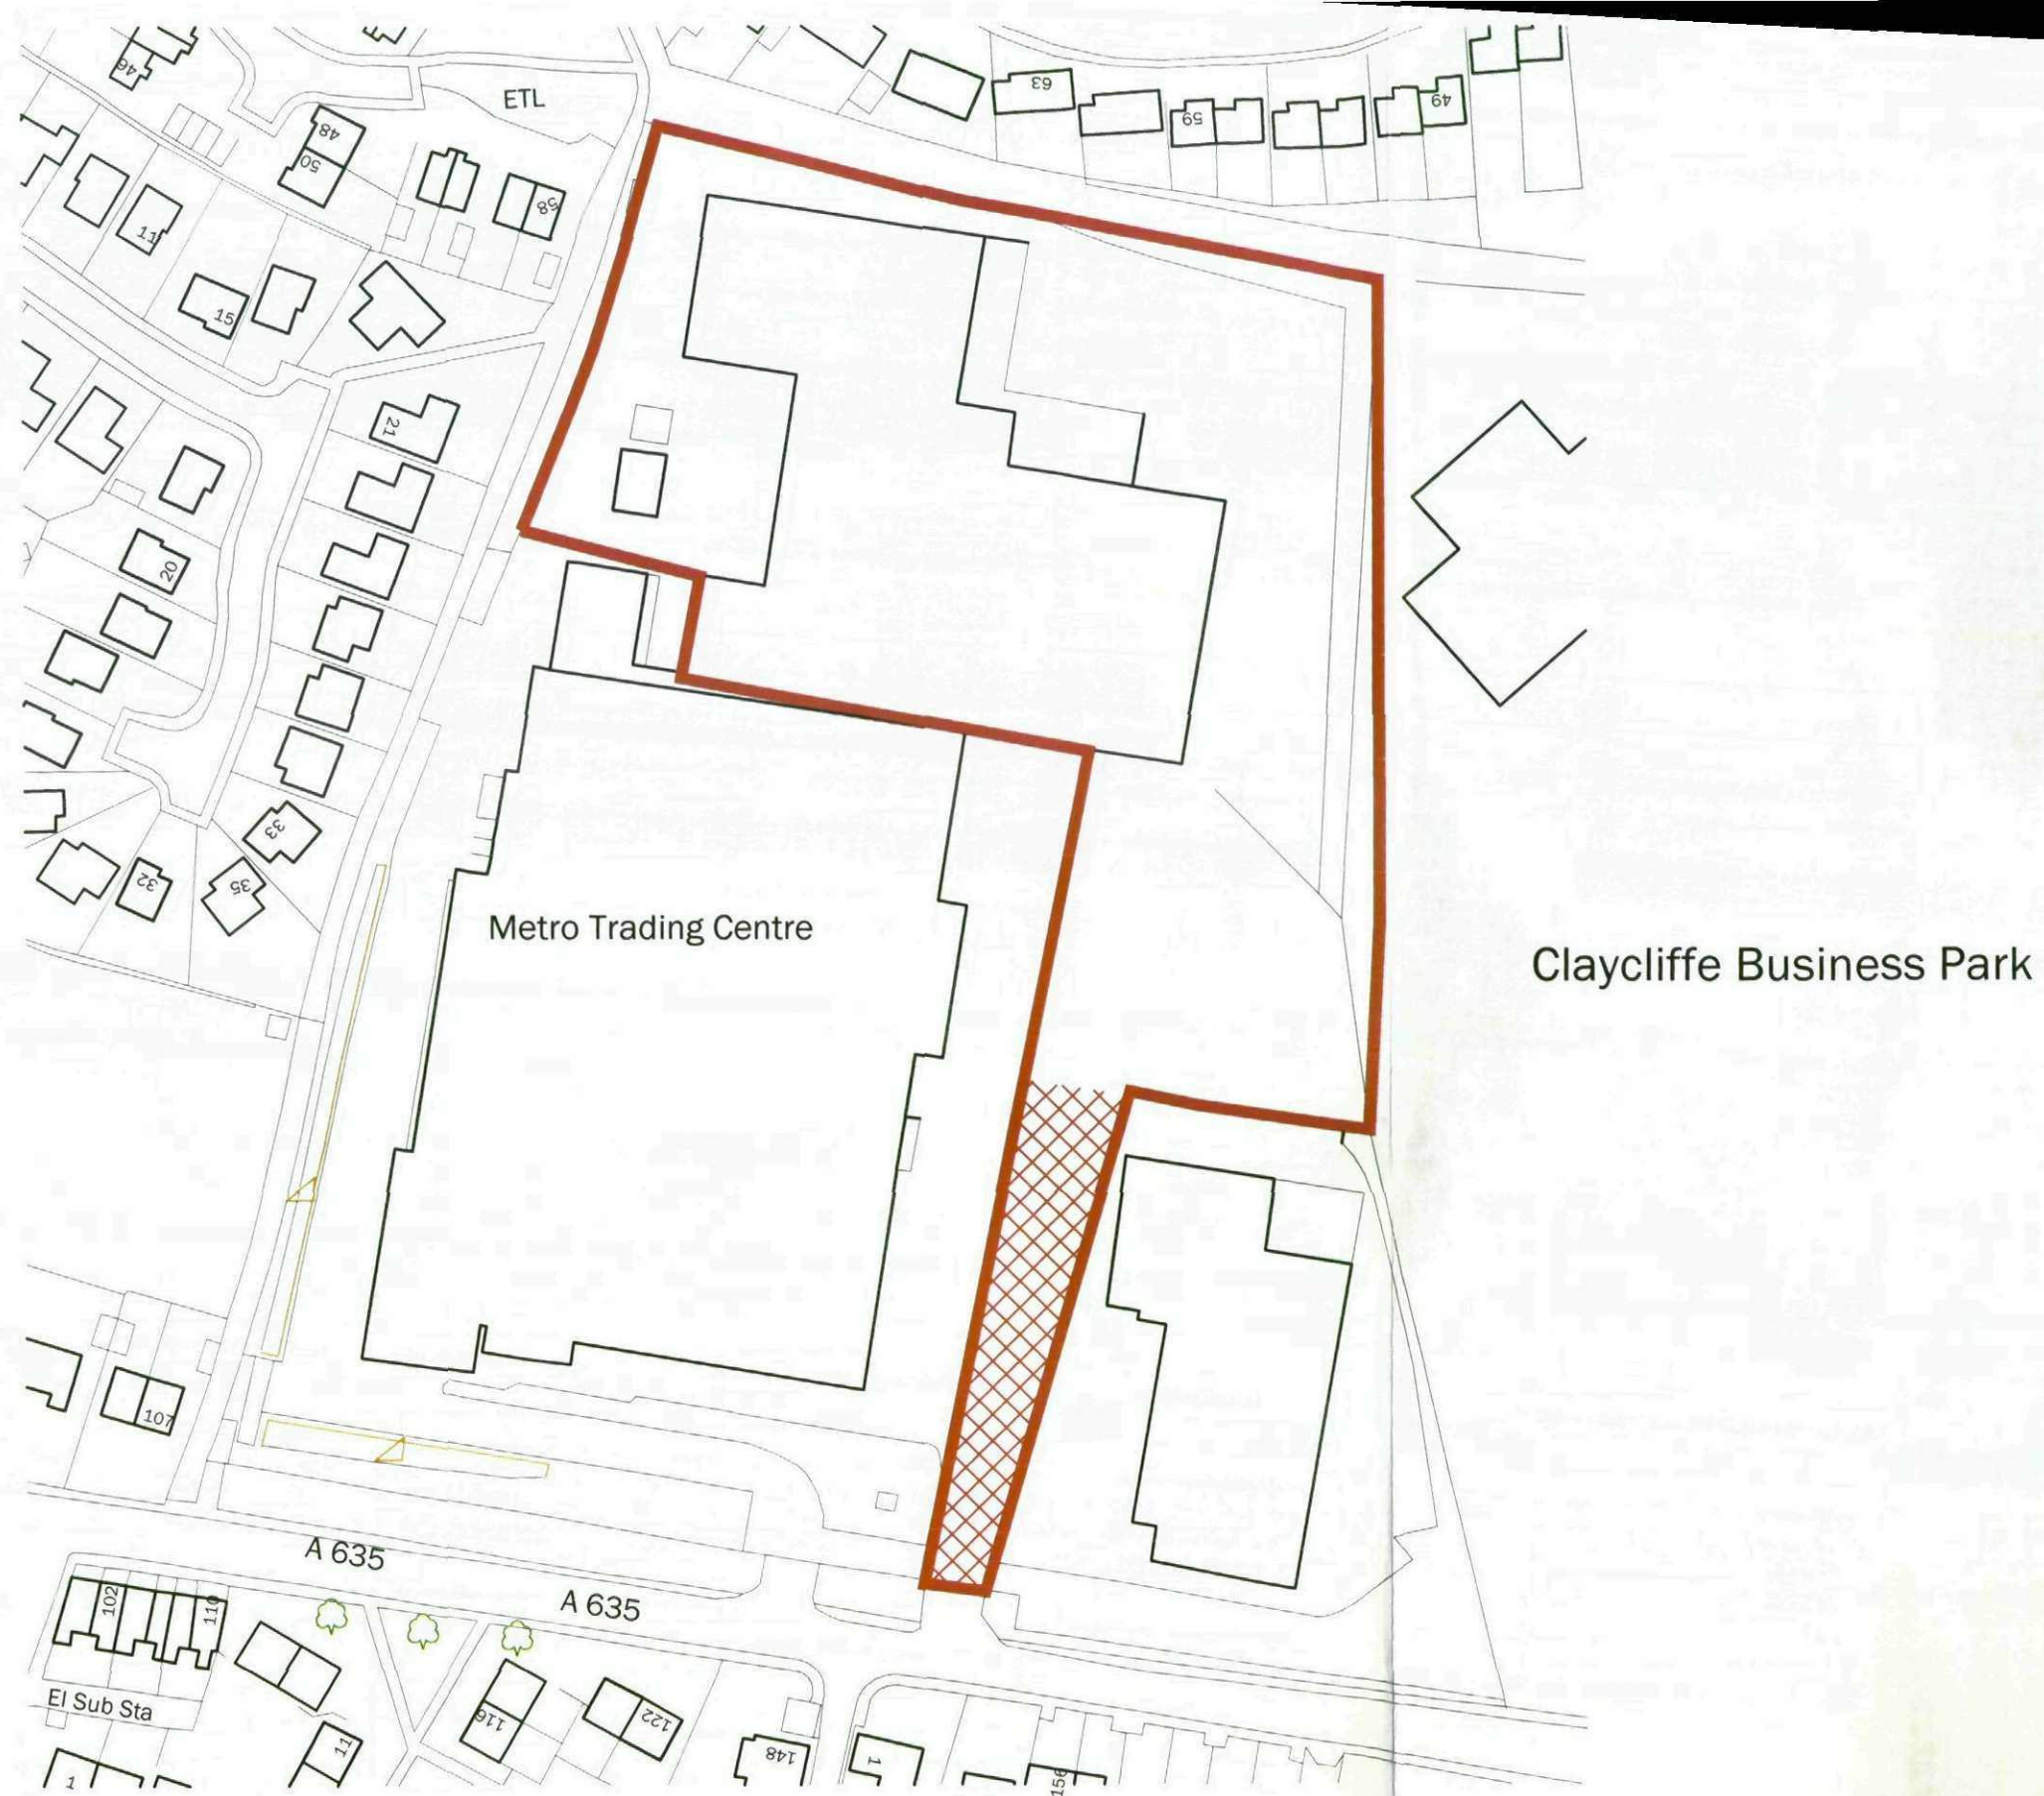

Shaded area denotes right of access

DRAWN	CHECKED	DATE	SCALE	REVISION
			1/1250	

Client	T & S Transport (Barnsley) Ltd
Job	Metro Trading Centre
Title	Red Line Plan
Dwg. No.	001

The Contractor must verify all dimensions on site before making shop drawings or commencing work of any kind. No dimensions to be scaled from this drawing.