



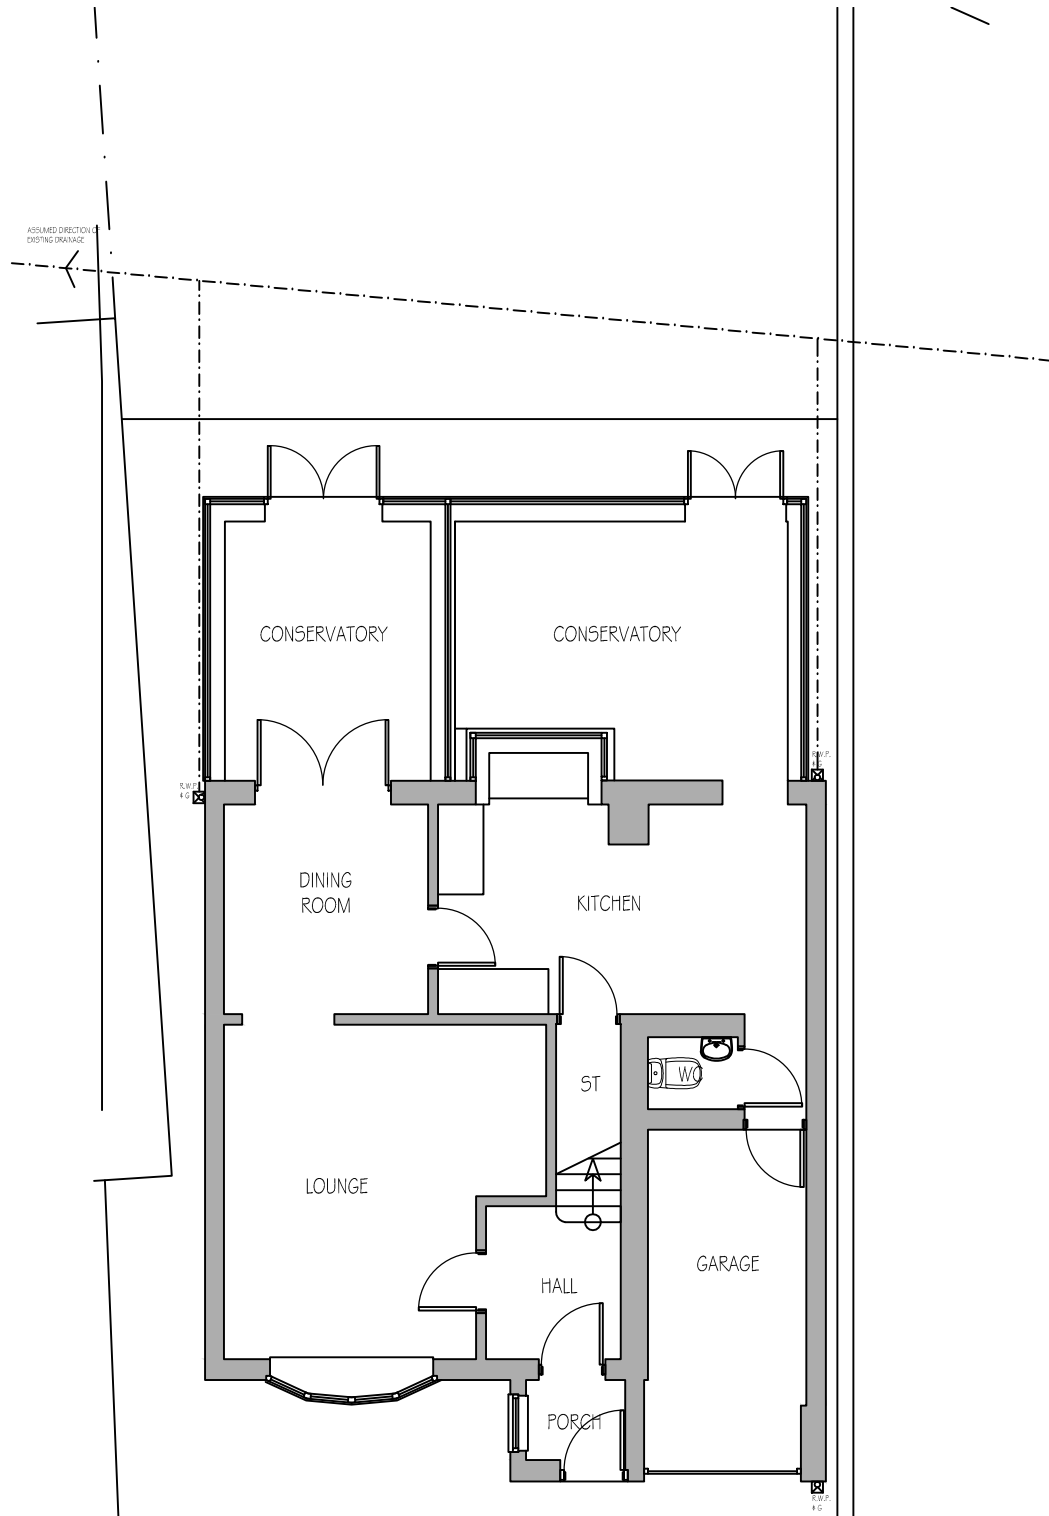

EXISTING GROUND
FLOOR PLAN

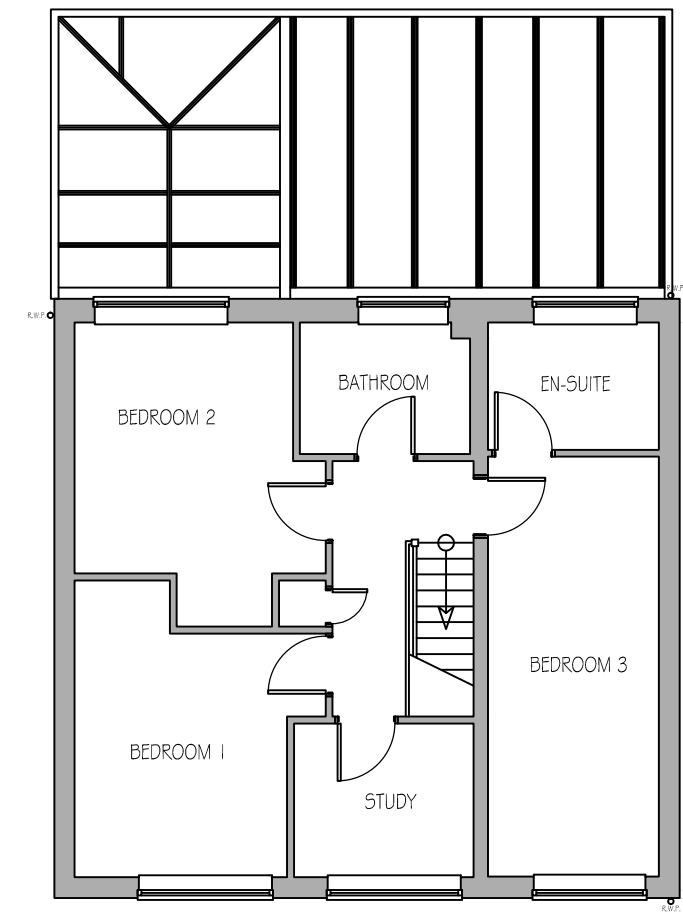

EXISTING FIRST FLOOR PLAN

PROJECT		
REAR TWO STOREY EXTENSION 6 TREDIS CLOSE BARNSELEY		
CLIENT		
MR & MRS COOK		
DRAWING		
EXISTING GROUND & FIRST FLOOR PLANS		
DRAWING NR	REVISION	SCALE
PL02	--	1:100
DATE	DRAWN BY	
MAY 2012	RM	
DO NOT SCALE FROM THE DRAWING		