




- [illegible]

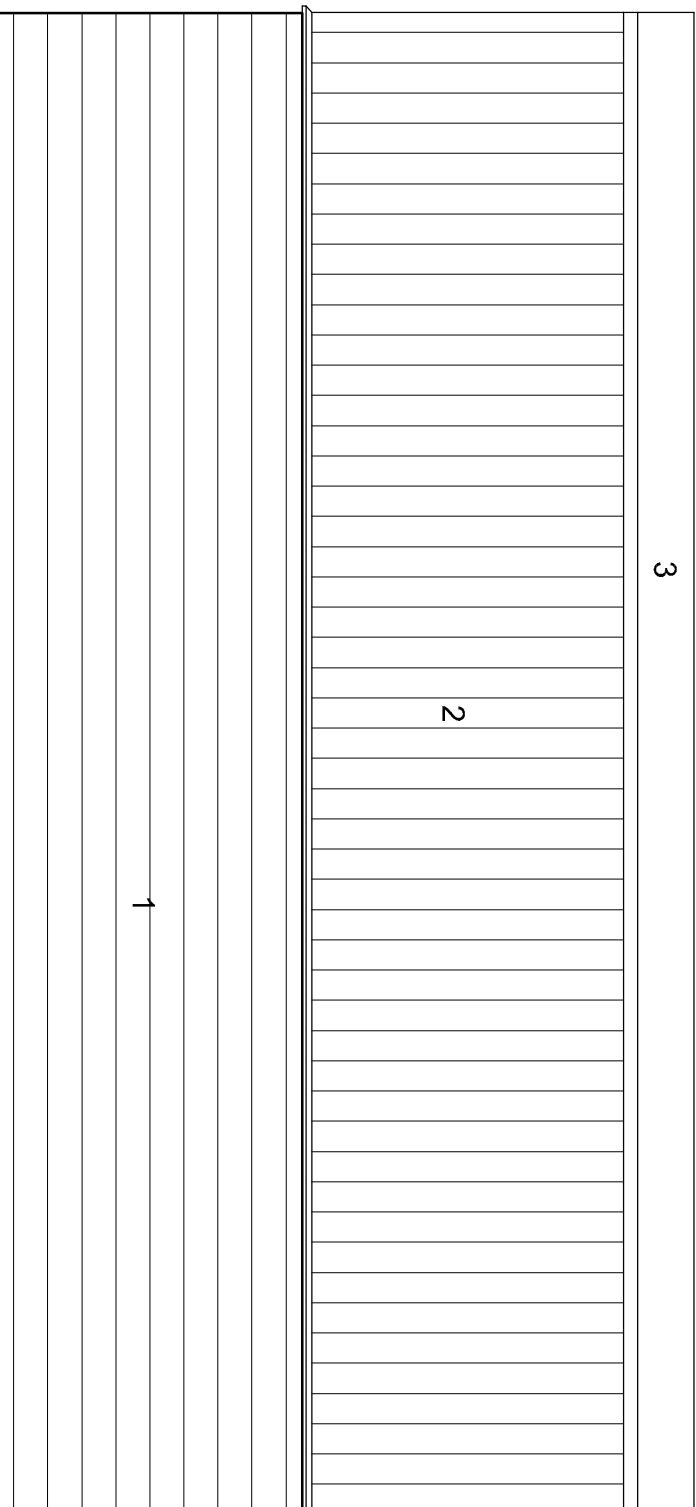

SIDE ELEVATION

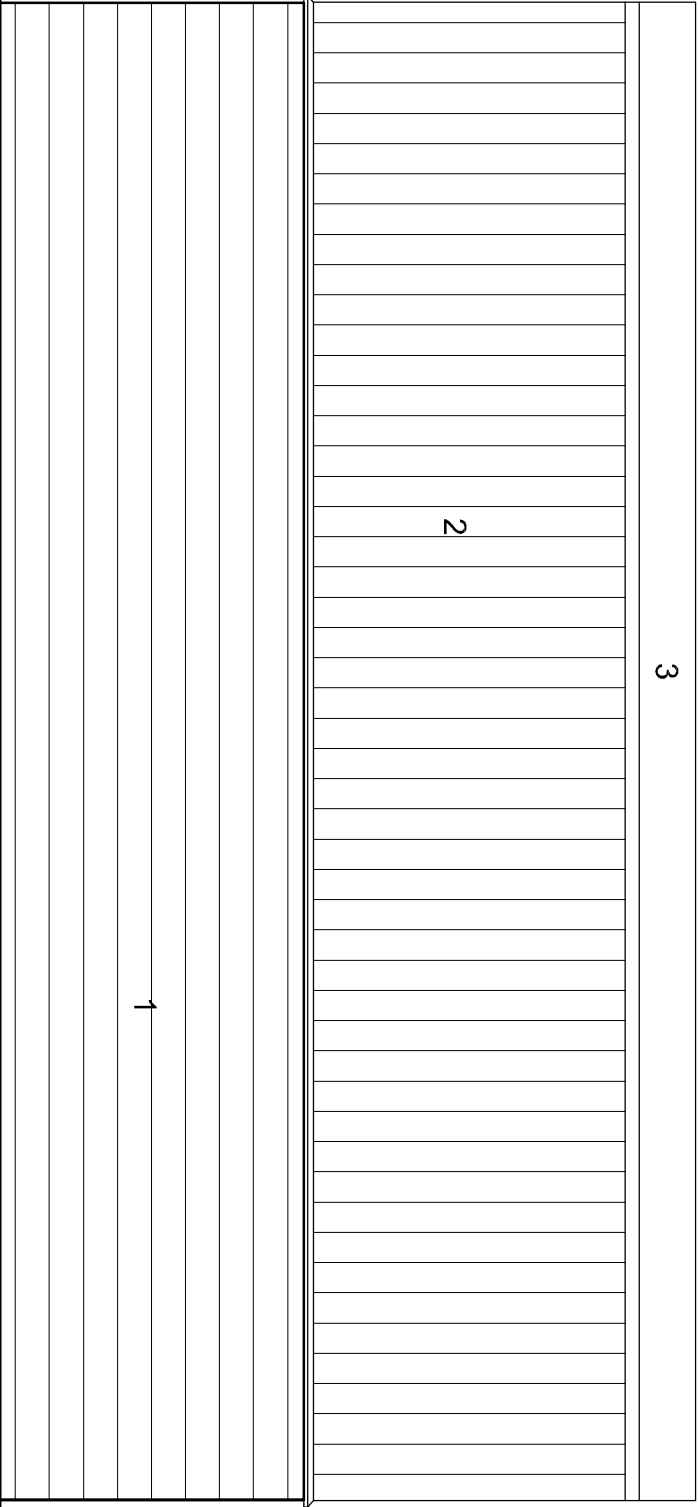

SIDE ELEVATION

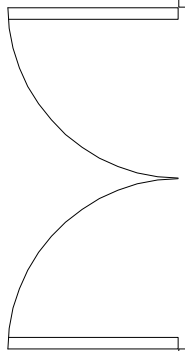

ROOF PLAN

				CoDa Studios Ltd Hope Works, 25 Mowbray Street, Sheffield S3 8EL t: 0870 990 3066 f: 0870 990 3066 e: information@codsstudios.co.uk	
Mr Connor Common Road, Barnsley		Client Job			
Plan and Elevations for new stable				Title	
DRAWING M6		CHECKED DATE 08/02/09		SCALE A3 ISSUE: 1:100 A1 ISSUE: 1:50	
REVISION -		DRAWING STATUS		DRAWING NUMBER CONN - 001	