



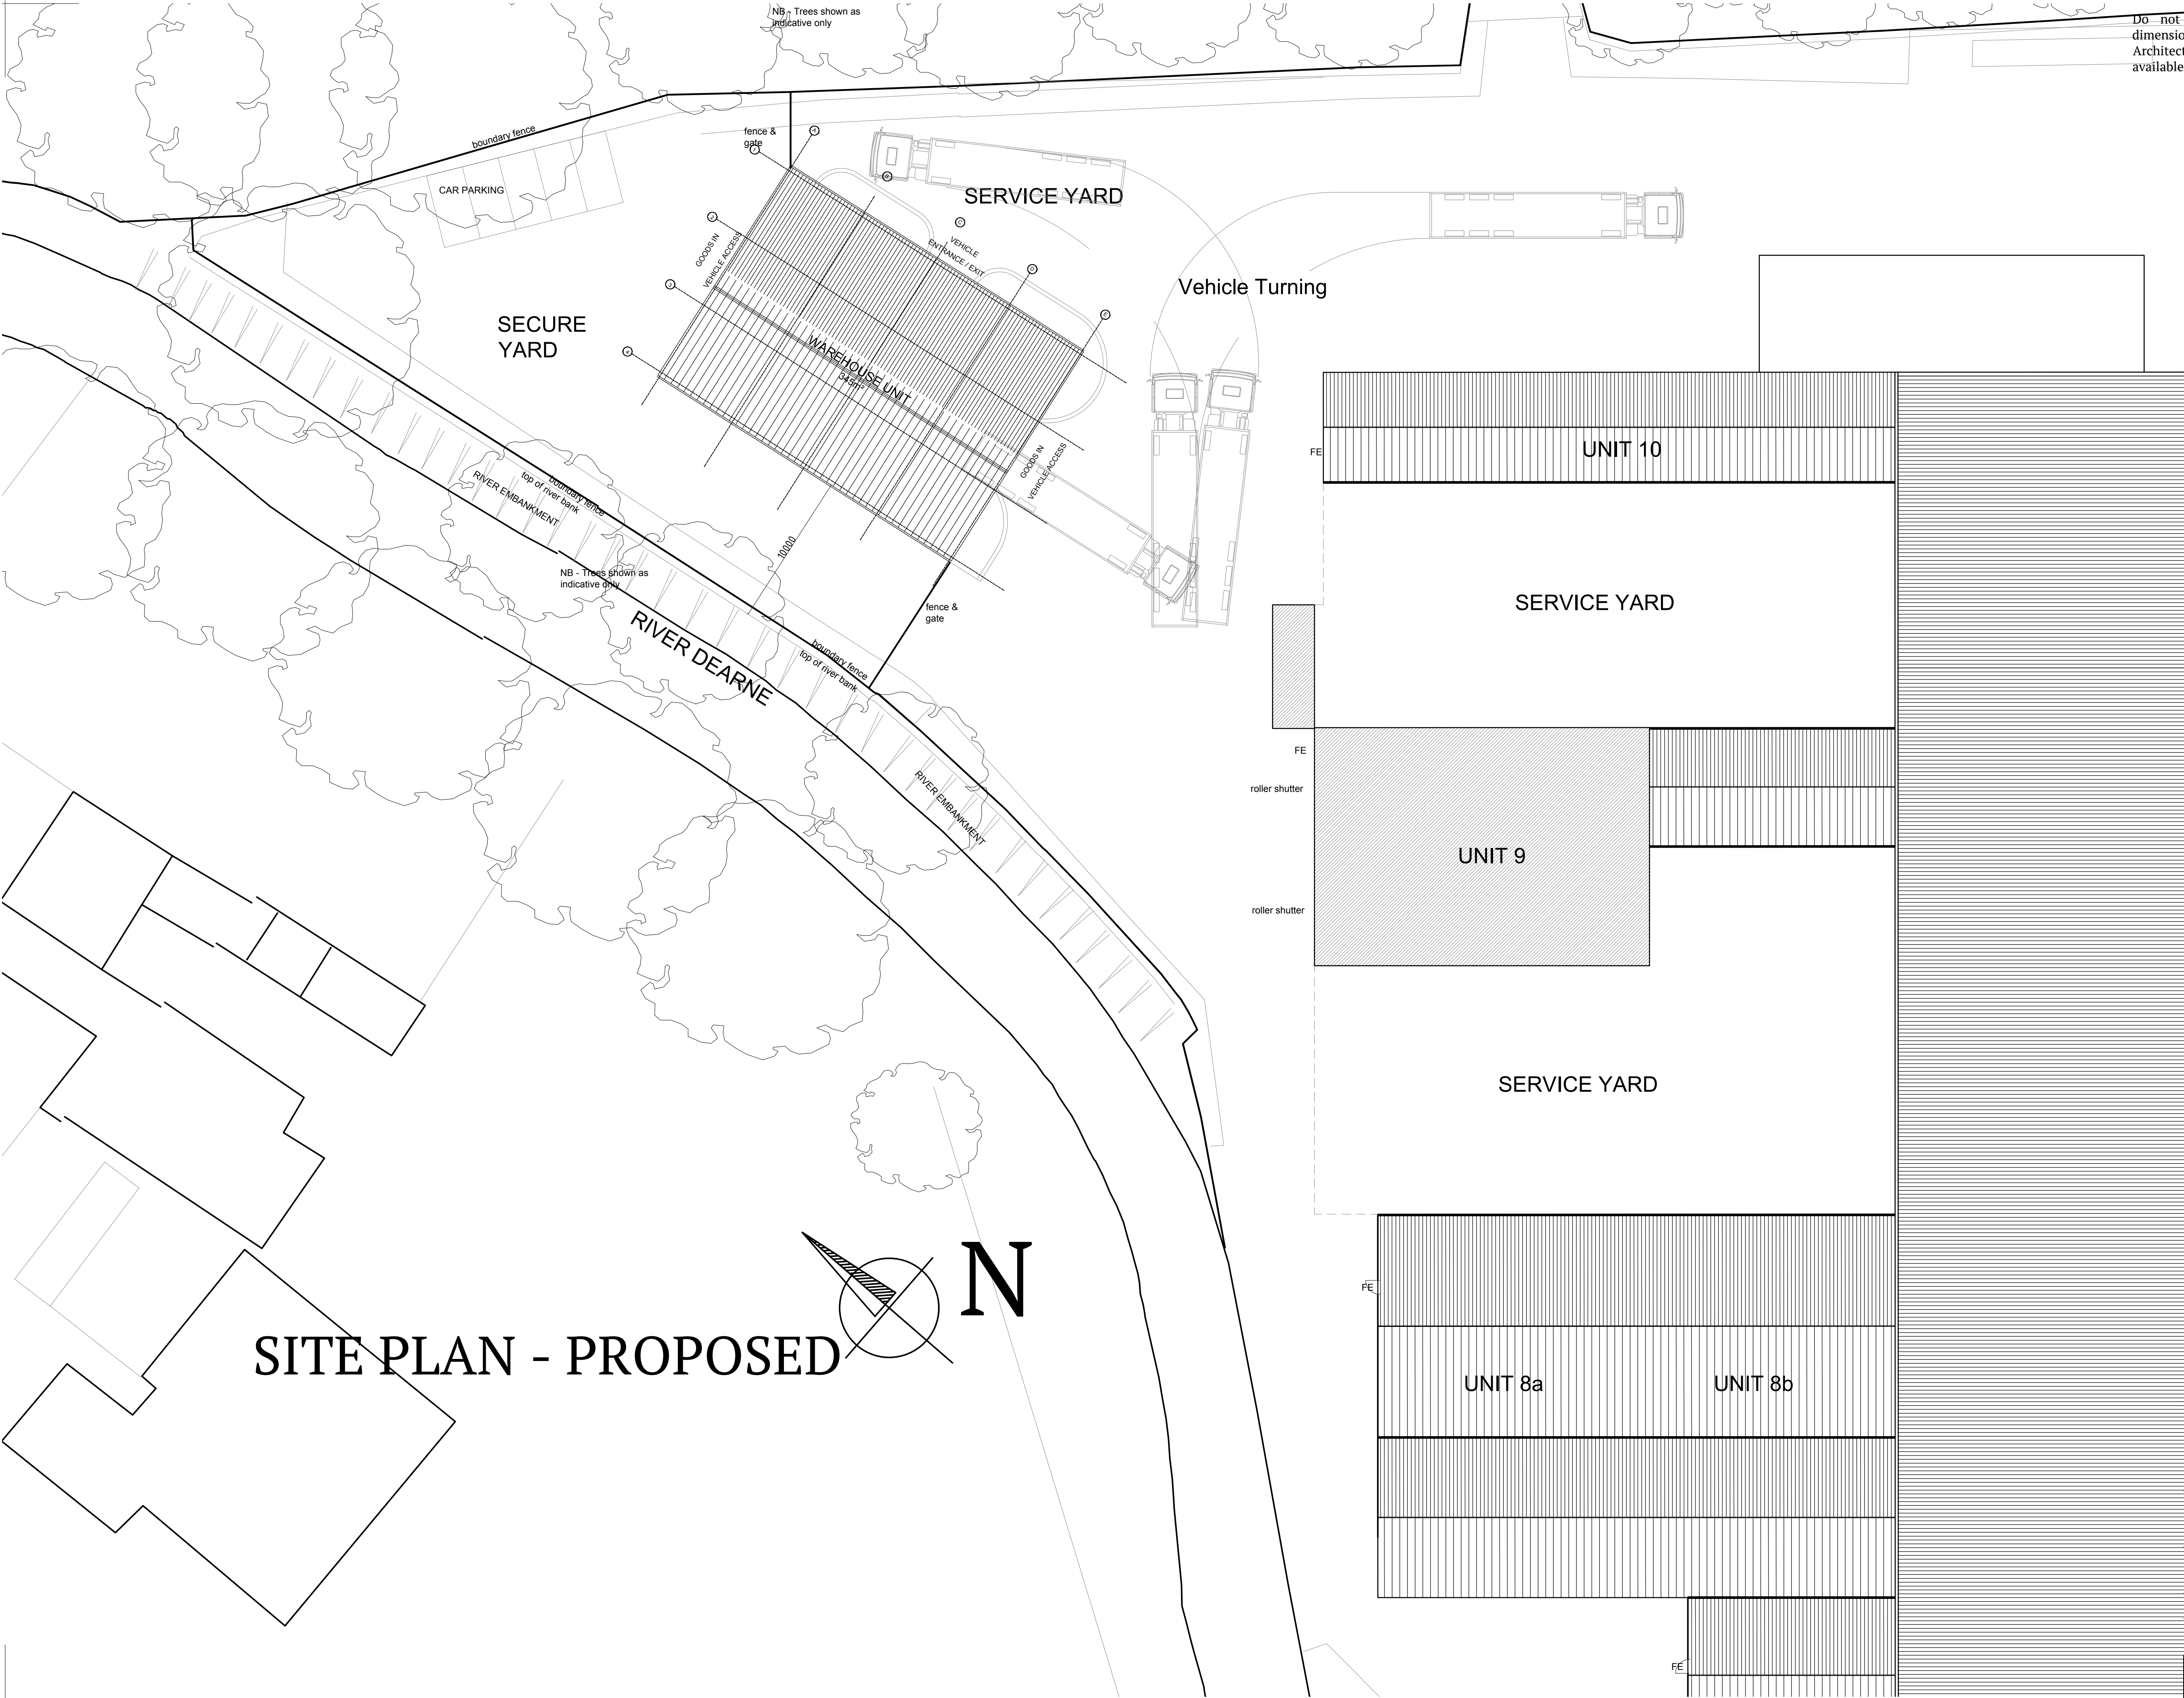

Do not scale off this drawing. Work to figured dimensions any discrepancy to be reported to the Architects. Refer to larger scale drawings where available.

SITE PLAN - PROPOSED

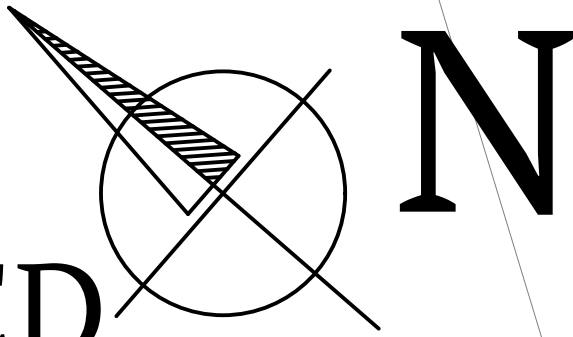

P05	RTA	01/10/24	Unit moved to 10m from top of river bank
Rev	By	Date	Revision Note

Pearce Bottomley LLP

10 High Street
Tadcaster
LS24 9AT

T: 0113 281 2000
E: pbp@pbarchitects.co.uk
W: www.pbarchitects.co.uk

Client
Dave Padgett

Darton Business Park, Barnsley Road,
Darton, Barnsley, S75 5QX

Project
Darton Business Park - Part demolition of existing
unit and new warehouse unit

Drawing Title
SITE PLAN - AS PROPOSED

File Name
5844-PBA-XX-XX-DR-A-0004

Status	Scale	Drawn	Checked	Date
PLANNING	1:200@A1	RTA		May 2024

Proj. Ref.	Drawing Number	Revision
5844 -	(00)04 -	P04

Copyright Pearce Bottomley LLP

