


Do not scale this drawing. Report any ambiguities to the architect immediately.

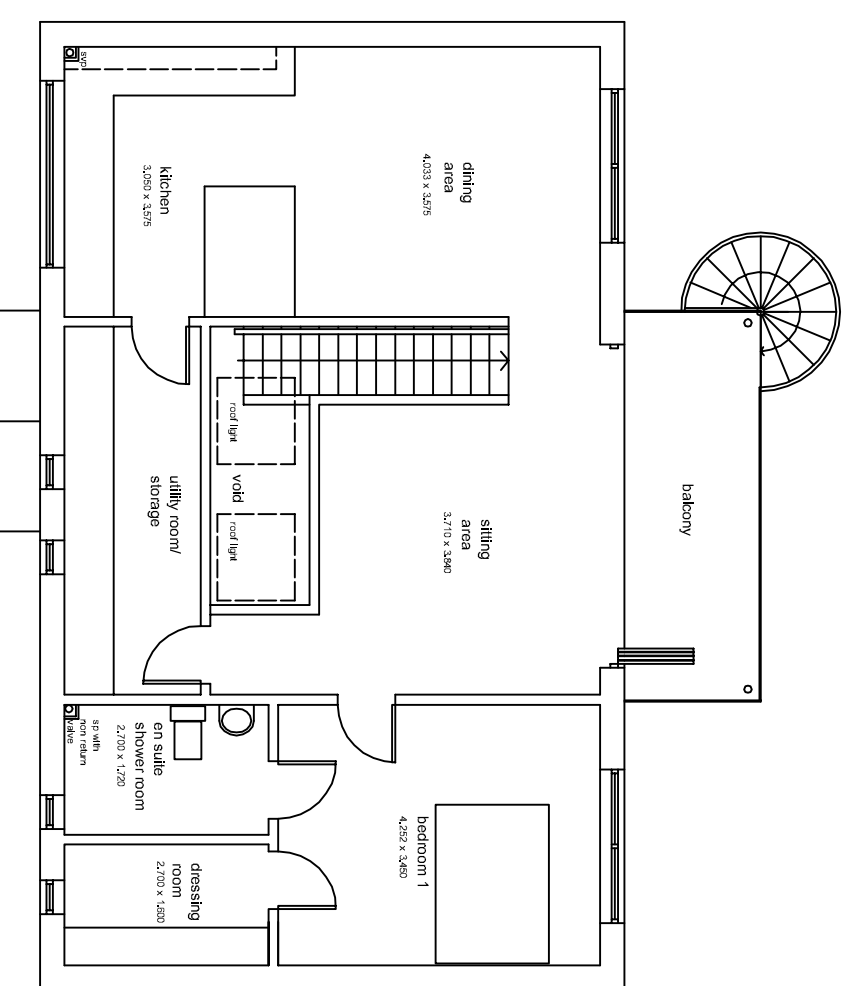

FIRST FLOOR PLAN

MATERIALS

Weinerberger Hathaway brindled facing bricks for the walls with either natural stone or reconstituted stone string course, heads and sills

heads and sils



Dark grey Marley Modern tiles or blue black artificial slates for the roof
Dark grey upvc for the windows with matching colour powder coated

aluminium for the sliding folding doors


Powder coated aluminium or stained timber for the doors

Black upvc for the gutters and downpipes


Balcony: dark grey steel supports, 1100mm high clear toughened glass front balustrade, 1800mm high Pilkington level 3 translucency toughened glass side panels

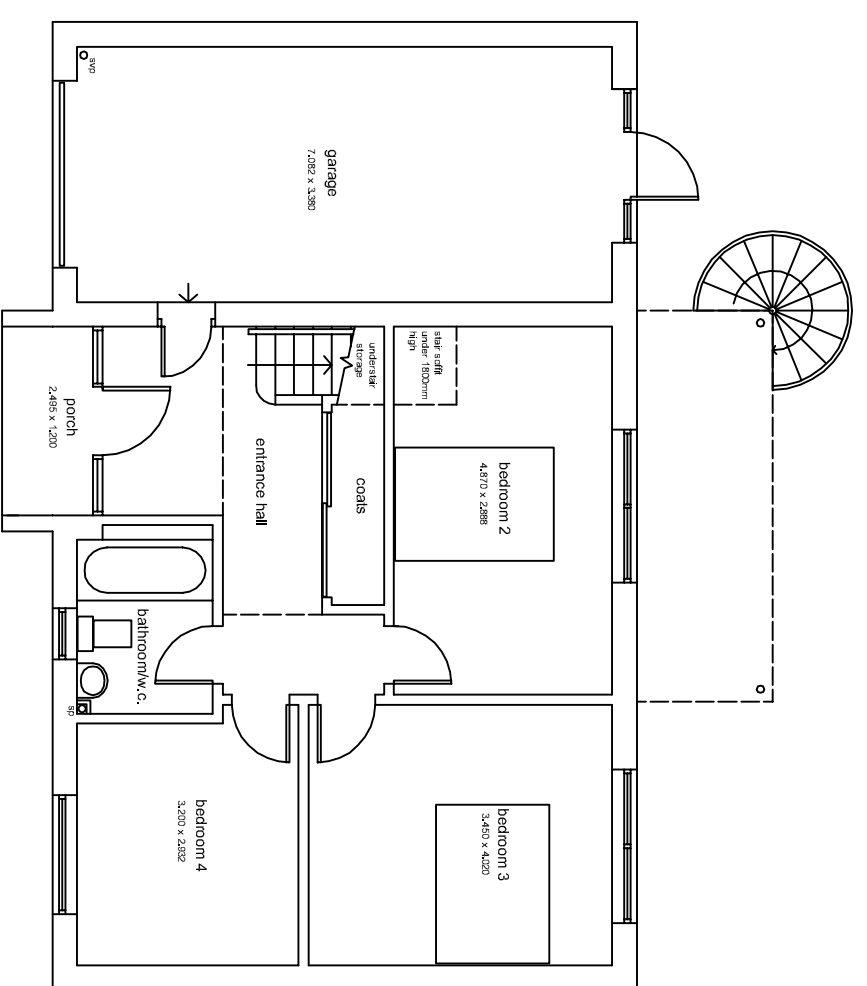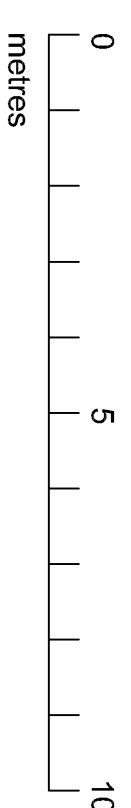

GROUND FLOOR PLAN

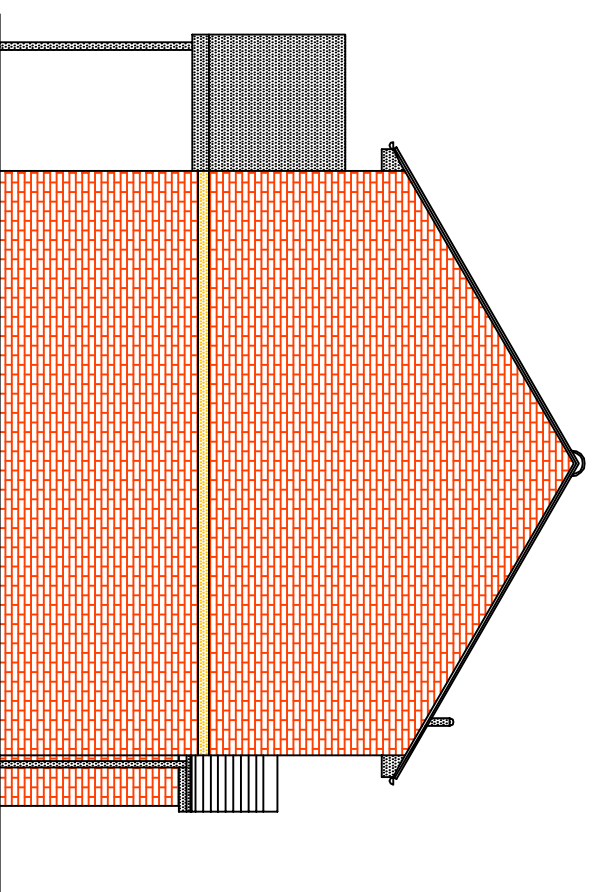


SOUTH ELEVATION

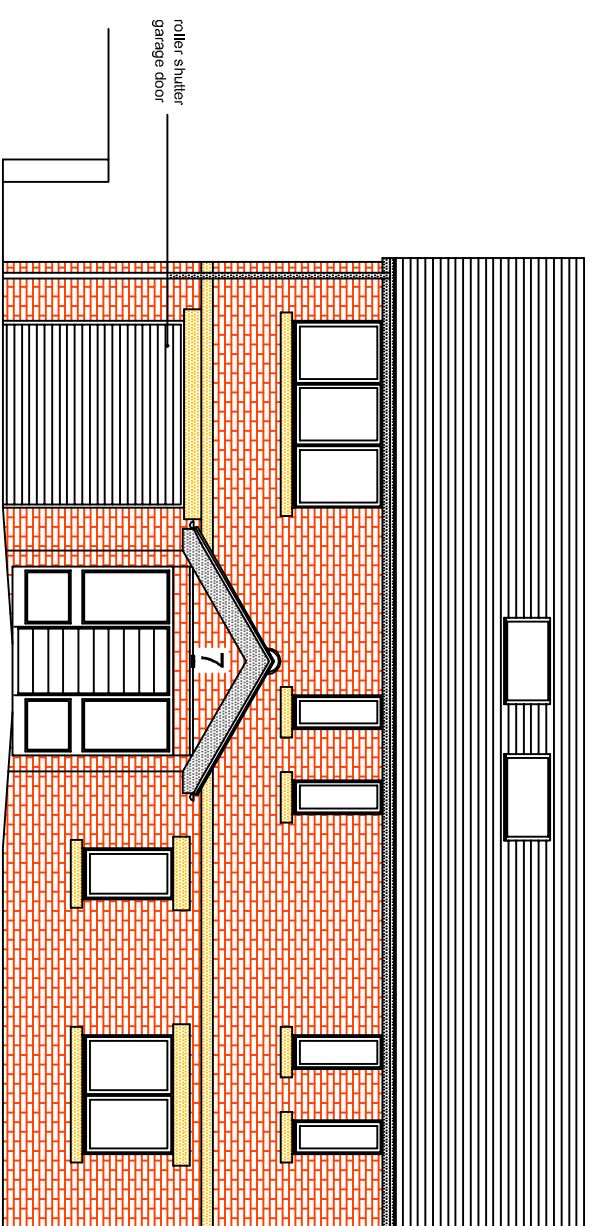


FRONT (EAST) ELEVATION

600mm deep brickwork side walls to porch, then timber roof with tie bars

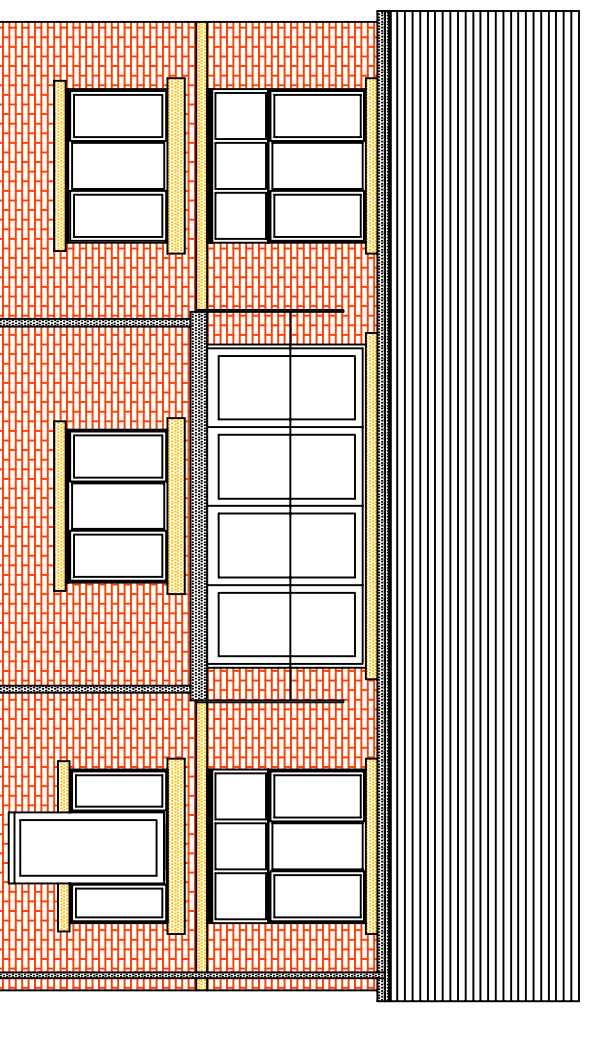


REAR (WEST) ELEVATION


external spiral stair not shown

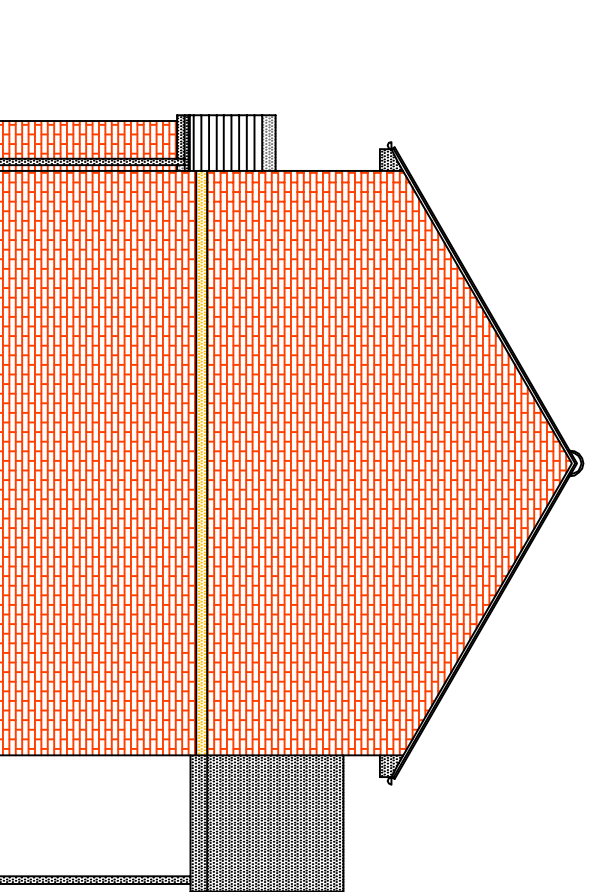

NORTH ELEVATION

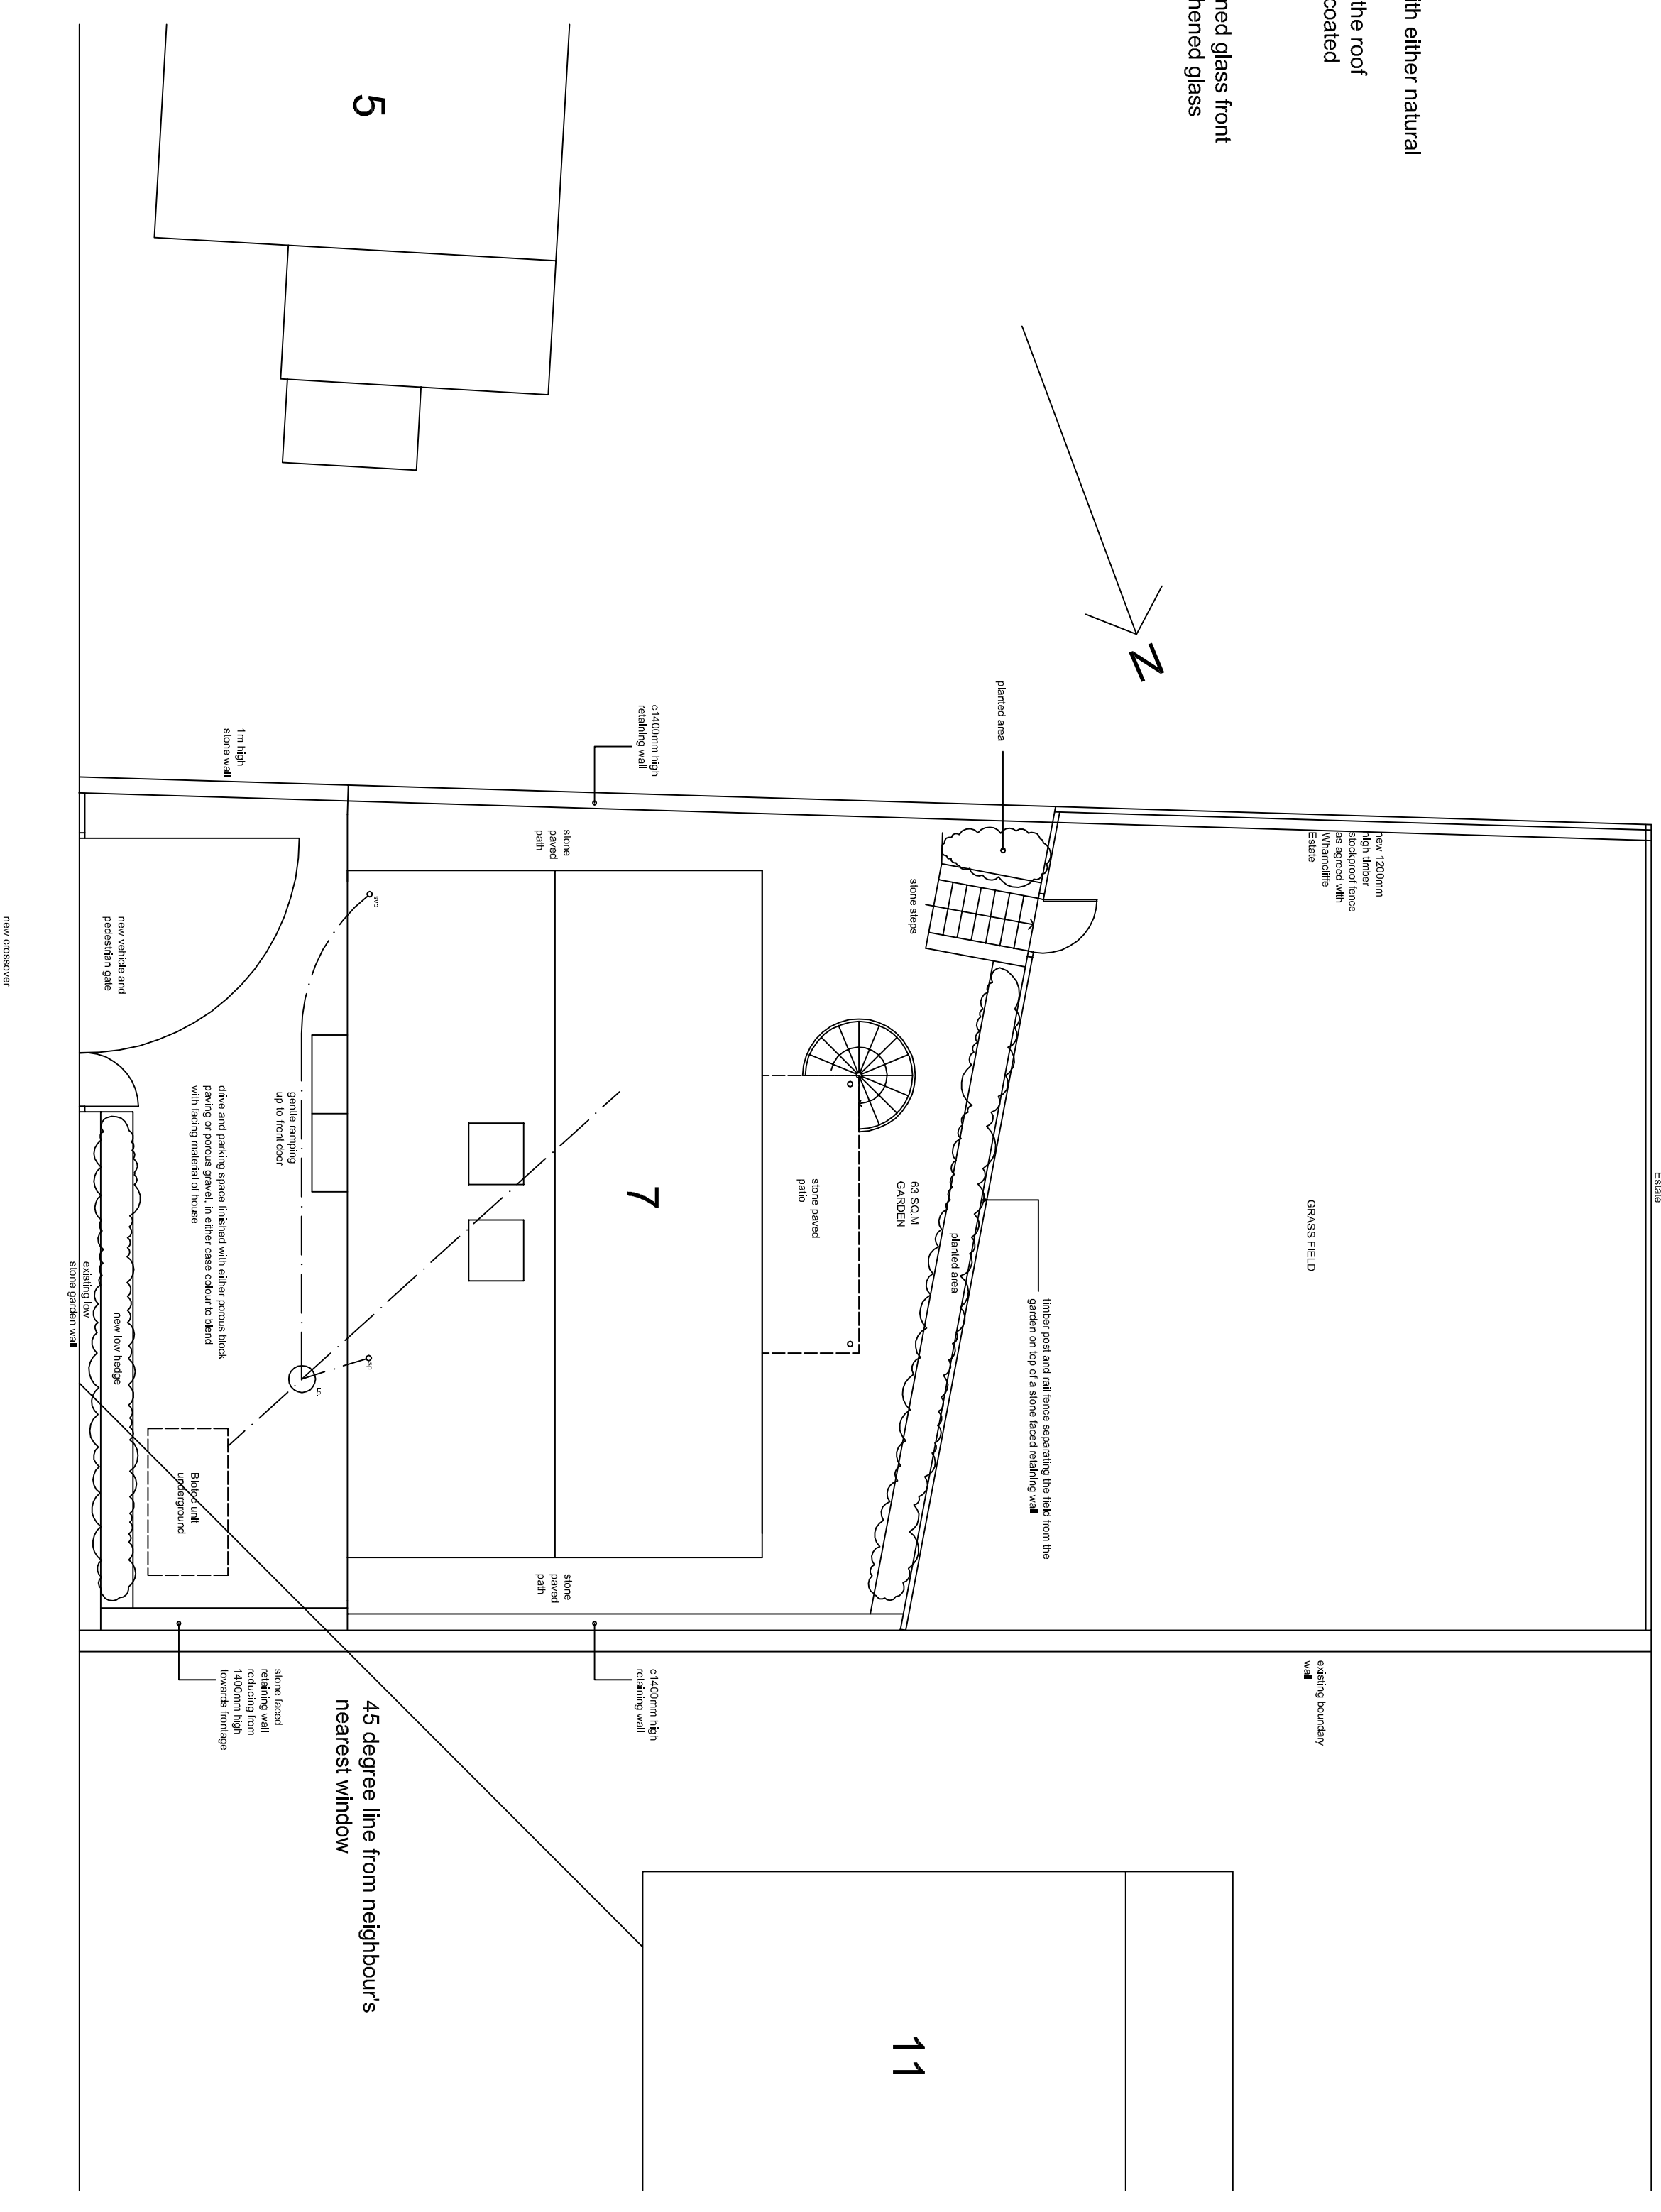

SITE LAYOUT

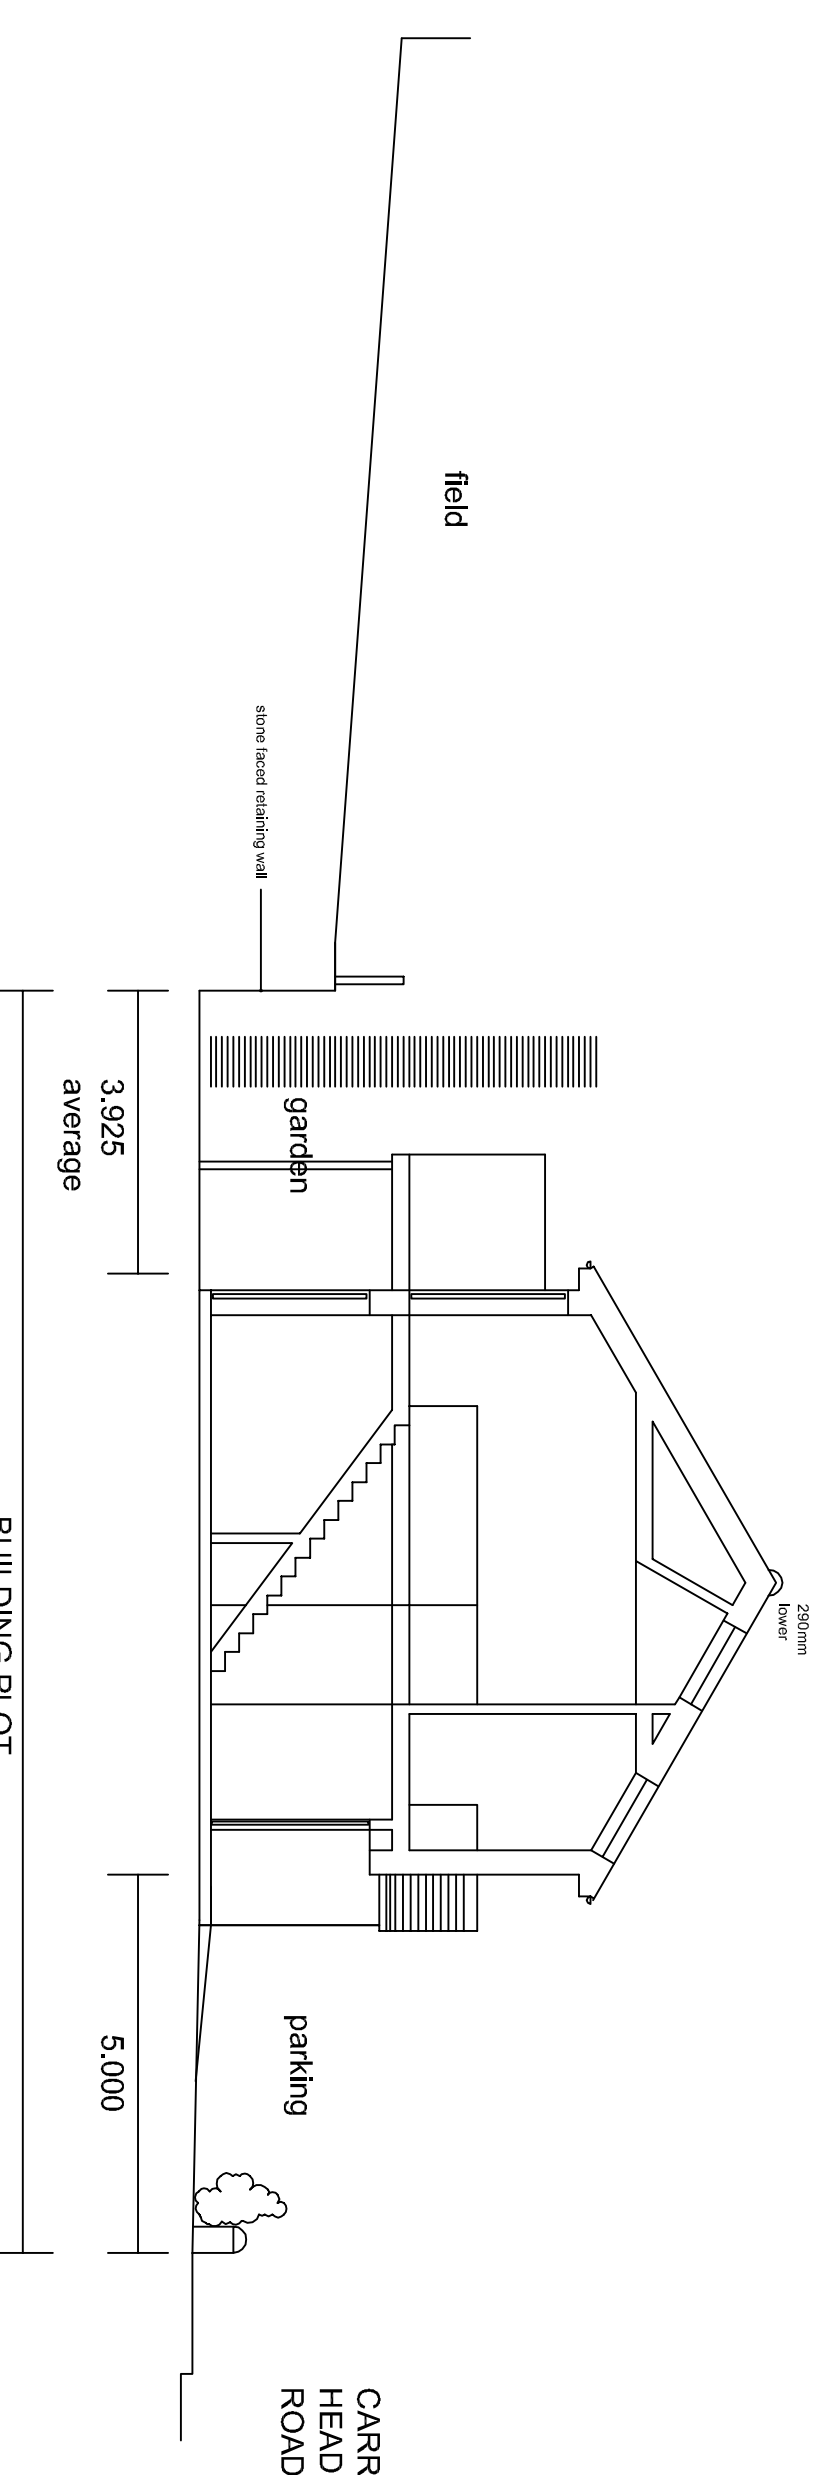

COMPOSITE CROSS SECTION THROUGH SITE

JEFF SOMERBY		ARCHITECT	
290 Alfred Road, Sheffield S8 9RD email: jeff@somerbyarchitect.com		www.jeffsomerbyarchitect.com telephone: 0114 327 9006	
Client			
TONY STACEY			
Job title		PROPOSED NEW HOUSE, 7 CARR HEAD ROAD, HOWBROOK, WORTLEY, SHEFFIELD	
Drawing title		GENERAL ARRANGEMENT	
Scale	Drawing no.	Revision	Date
1:100@A1 1:200@A3	TS 05	M	5.09.2015