






REAR ELEVATION
AS PROPOSED

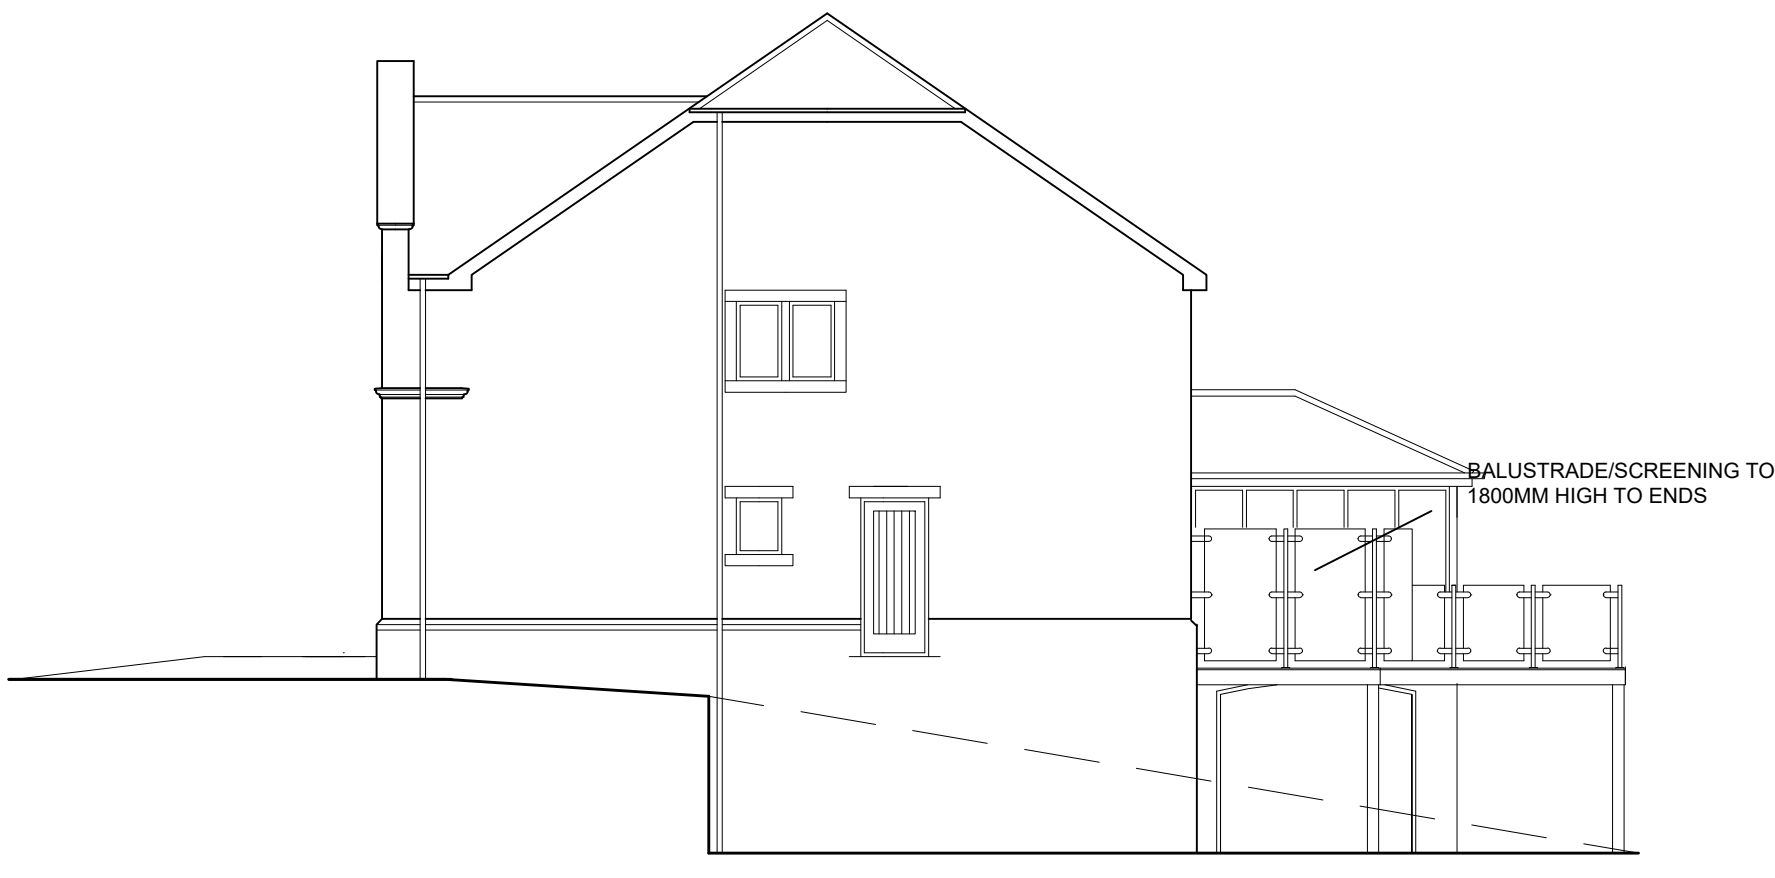


SIDE ELEVATION
AS PROPOSED

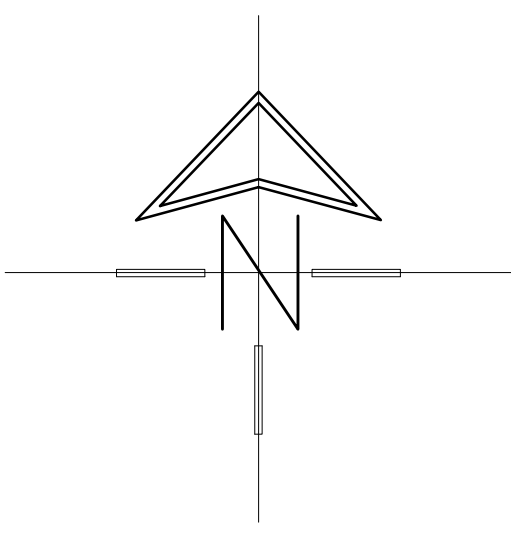


LOCATION PLAN
scale 1:1250

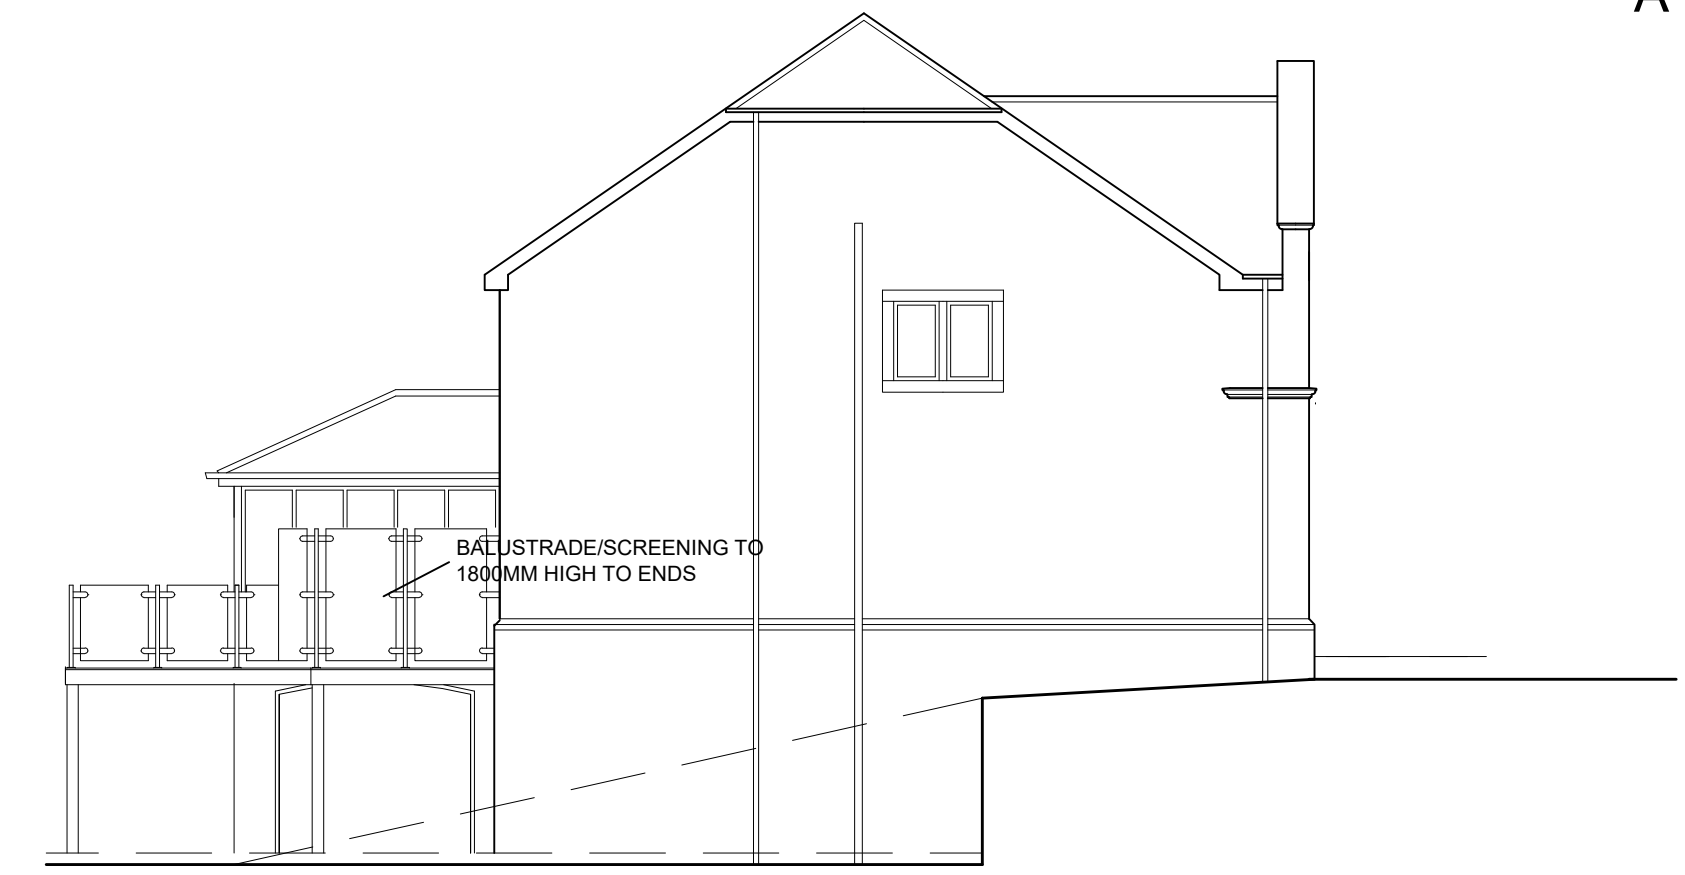


SIDE ELEVATION
AS PROPOSED

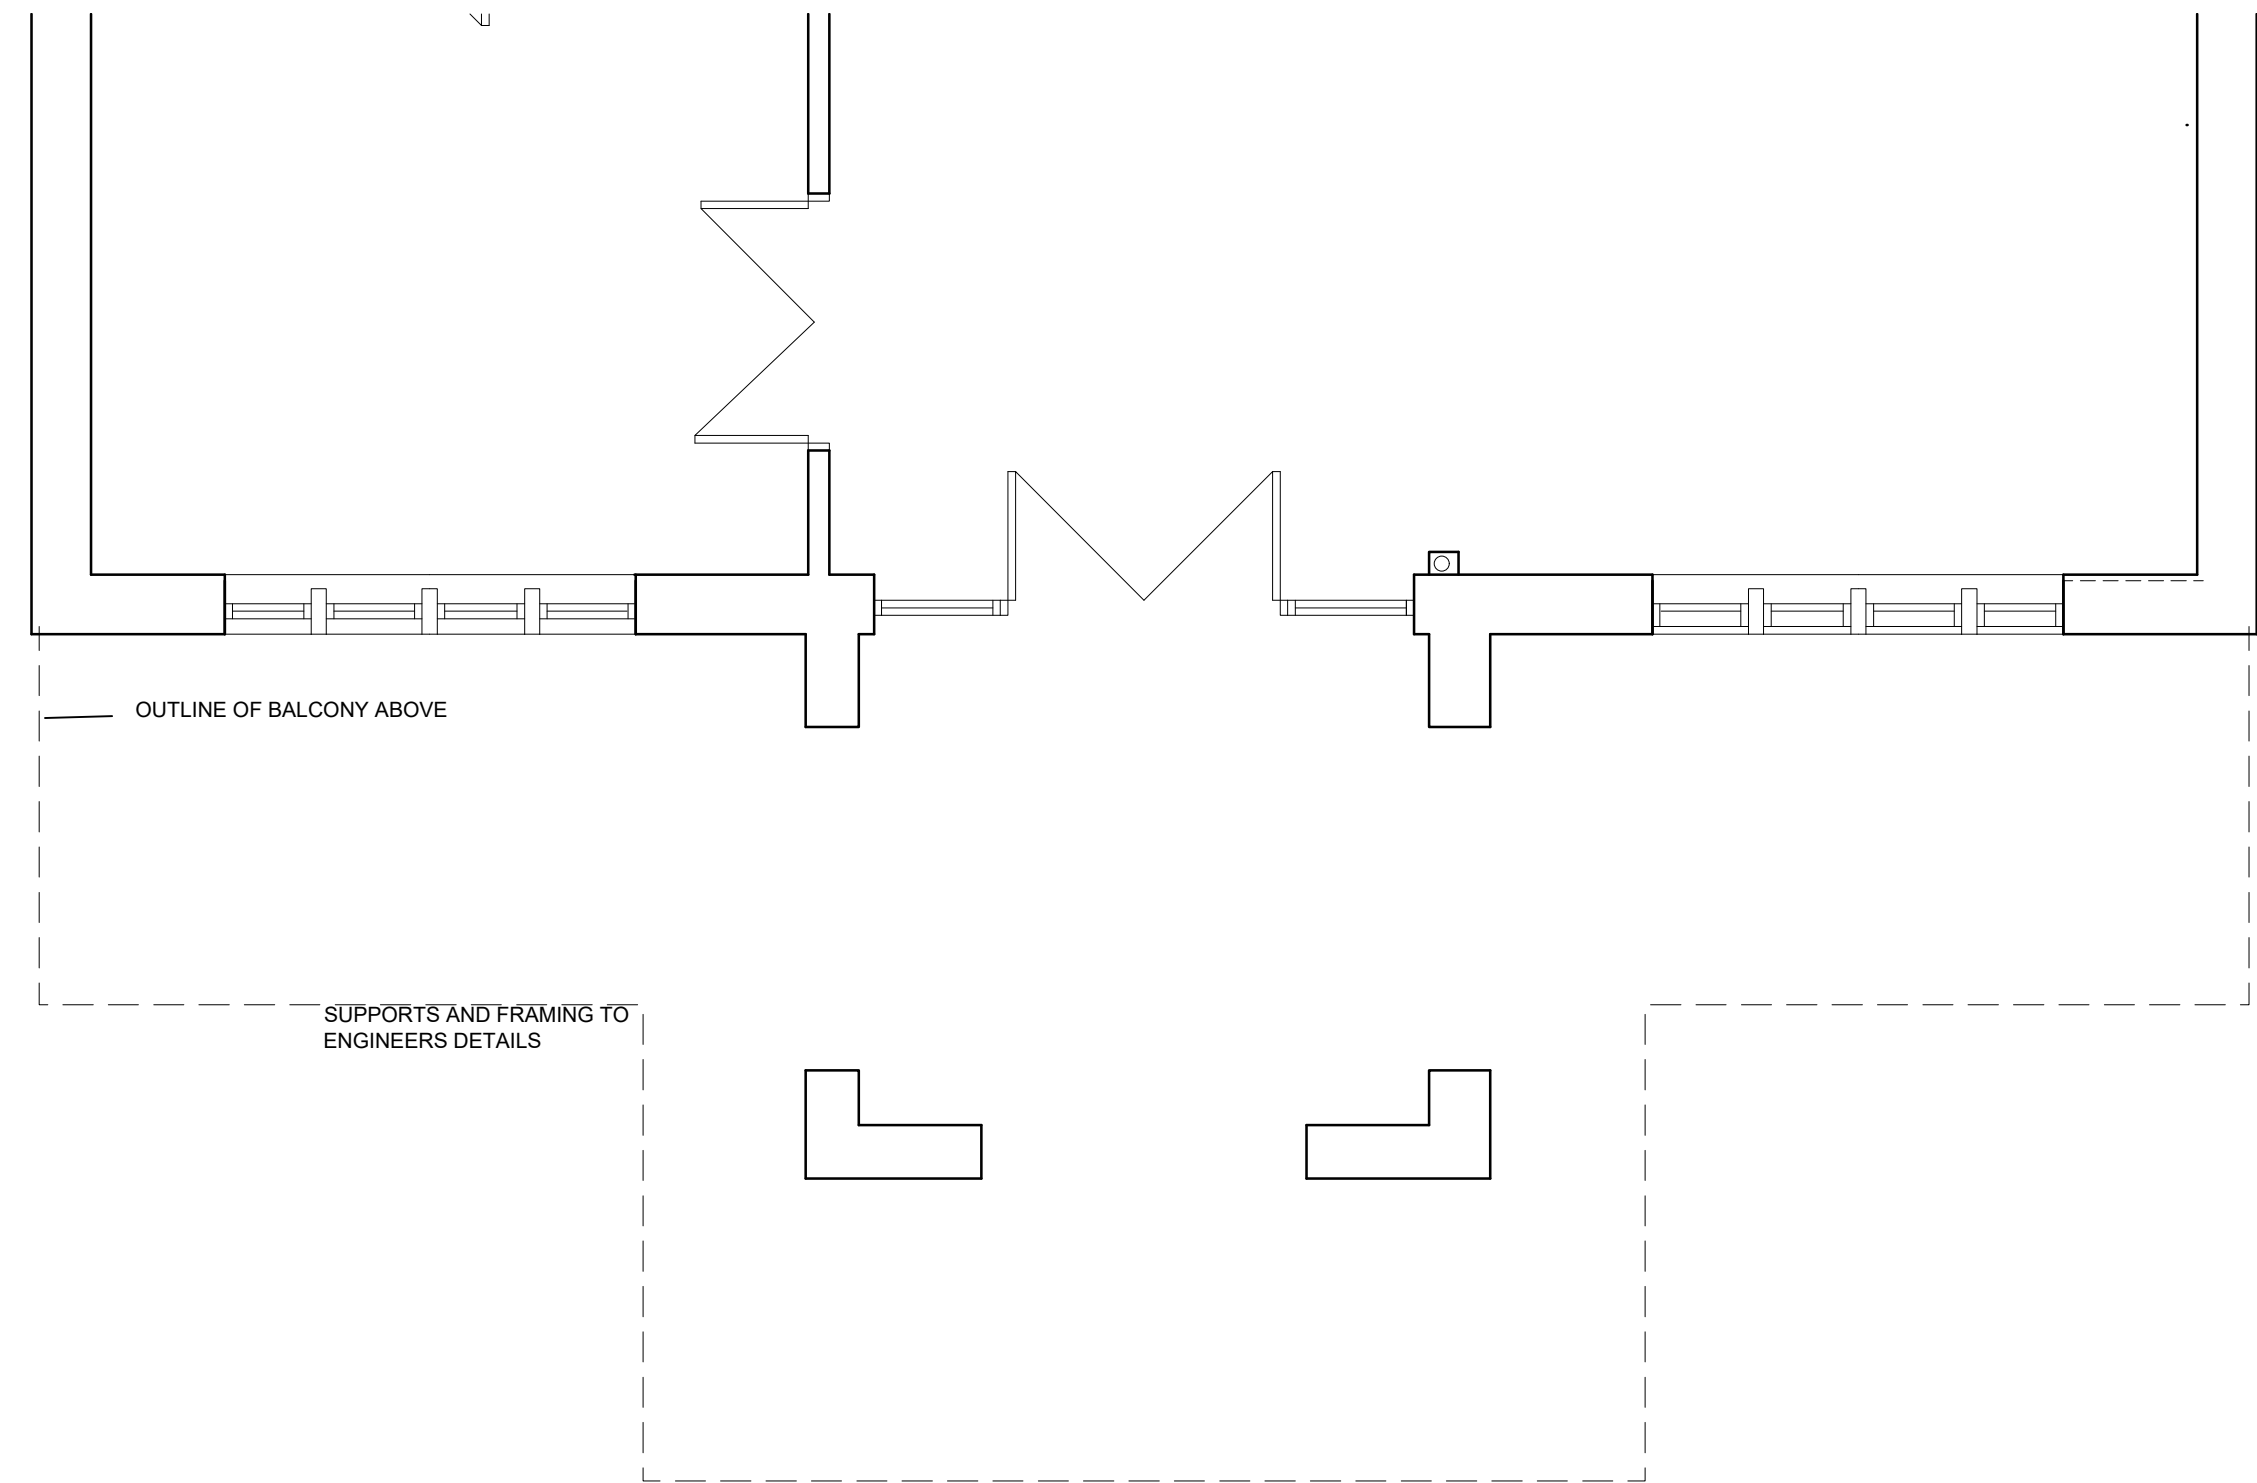

LOWER GROUND FLOOR PLAN

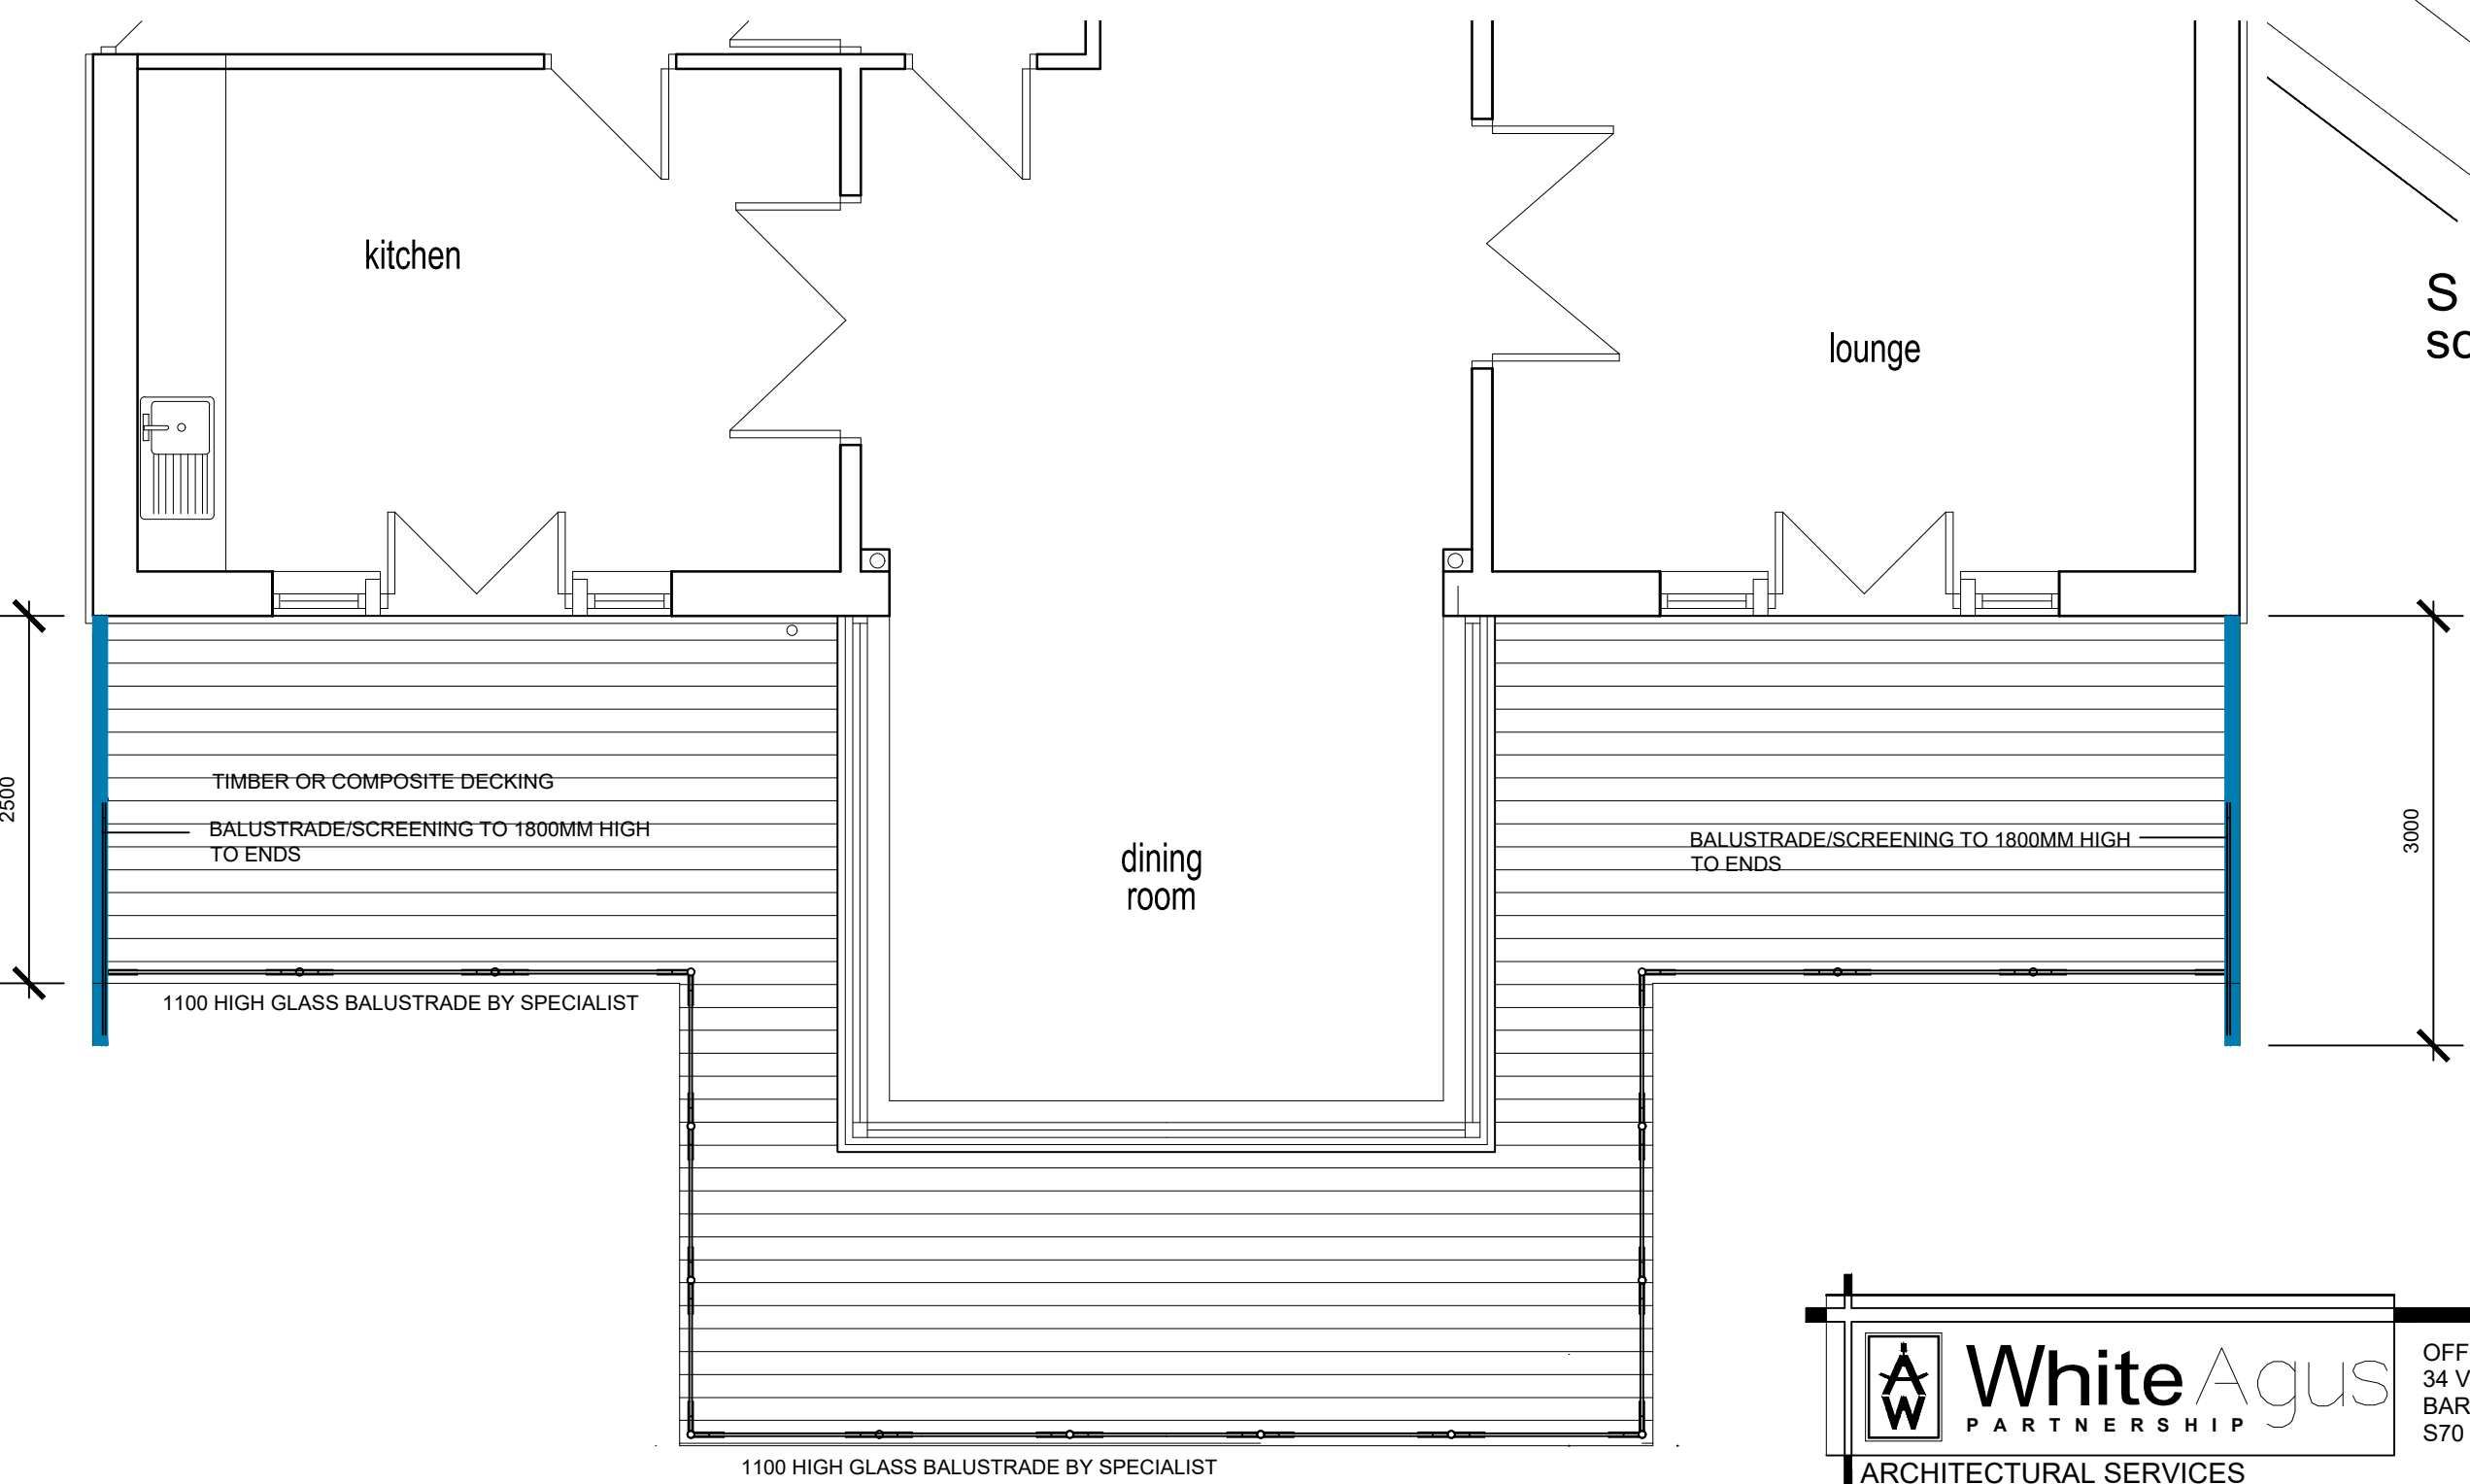

GROUND FLOOR PLAN

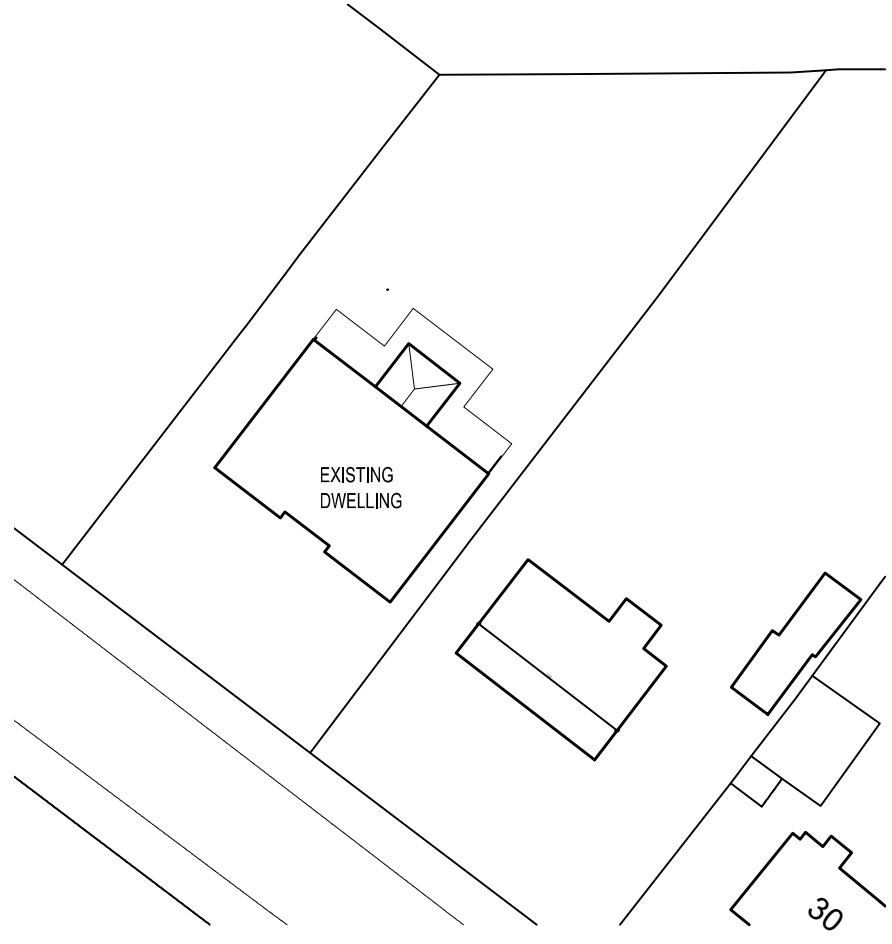

SITE PLAN
scale 1:500

OFFICE ONE,
34 VICTORIA ROAD,
BARNSELEY,
S70 2BU

Phone: 01226 208482
Email: info@whiteaguspartnership.co.uk
Web: www.whiteaguspartnership.co.uk

ARCHITECTURAL SERVICES			Client.		
Project. PROPOSED BALCONY 34 STAINCROSS COMMON BARNSELEY S75 6NA			DR MAVHAVI		
Drawing Title. PLANS AND ELEVATIONS			Date. MARCH 2021	Scale. 1:50 & 1:100 @ A1	
			Ref. 20-273	Dwg. No. 01	Rev. B
Date	Suffix	Description	Date	Suffix	Description
13-05-21 20-08-21	A B	REVISED TO CLIENT'S REQUIREMENTS SIZE OF BALCONY REDUCED			