



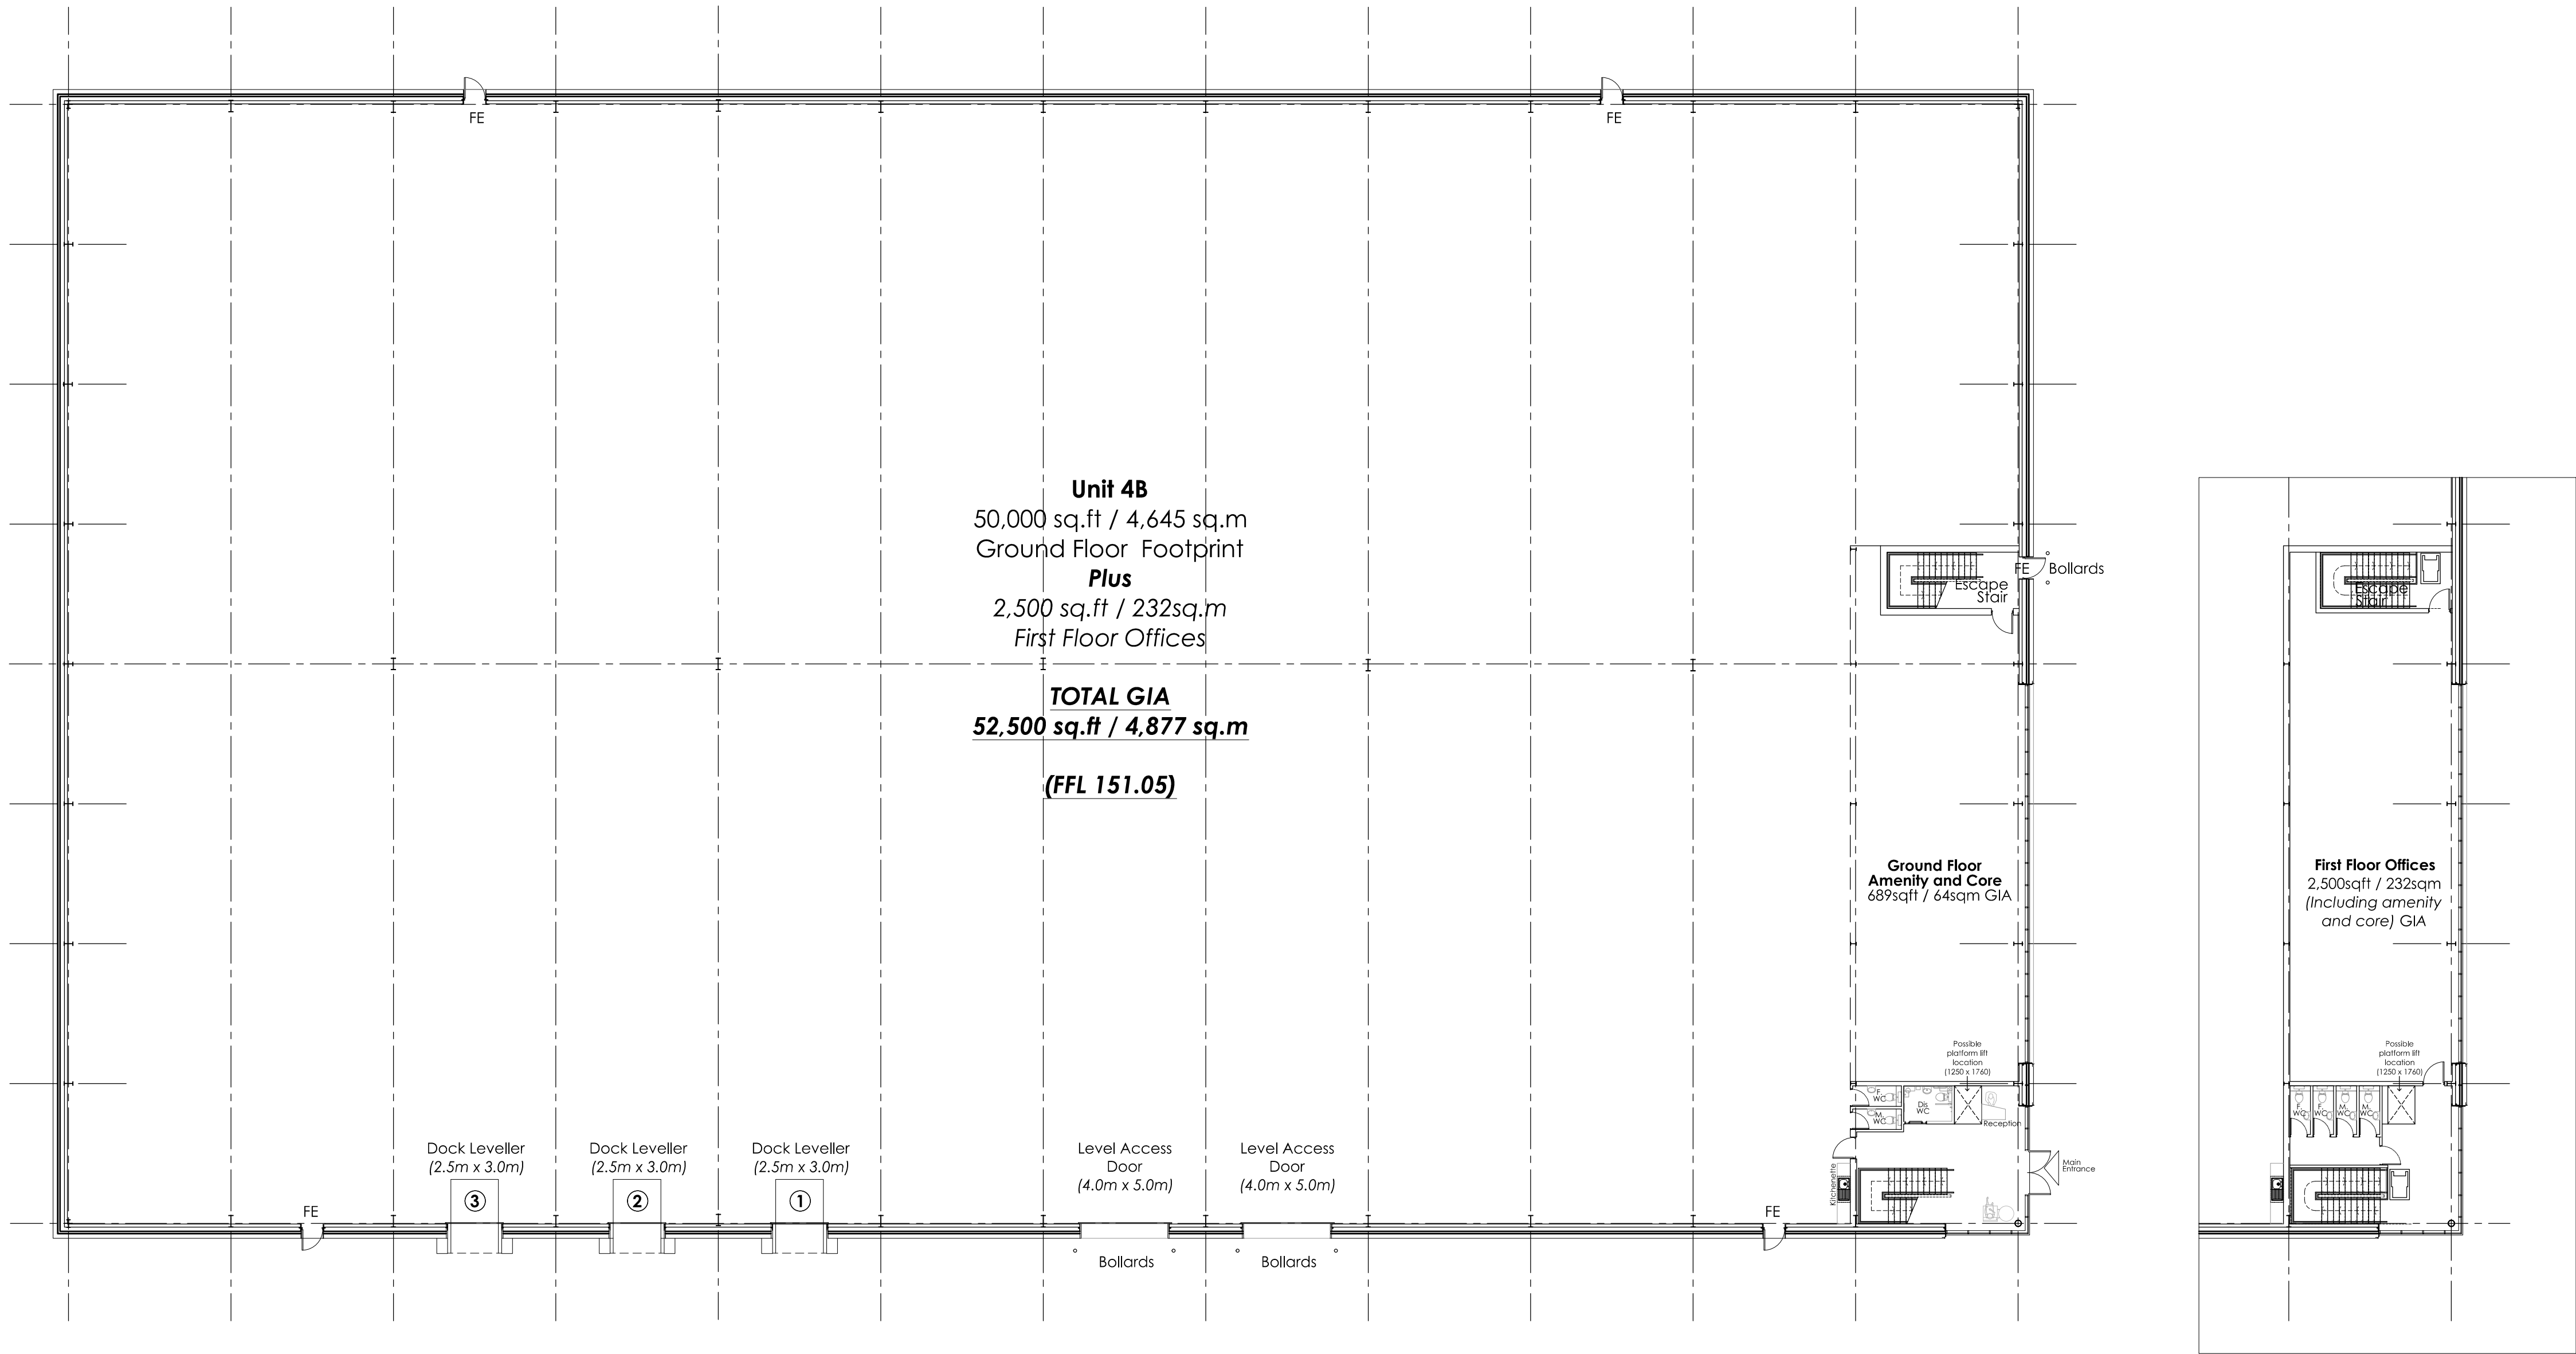

PROPOSED GA PLANS
scale 1:200 @ A1

 

D	31/01/18	Fire exit door added to north elevation. Office layout modified.	AT	DT
C	29/01/18	Partial framing grid increased to 7.5m centres. Office layout altered.	AT	DT
B	29/01/18	Partial framing grid increased.	AT	DT
A	25/01/18	Office plan and notations added. Paper size altered.	AT	DT
Rev	Date	Description	Rev By	Chk'd By

Project Title
Proposed Development
Unit 4B
Ashroyd Business Park
Junction 36 M1
Barnsley
S74 9SB

Client
Network Space Ltd

Status
Planning

Scale
1:200
Drawing Size
A1

Date
22/01/18
Drawn By
AT
Checked
DT

Drawing Title
Proposed Ground & First Floor Plan - Unit 4B

Job-Dwg No
14698-104
Rev
D

- 2 St. Johns North,
Wakefield, WF1 3QA
t. 01924 291800
- ☐ Carvers Warehouse, 77 Dale Street,
Manchester, M1 2HG
t. 0161 2386555
- ☐ The Old Rectory, 79 High Street,
Newport Pagnell, MK16 8AB
t. 01908 211577
- ☐ 101 London Road,
Reading, RG1 5BY
t. 0118 950700
- ☐ 10 Gees Court, 51 Christophers Place,
London, W1U 1JJ
t. 0207 4091215
- THE HARRIS PARTNERSHIP**
ARCHITECTS
www.harrispartnership.com