




|                |         |
|----------------|---------|
| Drawing No.    | Rev No. |
| MPC001    -003 |         |

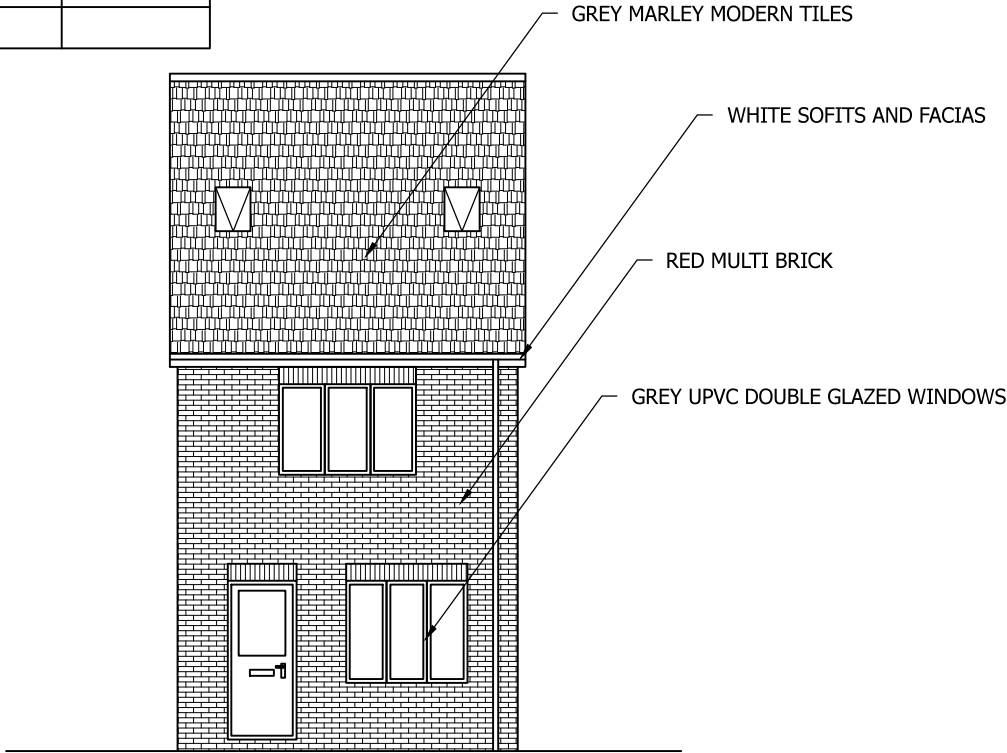


PROPOSED FRONT ELEVATION  
SCALE 1:100 AT A3

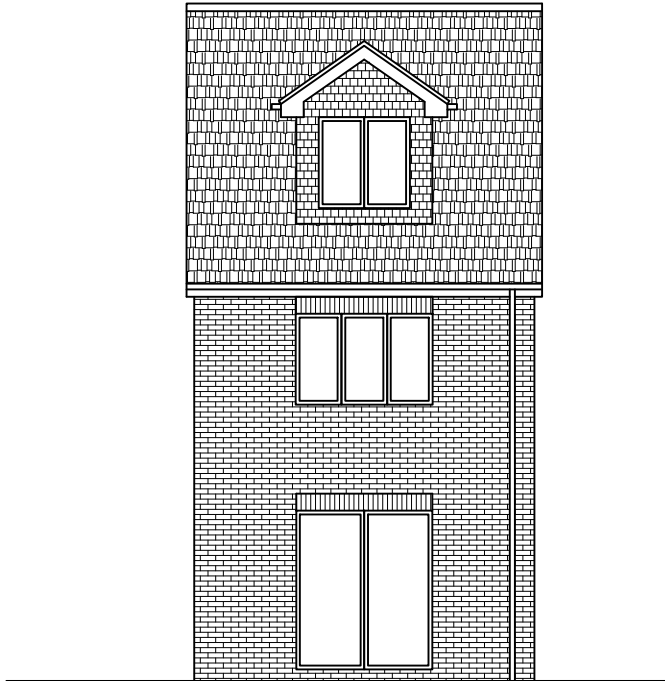

PROPOSED REAR ELEVATION  
SCALE 1:100 AT A3

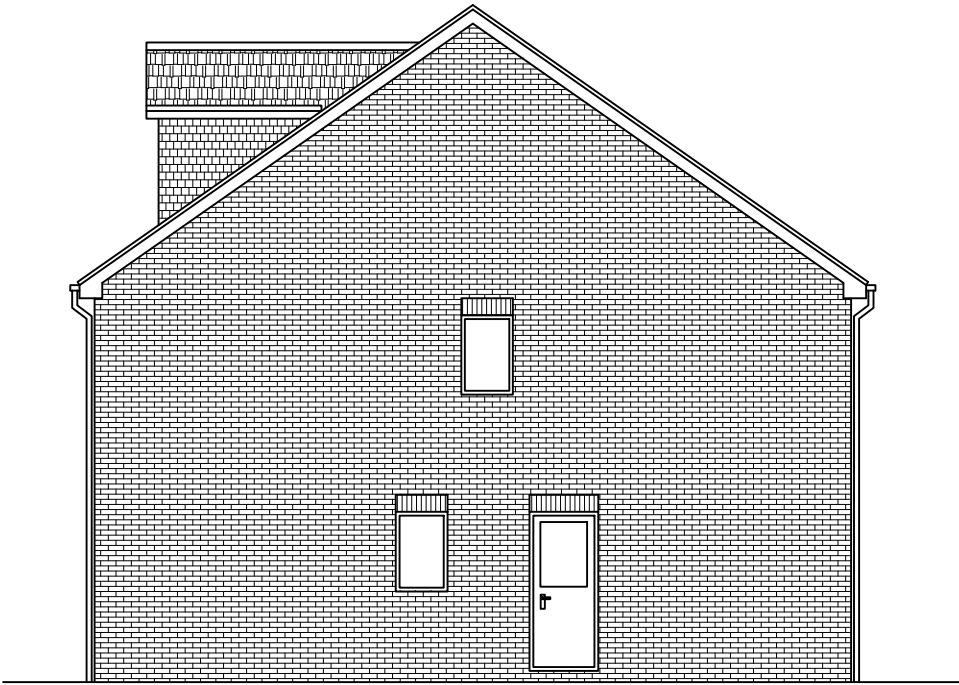

PROPOSED SIDE ELEVATION  
SCALE 1:100 AT A3

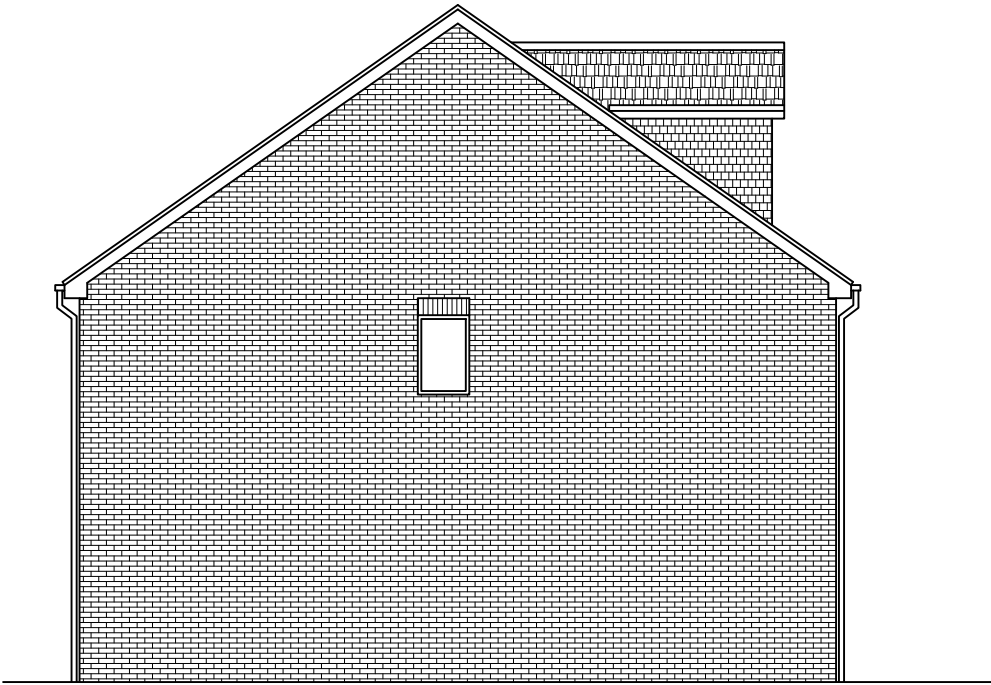

PROPOSED SIDE ELEVATION  
SCALE 1:100 AT A3

DO NOT SCALE: Contractor to check all dimensions and report any omissions or errors

NOTES

| Rev   | Description                          | By                                   | Chk                               | App                                   | Date |
|---|--------------------------------------|--------------------------------------|-----------------------------------|---------------------------------------|------|
| JRB DESIGNS Ltd<br>1 Saville Road<br>Cudworth<br>Barnsley<br>S72 8LT<br>Tel: 01226 383542<br>Fax: 01226 380078<br>Mob: 07970 541192<br>Email: john@jrbdesigns.co.uk<br><br>This drawing is copyright. © jrbdesigns Ltd. |                                      |                                      |                                   |                                       |      |
| Client   |                                      | MR. P CHAMBERS                       |                                   |                                       |      |
| Drawing Title   |                                      | PROPOSED ELEVATIONS                  |                                   |                                       |      |
| Address   |                                      | 53 CROSS LANE<br>ROYSTON<br>BARNSELY |                                   |                                       |      |
| Project Title:   |                                      | PROPOSED NEW DETACHED DWELLING       |                                   |                                       |      |
| Purpose of Issue:   |                                      | PLANNING                             |                                   |                                       |      |
| Drawing Status   |                                      | FIRST ISSUE                          |                                   |                                       |      |
| Scale at A3<br>AS SHOWN   | Drawn By<br>JRB                      | Date<br>10/01/2019                   |                                   |                                       |      |
| Checked By   | Date<br>10/01/2019                   | Approved By                          | Date<br>10/01/2019                |                                       |      |
| Project No.<br>MPC001   |                                      | Drawing No.<br>003                   |                                   | Revision<br>-                         |      |
| APPROVAL <input checked="" type="checkbox"/>   | INFORMATION <input type="checkbox"/> | TENDER <input type="checkbox"/>      | CONTRACT <input type="checkbox"/> | CONSTRUCTION <input type="checkbox"/> |      |