



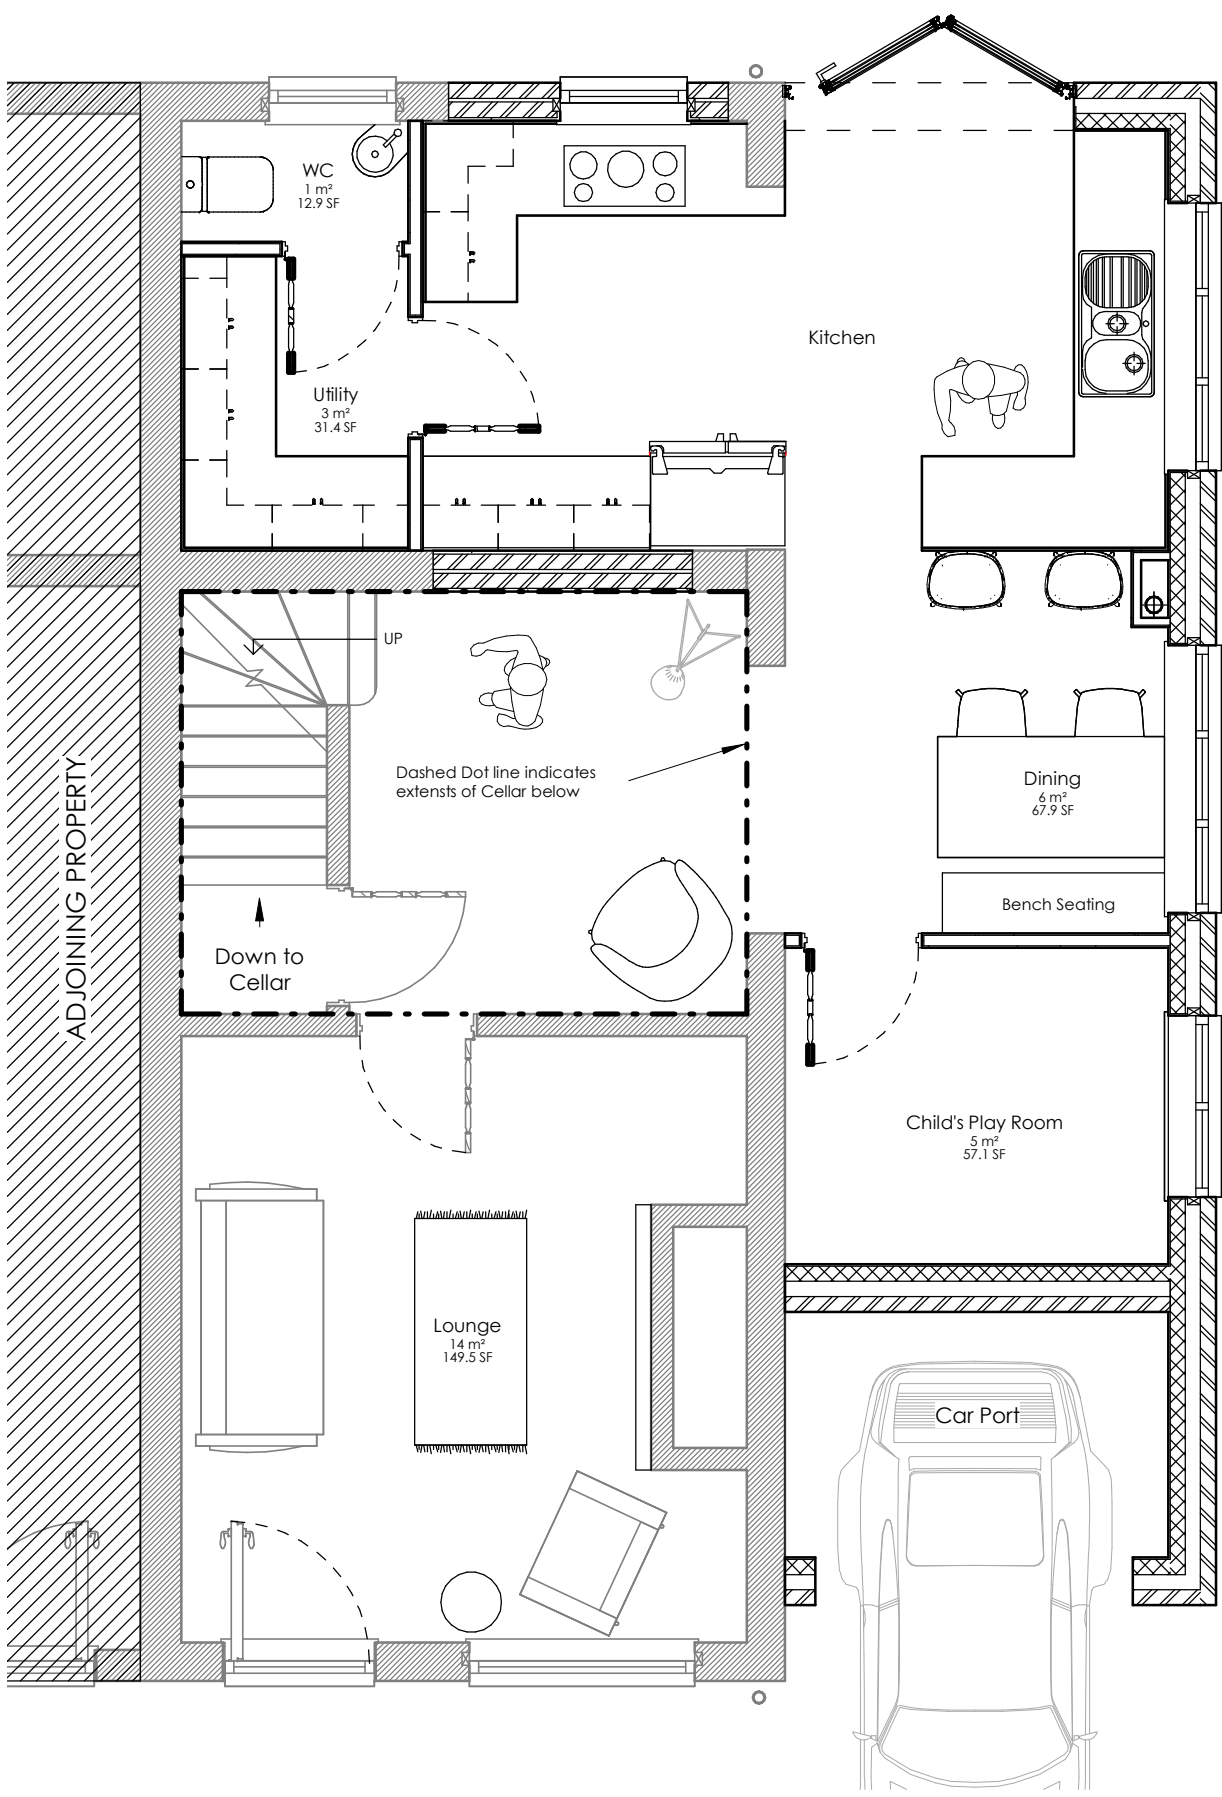

Ground Floor Level - Proposed
1 : 50

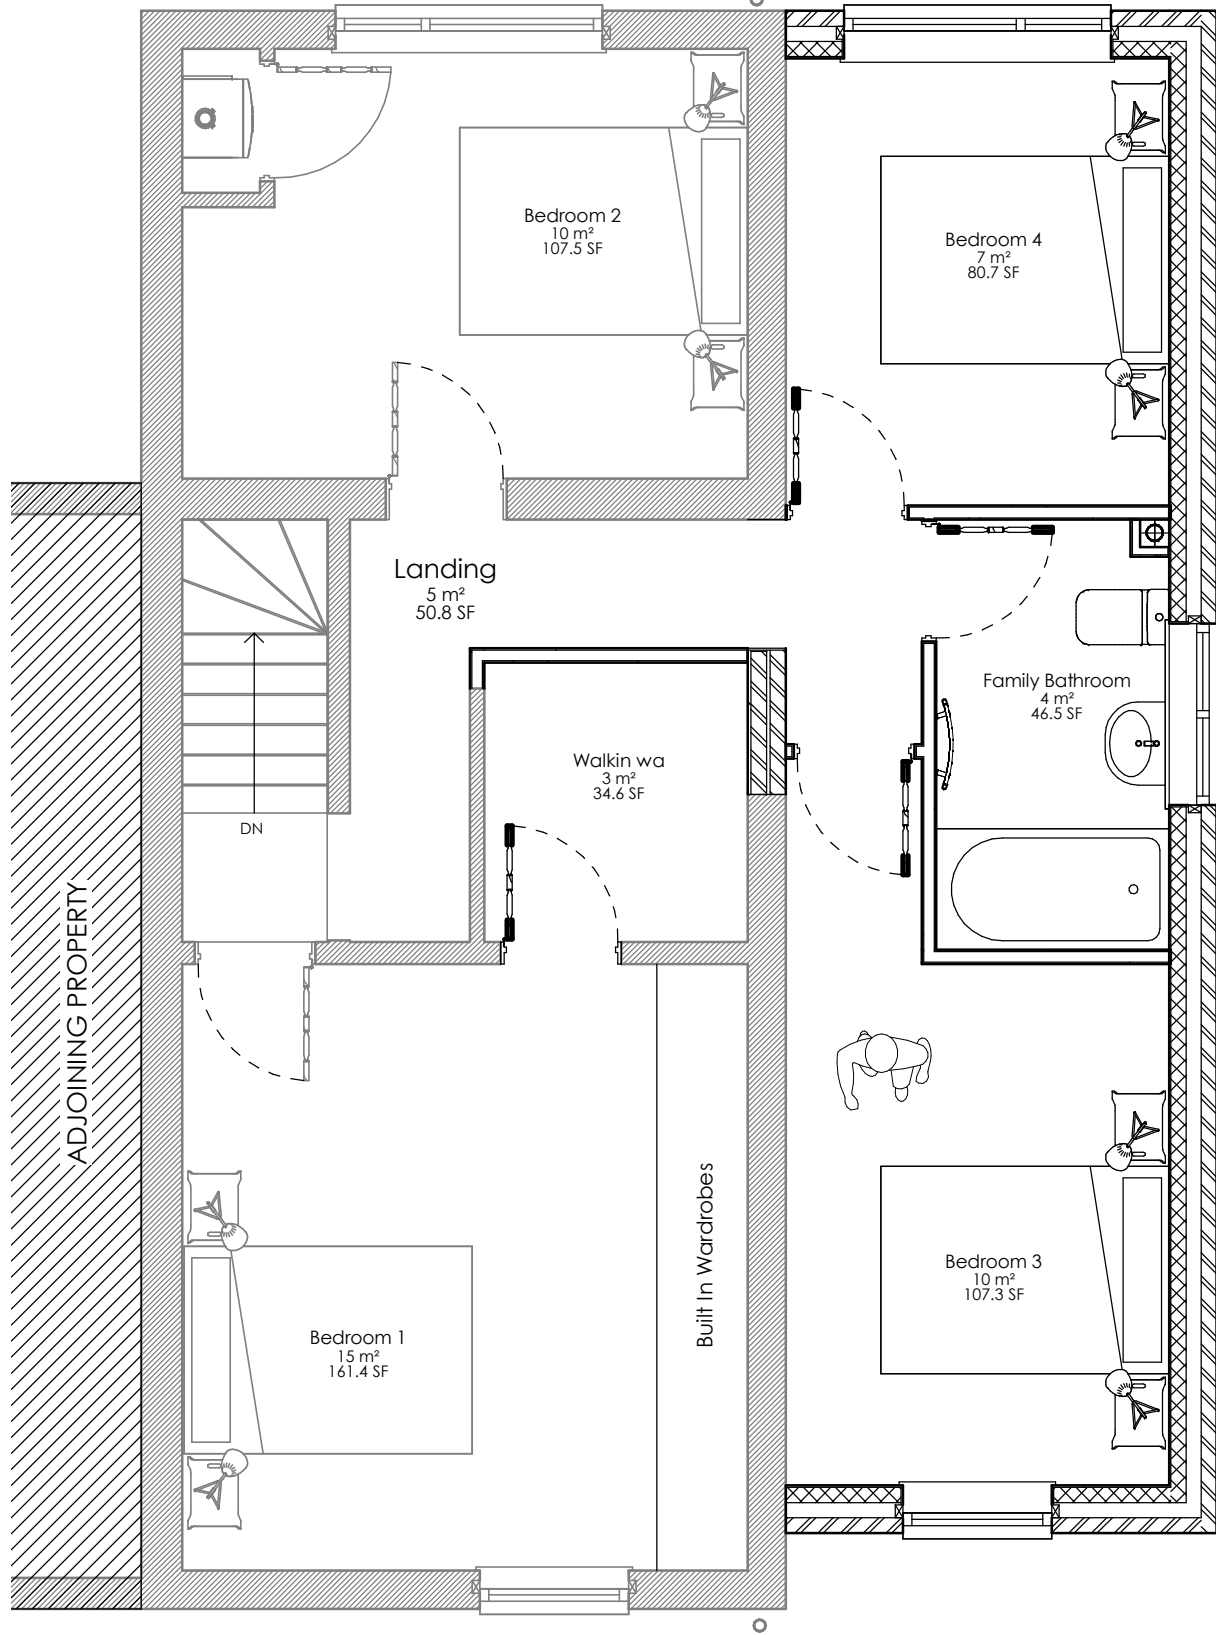


First Floor Level - Proposed
1 : 50



Front Elevation - Proposed
1 : 50



Rear Elevation - Proposed
1 : 50

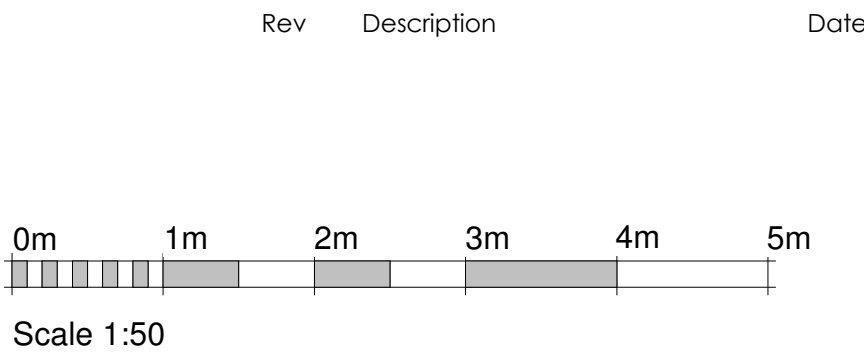

Side Elevation - Proposed
1 : 50



Front 3D View - Proposed

A1

		
PLANNING		
Client:	Mr Wooding	
Project Address:	12 John Street Wombwell Barnsley S73 8LW	
Proposed Works:	Proposed 2 Storey Side Extension	
Title:	Proposed Floor Plans & Elevations	
Project number	21-013	
Date	04-07-2021	
Drawn by	MB	
A003-A		
Revision	Scale	1 : 50