



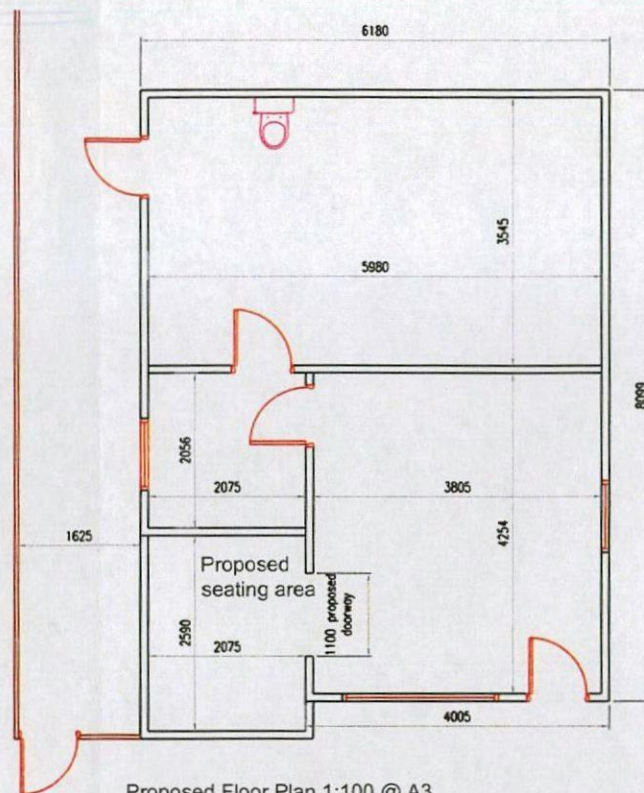

Proposed Floor Plan 1:100 @ A3

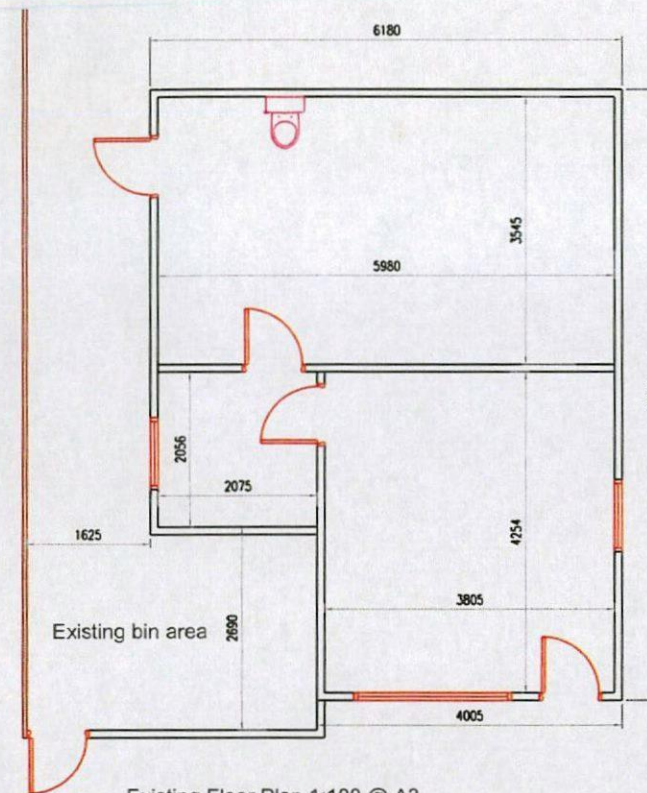


Existing Floor Plan 1:100 @ A3


Description of work

To create a waiting area for costumers to the side and front of the property.
The main structure will be made up of blockwork & render to match existing.


Proposed Front Elevation

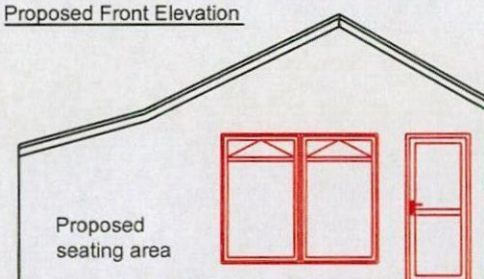


Existing Front Elevation

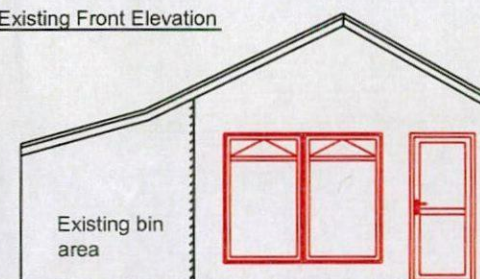

Proposed Side Elevation

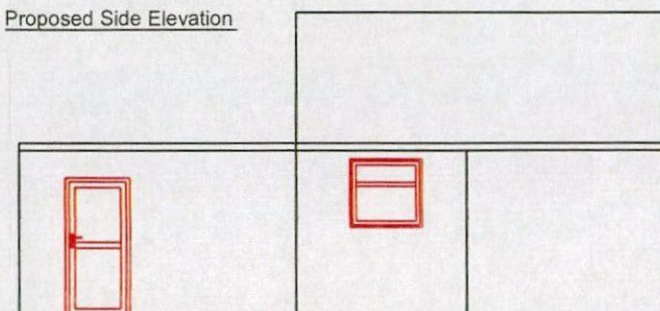

Existing Side Elevation

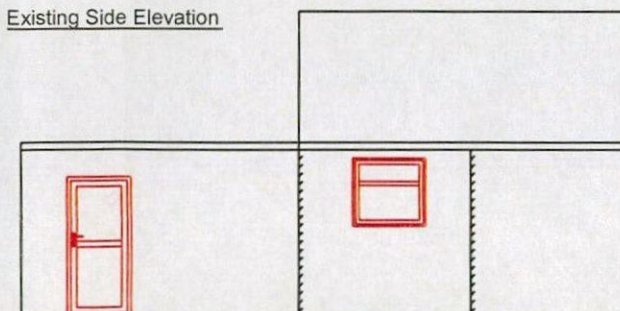

A	Revised to show side elevation & scale revised	17.02.17
---	--	----------



Client: JJ's Fisheries LTD
Location: 2A Frederick Street Goldthorpe
Rotherham S63 9NH
Project: Proposed Extension to Front of Property
Title: Existing and Proposed Elevations / Plans
Scale: 1:100 @ A3

Copyright 1994
The details shown on this drawing are confidential and the drawing is the exclusive property of O'Hara Design Limited. No use, copy or disclosure of the drawing may be made without our permission and it is to be returned to O'Hara Design Limited when Required.

Date: 17-02-14	Revision: A
--------------------------	-----------------------



Drawing No: Plans-Elevs-01	Drawn By: Ben Hufton
--------------------------------------	--------------------------------

DO NOT SCALE - IF IN DOUBT, PLEASE ASK

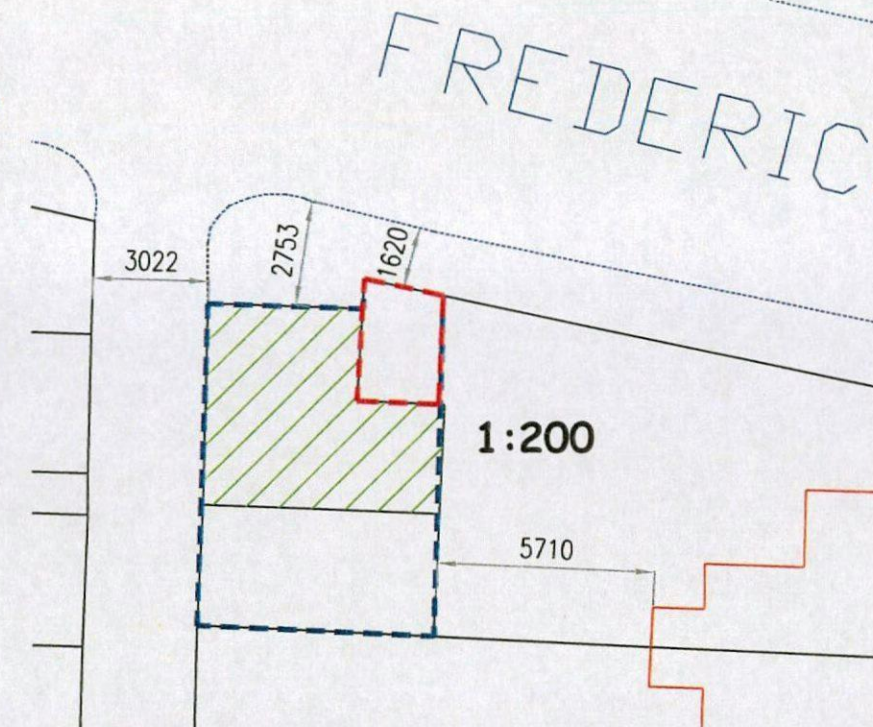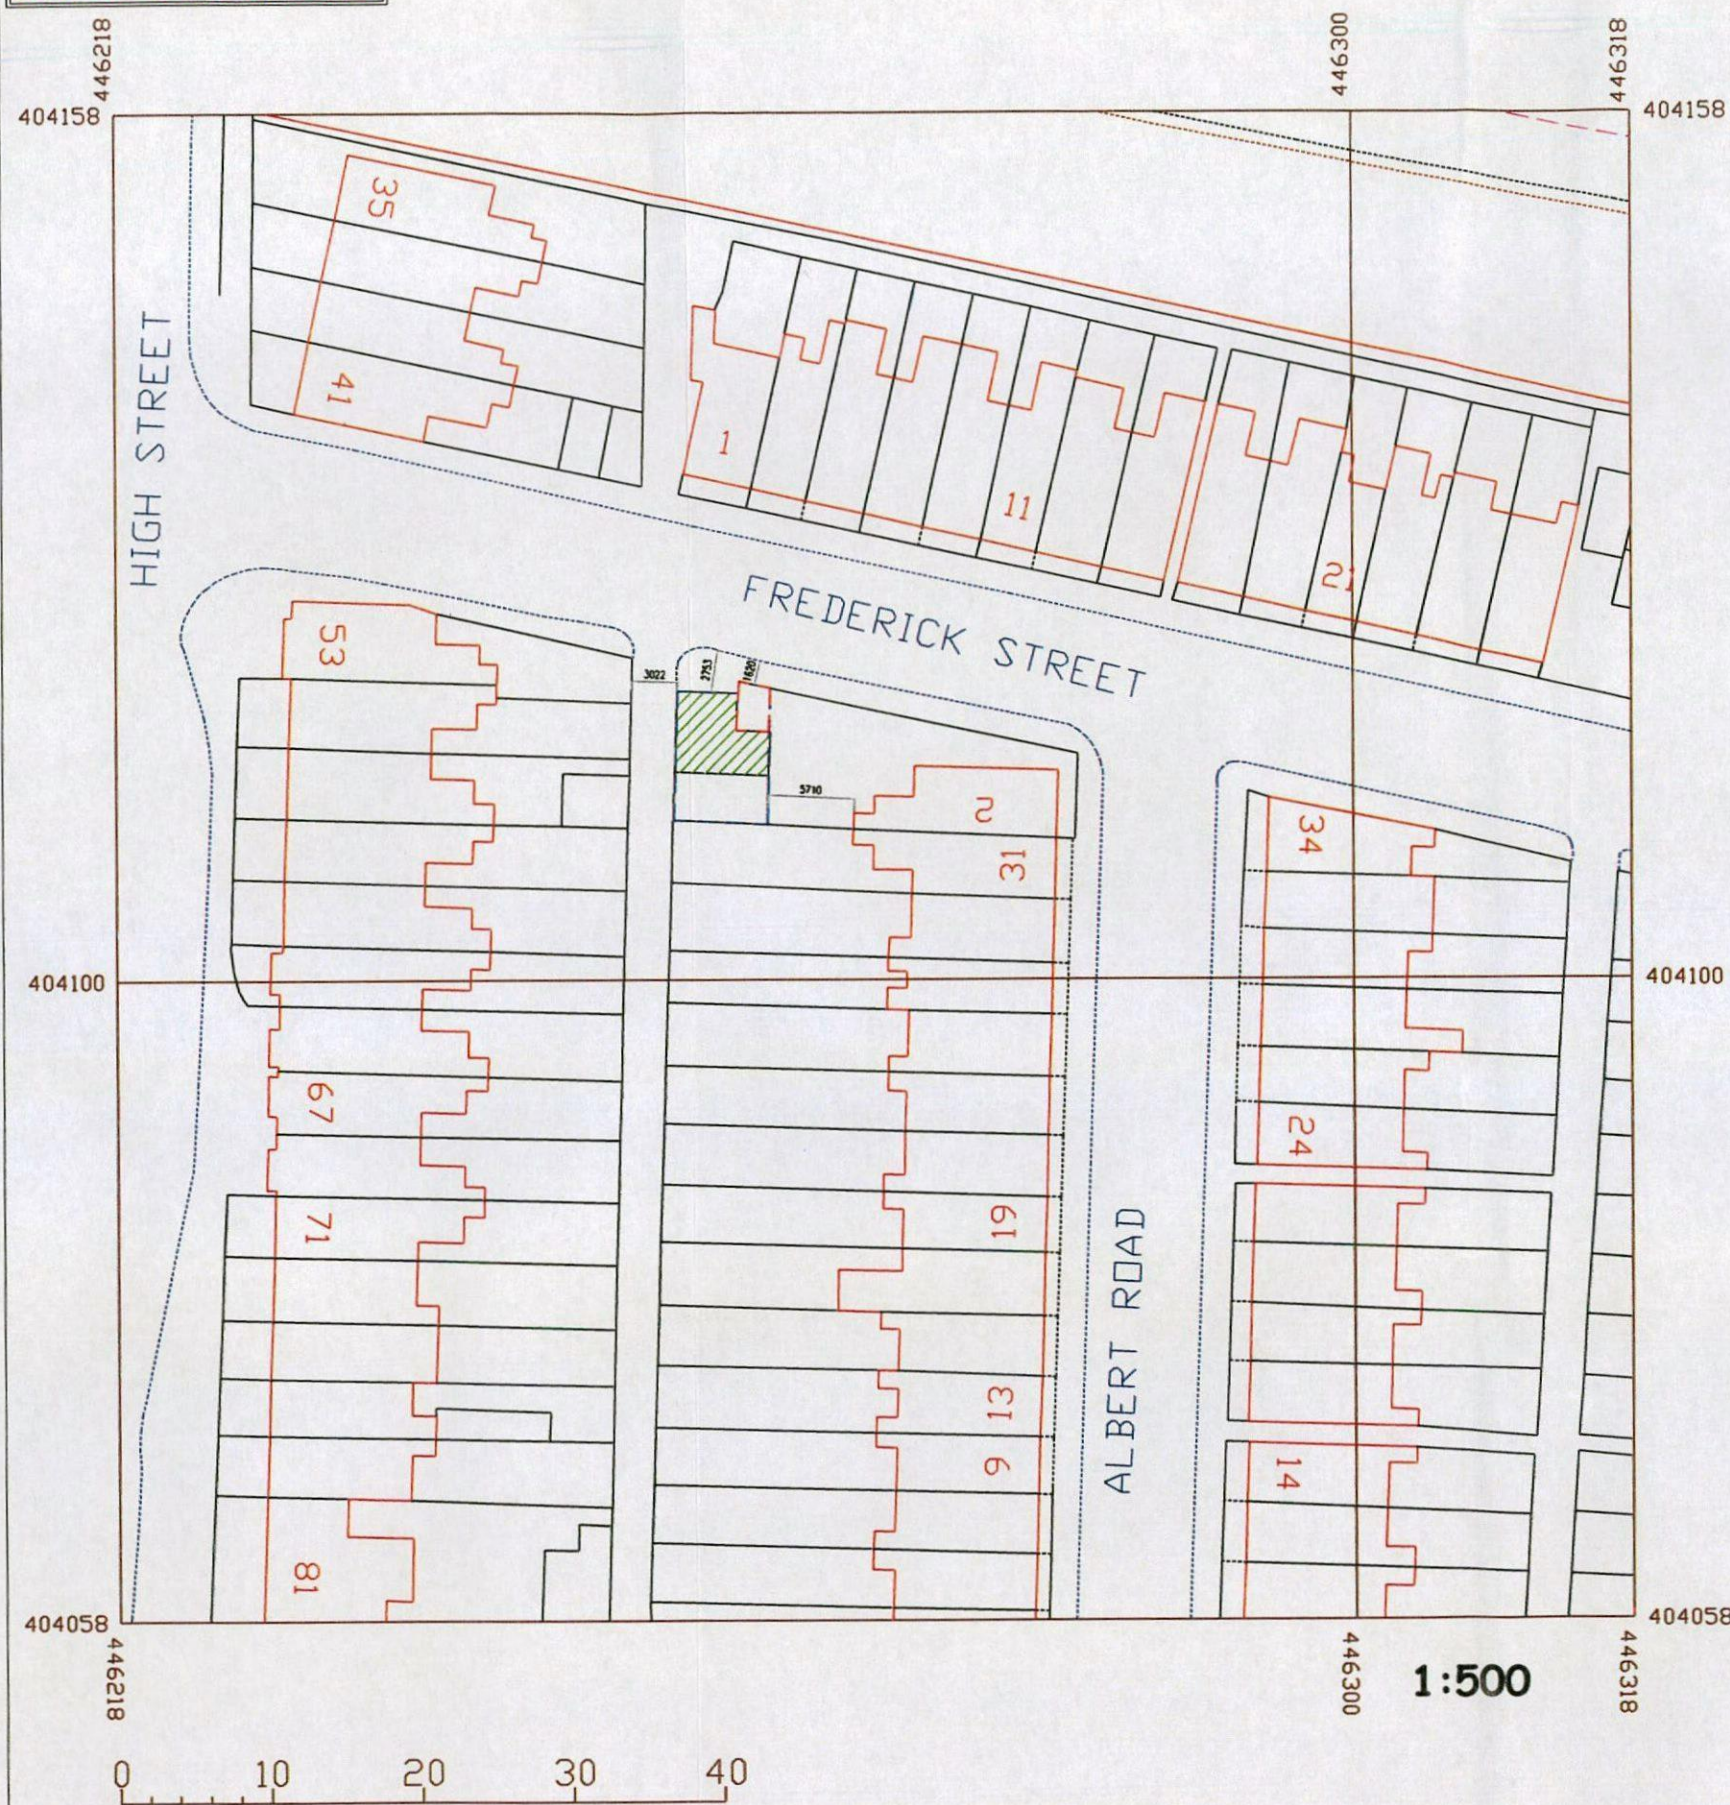

= Proposed extension

= Existing

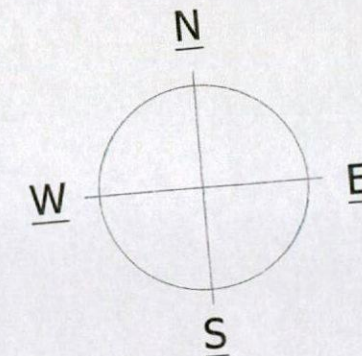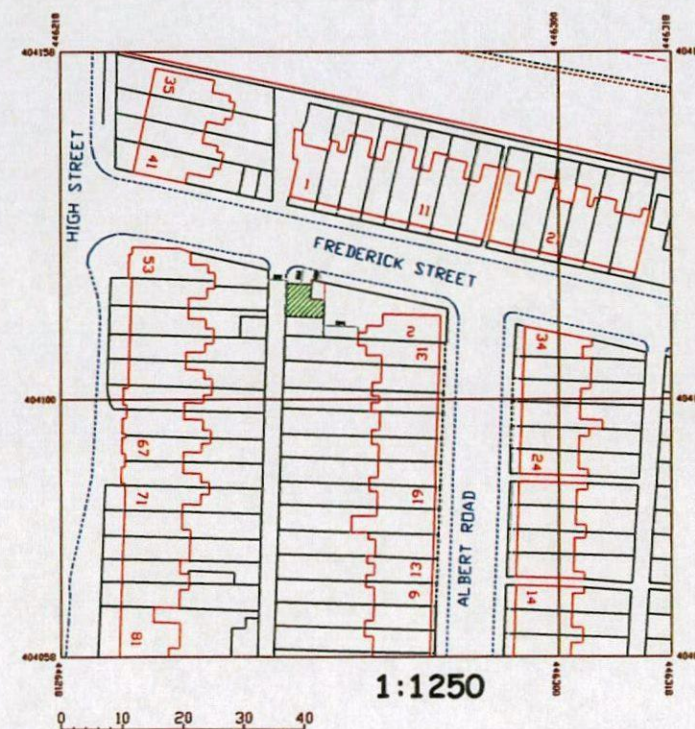

A	Revised to show side boundary lines	17.02.17
---	-------------------------------------	----------

Client: JJ's Fisheries LTD
Location: 2A Frederick Street Goldthorpe
Rotherham S63 9NH
Project: Proposed Extension to Front of Property
Title: Location of property
Scale: 1:500 / 1:200 / 1:1250 @ A3

Copyright 1994
The details shown on this drawing are confidential and the drawing is the exclusive property of O'Hara Design Limited. No use, copy or disclosure of the drawing may be made without our permission and it is to be returned to O'Hara Design Limited when Required.

Date: 17-02-14	Revision: A
--------------------------	-----------------------

Drawing No: Location-01	Drawn By: Ben Hufton
-----------------------------------	--------------------------------