




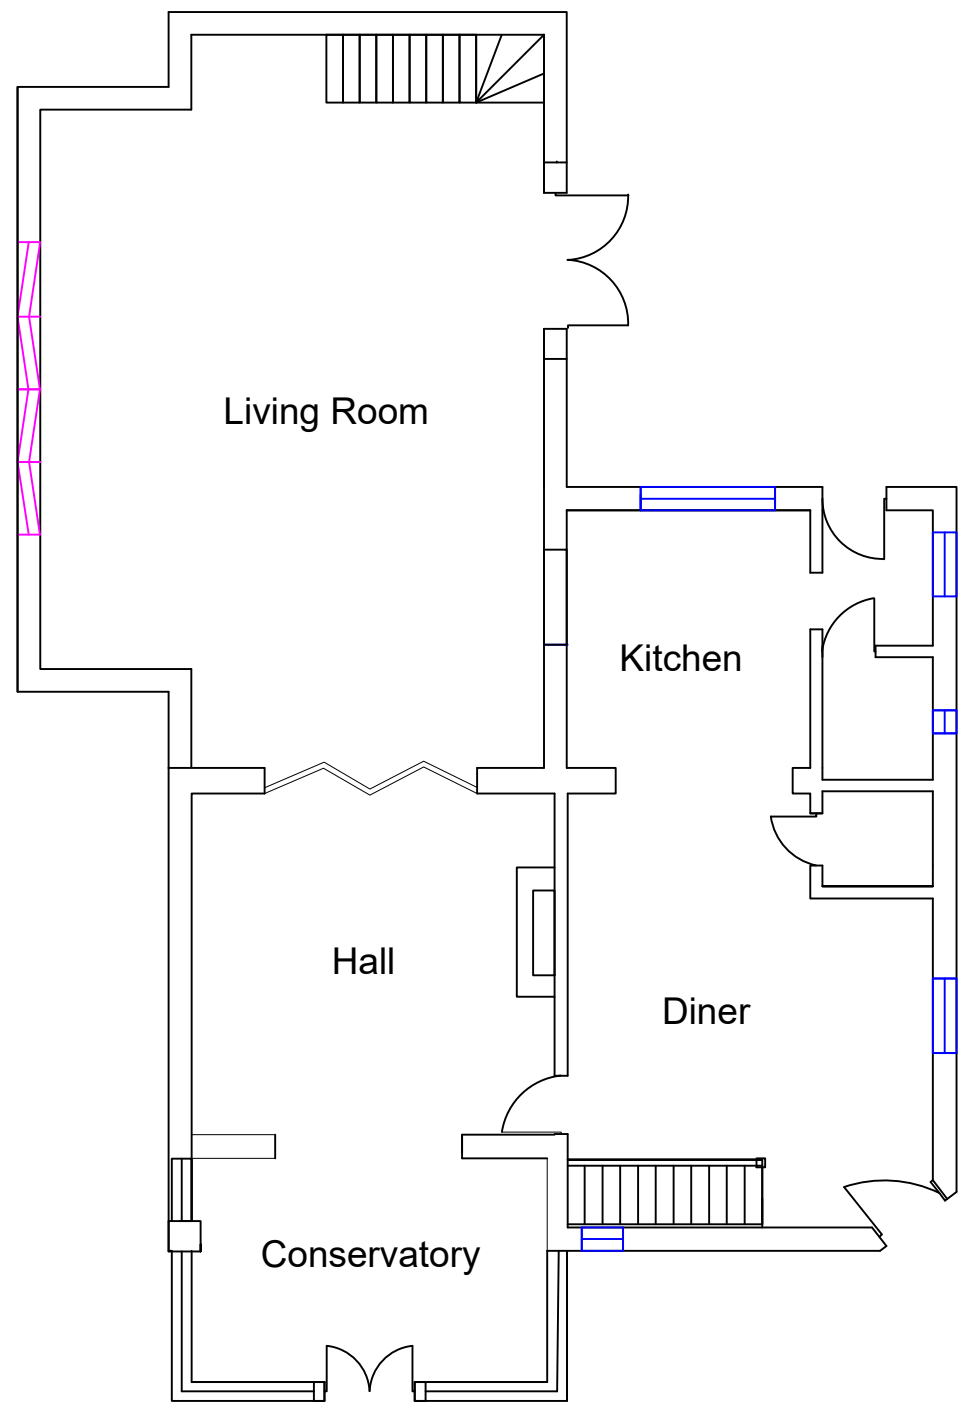


Proposed Ground Floor

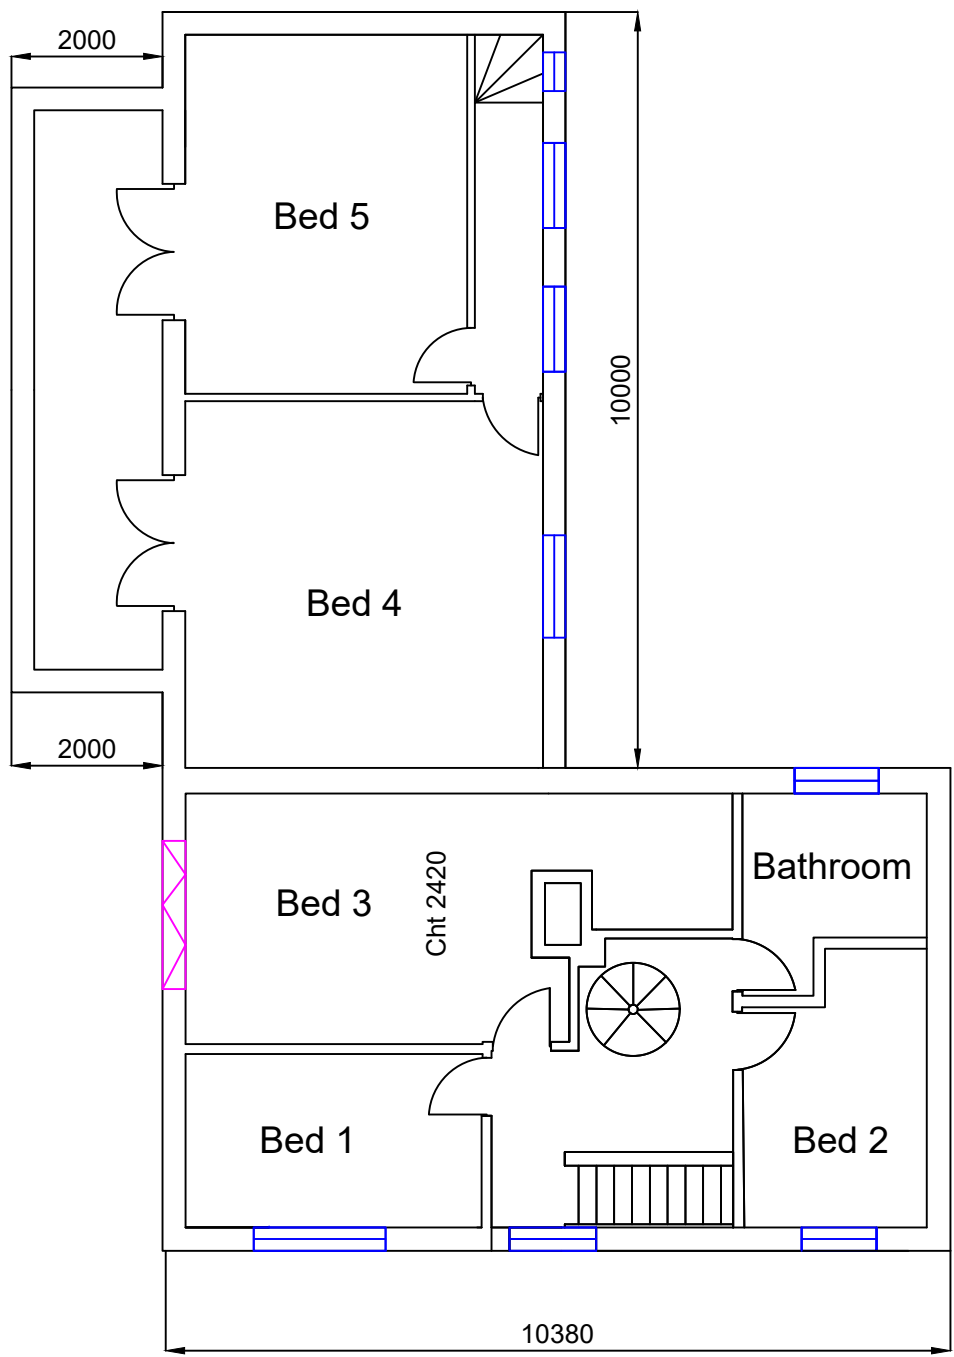


Proposed First Floor

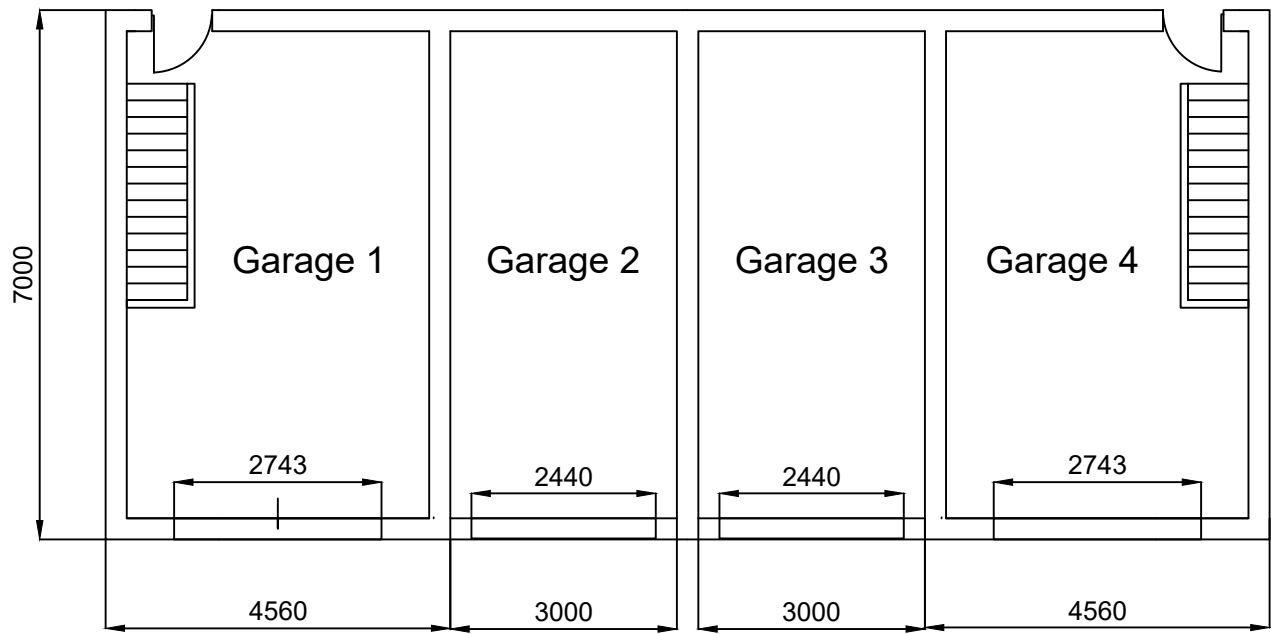


4 x Garages with Annex Ground Floor

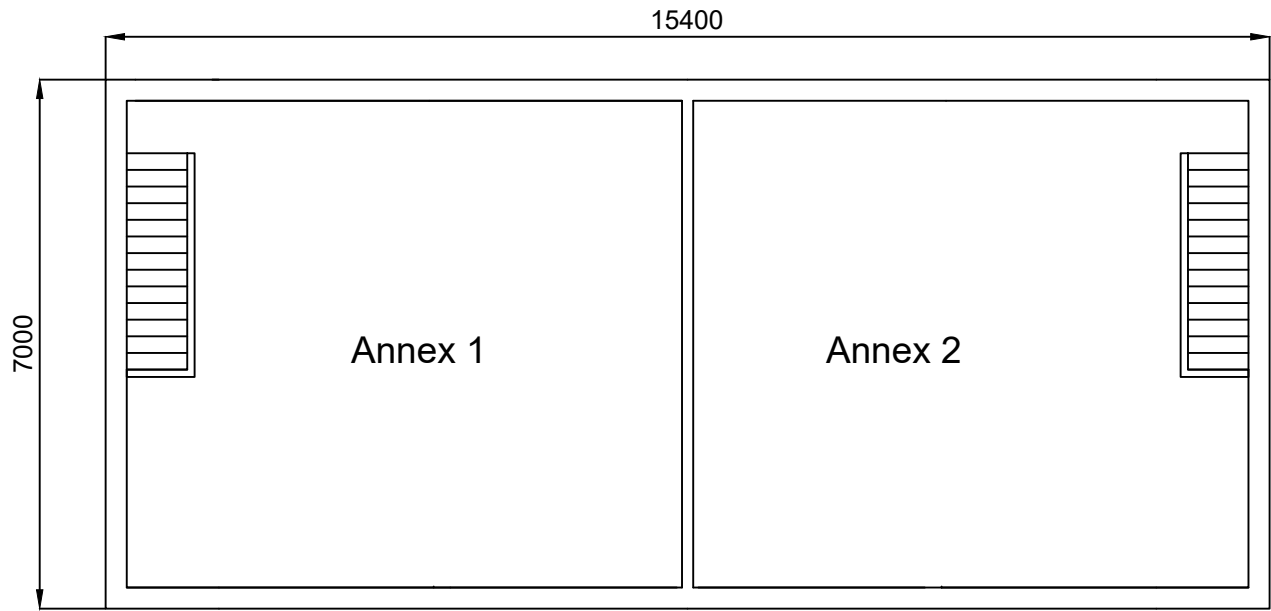


4 x Garages with Annex First Floor

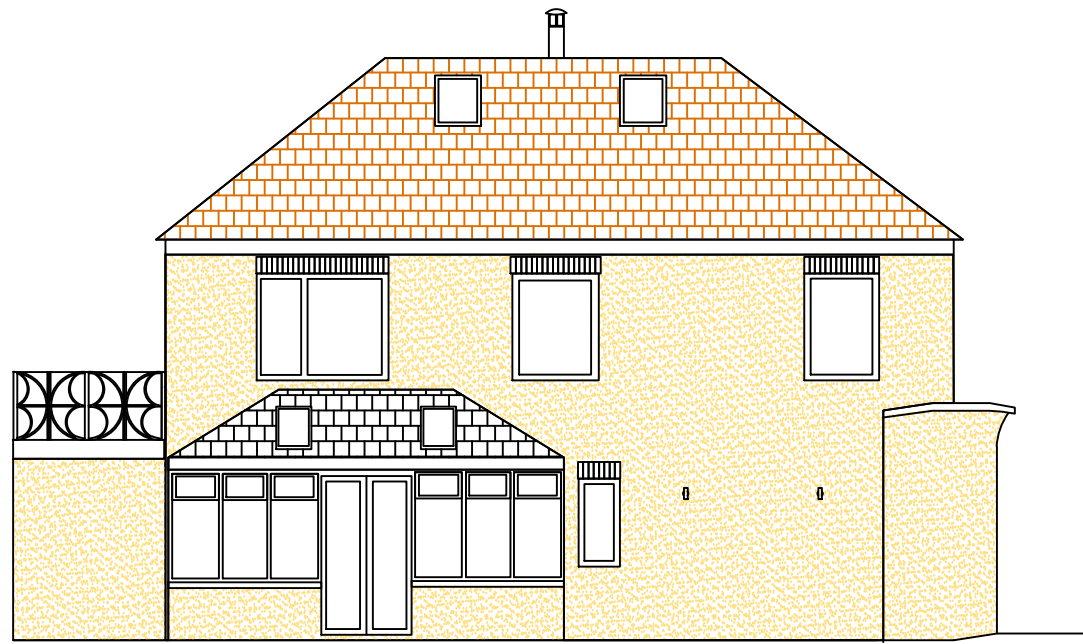


Proposed South East Elevation

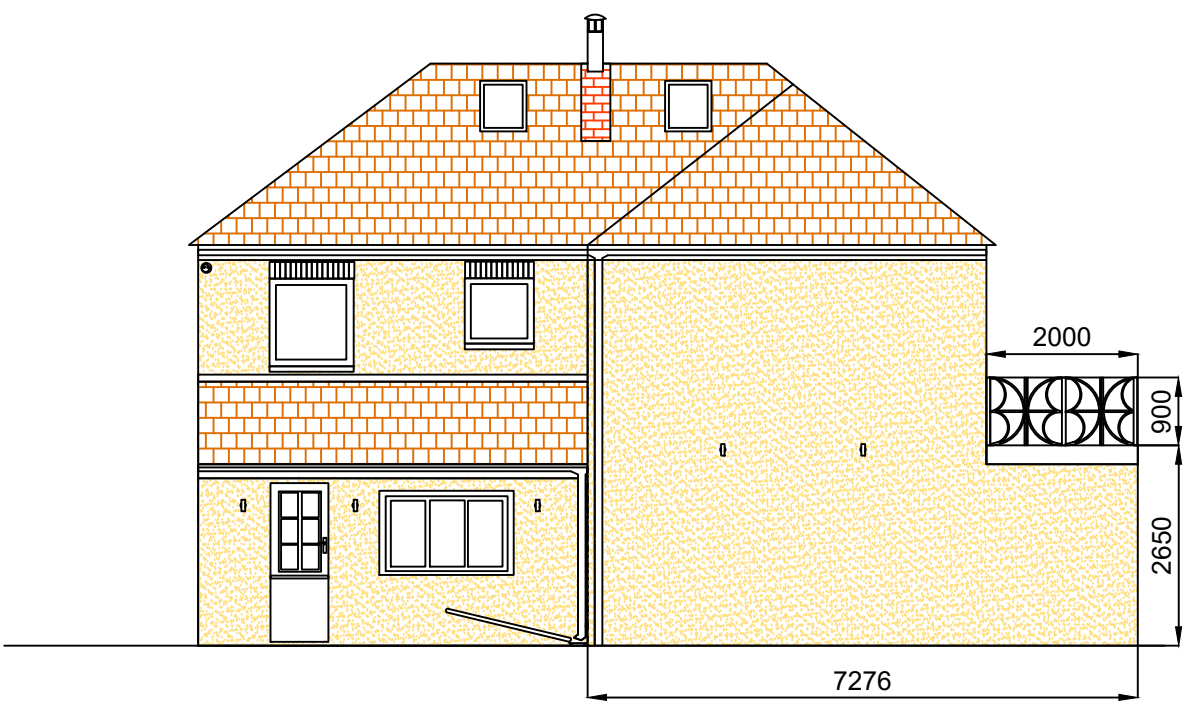


Proposed North West Elevation

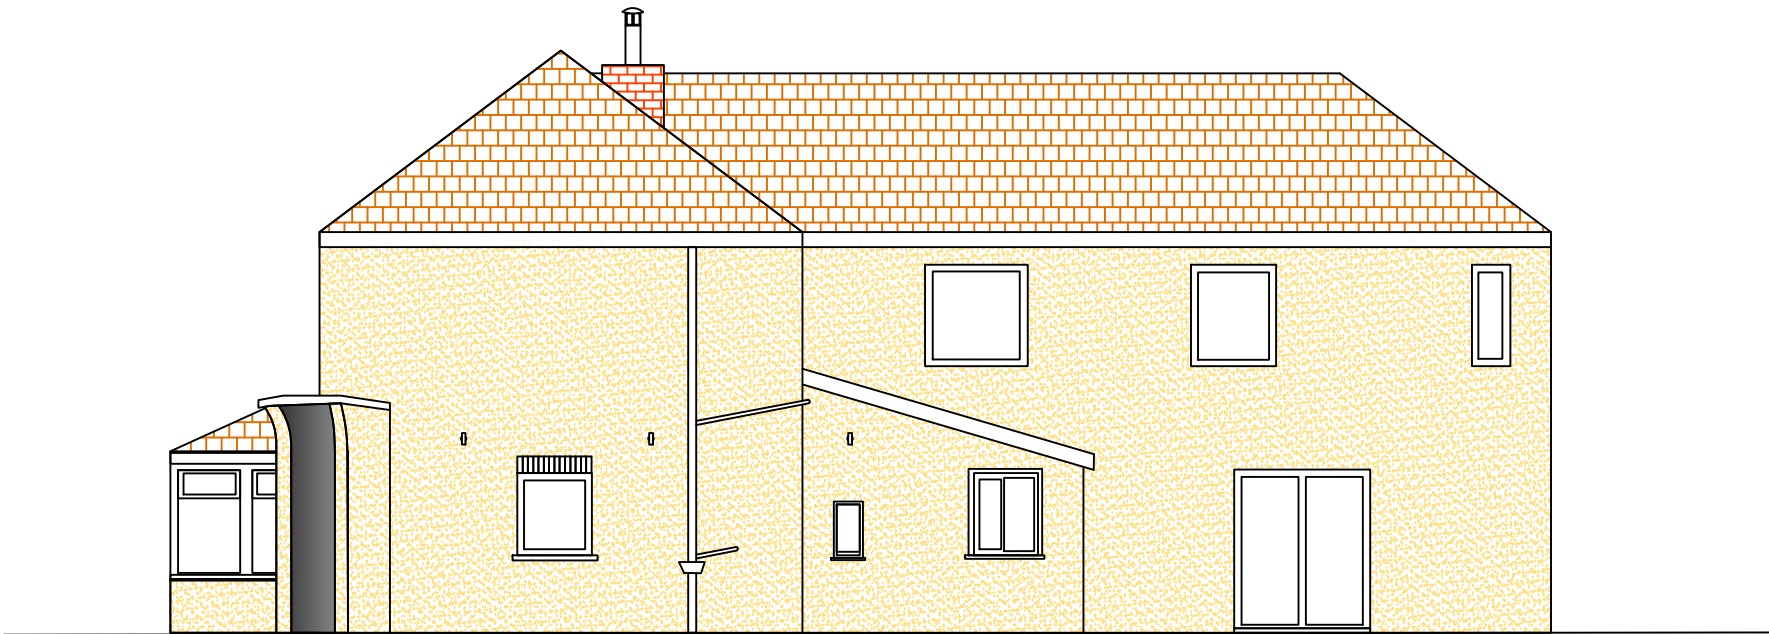


Proposed North East Elevation

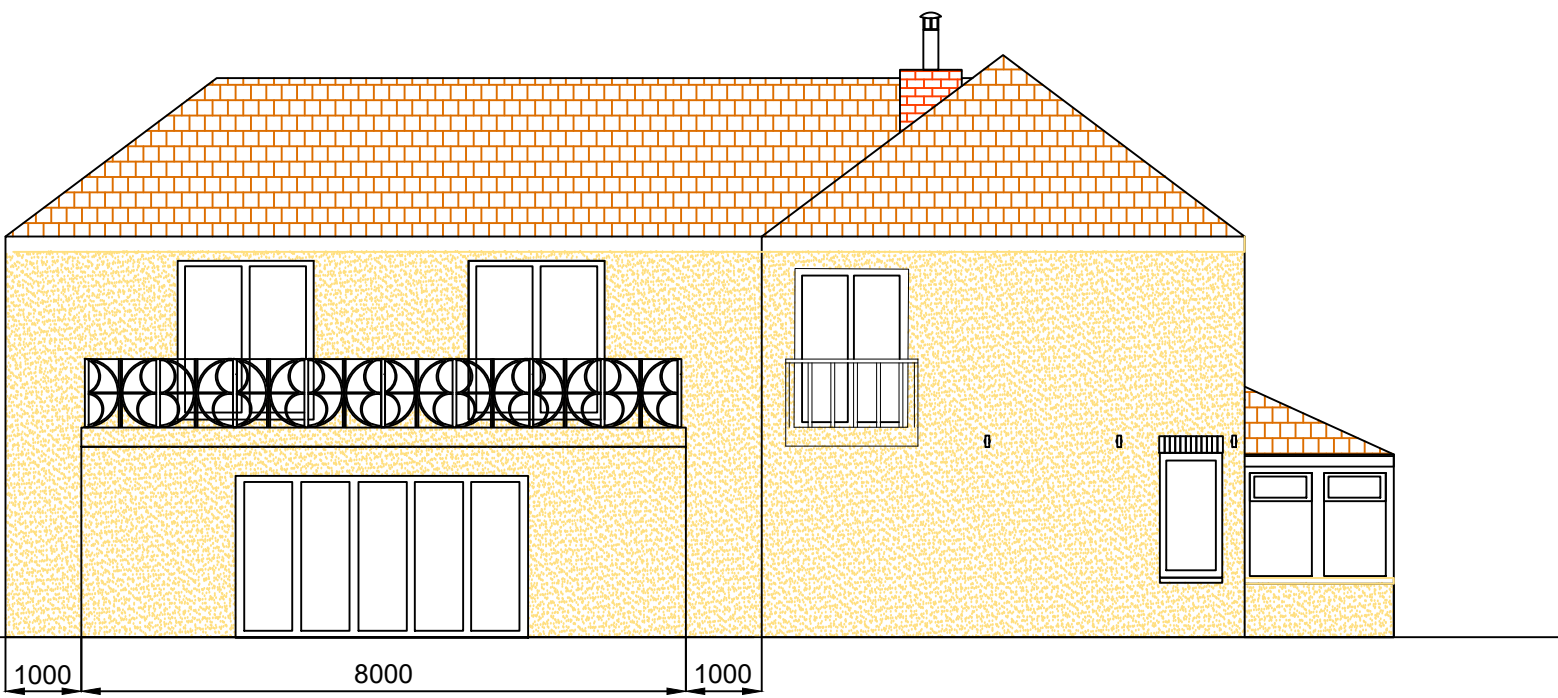


Proposed South West Elevation

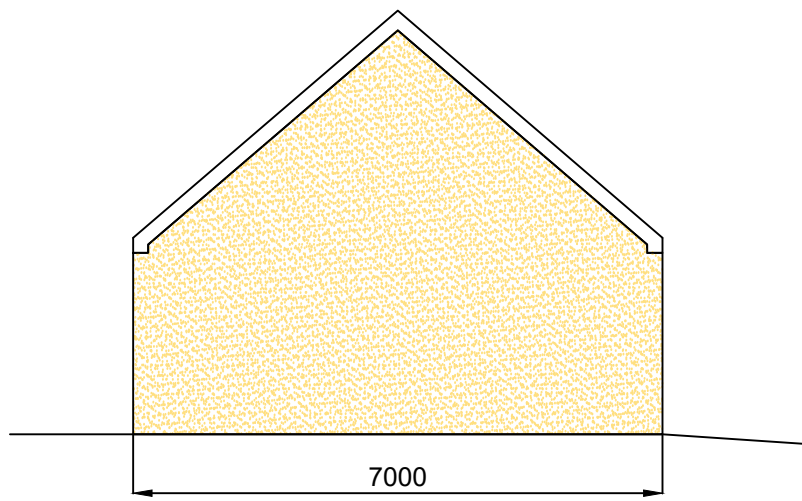


Proposed North Elevation

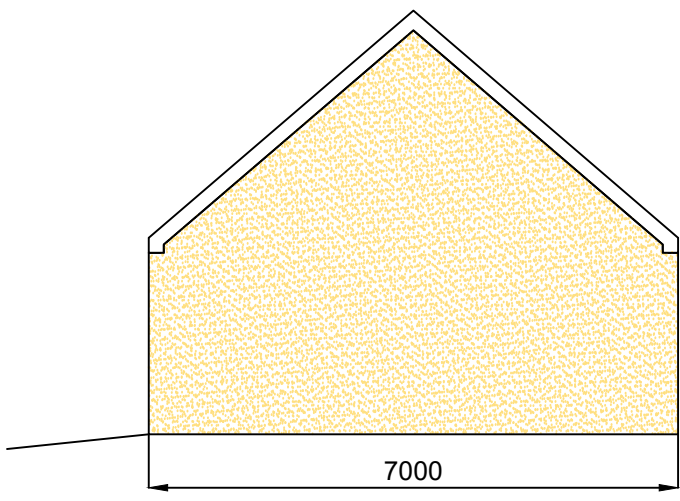

Proposed South Elevation

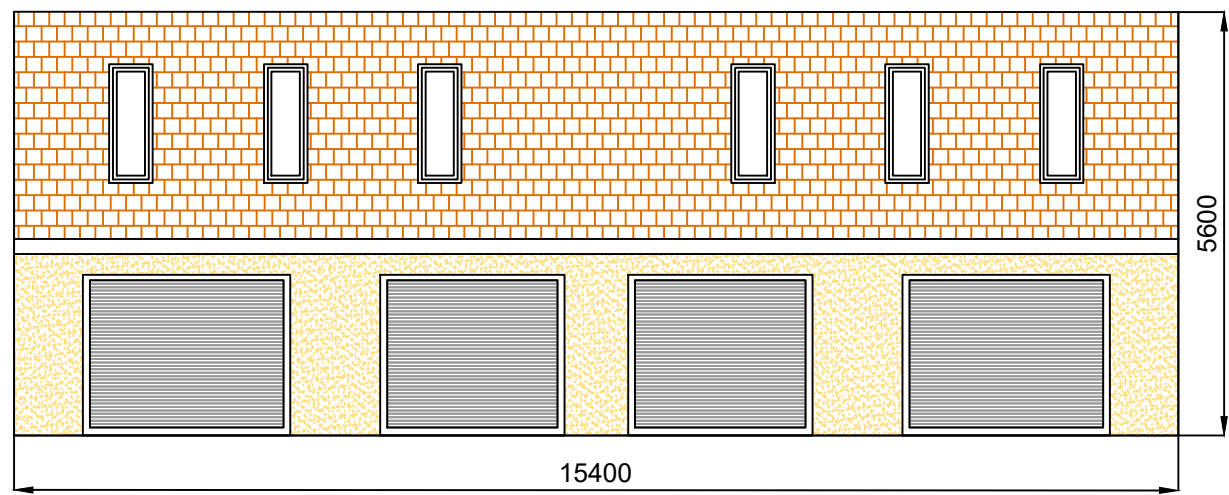

Proposed East Elevation

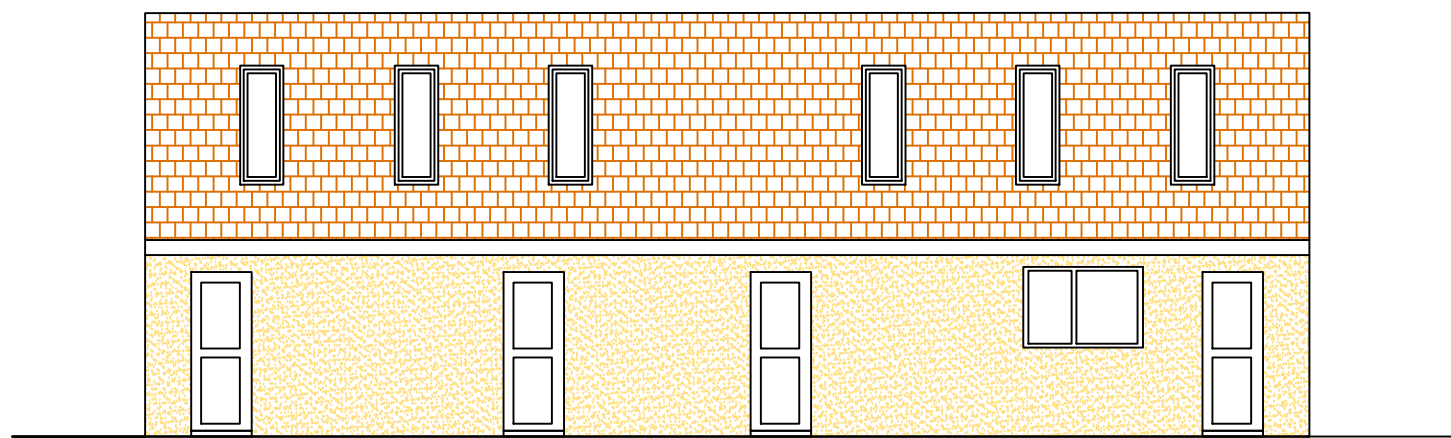

Proposed West Elevation

Rev.	By	Amendments	Date
B	SC	Annotation added	07/21

KT Civils and Planning
12 Stanley Street,
Cudworth,
Barnsley,
+ 44 7932963462

Client
**Mr Glen Shaw,
Hartgan House, Pinfold Lane,
Royston, Barnsley,
S71 4PQ.**

Project
**Double House Extension & Garage
with Annex.**

Drawing title
Planning Drawing.

Scale	Drawn	Checked	Date
1:100	SC	CS	28/05/2021
Drawing No.		Revision	File
KT/GS/PIN/SC2		A	