

[illegible]



--	--	--	--	--

A diagram showing three overlapping rectangles. The top rectangle is labeled 'data/3'. The bottom-left rectangle is labeled 'data/1'. The bottom-right rectangle is labeled 'data/2'. The rectangles overlap in a way that suggests a sequence or relationship between the data sets.

----	TOP OF BANK
----	BOTTOM OF BANK
----	WALL
----	CONCRETE
----	TRACK
----	BUILDING
----	ROAD CHANNEL
----	REDWOOD
----	THIN CANOPY
----	FENCE


Landmark Surveys
(UK) Ltd
149 ROSTON ROAD
CLAREMONT
SURREY
TEL 01226 786079
FAX 01226 786070
MIDVALE, ILL. 61801 607470

DLA ARCHITECTU


Search Park Way / Westside All Bedrooms
WATERFORD / WY 200X
Tel: 01324 558565 / Fax: 01324 558565
Email: info@wombwell.co.uk or lettings@wombwell.co.uk

**PEDDLE
WOMBWELL LANE RETAIL PARK
BRANISLEY**

1111

**TOPOGRAPHICAL SURVEY
SHEET 3 OF 4**

S/ALT _____ DATE _____
1:200 _____ 200/40 _____
INDIAN AY _____ BR YN WY _____
LANDMARK _____
DRAWING NO: _____ BR USION _____
2006/24/1503 _____

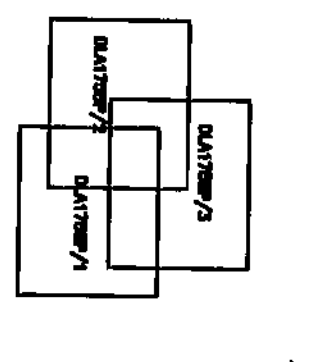

The diagram illustrates the spatial arrangement of the three-axis magnetometer. The X, Y, and Z magnetometers are positioned along their respective axes. A compass rose at the bottom indicates the orientation relative to North (N) and South (S).

Top of stream	----
Bottom of bank	----
Wall	----
Concrete	----
Thick	----
Building	----
Road channel	----
Hedge-row	----
Tree canopy	----
Fence	----

Details	Revisions
Details	

[illegible]



--	--	--	--	--	--

1	PRE PAYMENT
2	BRUSH TILLOM MARBLE
3	ELEMENTARY RESECTION COVER
4	CABLE TV
5	WATER STOP VALVE
6	DES WORTH POST/PYTHON
7	LIGHT
8	THARGE LIGHT
9	ROAD SIGN
10	TELEPHONE POLE
11	IRON BELL
12	IRON BELLY
13	IRON CULVERT
14	DRAINAGE MANHOLE
15	WASHBOT
16	DRIVE/PAVE MOUNT LABEL
17	DRIVE/PAVE MOUNT LABEL
18	DRIVE/PAVE MOUNT LABEL
19	TOP OF BANK
20	NOTION OF BANK
21	WALL
22	CONCRETE
23	MOCK
24	BUILDING
25	ROAD CHANNEL
26	HERDSMAN
27	TIME COUNTRY
28	TRAVE

[illegible]



DLA ARCHITECTURE

3000 Peachtree Corners Way, Westborough 41
 Business Park
 Westborough, MA 01581
 Tel: 508-734-8855 Fax: 508-734-8856
 Email: info@dlarch.com

PROJECT NO.

00000000

DATE

01/01/00

PROJECT NAME

WOMANITY L LANE RETAIL PARK

BARRETT

BARRETT

TYPE

0000

TOPOGRAPHICAL SURVEY

SHEET 1 OF 4

SCALE

1"=30'

DATE

01/01/00

DRAWN BY

LAUNDRAK

CHECKED BY

LAUNDRAK

DATE

01/01/00

BY

LAUNDRAK

DATE

01/01/00

BY


LAUNDRAK

DATE


01/01/00

BY


LAUNDRAK

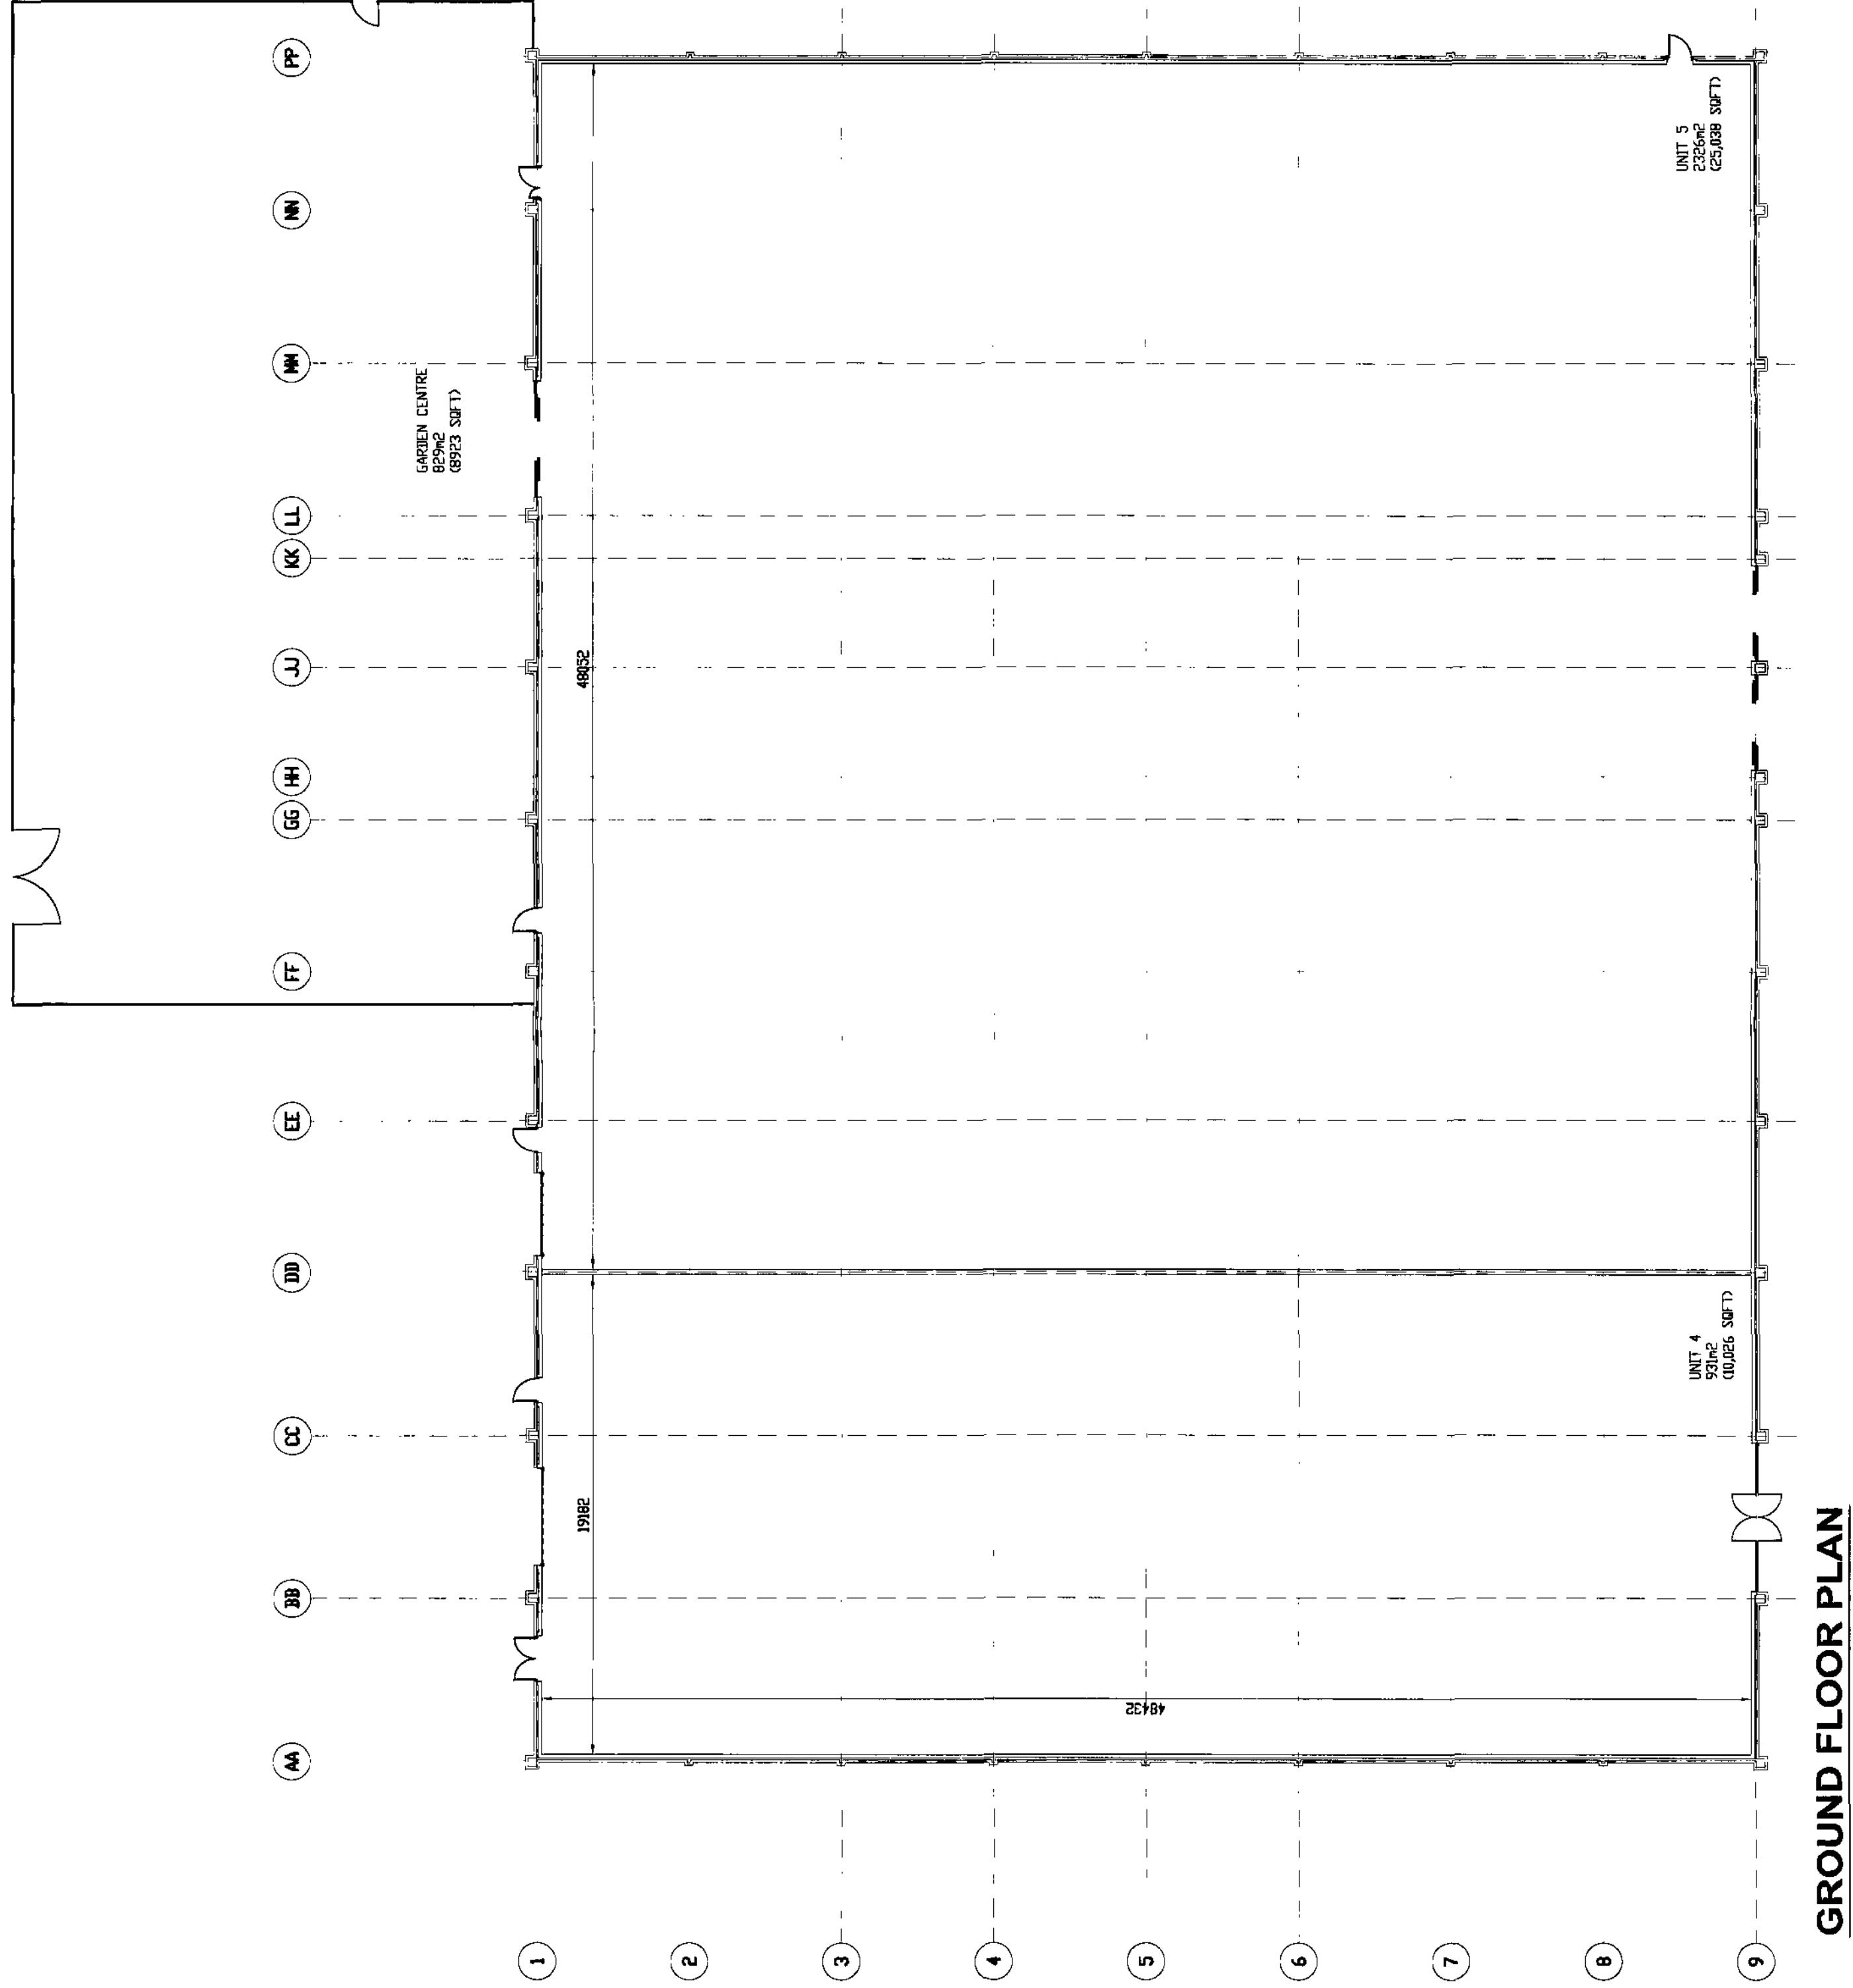


GROUND FLOOR PLAN

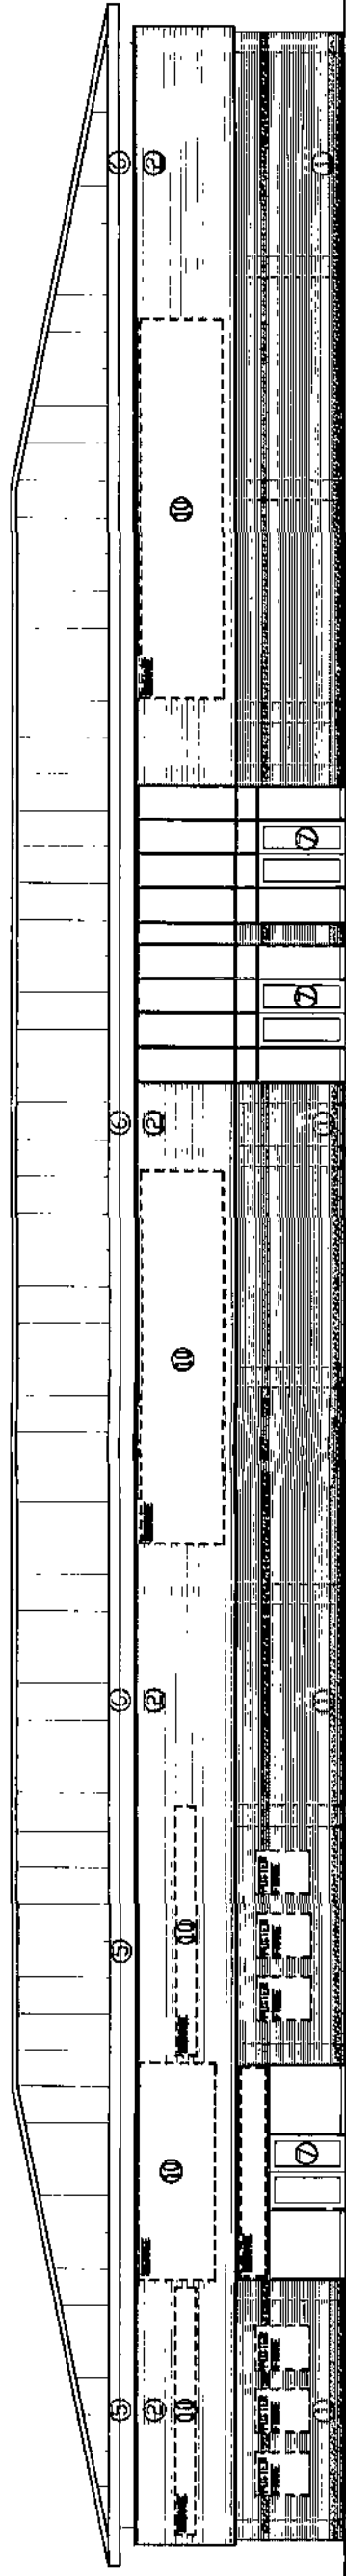


FRONT ELEVATION

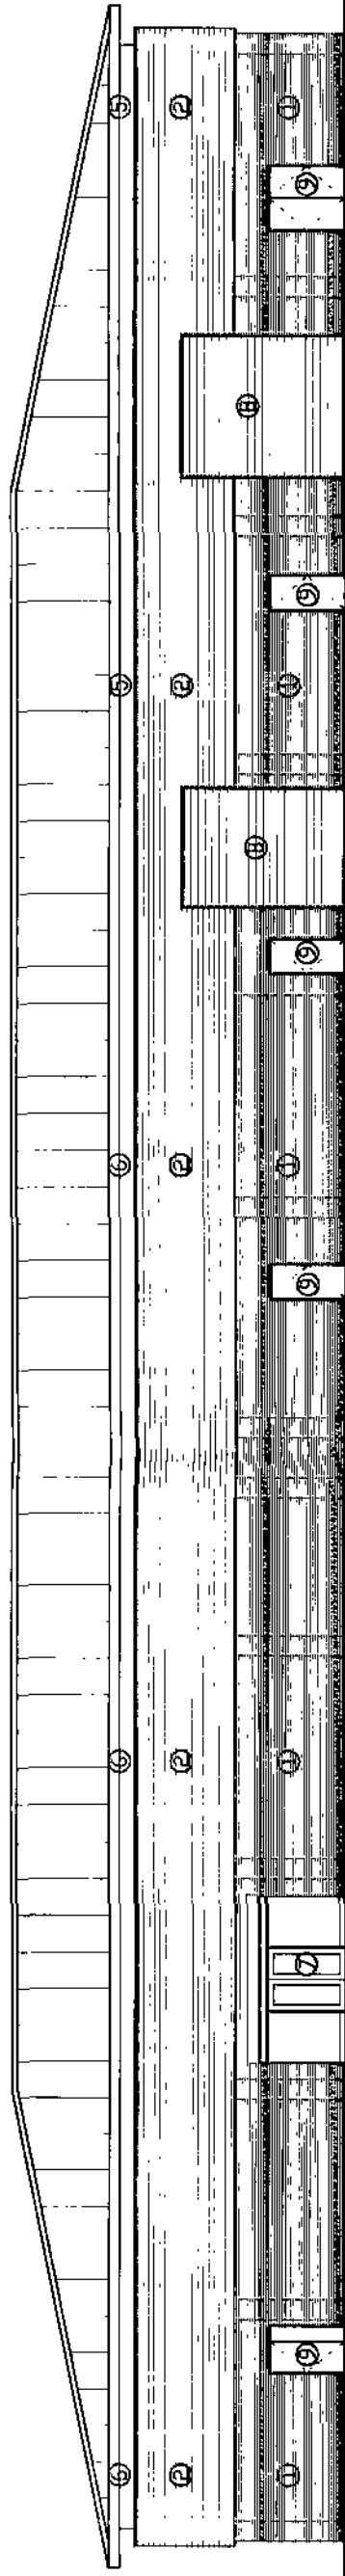

REAR ELEVATION

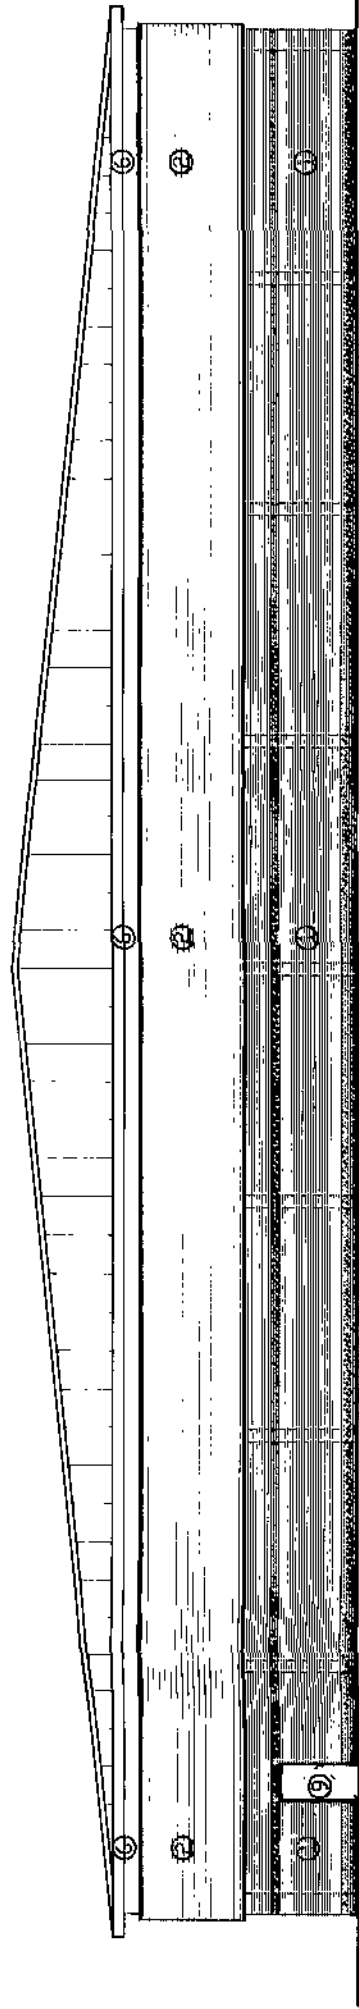

SIDE ELEVATION

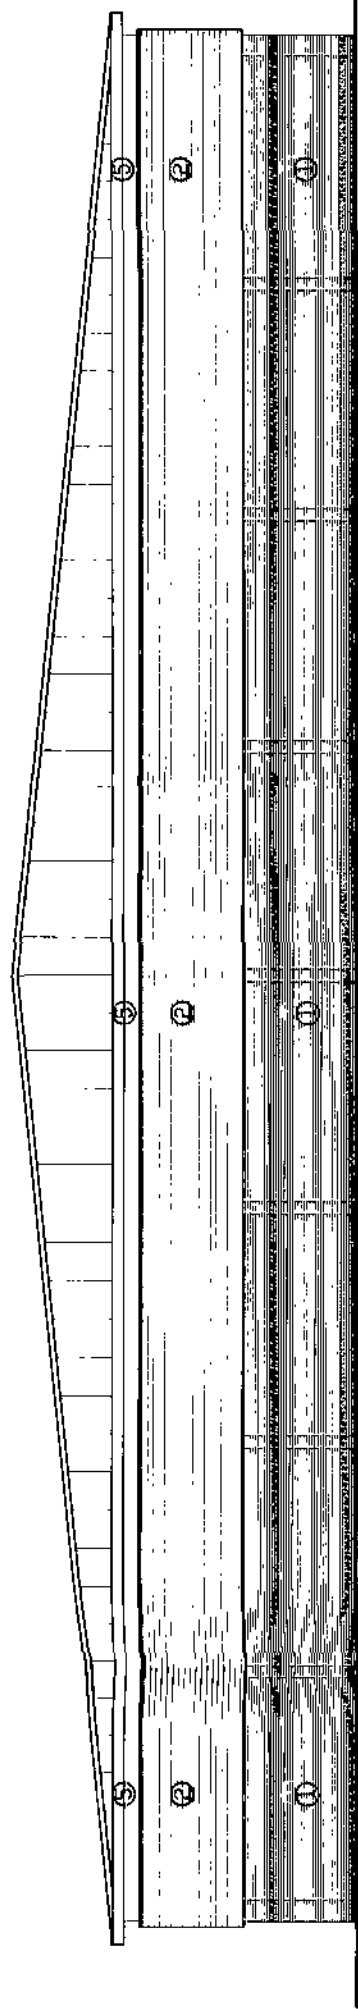

SIDE ELEVATION

- EXTERNAL MATERIALS KEY
1. FACING BRICKWORK WITH SILVER COURSE AT HEAD
 2. HORIZONTAL PROFILED DRAINING SILVER
 3. GUTTER/ASIA PANEL/ROOF - SILVER
 4. GUTTER/ASIA PANEL/ROOF - GREEN
 5. GUTTER/ASIA PANEL/ROOF - BLUE
 6. GUTTER/ASIA PANEL/ROOF - BLUE
 7. PPC ALUMINIUM CURTAIN WALL SUPPORT
 8. PAINTED EXTERNAL STEEL JOISTS
 9. PAINTED EXTERNAL STEEL JOISTS
 10. EXISTING WALL MOUNTED TENANT SIGNAGE

For Planning



South Park Way, 1 Wakefield 41 Business Park
Wakefield WF1 2BN
Tel: 01924 888555 | Fax: 01924 888555
Email: info@dja-architecture.co.uk | www.dja-architecture.co.uk

PROJECT
WOMBWELL LANE RETAIL PARK
BARNESLEY

TITLE
UNITS 4 & 5
EXISTING PLANS & ELEVATIONS

SCALE
1:200

DATE
16/04/09

DRAWN BY
DDO

REVIEWED
APH

DRAWING NO
2006-247/202


REVISION
B

DWG PATH
1:\WORKBOOK\37101\Barnesley\Drawings\02


ORIGINAL PAPER SIZE
A1

REVISIONS
A 27/04/09 DDG APH
UNIT 1 LOOR AREAS REVISED
UNIT 2 LOOR AREAS REVISED
UNIT 3 LOOR AREAS REVISED
UNIT 4 LOOR AREAS REVISED
UNIT 5 LOOR AREAS REVISED


All dimensions to be confirmed by site survey

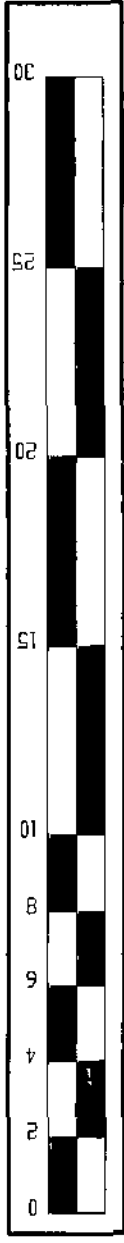


REVISIONS			
A	27/04/09	DDD	APH
UNIT FLOOR AREAS REVISED			
INDICATIVE MEZZANINE ADDED TO UNIT 1			
B	28/04/09	DDD	APH
UNIT FLOOR AREAS FURTHER REVISED			

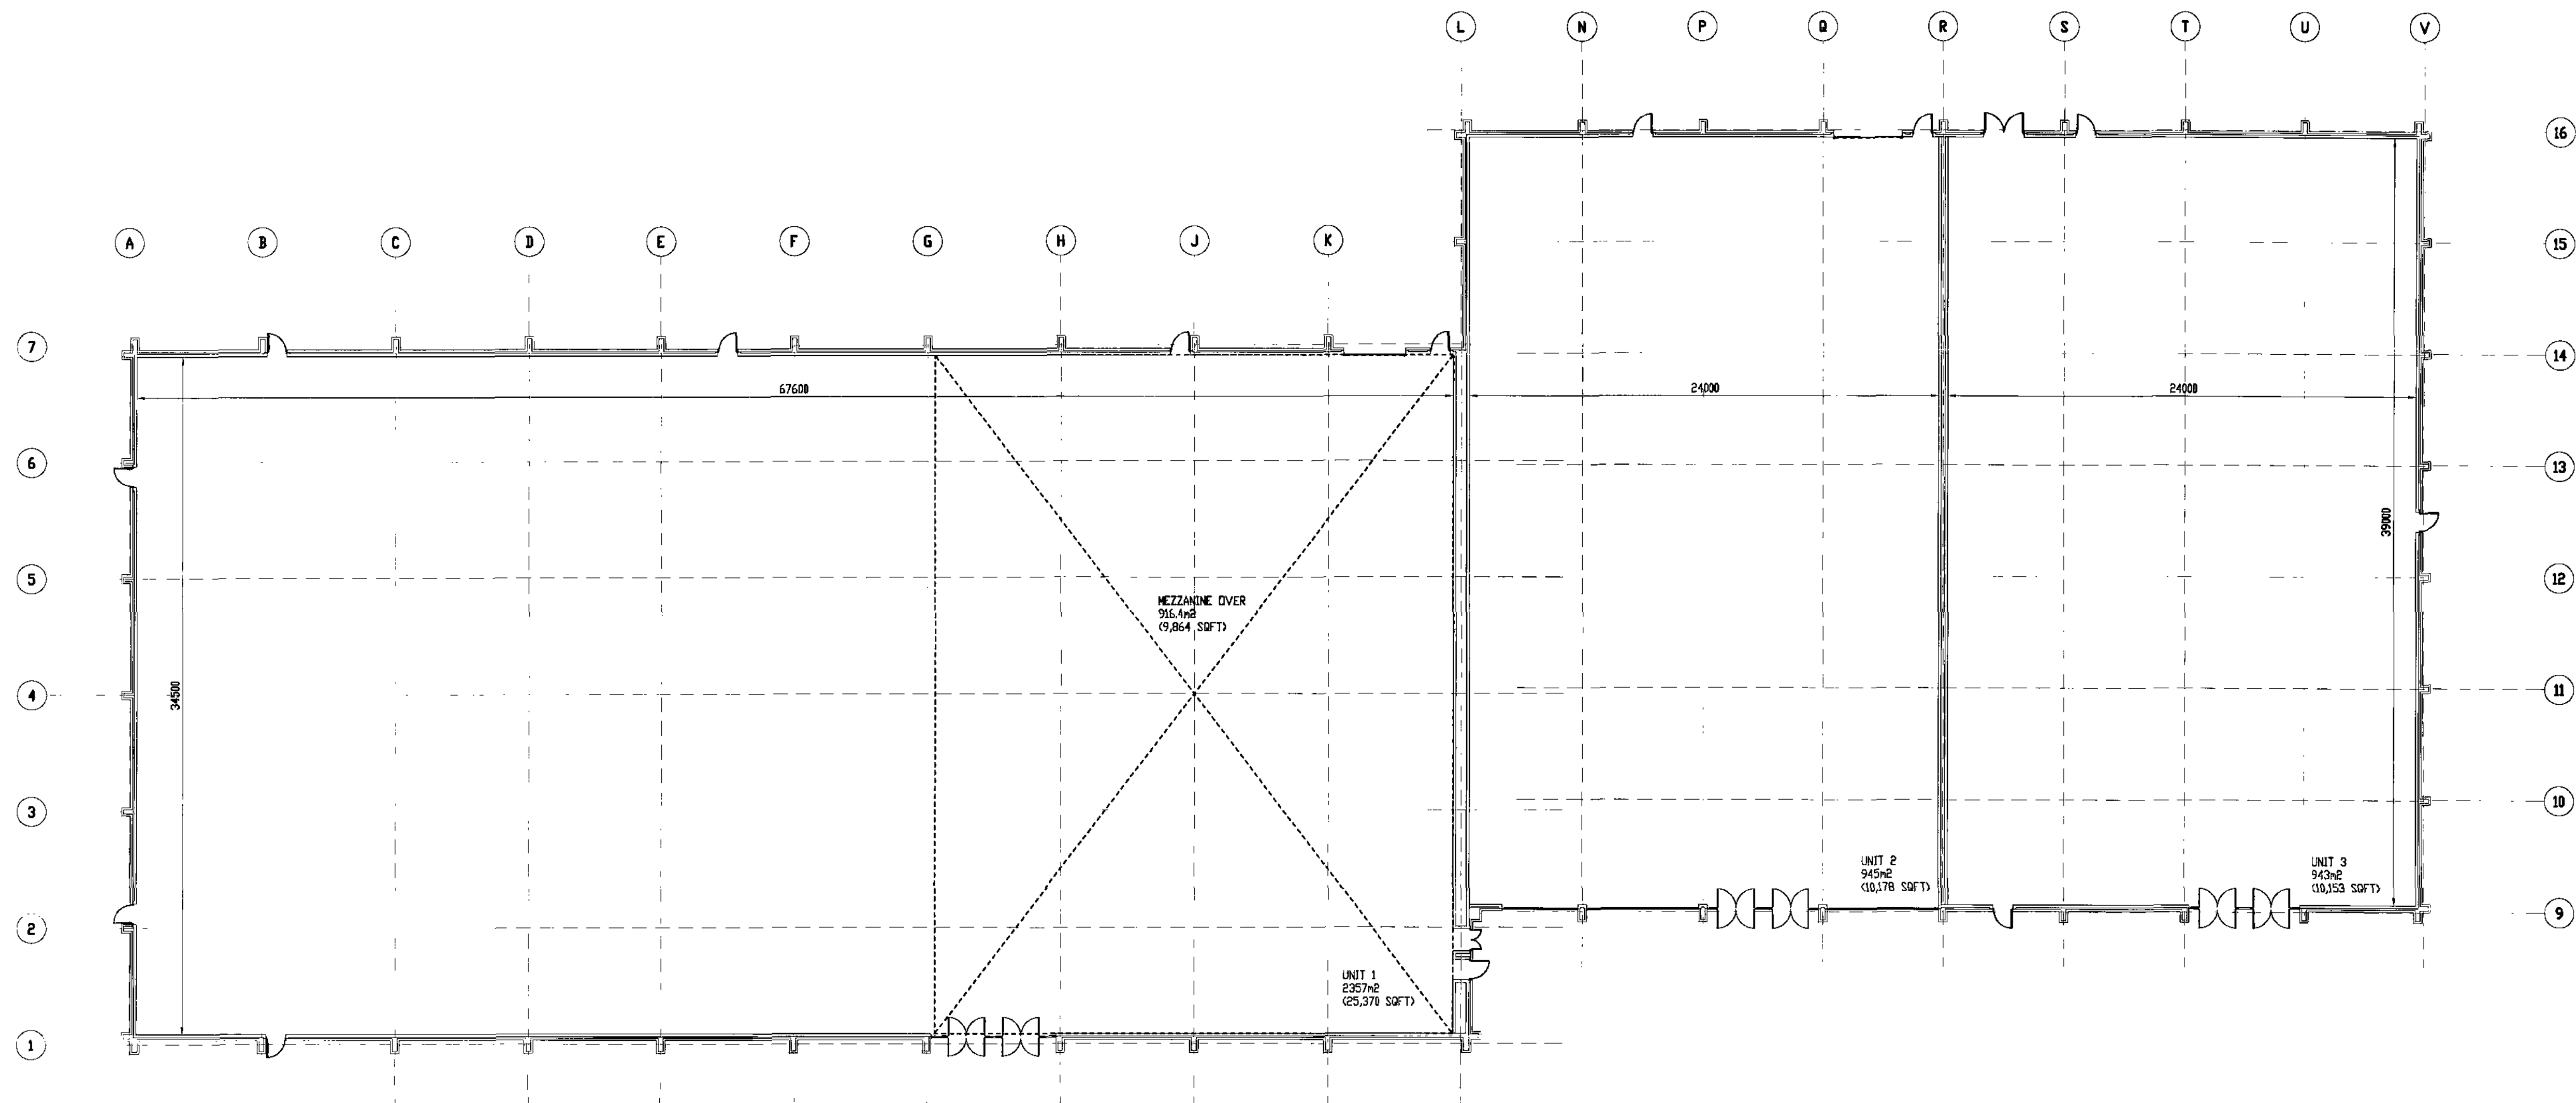


GROUND FLOOR PLAN

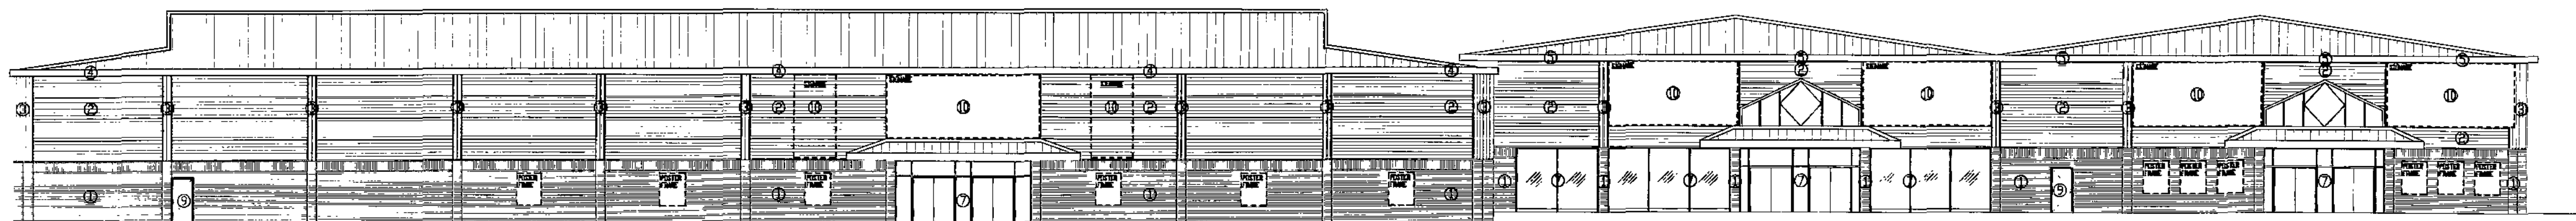


FRONT ELEVATION

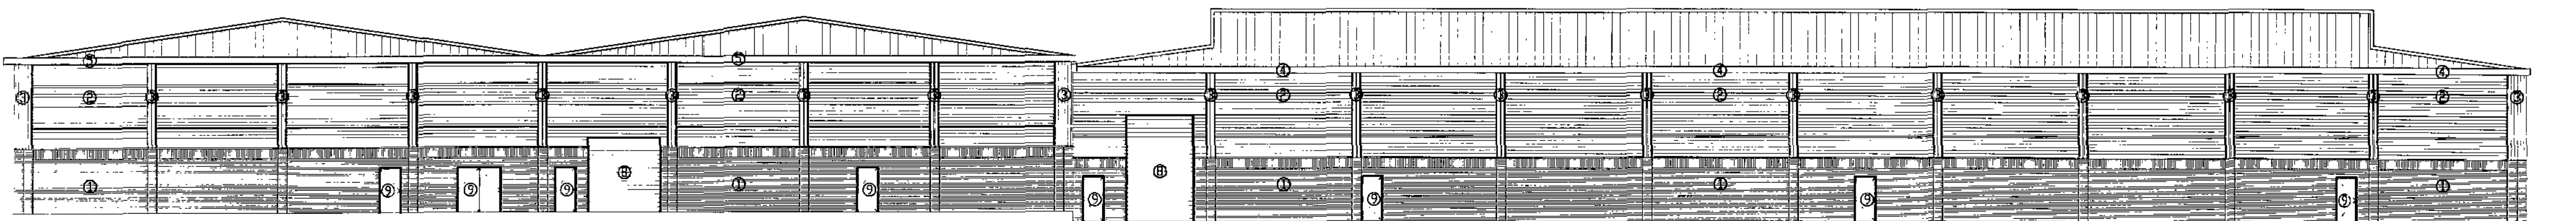

REAR ELEVATION

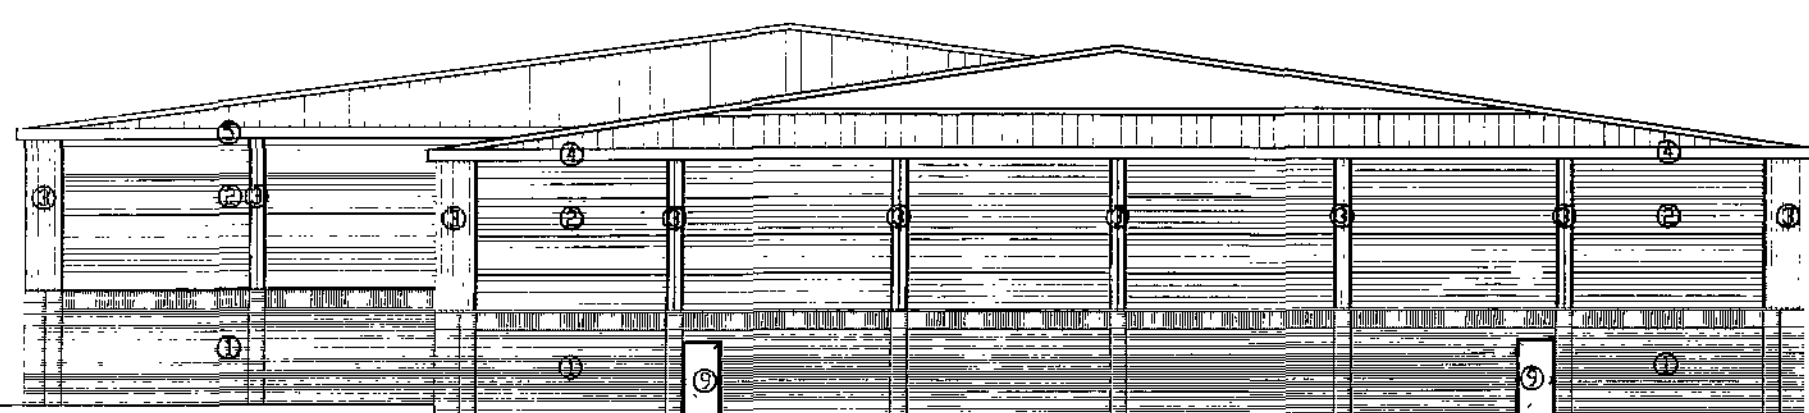

SIDE ELEVATIONS

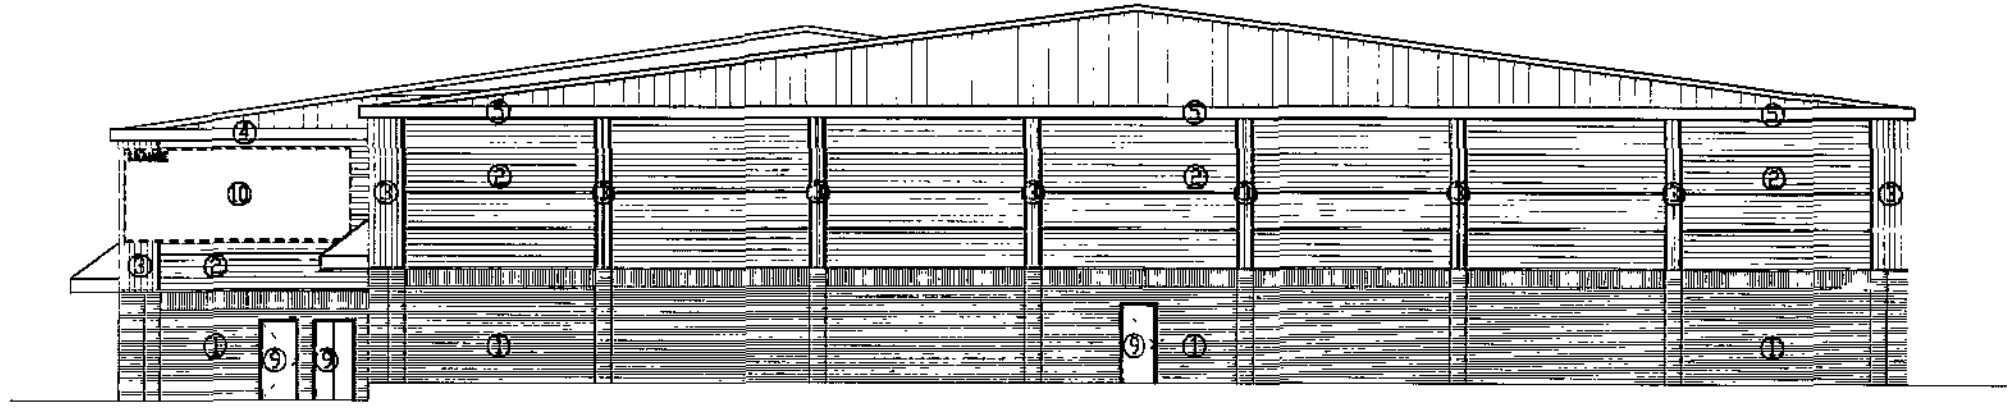

EXTERNAL MATERIALS KEY:	
1.	FACING BRICKWORK WITH SOLDIER COURSE AT HEAD
2.	HORIZONTAL PROFILED CLADDING - SILVER
3.	VERTICAL PROFILED CLADDING - SILVER
4.	GUTTER/FASCIA PANEL/TRIMS - GREEN
5.	GUTTER/FASCIA PANEL/TRIMS - RED
6.	GUTTER/FASCIA PANEL/TRIMS - BLUE
7.	PPG ALUMINIUM CURTAIN WALL SHOPFRONT
8.	PAINTED EXTERNAL ROLLERSHUTTER DOORS
9.	PAINTED EXTERNAL STEEL DOORSETS
10.	EXISTING WALL MOUNTED TENANT SIGNAGE

For Planning



South Park Way - Wakefield 41 Business Park
WAKEFIELD | WF2 0XJ
Tel : 01924 858585 | Fax : 01924 858555
Email : info@dlarchitectures.co.uk | www.dlaarchitecture.co.uk

PROJECT
WOMBWELL LANE RETAIL PARK
BARNSELY

TITLE
UNITS 1, 2 & 3
EXISTING PLANS & ELEVATIONS


SCALE
1:200
DATE
16/04/09


DRAWN BY
DDD
REVISION
APH

DRAWING NO.
2006-247/201
REVISION
B


DWG PATH
1:\2006\2006-247\DLA\Arch\Drawings\01
ORIGINAL PAPER SIZE
A1

All dimensions to be confirmed by site survey

 

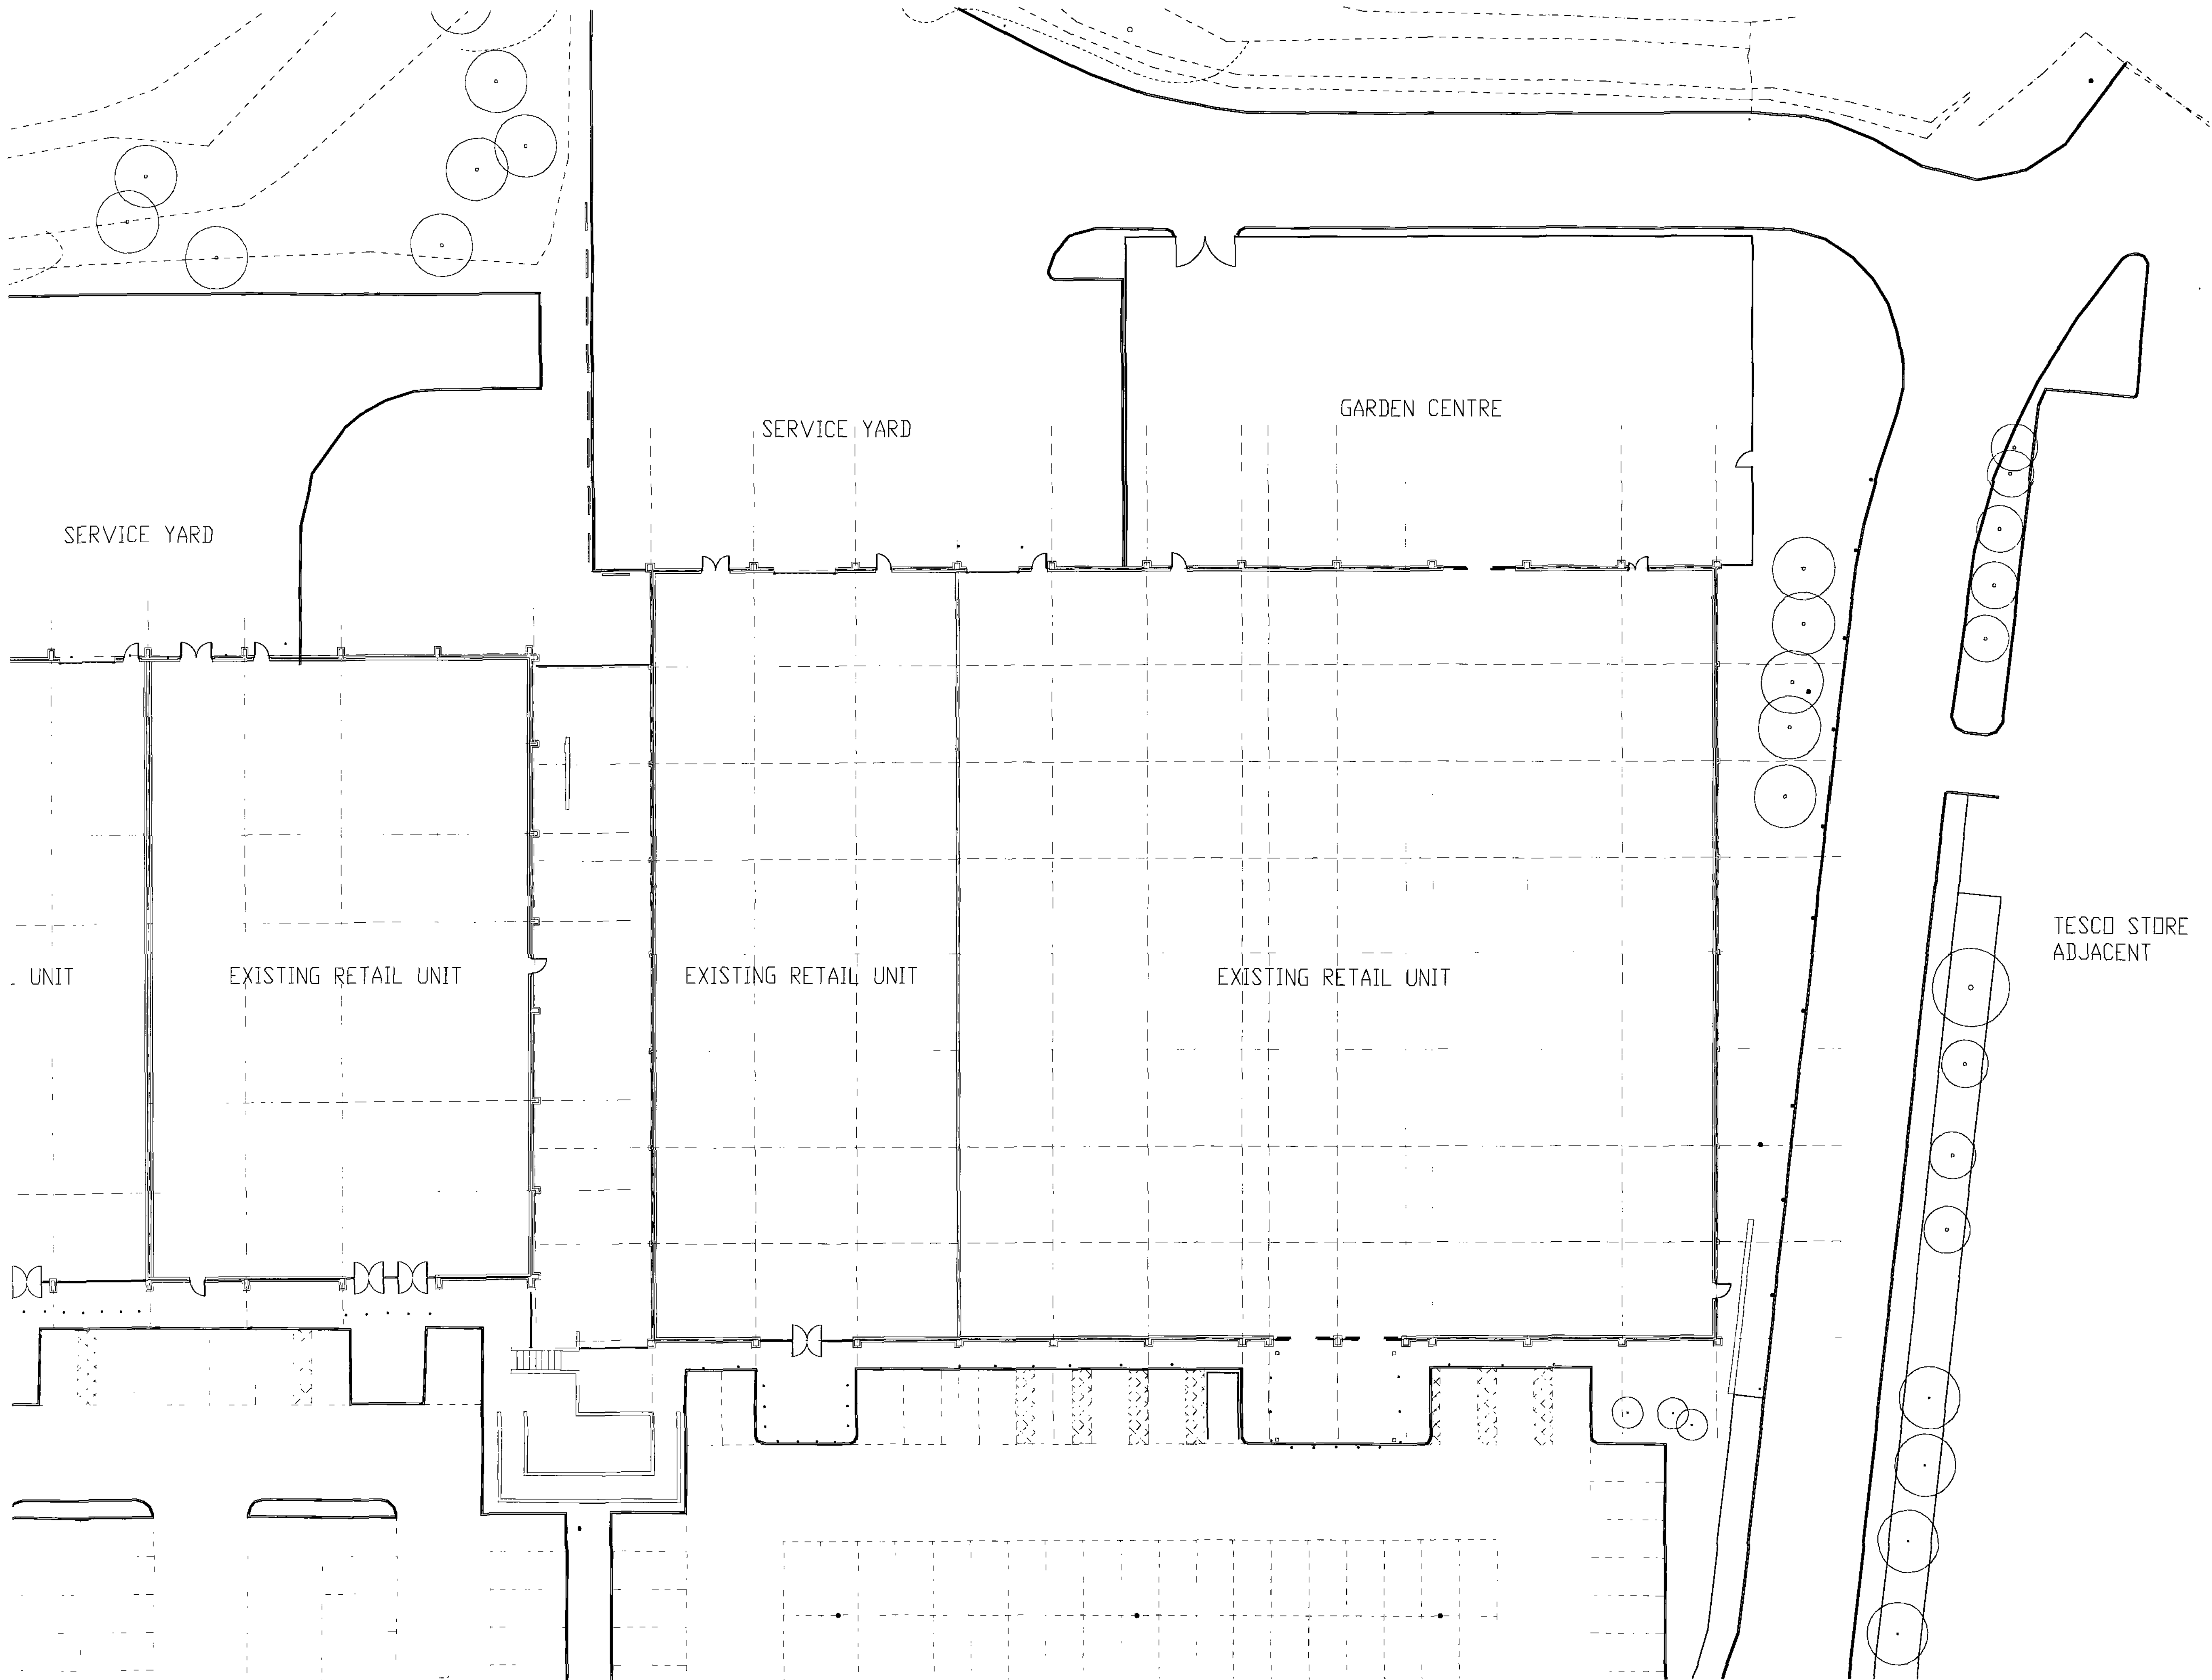

All dimensions to be confirmed by site survey

 

For Planning



South Park Way Wakefield 41 Business Park
WAKEFIELD WF2 0XJ
Tel : 01924 858585 Fax : 01924 858555
Email : info@dlarchitecture.co.uk www.dla-architecture.co.uk

PROJECT
WOMBWELL LANE RETAIL PARK
BARNSELY

TITLE
UNITS 4 & 5
SITE LOCATION PLAN


SCALE DATE
1:200 17/04/09

DRAWN BY REVIEWED
DDD APH


DRAWING NO. RLVISION
2006-247/103

DWG PATH

T:\2006\2006_247\DLA\Autocad\Drawings\103
ORIGINAL PAPER S:21 A*

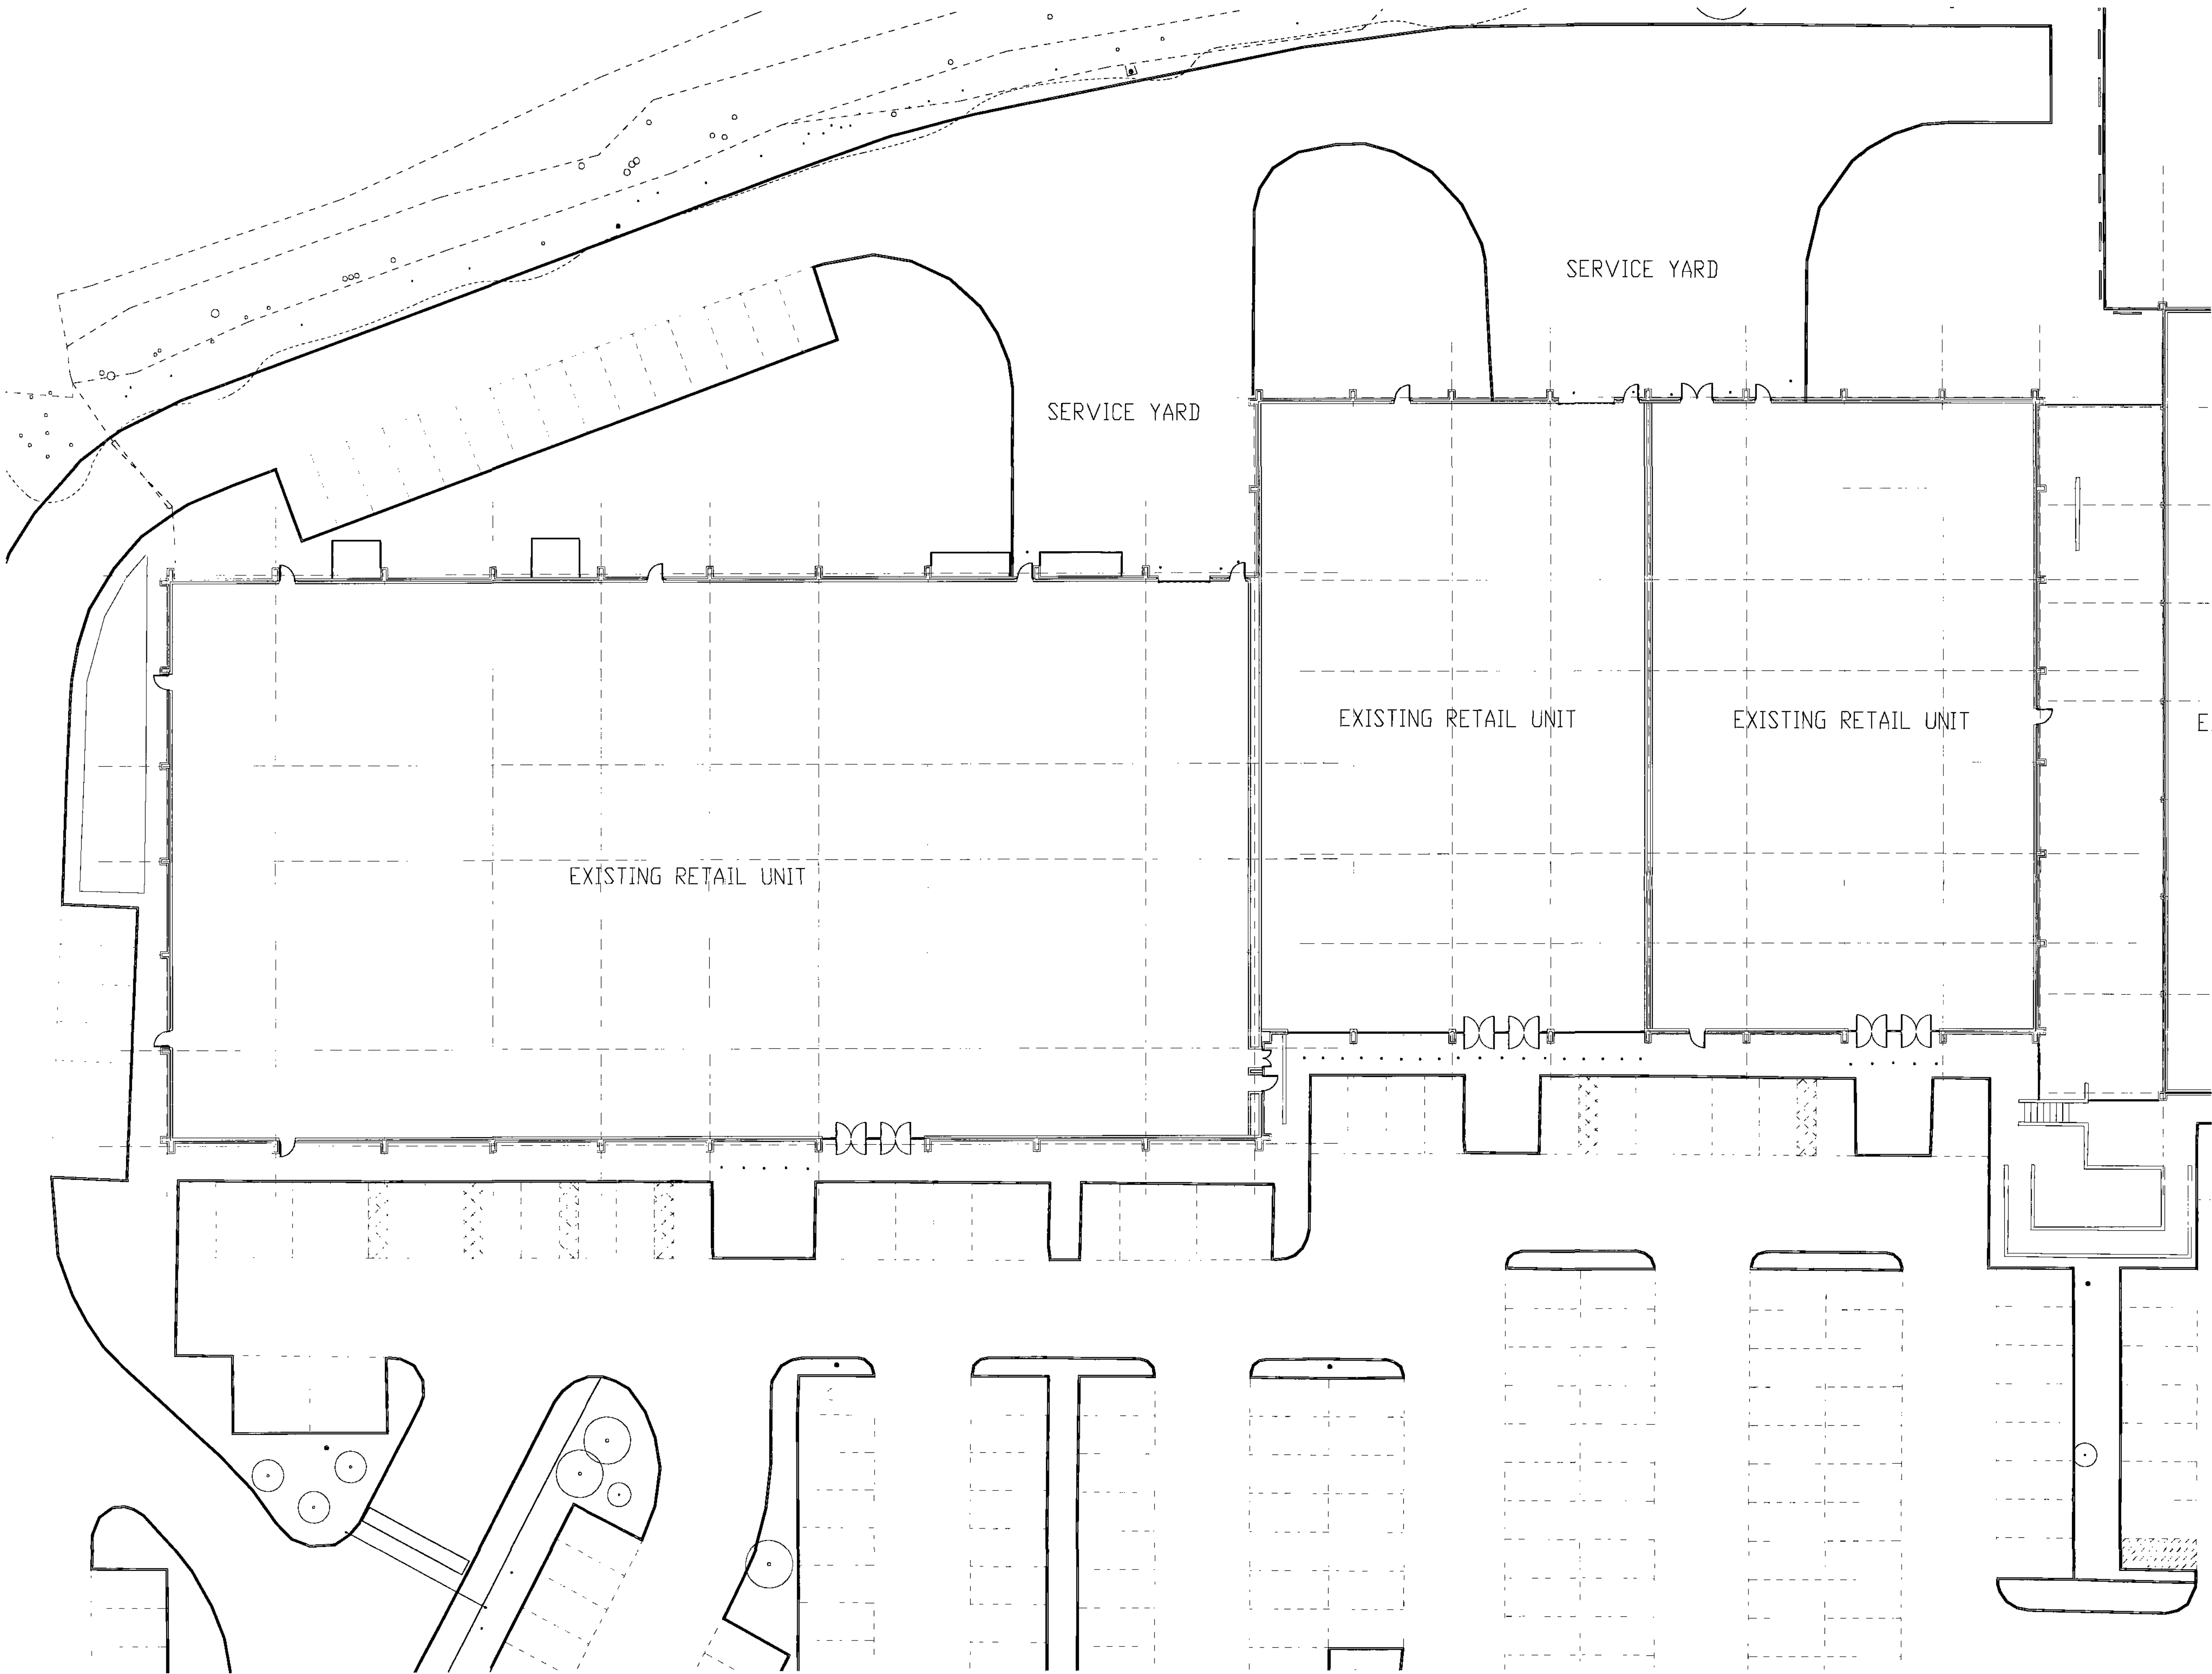

All dimensions to be confirmed by site survey

 

For Planning



South Park Way | Wakefield 41 Business Park
WAKEFIELD | WF2 0XJ
Tel : 01924 858585 | Fax : 01924 858555
Email : info@dlarchitecture.co.uk | www.dlaarchitecture.co.uk

PROJECT
WOMBWELL LANE RETAIL PARK
BARNSELY

TITLE
UNITS 1, 2, & 3
SITE LOCATION PLAN

SCALE DATE

1:200 17/04/09

DRAWN BY RL VII WL D

DDD APH



DRAWING NO REVISION

2006-247/102 -

DWG PATH

T:\006\2006-247\DLA\Arch\DWG\102

ORIGINAL PAPER SIZE A*

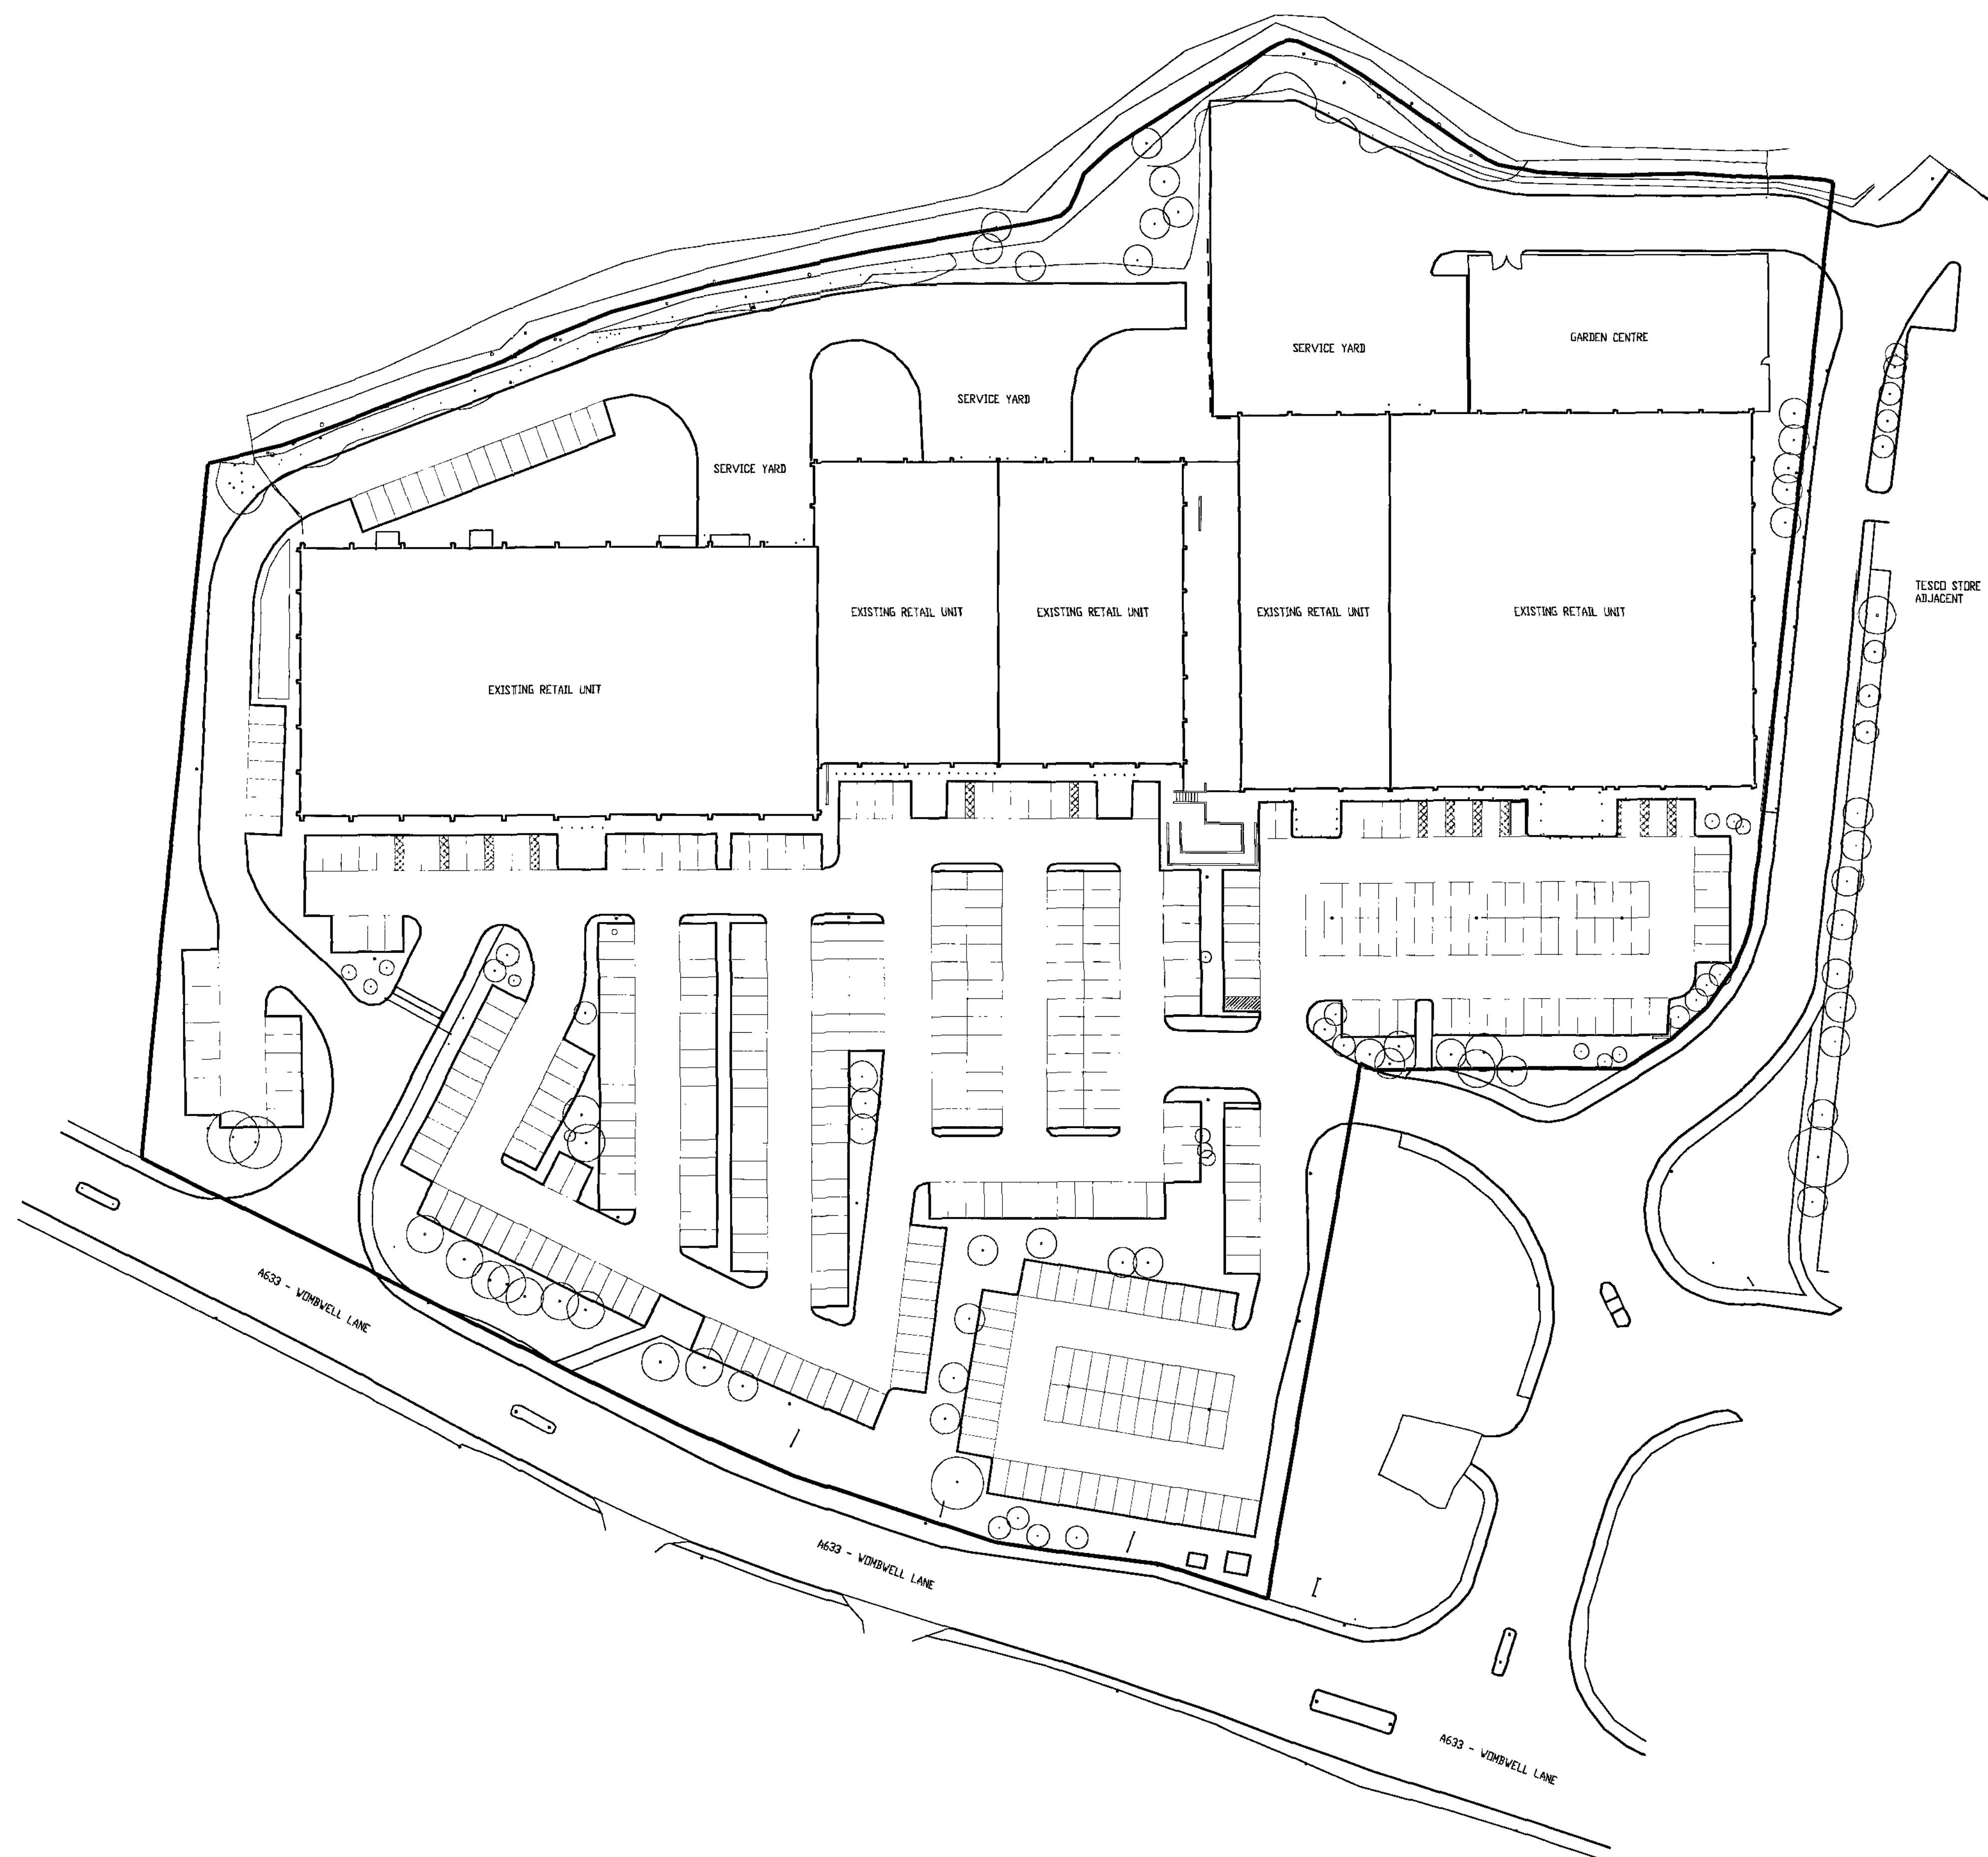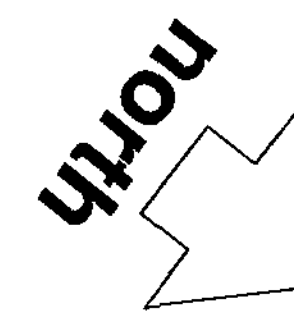

CAR PARKING
STANDARD - 395
DISABLED - 20
TOTAL - 415

TESCO STORE
ADJACENT

For Planning



South Park Way Wakefield 41 Business Park
WAKEFIELD | WF2 0XJ
Tel : 01924 858585 | Fax : 01924 858555
Email : info@dlarchitecture.co.uk | www.dlaarchitecture.co.uk

PROJECT
WOMBWELL LANE RETAIL PARK
BARNSELY

TITLE
SITE LOCATION PLAN

SCALE 1:500 DATE 17/04/09

DRAWN BY DDD REVIEWED APH

DRAWING NO 2006-247/101 REVISION -

DWG PATH

T:\2006\2006-247\DLA\Autocad\Drawn\101
ORIGINAL PAPER SIZE A1

