



Drawing No.	Rev No.
MMM002 -003	A

DO NOT SCALE: Contractor to check all dimensions and report any omissions or errors


NOTES

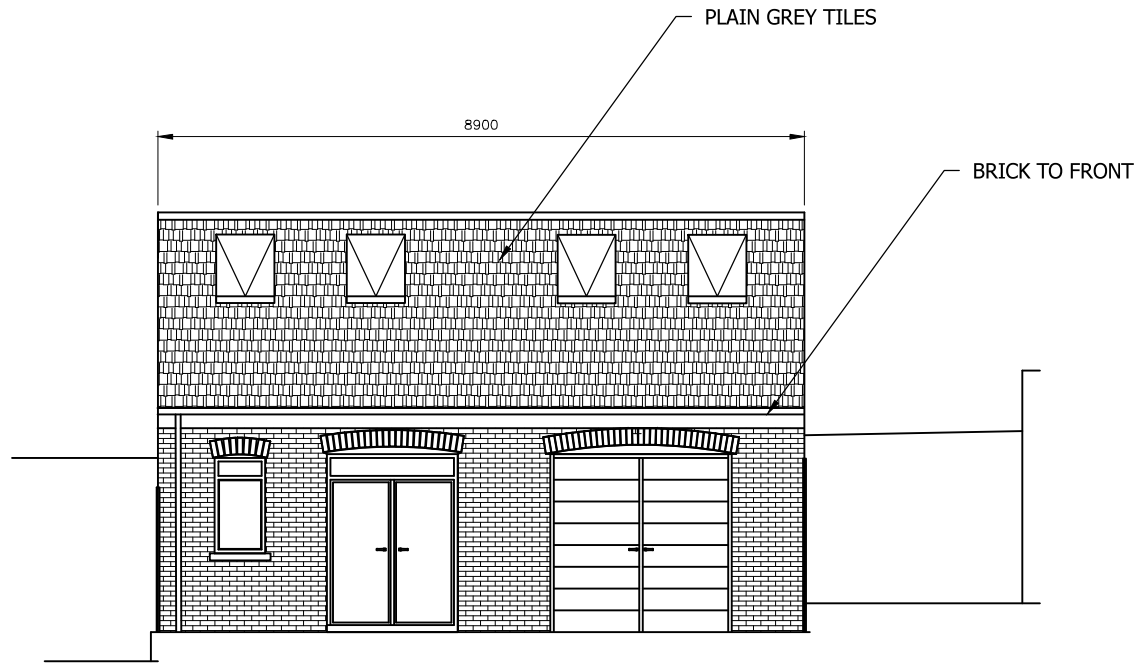


PROPOSED FRONT ELEVATION
SCALE 1:100 AT A3

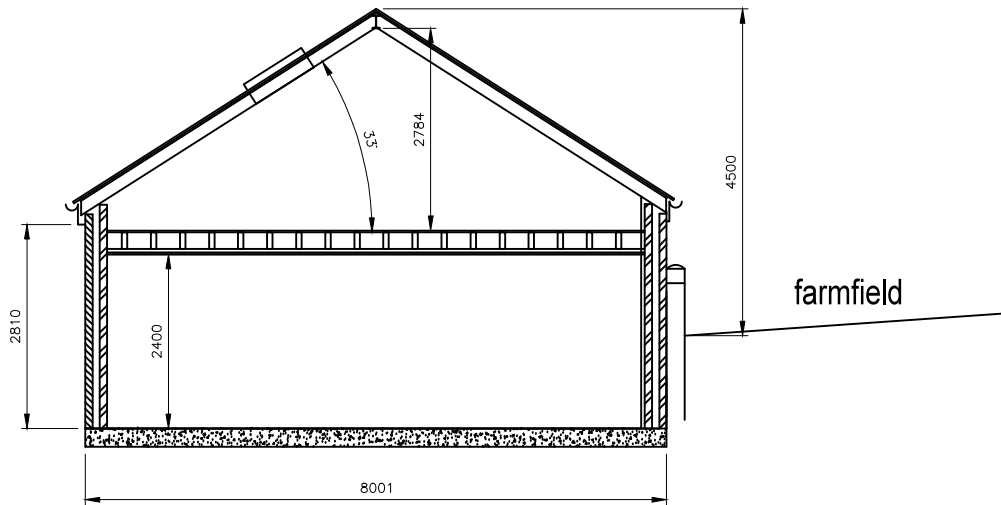

SECTION B - B
SCALE 1:100 AT A3

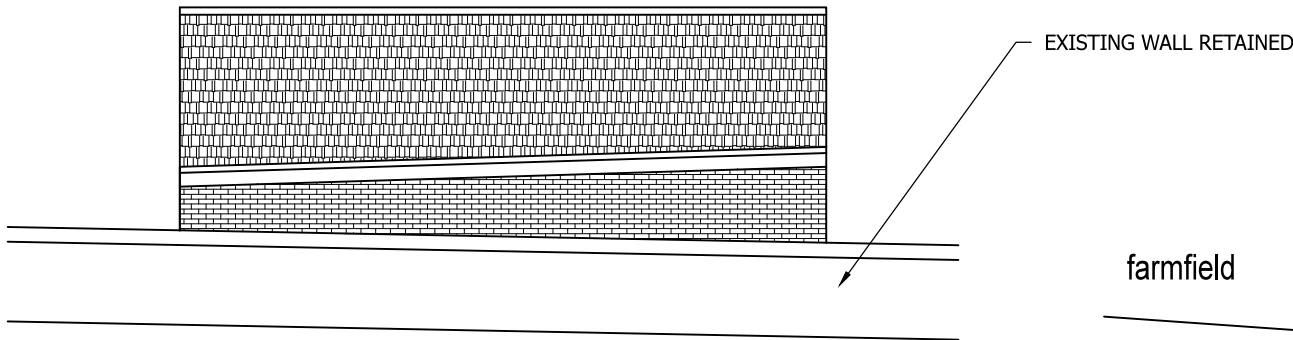

PROPOSED REAR ELEVATION
SCALE 1:100 AT A3

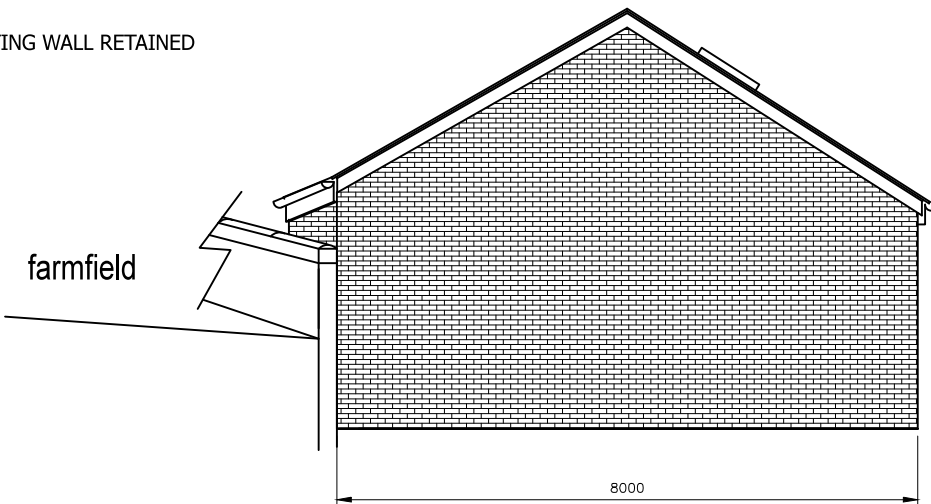

PROPOSED END ELEVATION
SCALE 1:100 AT A3

A	Garage heigh reduced	JRB			13/10/21
Rev	Description	By	Chk	App	Date

JRB DESIGNS Ltd
1 Saville Road
Cudworth
Barnsley
S72 8LT
Tel: 01226 383542
Fax: 01226 380078
Mob: 07970 541192
Email: john@jrbdesigns.co.uk

This drawing is copyright. © jrbdesigns Ltd.

Client

MR. M MATZE

Drawing Title

PROPOSED ELEVATIONS

Address

21 MOUNT VERNON CRESCENT
BARNSELY
S70 4DU

Project Title:

PROPOSED DRTACHED GARAGE
AND GARDEN WALL

Purpose of Issue:

PLANNING

Drawing Status

FIRST ISSUE

Scale at A3 AS SHOWN	Drawn By JRB	Date 06/05/2021
Checked By	Date 06/05/2021	Approved By Date 06/05/2021
Project No. MMM002	Drawing No. 003	Revision A

APPROVAL ☒ INFORMATION ☐ TENDER ☐ CONTRACT ☐ CONSTRUCTION ☐