



SOUTHEAST ELEVATION

Driveway levels shown
dashed in foreground

MATERIALS KEY

1. Natural stone - final sample to be approved
2. Dry stone wall
3. Standing seam cladding to dormer window surrounds and eaves level detailing, colour dark grey
4. Timber framework to projecting bays and perimeter of upper terrace
5. Glazed screen set within timber framework. Horizontal format timber cladding adjacent to main entrance door.
6. Through-colour render, colour TBC
7. Natural slate to pitched roofs.
8. Glazed screen set within minimal framework

Windows:
Clear double glazed units in slimline frames to approval of sample, colour dark grey. Sliding doors to match.

Natural sawn stone window surrounds in areas of stonework


Velux type rooflights, with colour coated aluminium frames, colour dark grey.

Entrance Doors:
Hardwood framed doors with external timber boarding, colour natural. Clear glazed sidelight and vision panel.

Garage Doors
Planked effect doors, colour TBC

Boundaries:
All stone boundary walls to remain as existing.

Rainwater goods:
Gutters and downpipes in colour coated metal, colour black.

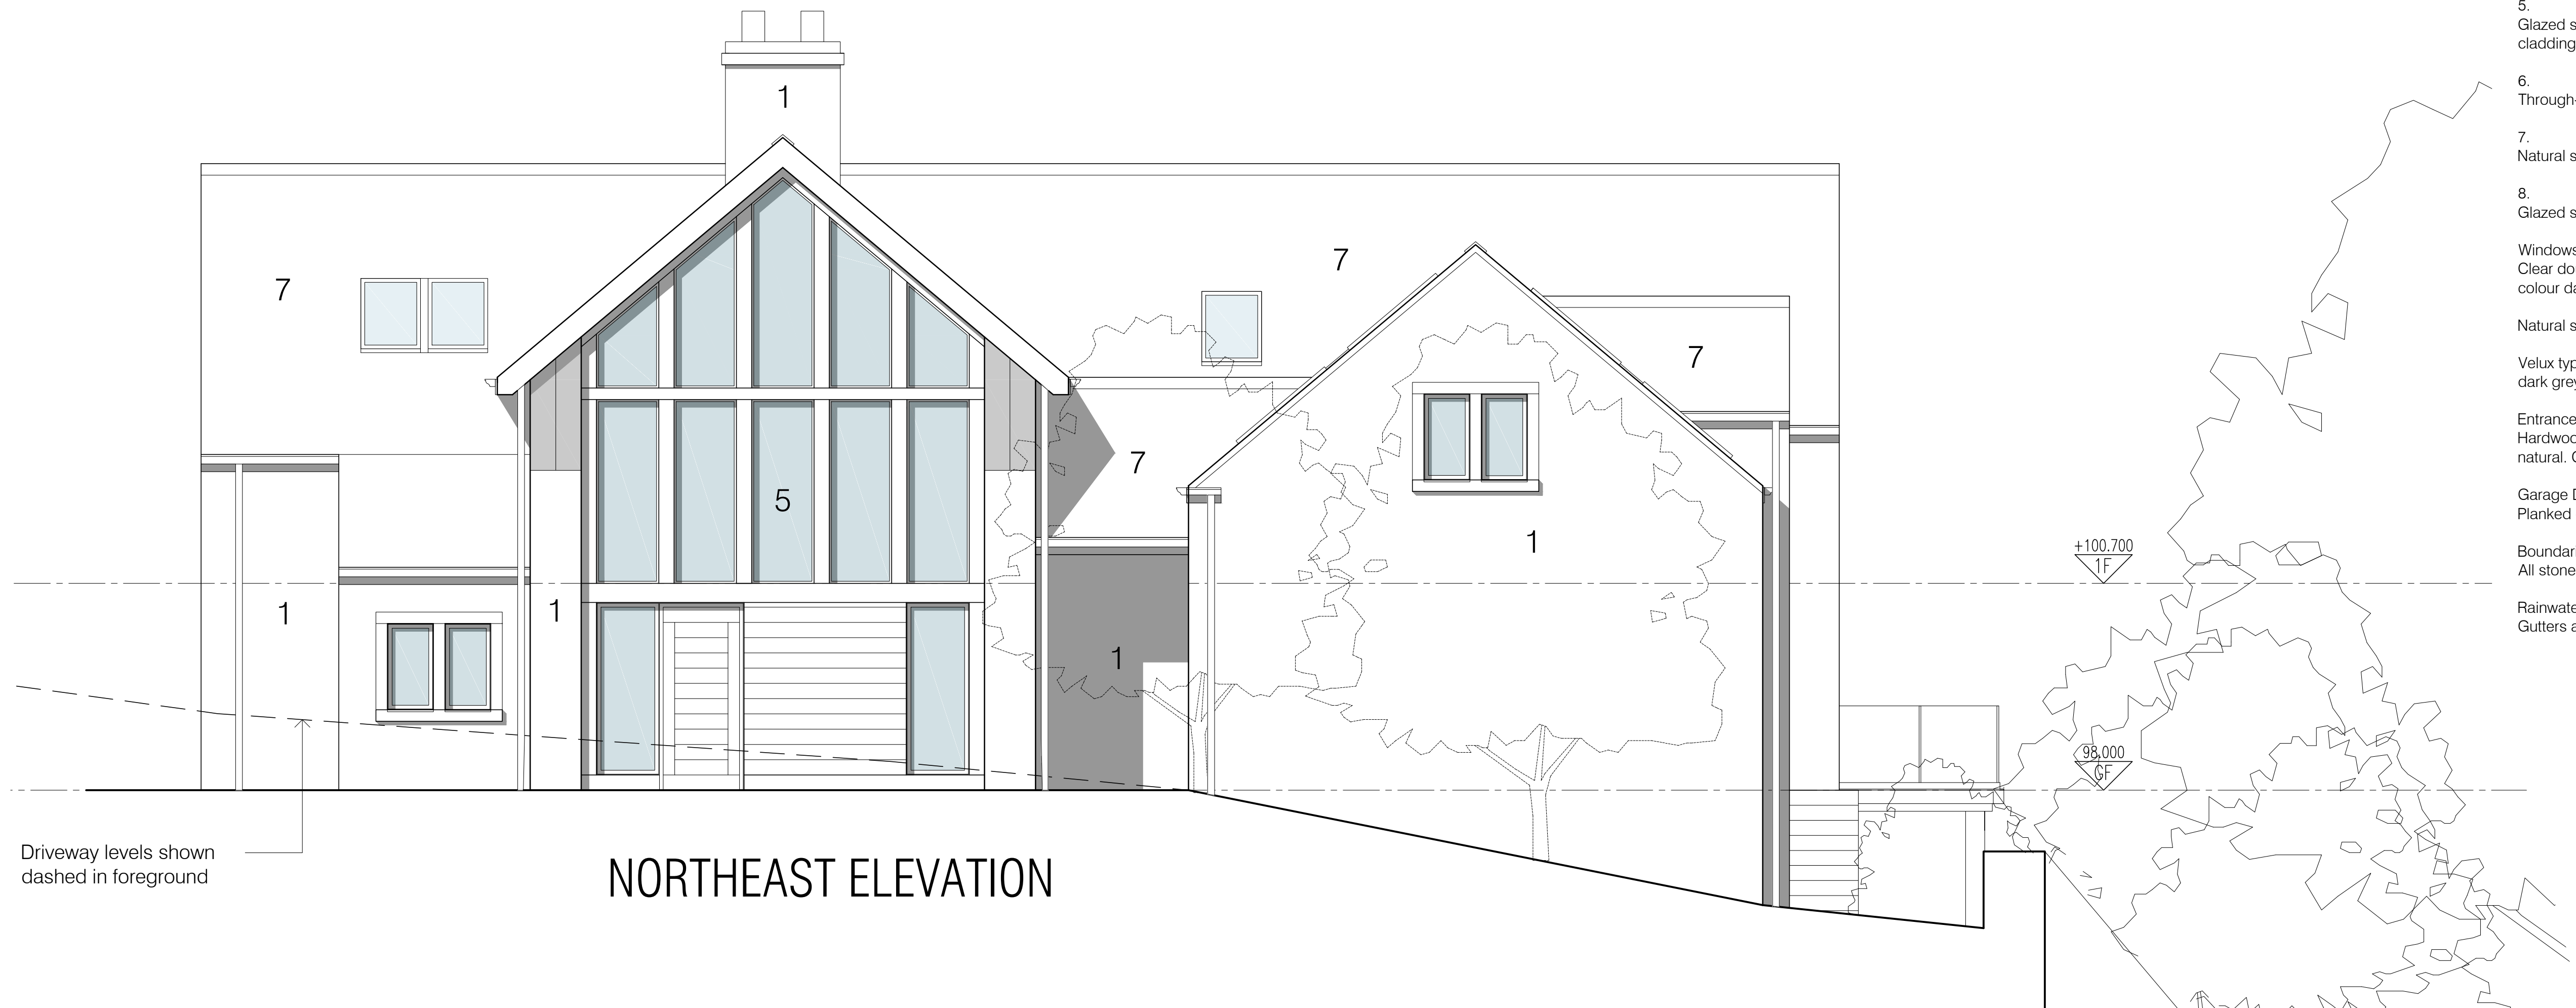

NORTHEAST ELEVATION

Driveway levels shown
dashed in foreground

Revision
AXIS
architecture
Talbot Chambers 2-6 North Church Street Sheffield S1 2DH
tel: +44(0)114 2490944 fax: +44(0)114 2490966 www.axis-architecture.com

CLIFFE HILL
PROPOSED NEW HOUSE
CAWTHORNE

PROPOSED ELEVATIONS
SHEET 1

A1 Scale	A3 Scale	Date	Drawn By	REVISION
1:50	1:100	APR 2013	A X I S	

Drawing Number

26639(04)01

PLANNING

© COPYRIGHT EXISTS ON ALL DESIGN AND INFORMATION SHOWN
DO NOT SCALE for manufacture. Verify all dimensions prior to construction