
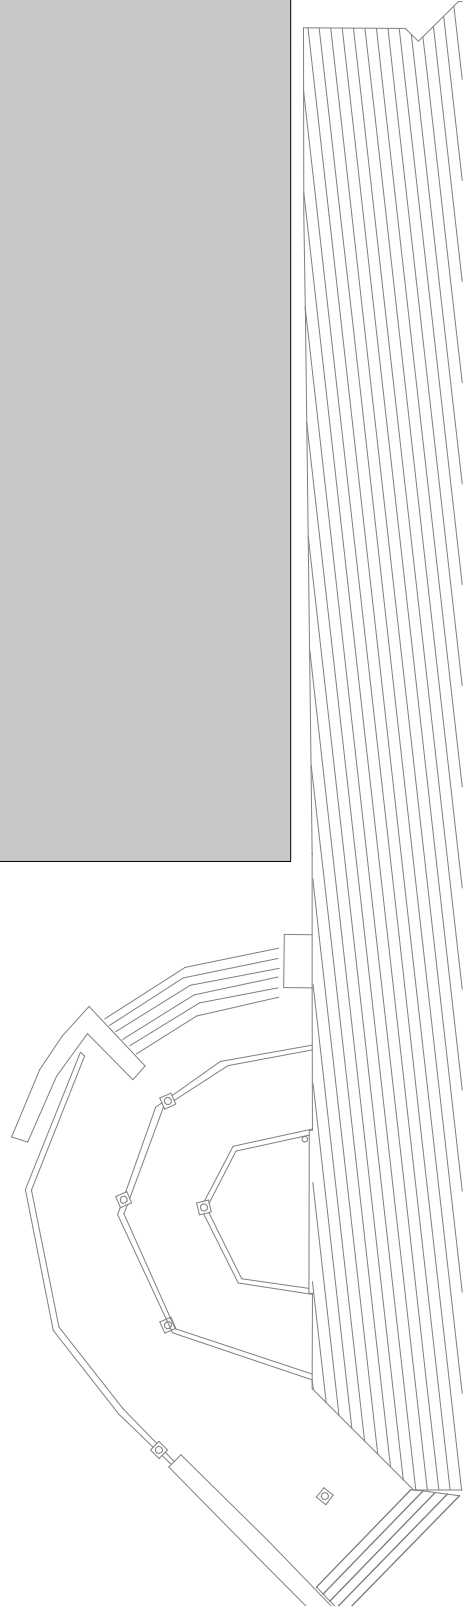
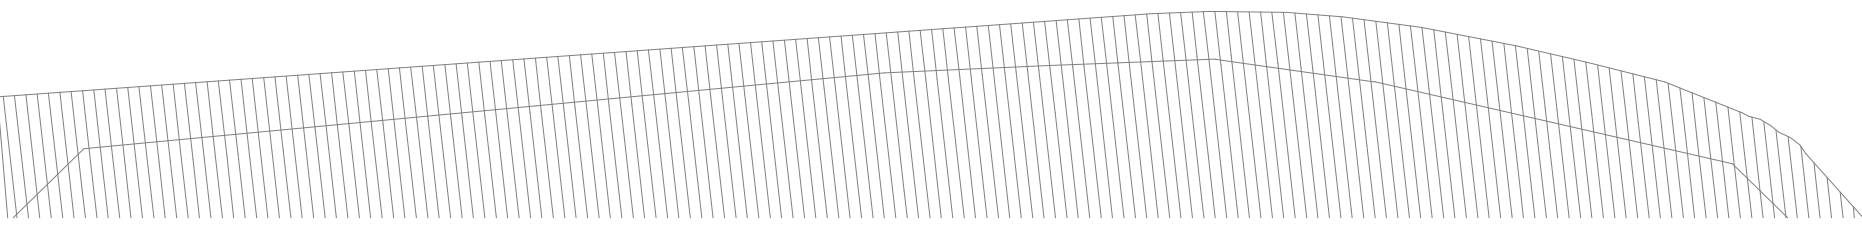
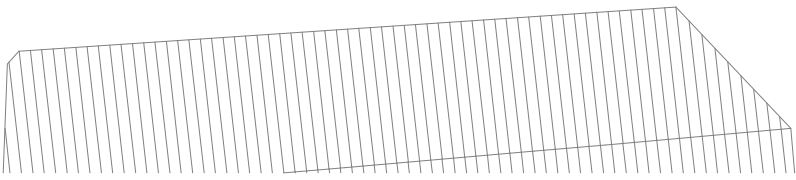
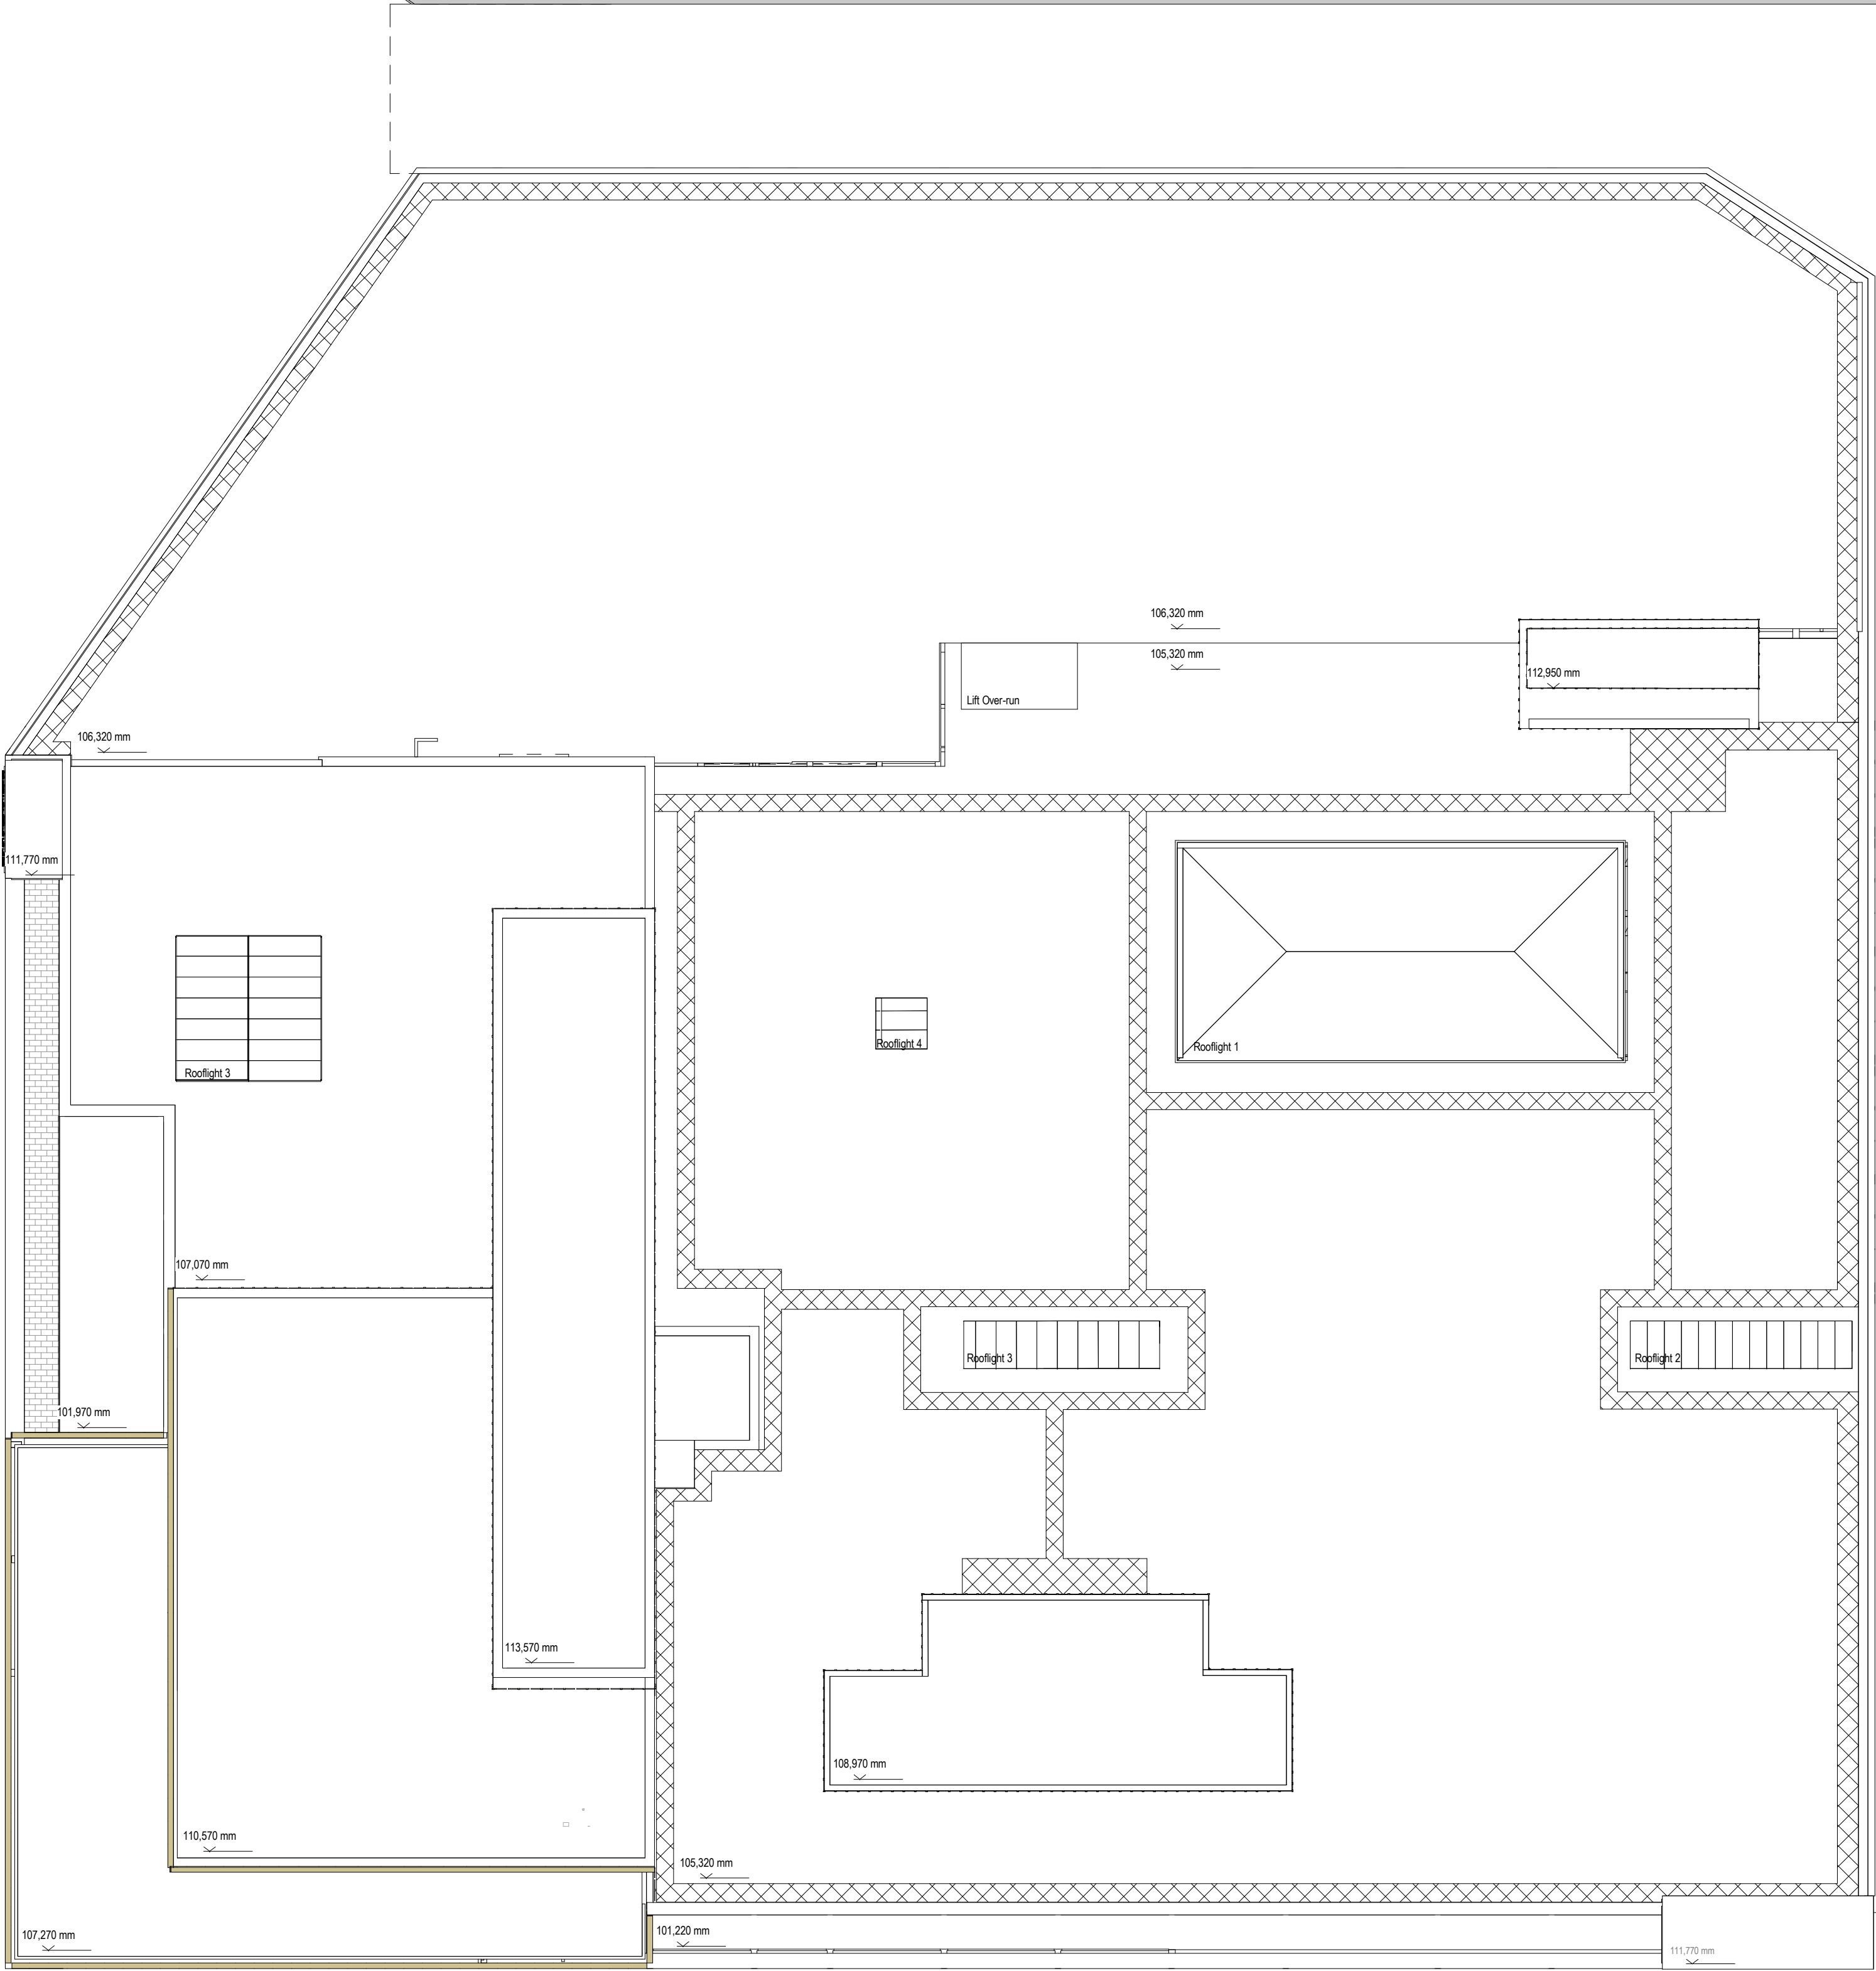


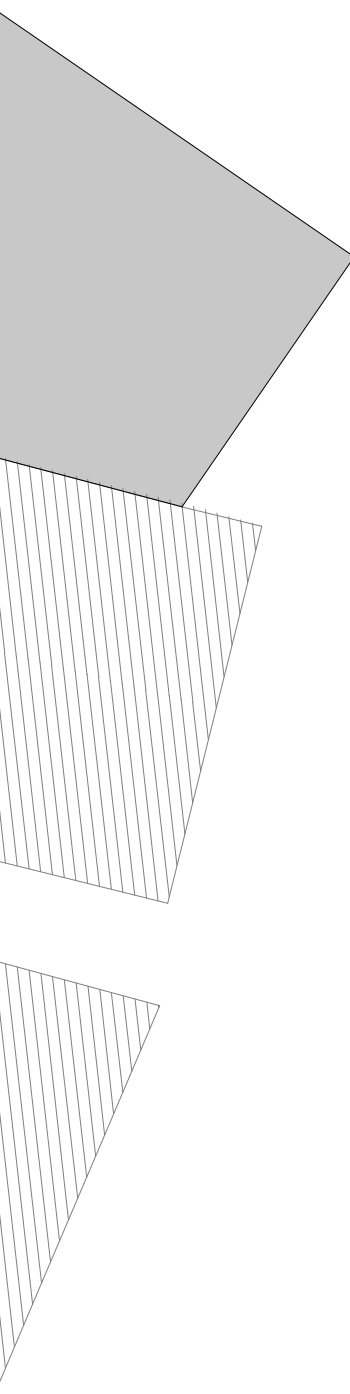

Notes:

- This drawing is copyright.
- Do not scale dimensions from this drawing.
- This drawing is to be read in conjunction with all other relevant drawings.
- All discrepancies on this drawing are to be reported to the architect.
- Do not modify any element of this drawing.
- Use drawing only for purpose(s) issued.

North Sign / Key Plan

0 20 40 60 80 100m

1:250 Scale

The following external model files are included within this drawing:

Rev	Date	Revision Notes	Dn	Rv
4	03/01/17	Stage 3a Issue / Planning	SL	AG
3	23/11/16	Stage 3A Update Issue	CS/AG	SL
2	19/09/16	Stage 3A Layout Design Issue	AG	SL
1	26/07/16	Met Centre Phase 2 Layout	AG	SL

Client

Barnsley Metropolitan
Borough Council

Intelligence
Buildings
Infrastructure

www.ibigroup.com

Project

BETTER BARNSELY TOWN CENTRE
Phase 1

Drawing Title

Met Centre Roof Plan

Job Number 6743	Drawing Originated Date 26/07/2016	PAS 1192 Status Code —
Scale@A1 1 : 250	Purpose PLANNING	
Drawing Number BBTC_IBI_MC_A_F100_PL_RF_01		Revision 4